



INVENTIVE
ARCHITECTS

2510 - ALEXWEST- VILLA 373

GROUND FLOOR PROPOSED PLAN


K E Y P L A N

- 01. FOYER
- 02. GUEST BEDROOM
- 03. RECEPTION SPACE
- 04. SEATING 01
- 05. SEATING 02
- 06. DINING SPACE
- 07. READING CORNER
- 08. GUEST TOILET
- 09. OPEN KITCHEN



C1

FOYER

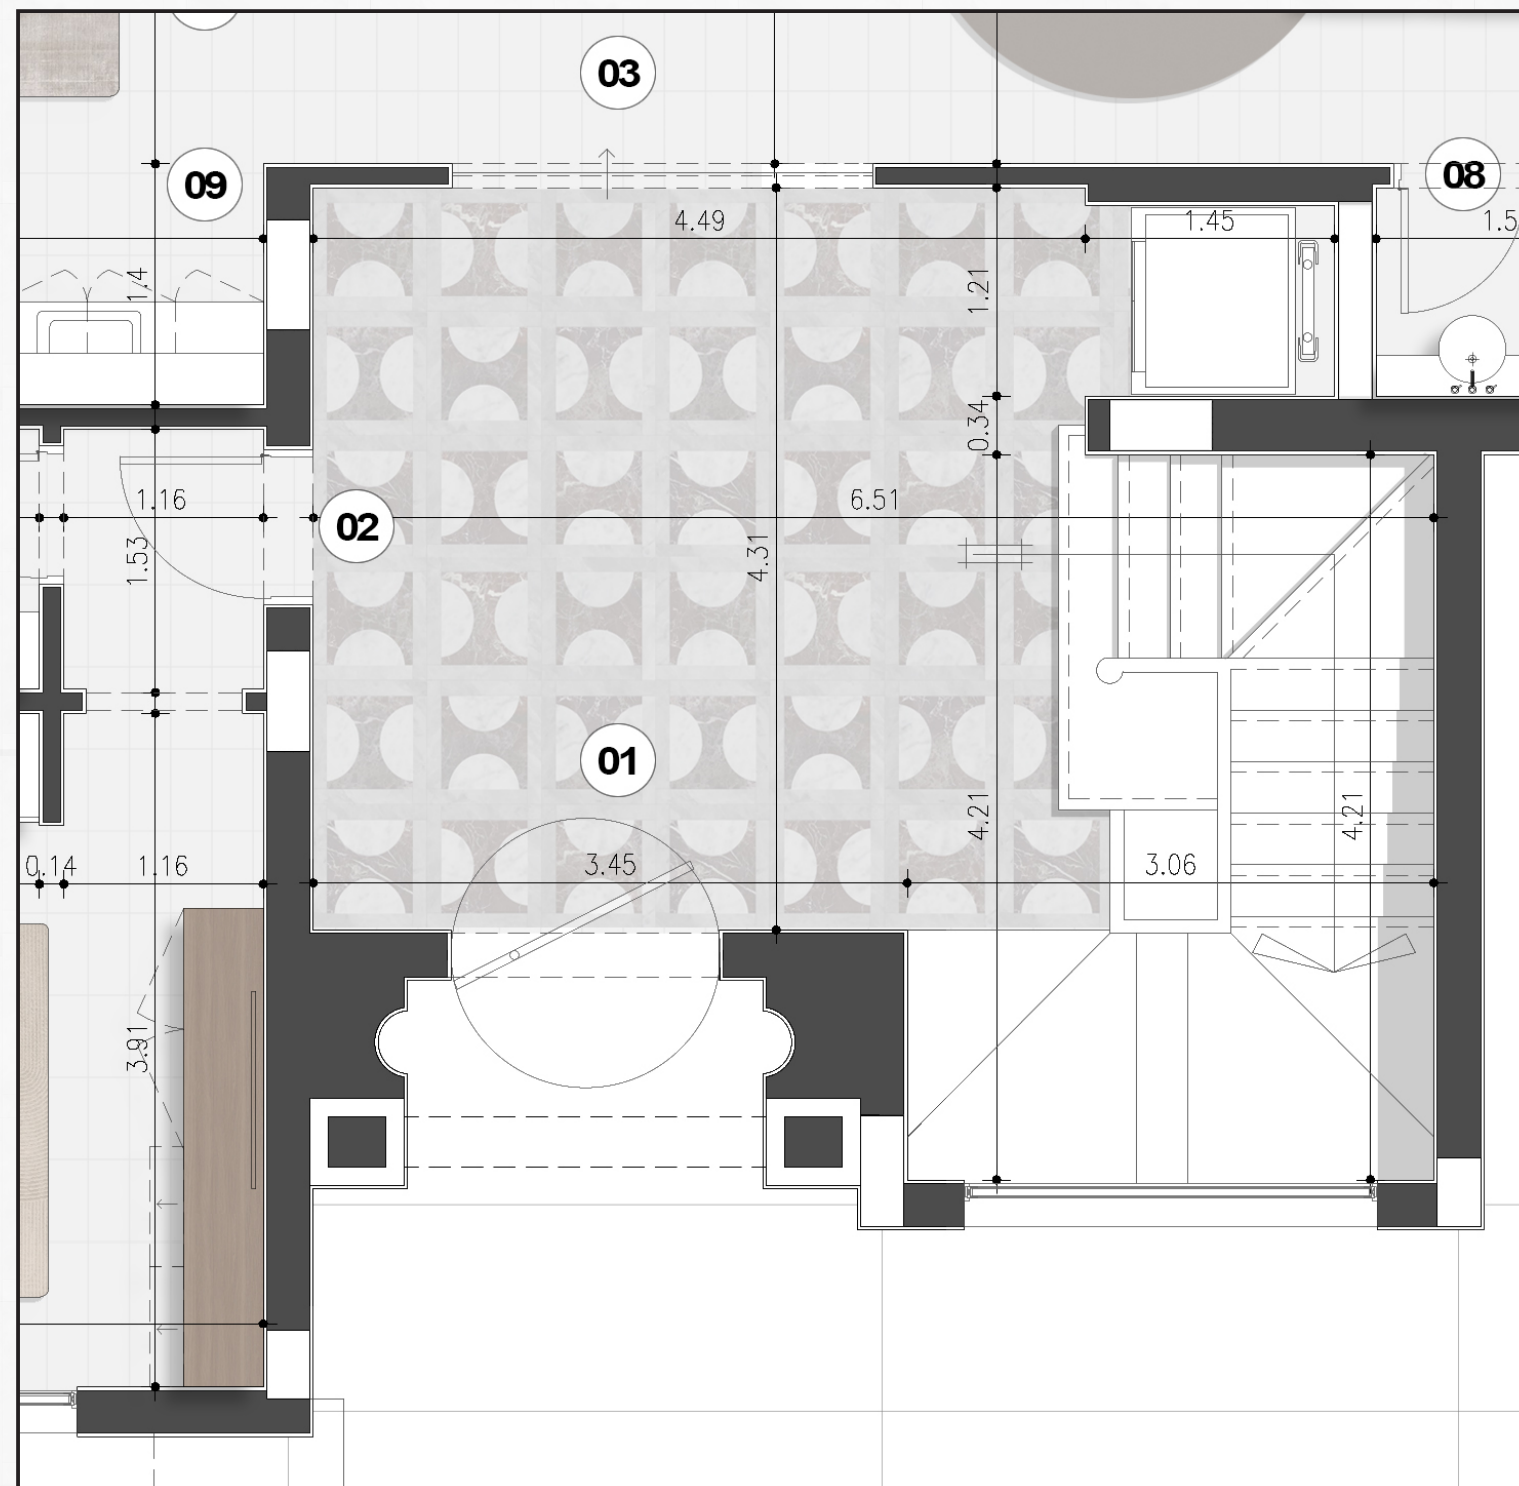








RECEPTION

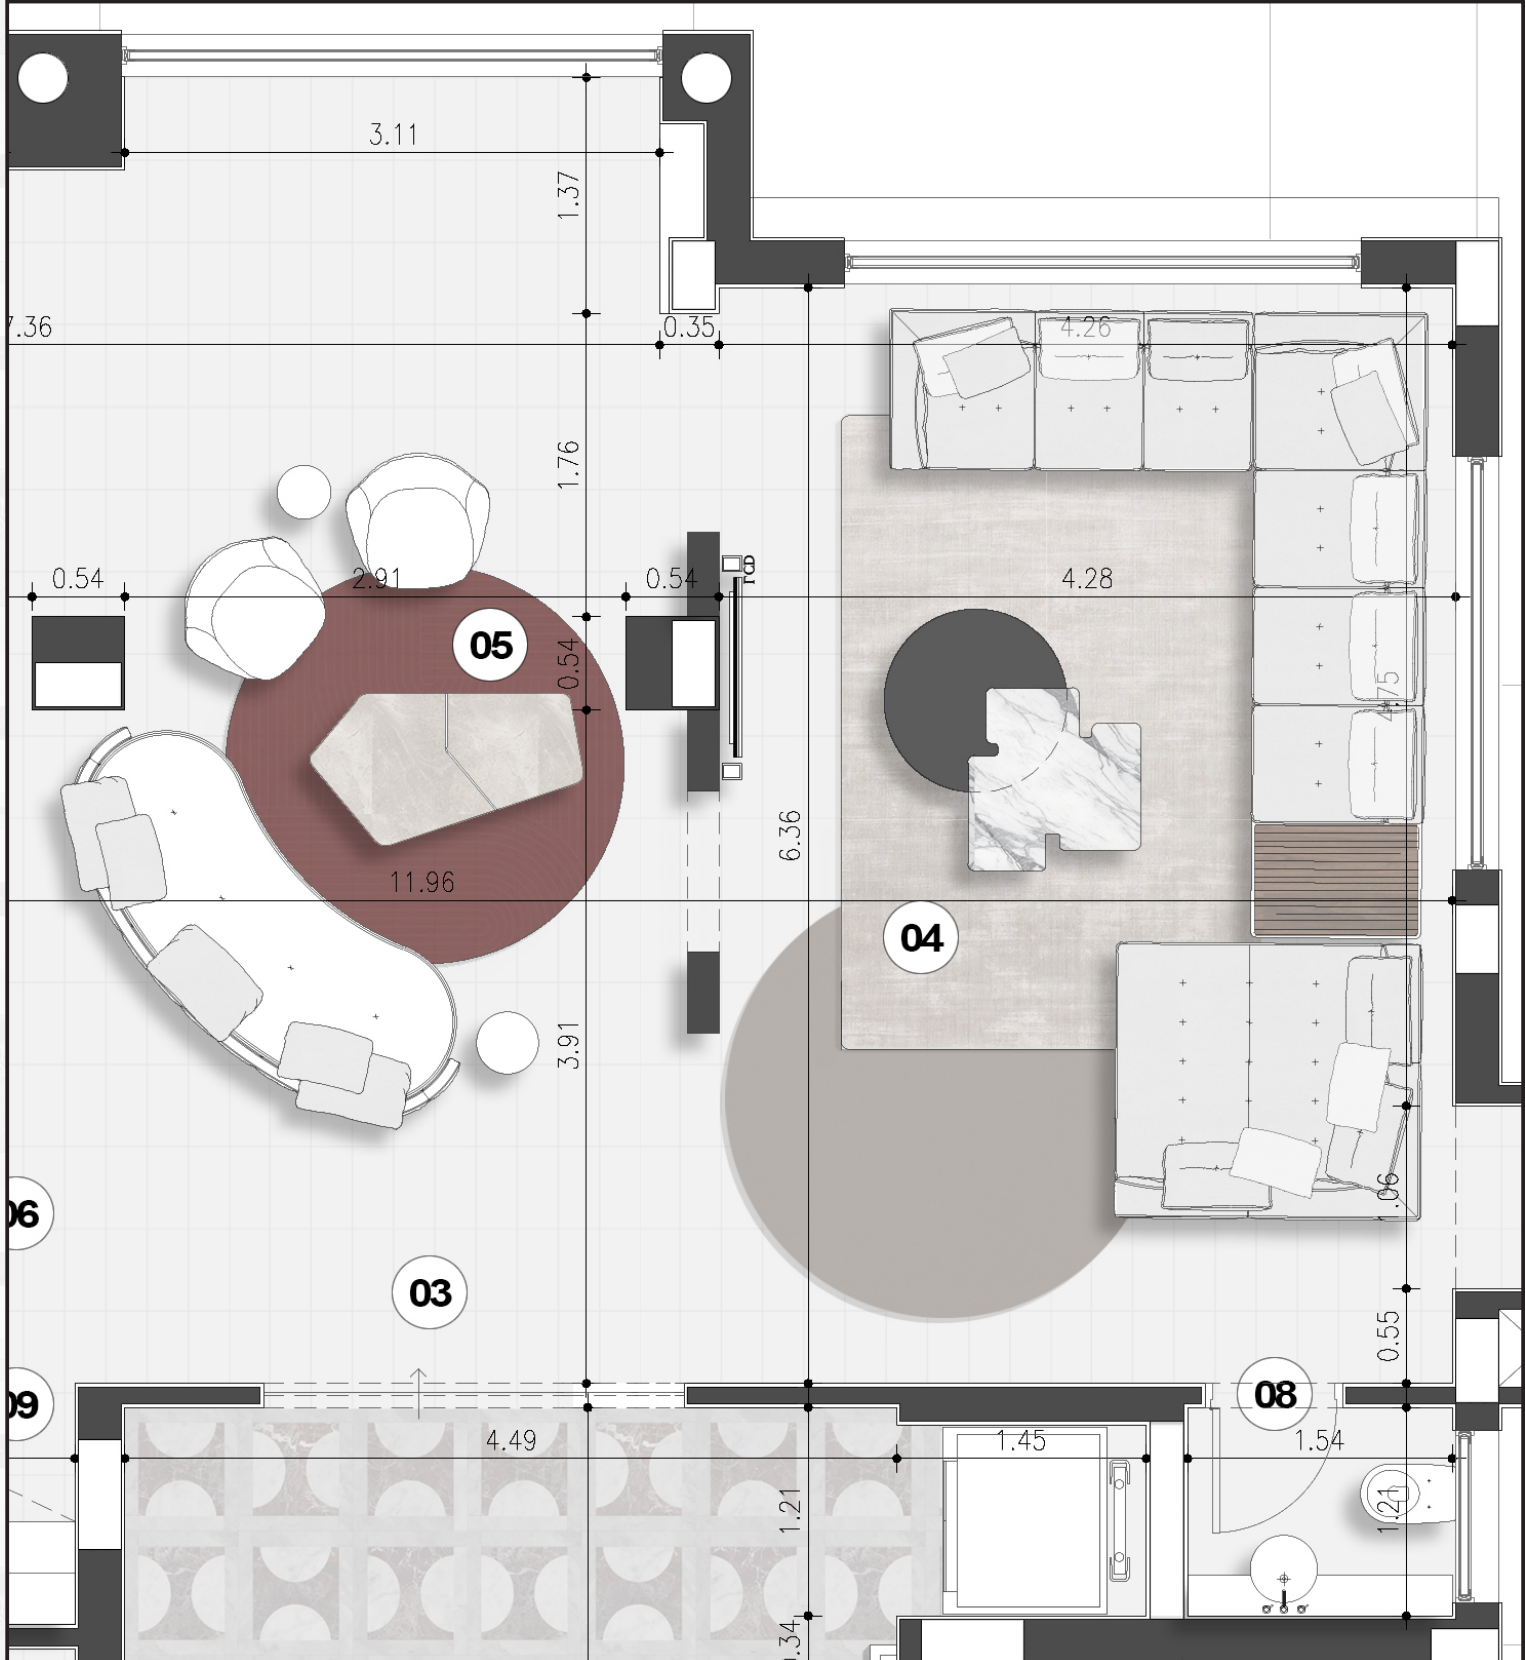






INVENTIVE
ARCHITECTS



 

INVENTIVE
ARCHITECTS

ALEX WEST VILLA 373 **11.**






INVENTIVE
ARCHITECTS







 

03

DINING AREA

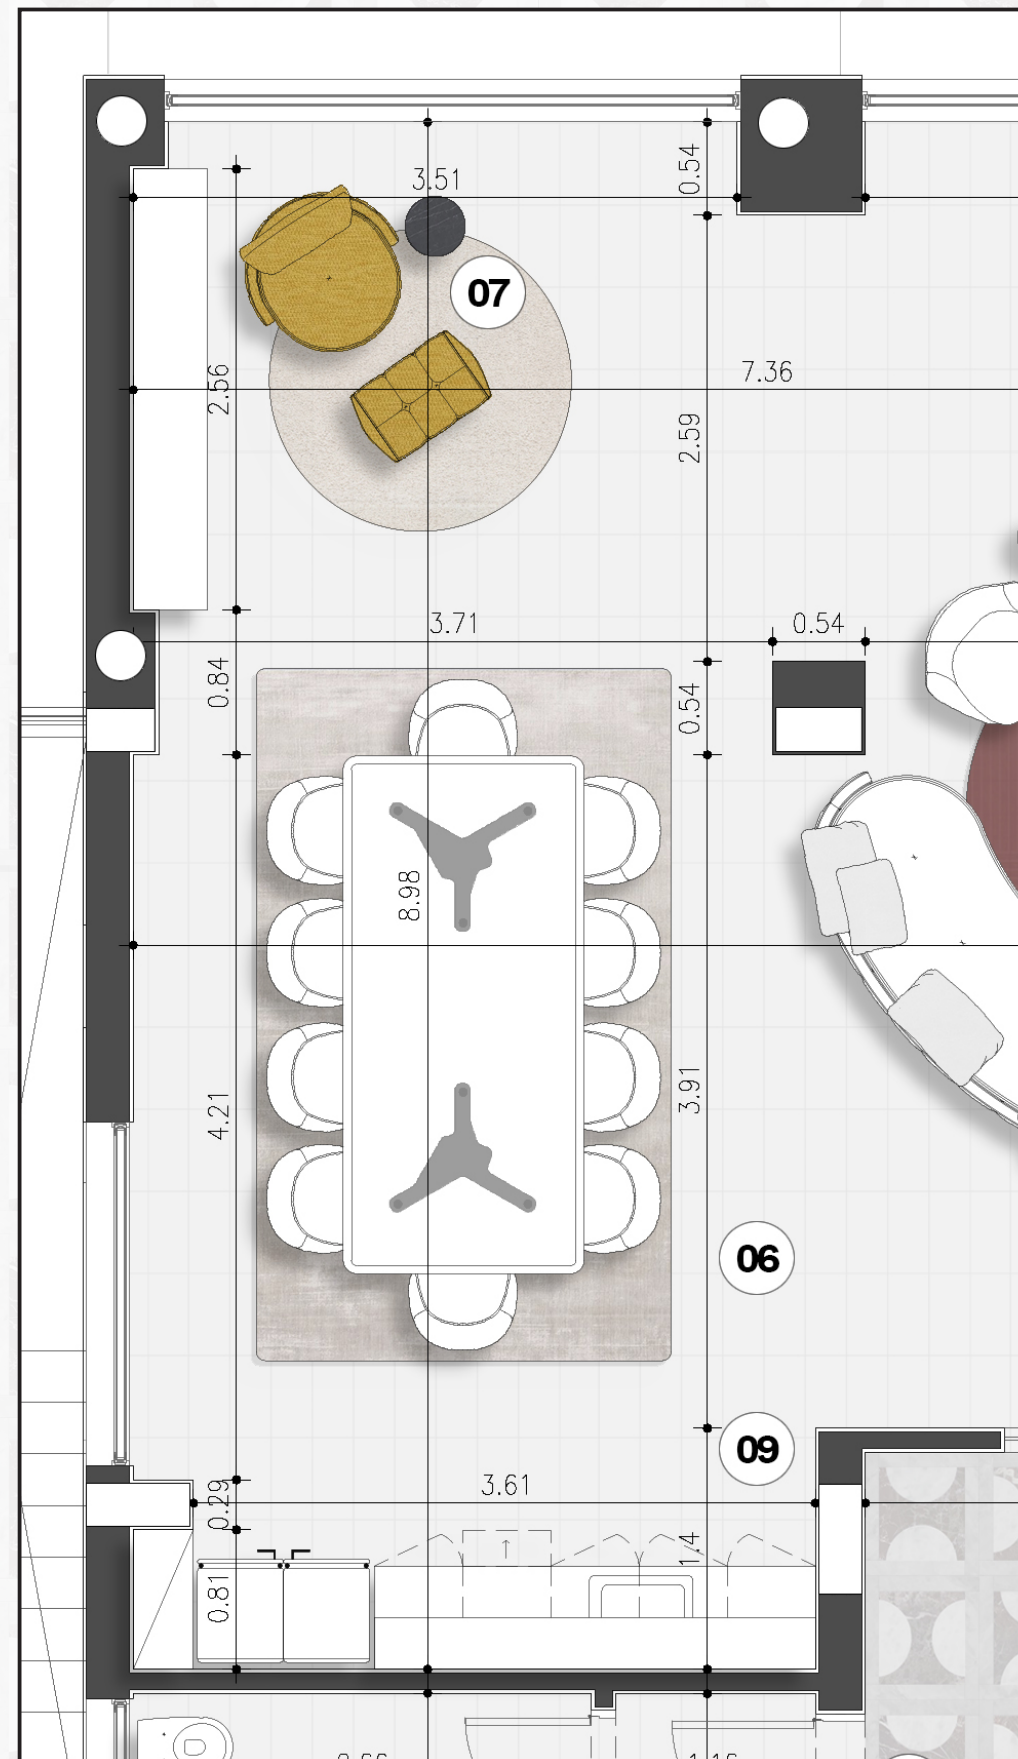

 

INVENTIVE
ARCHITECTS

ALEX WEST VILLA 373

18.



INVENTIVE
ARCHITECTS




INVENTIVE
ARCHITECTS

ALEX WEST VILLA 373

20.



04 GUEST BEDROOM

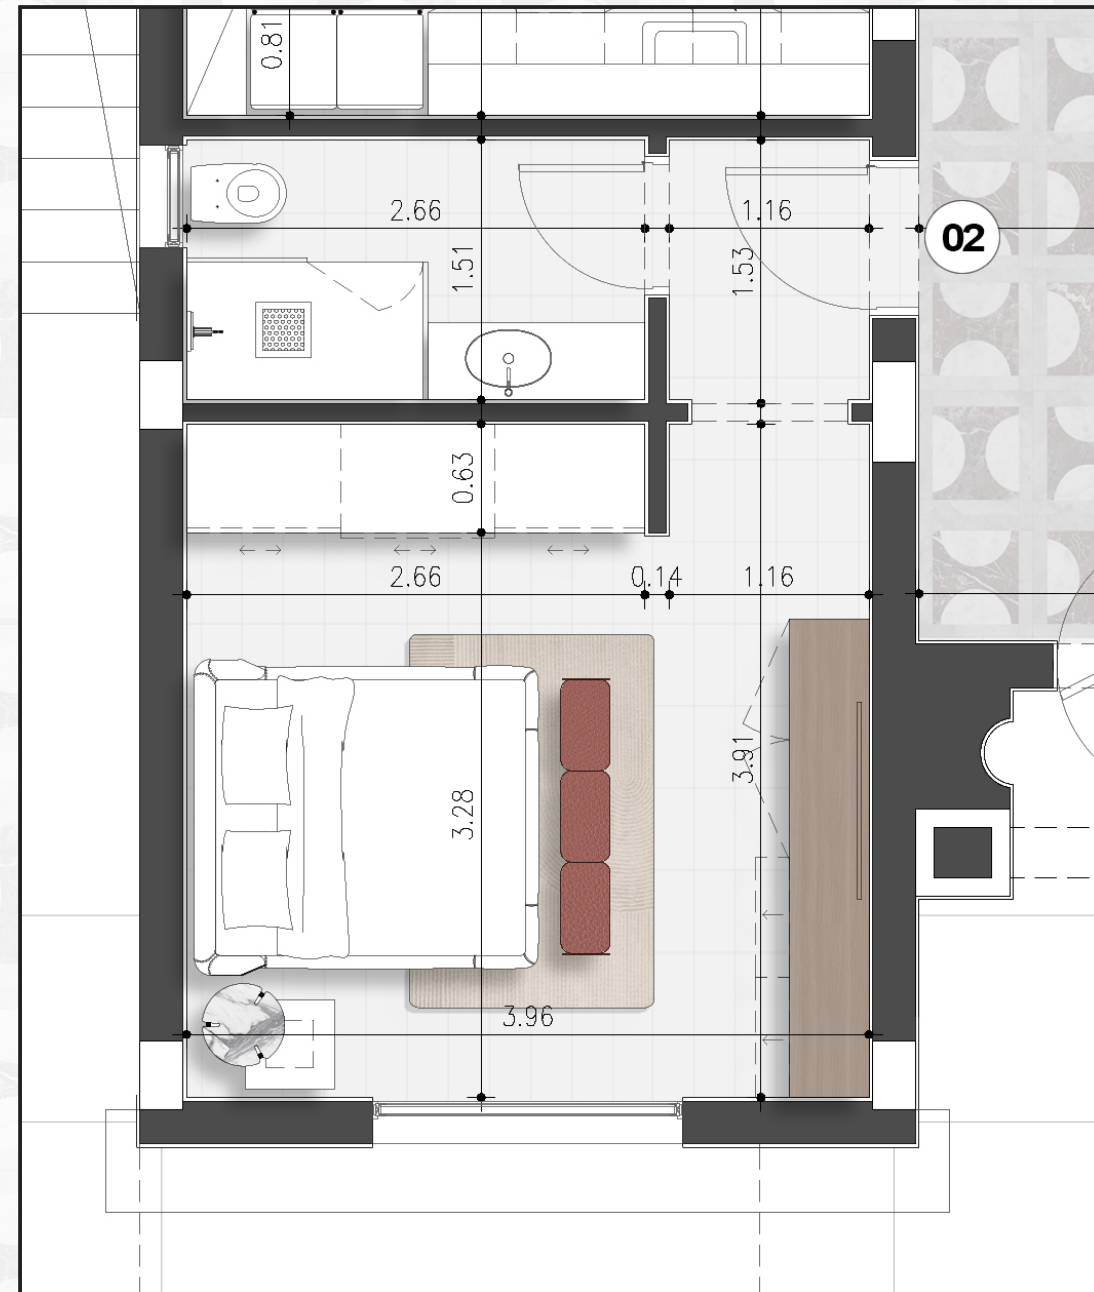






FIRST FLOOR PROPOSED PLAN

- KEY PLAN
- 01. FOYER
 - 02. KITCHENETTE
 - 03. MASTER SUITE
 - 04. MASTER JACUZZI
 - 05. MASTER DRESSING
 - 06. MASTER BATHROOM
 - 07. TERRACE
 - 08. BEDROOM 01



[illegible]

 














INVENTIVE
ARCHITECTS






GIRLS BEDROOM

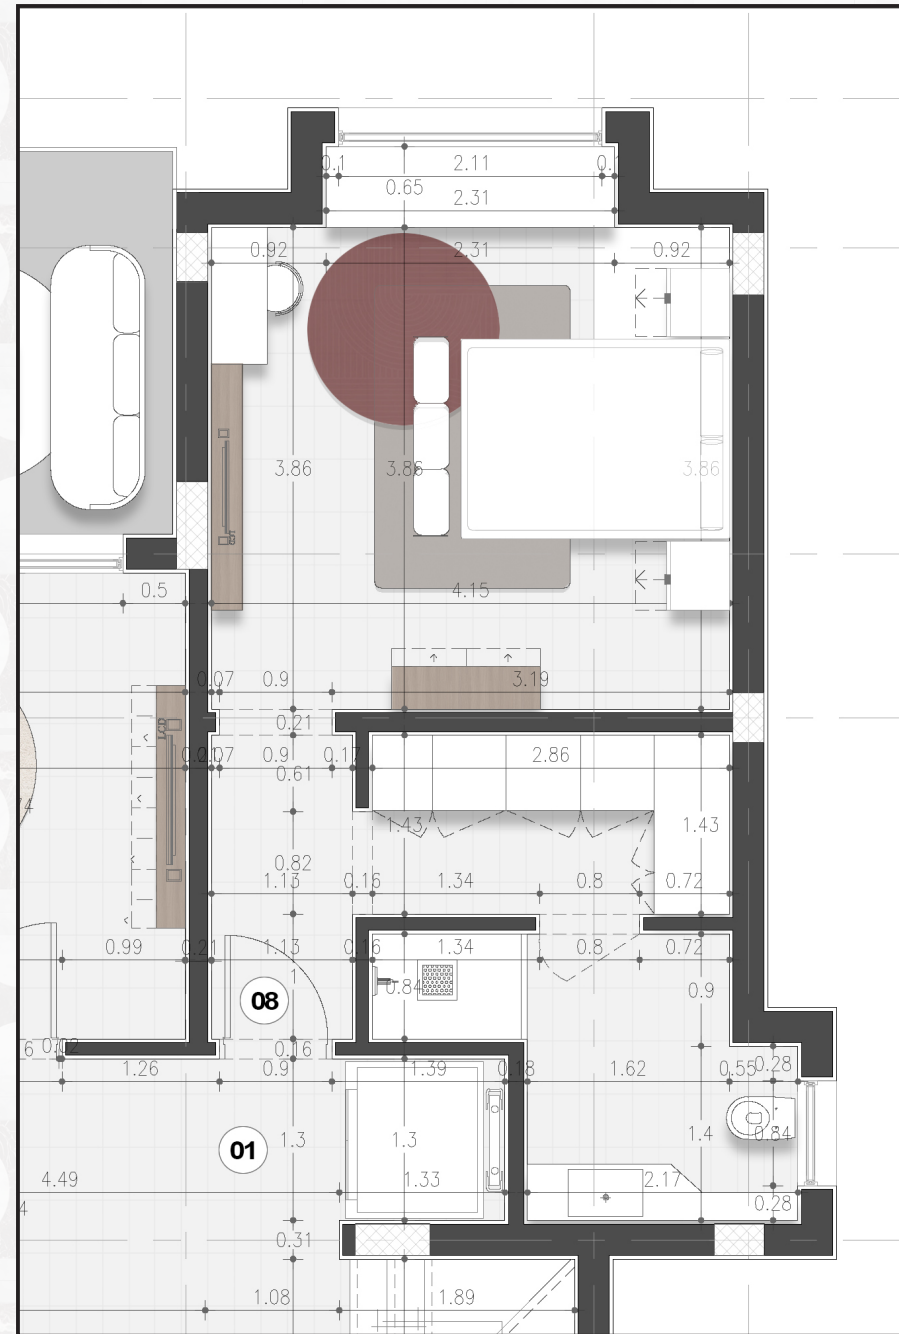




INVENTIVE
ARCHITECTS

 





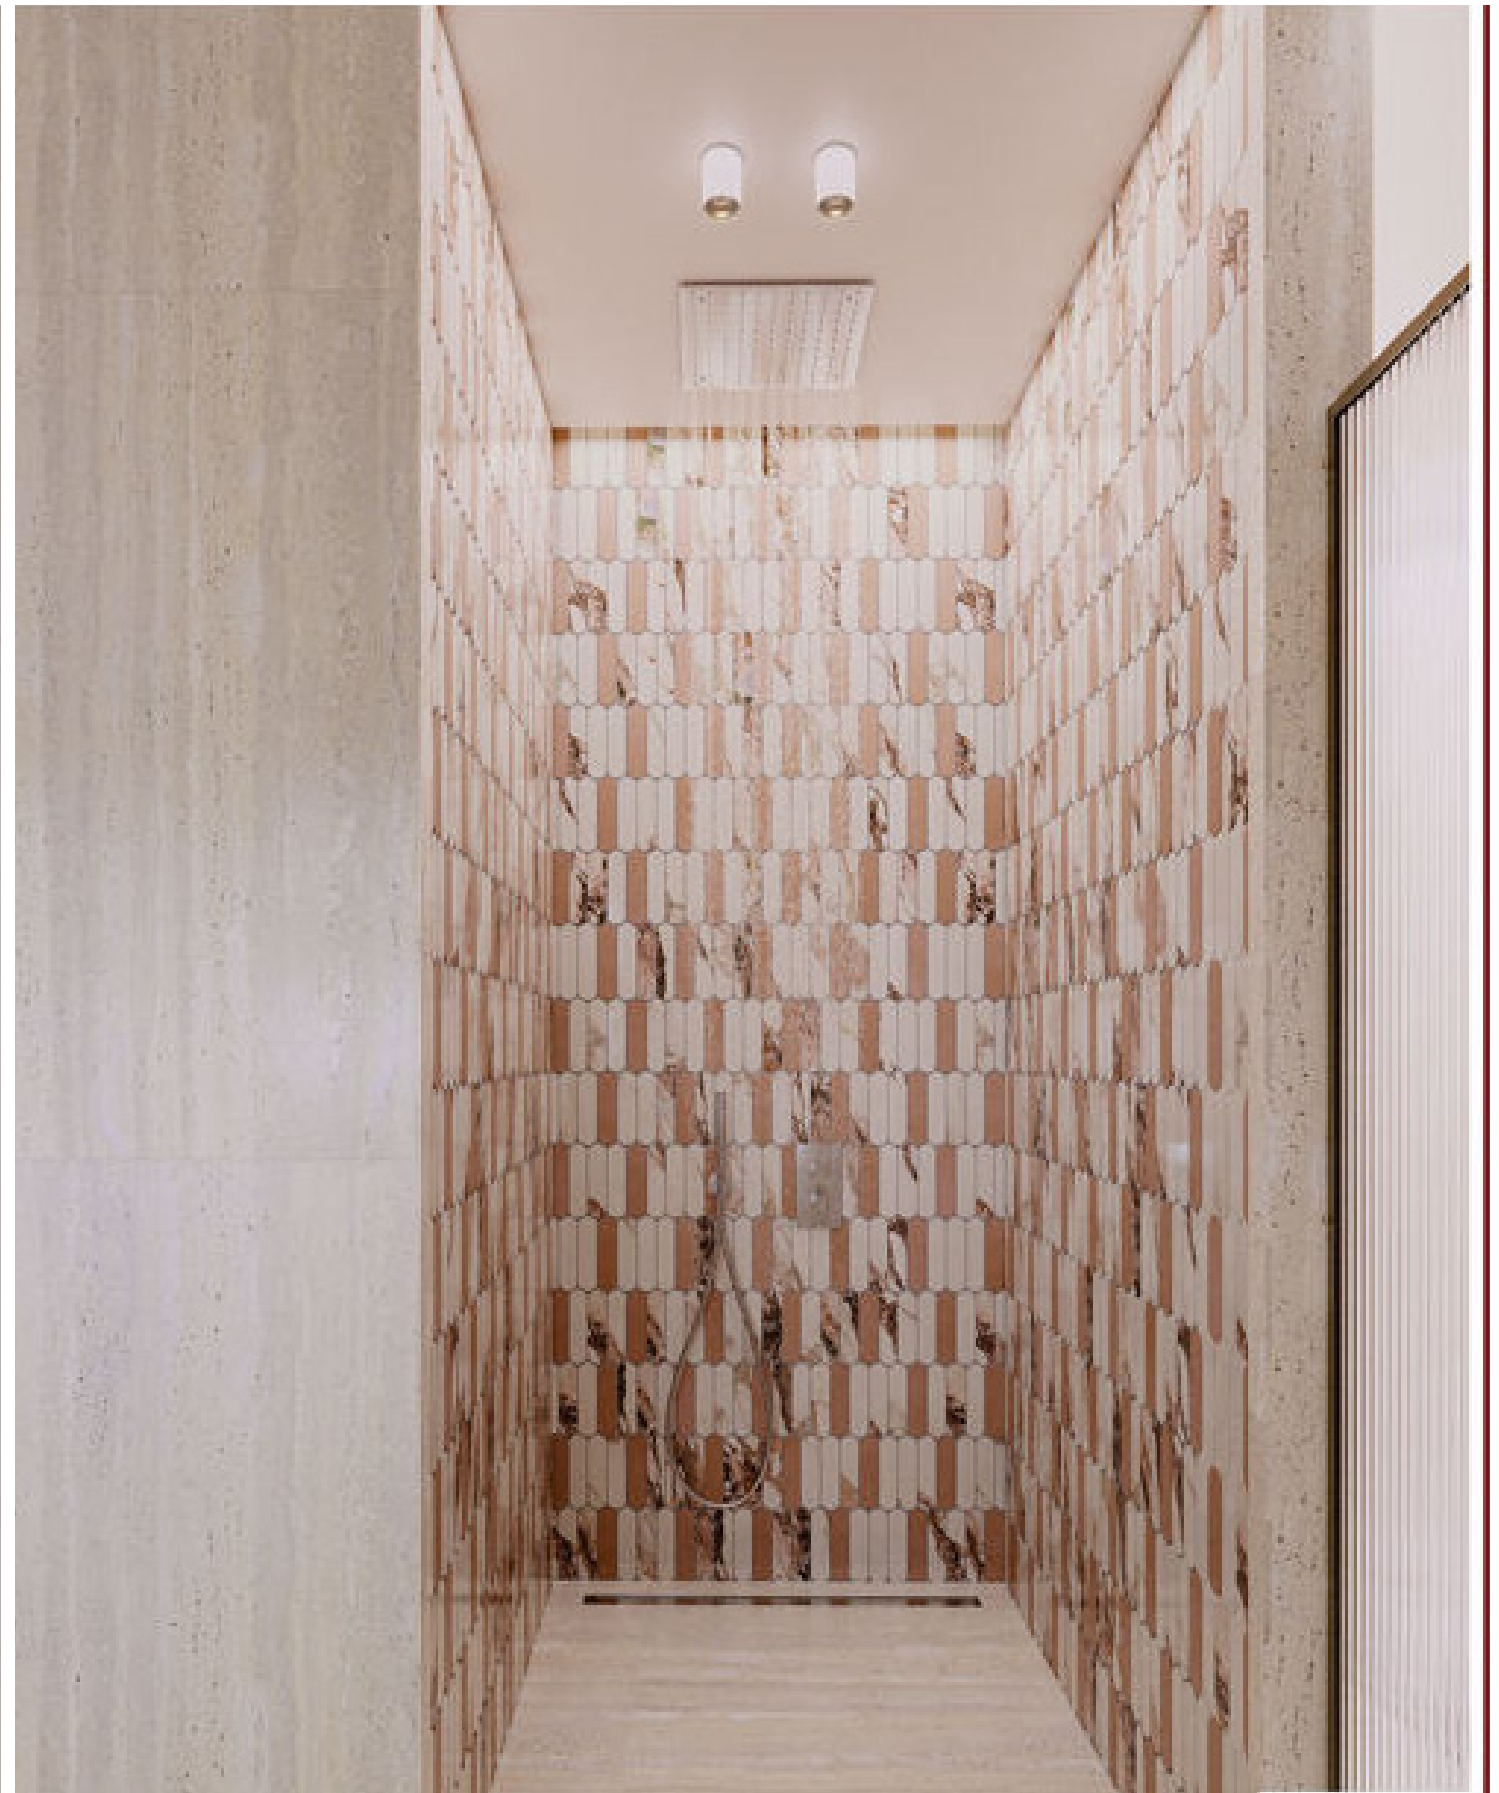

C7

KITCHENETTE

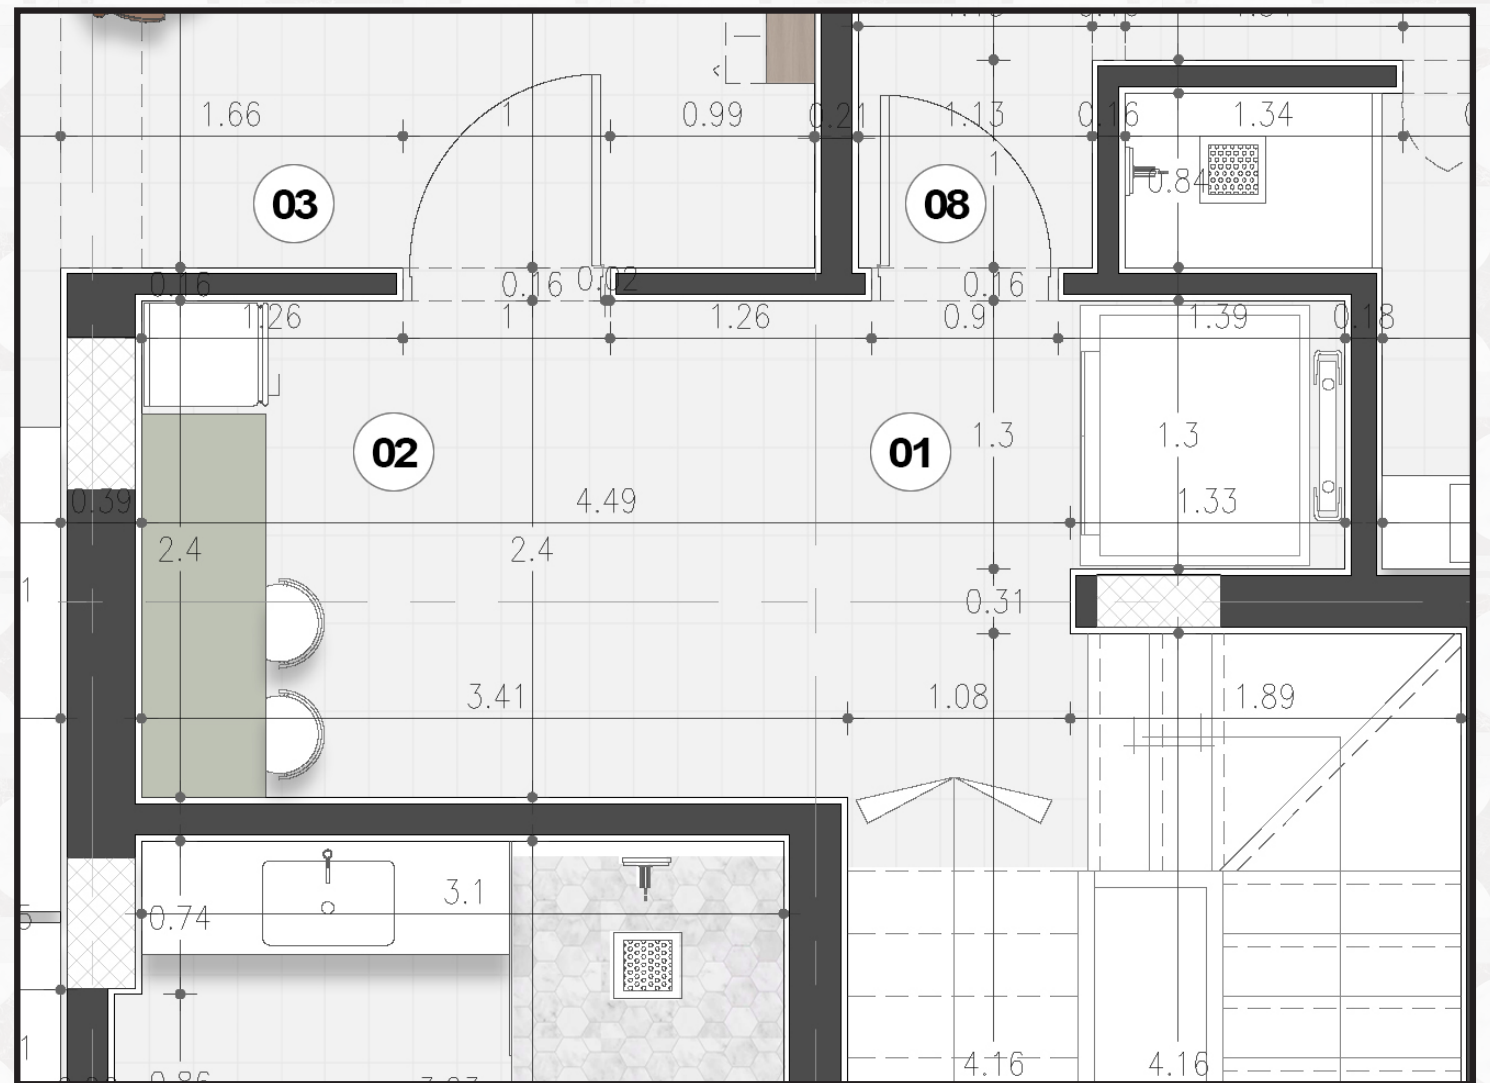


 


ROOF FLOOR PROPOSAL PLAN


K E Y P L A N

- 01. STAIRCASE
- 02. BEDROOM 02
- 03. TERRACE
- 04. OUTDOOR KITCHEN
- 05. SEATING AREA 01
- 06. SEATING AREA 02

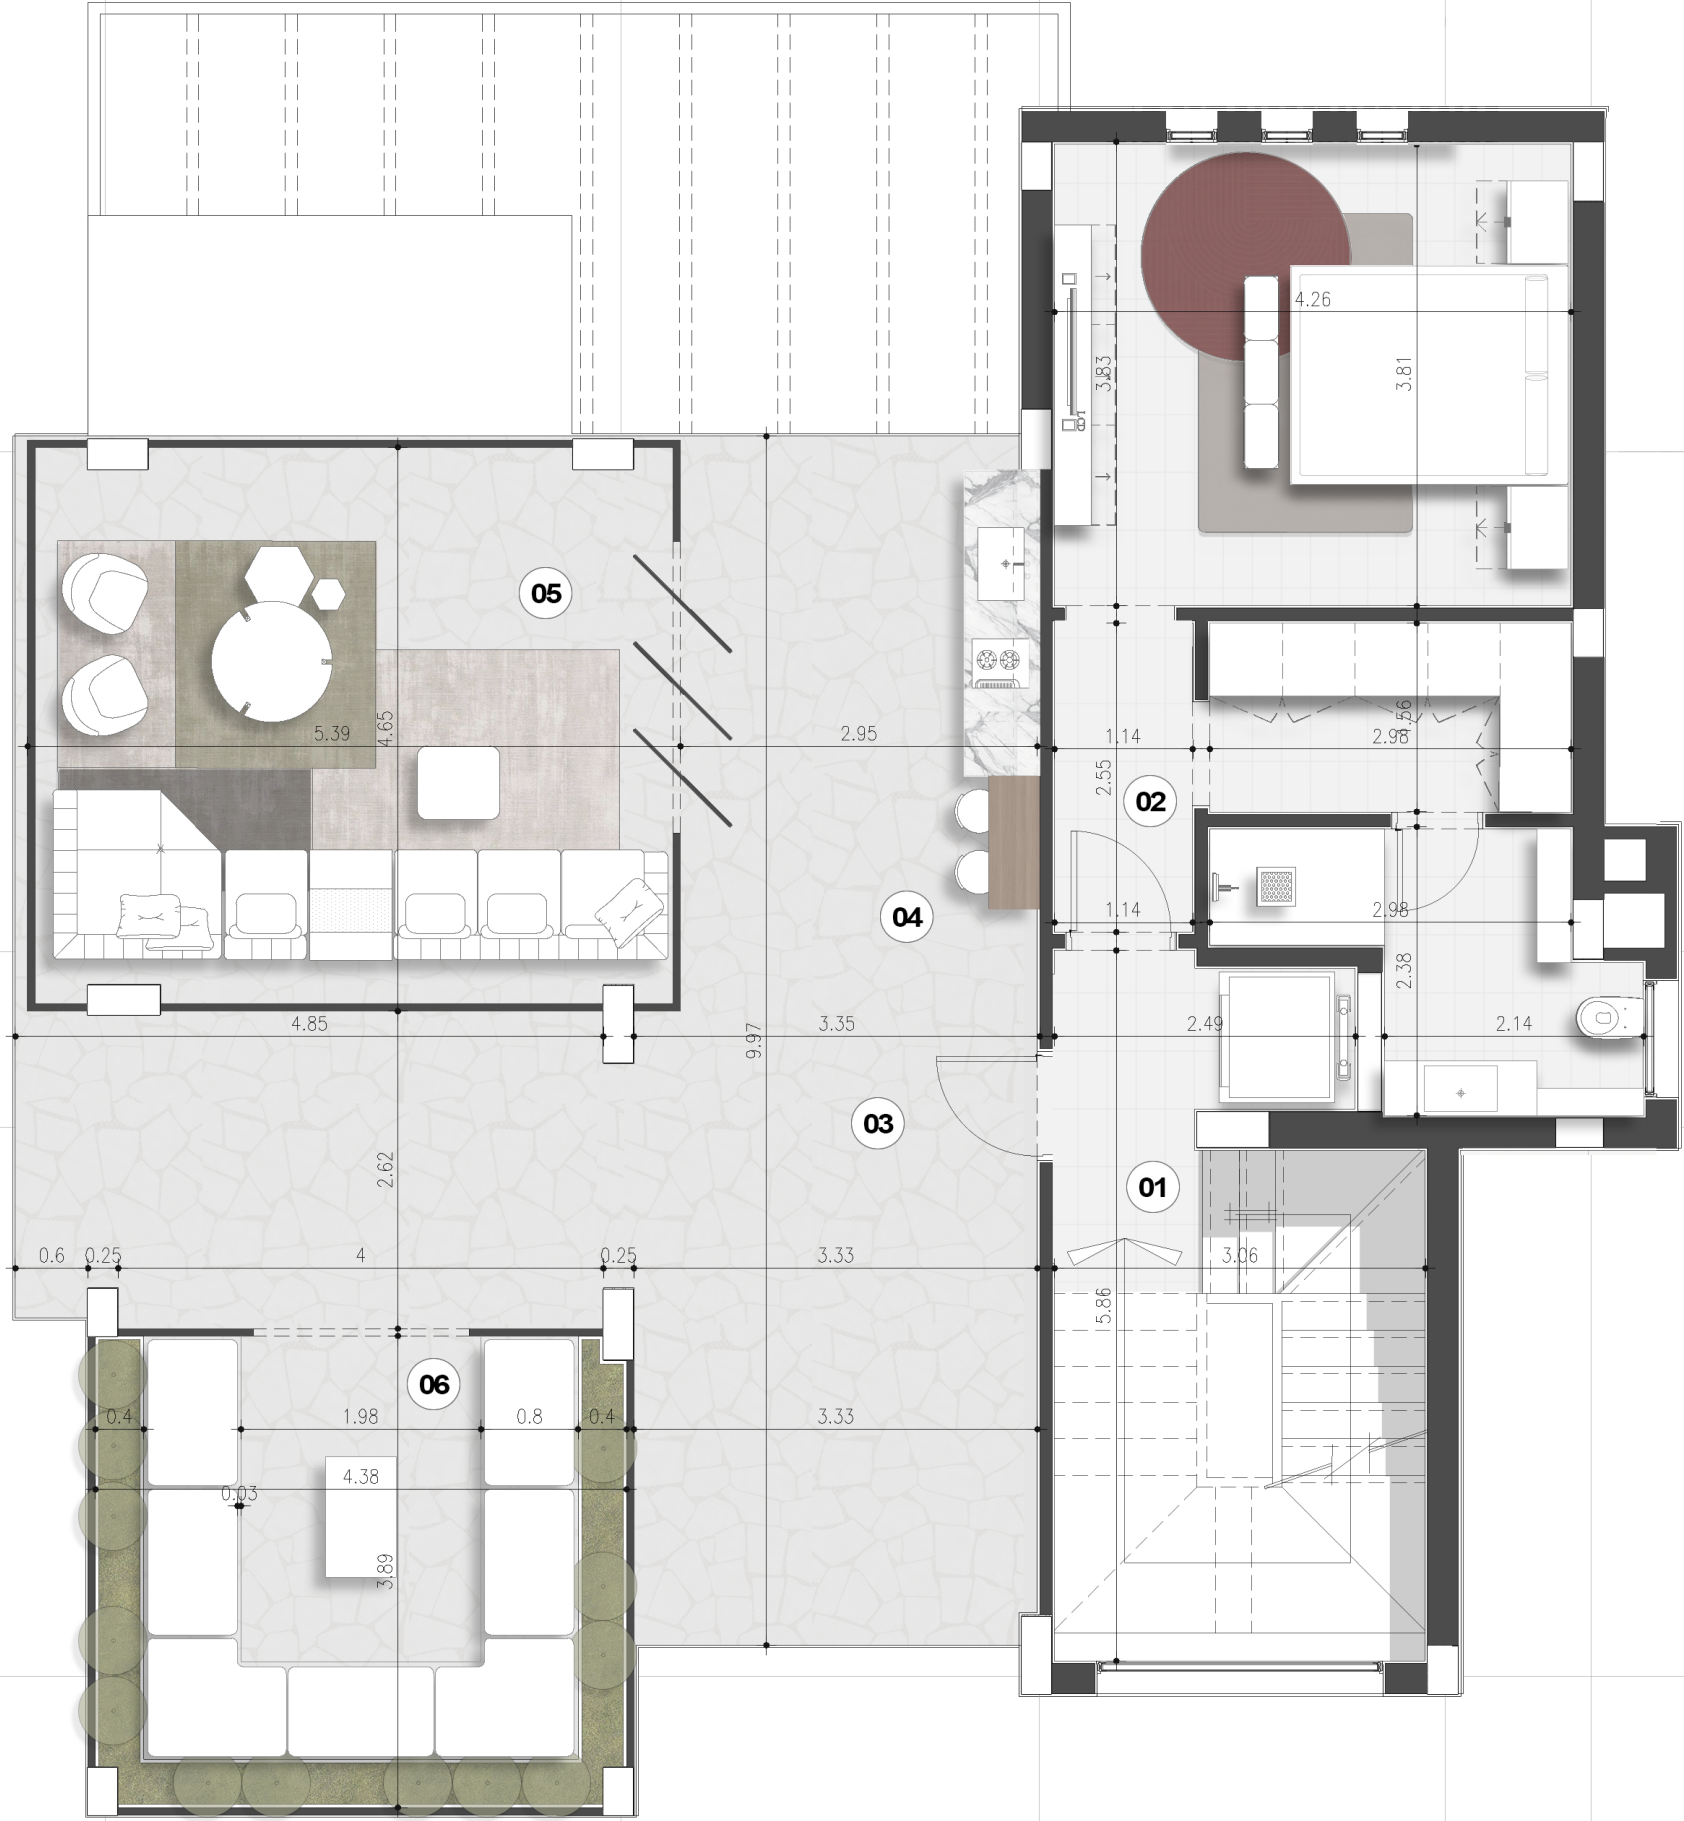

BOYS BEDROOM

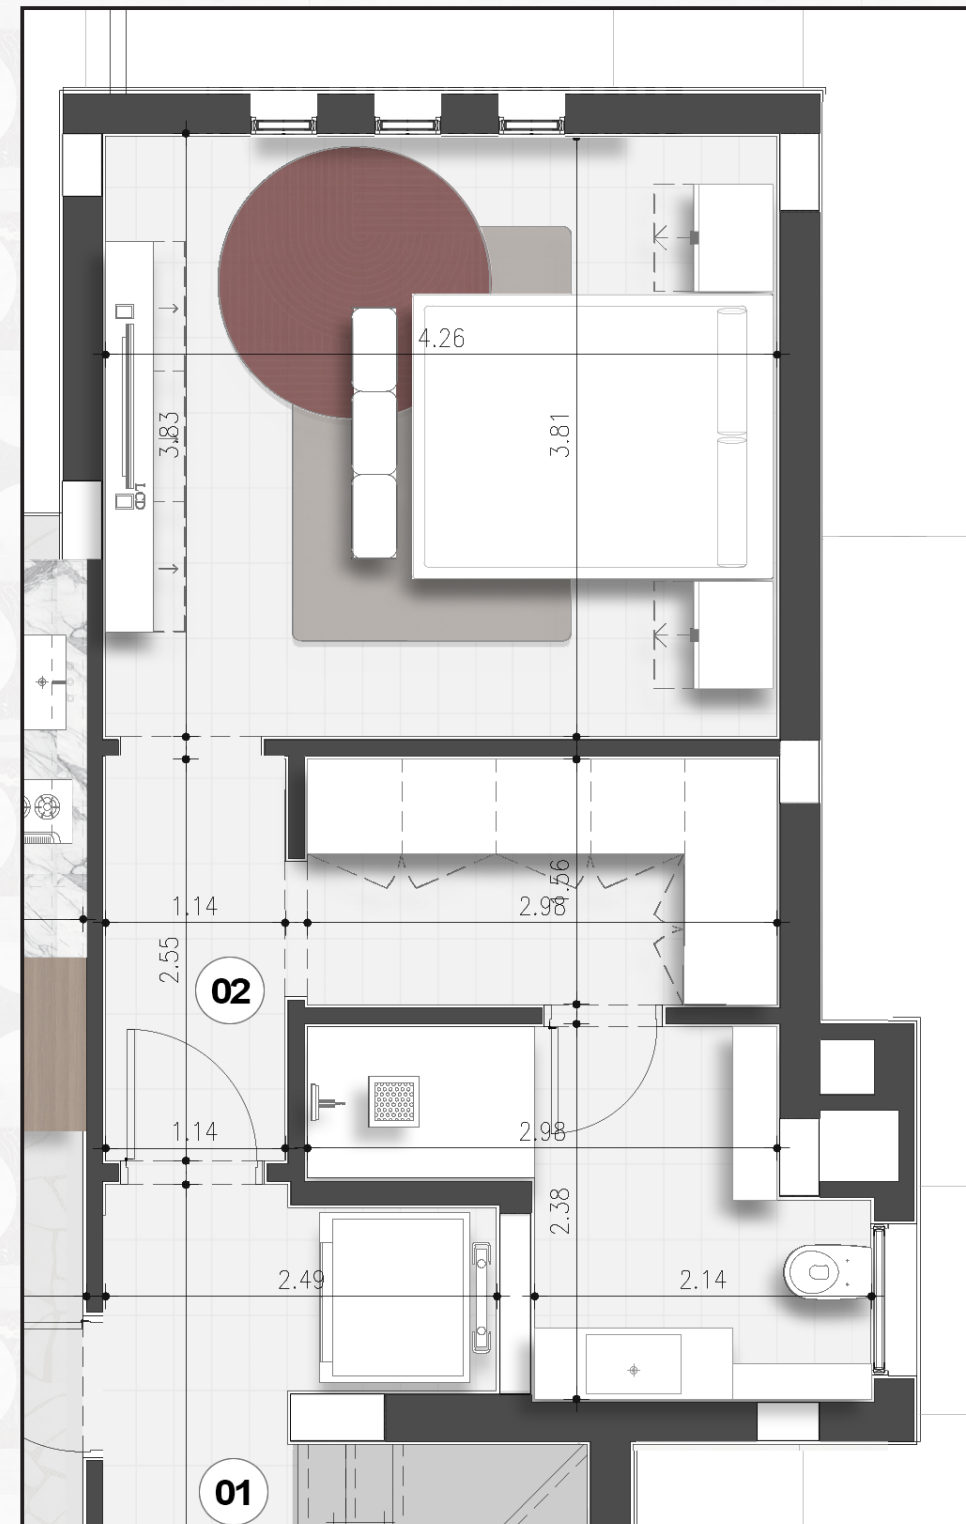


 

INVENTIVE
ARCHITECTS


ALEX WEST VILLA 373

45.

 






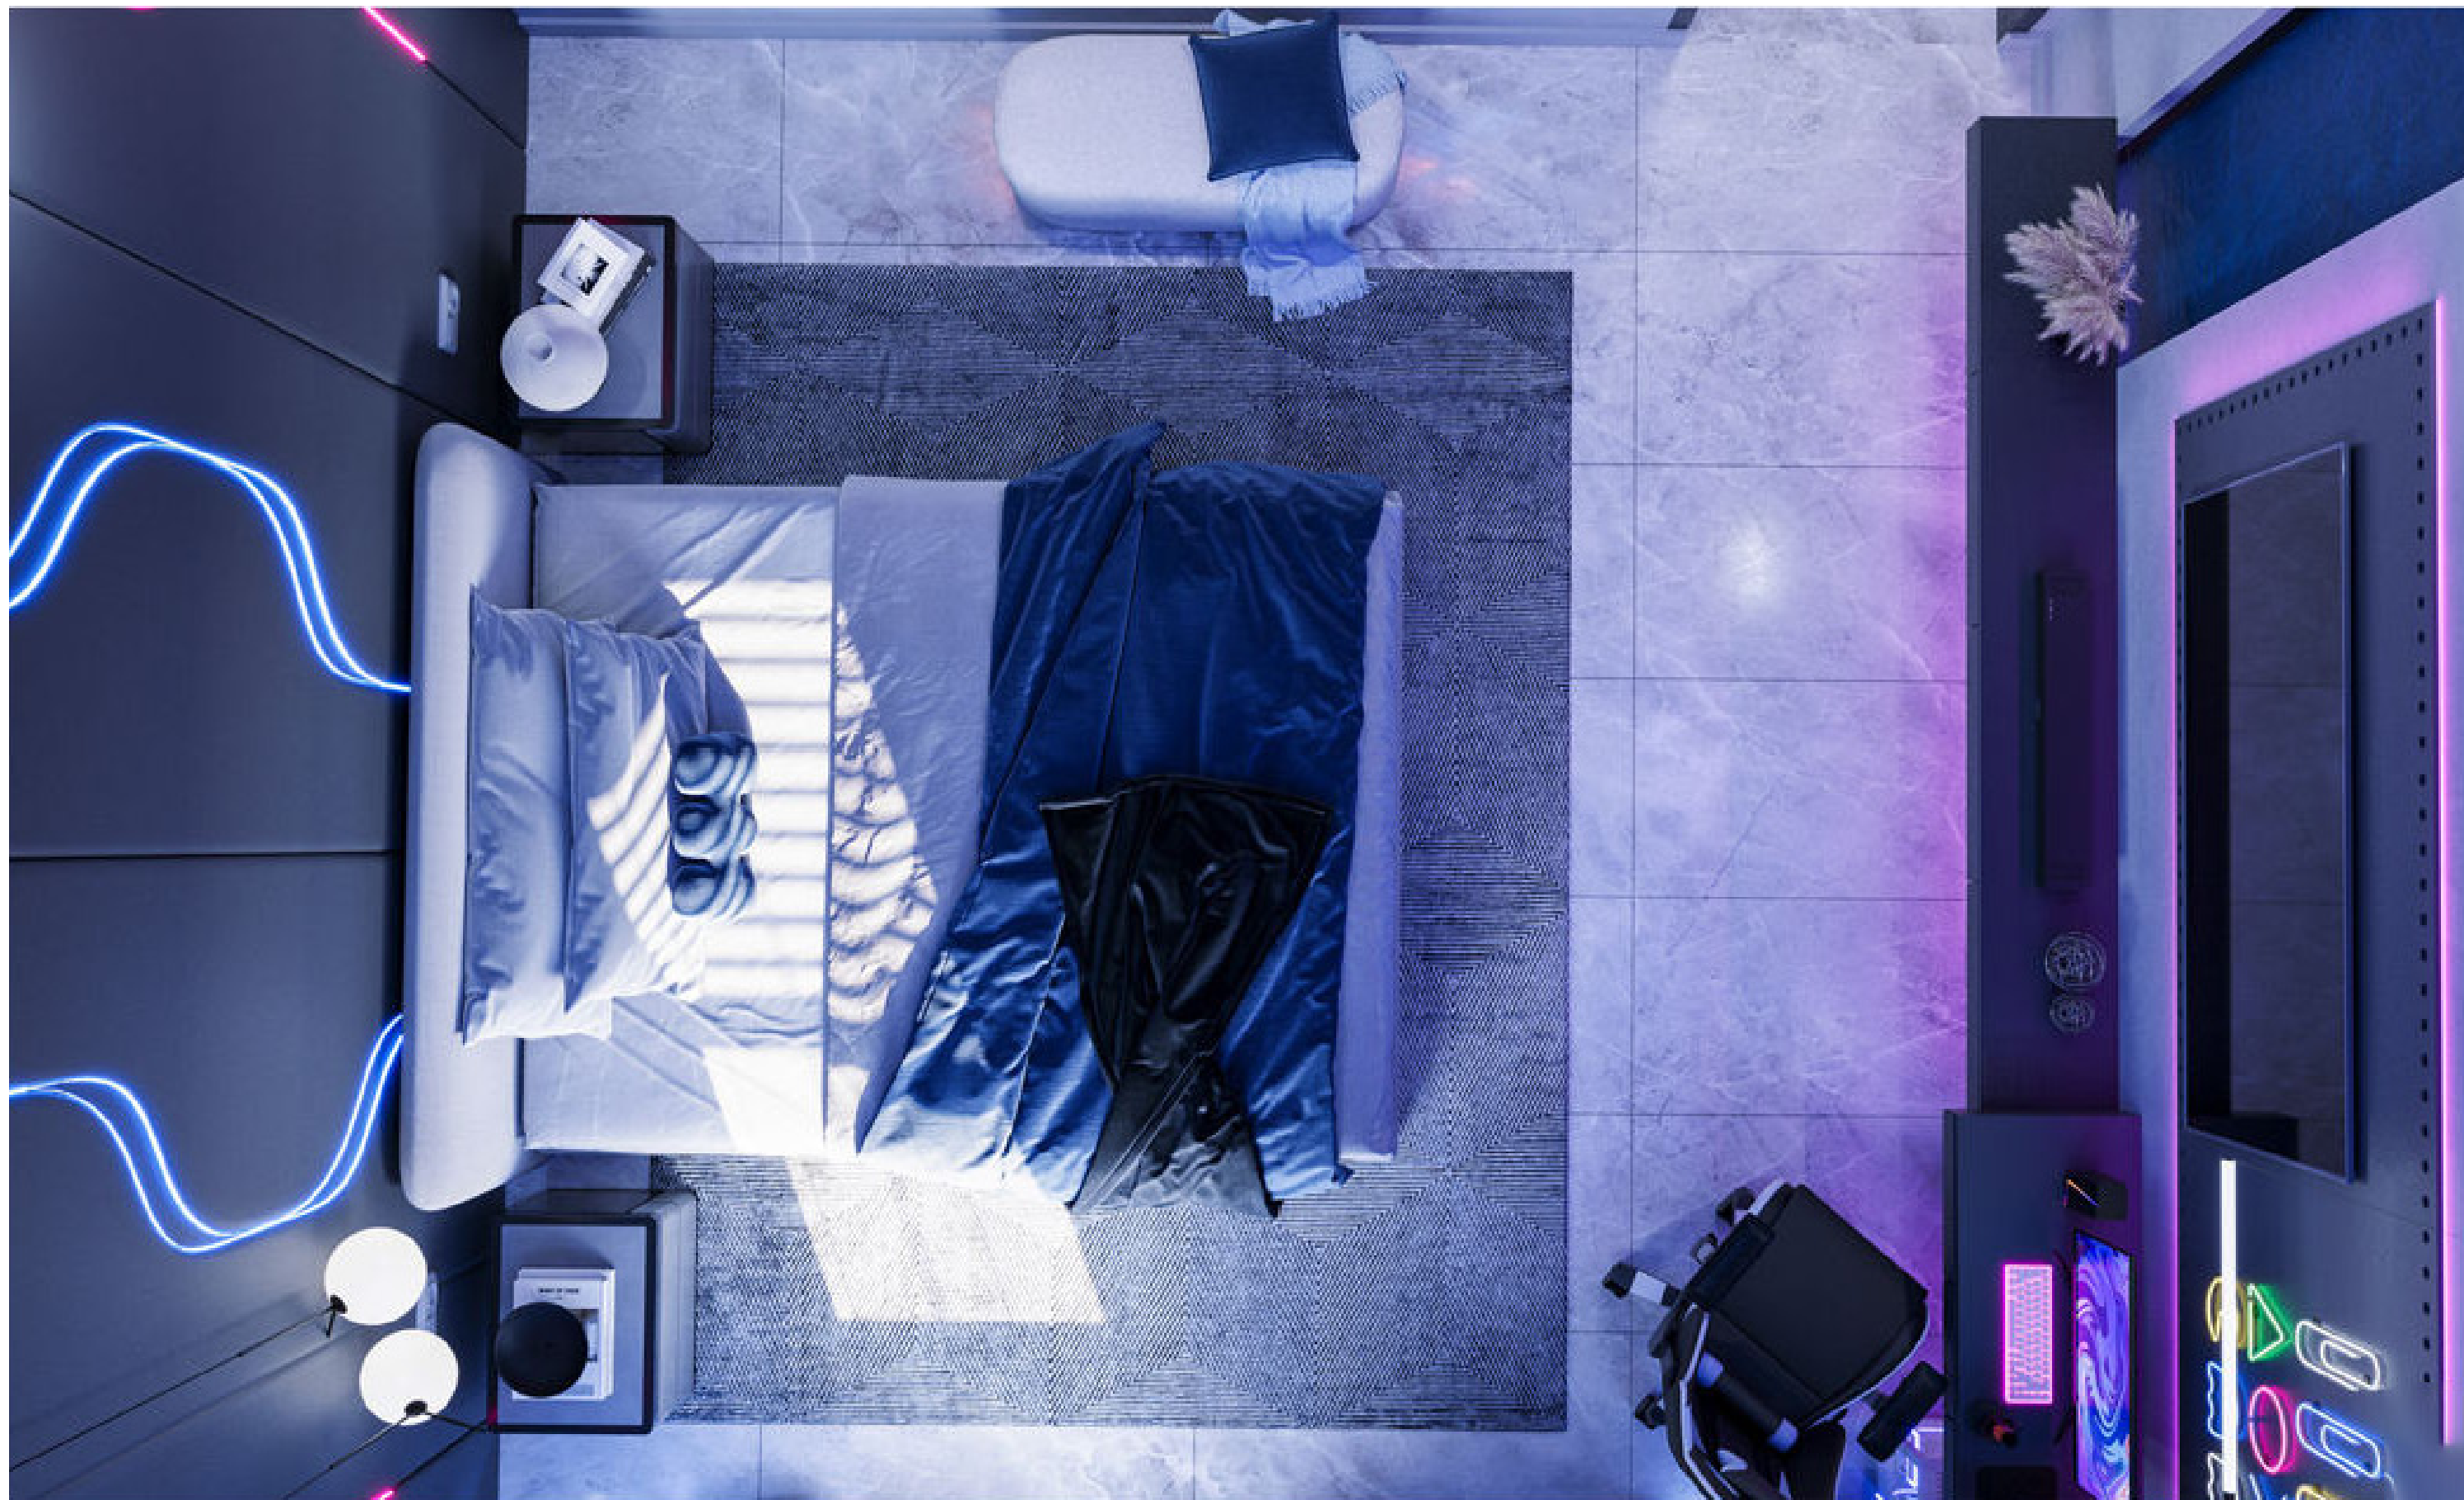


INVENTIVE
ARCHITECTS

 





BASEMENT FLOOR PROPOSED PLAN

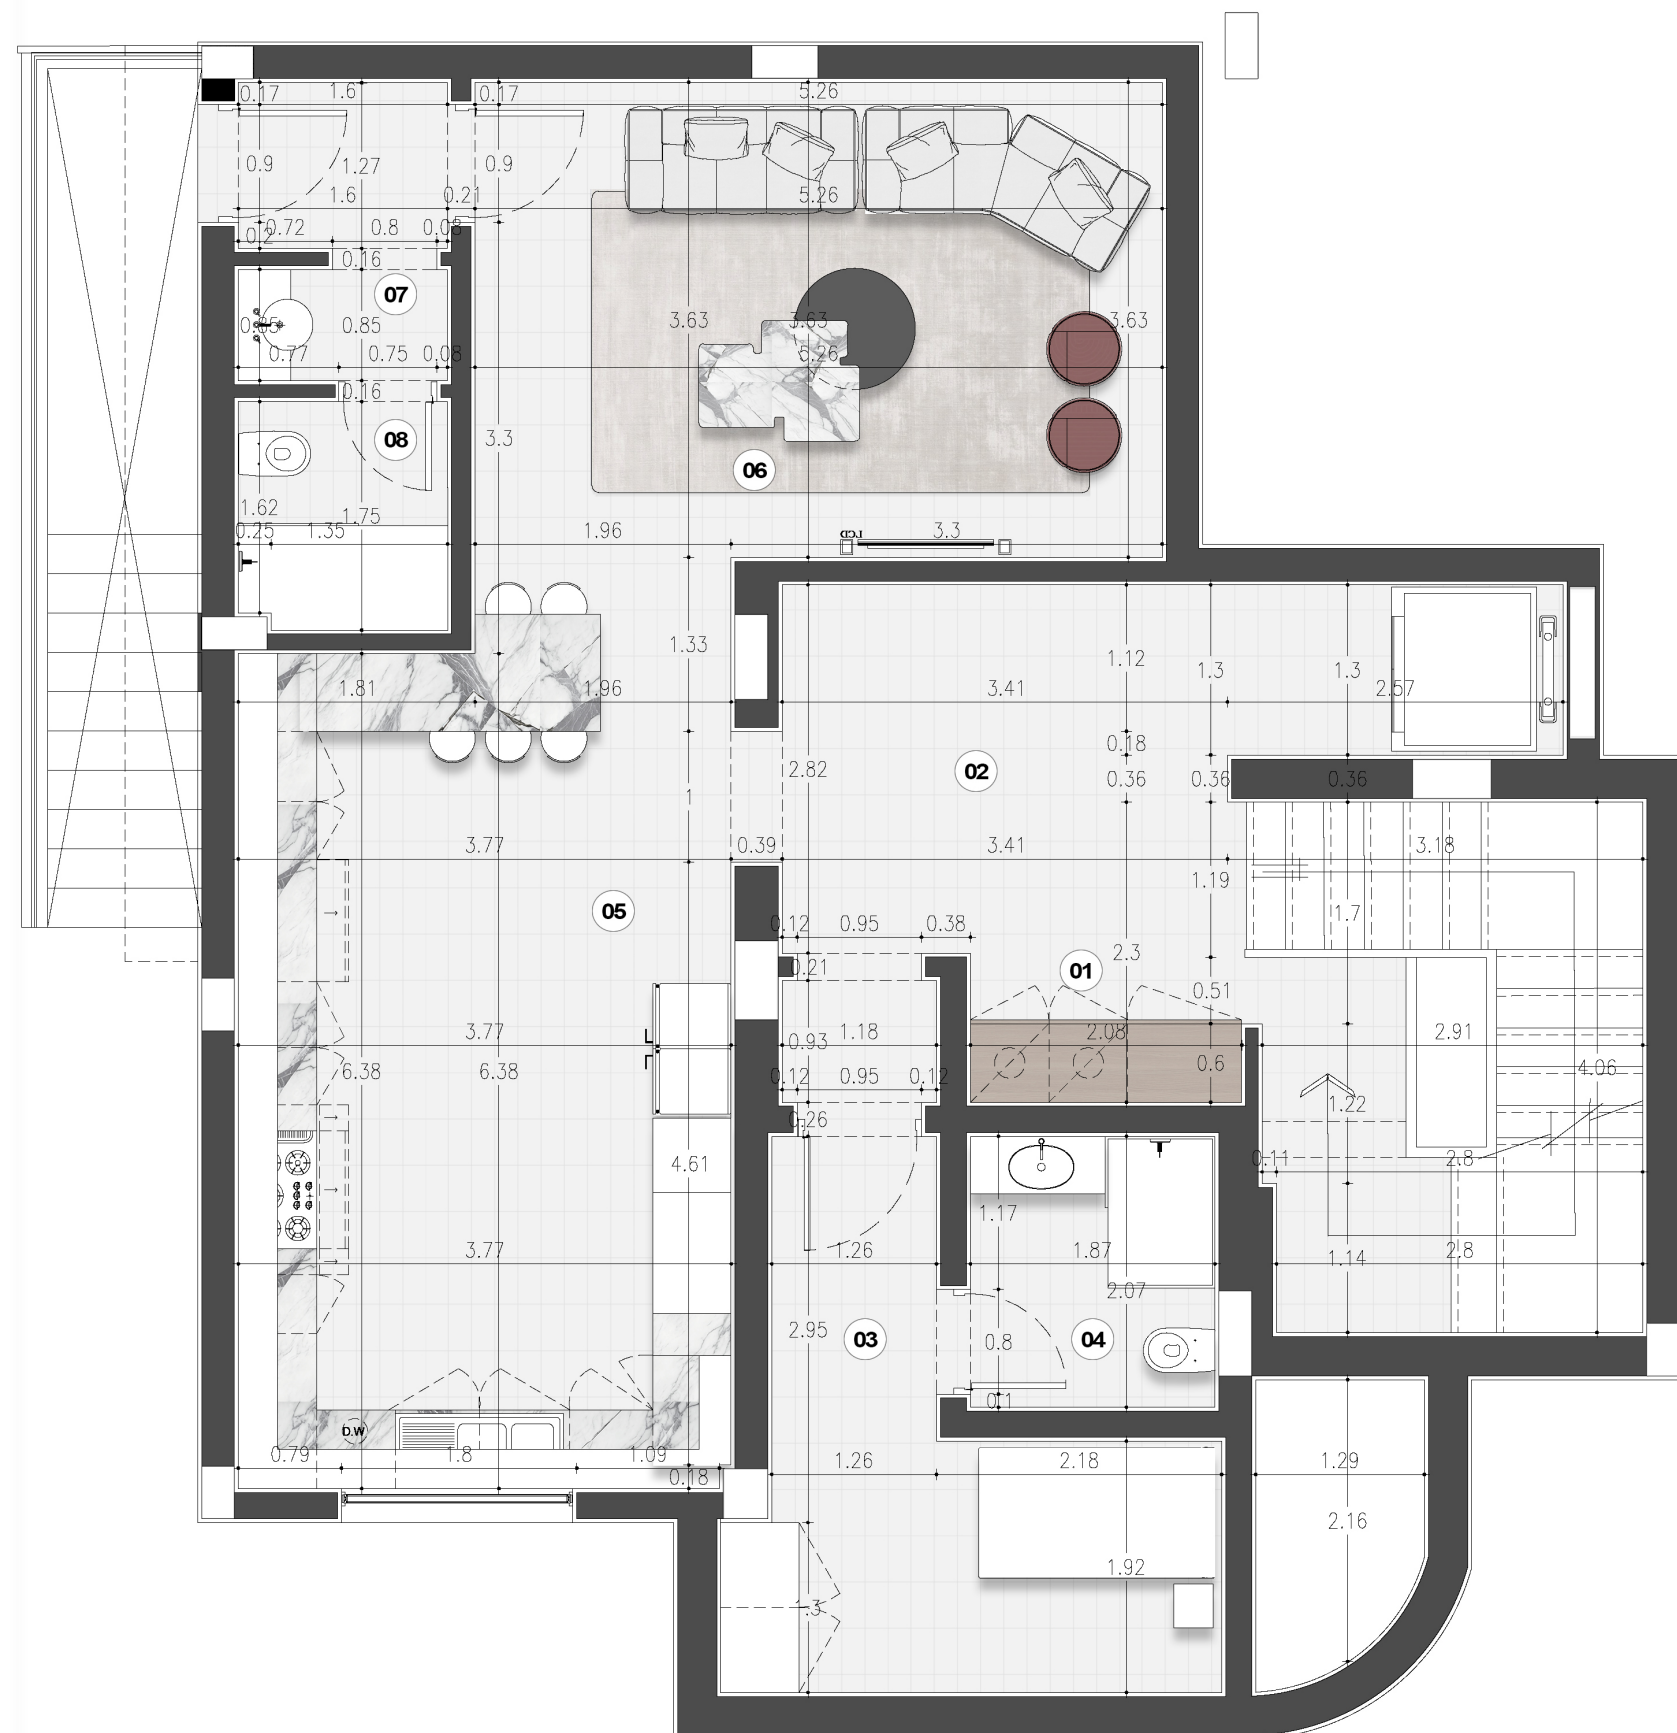

- KEY PLAN**
- 01.** LAUNDRY
 - 02.** BASEMENT FOYER
 - 03.** NANNYS BEDROOM
 - 04.** NANNYS BATHROOM
 - 05.** KITCHEN
 - 06.** LIVING SPACE
 - 07.** POWDER ROOM
 - 08.** GUEST BATHROOM


LIVING SPACE

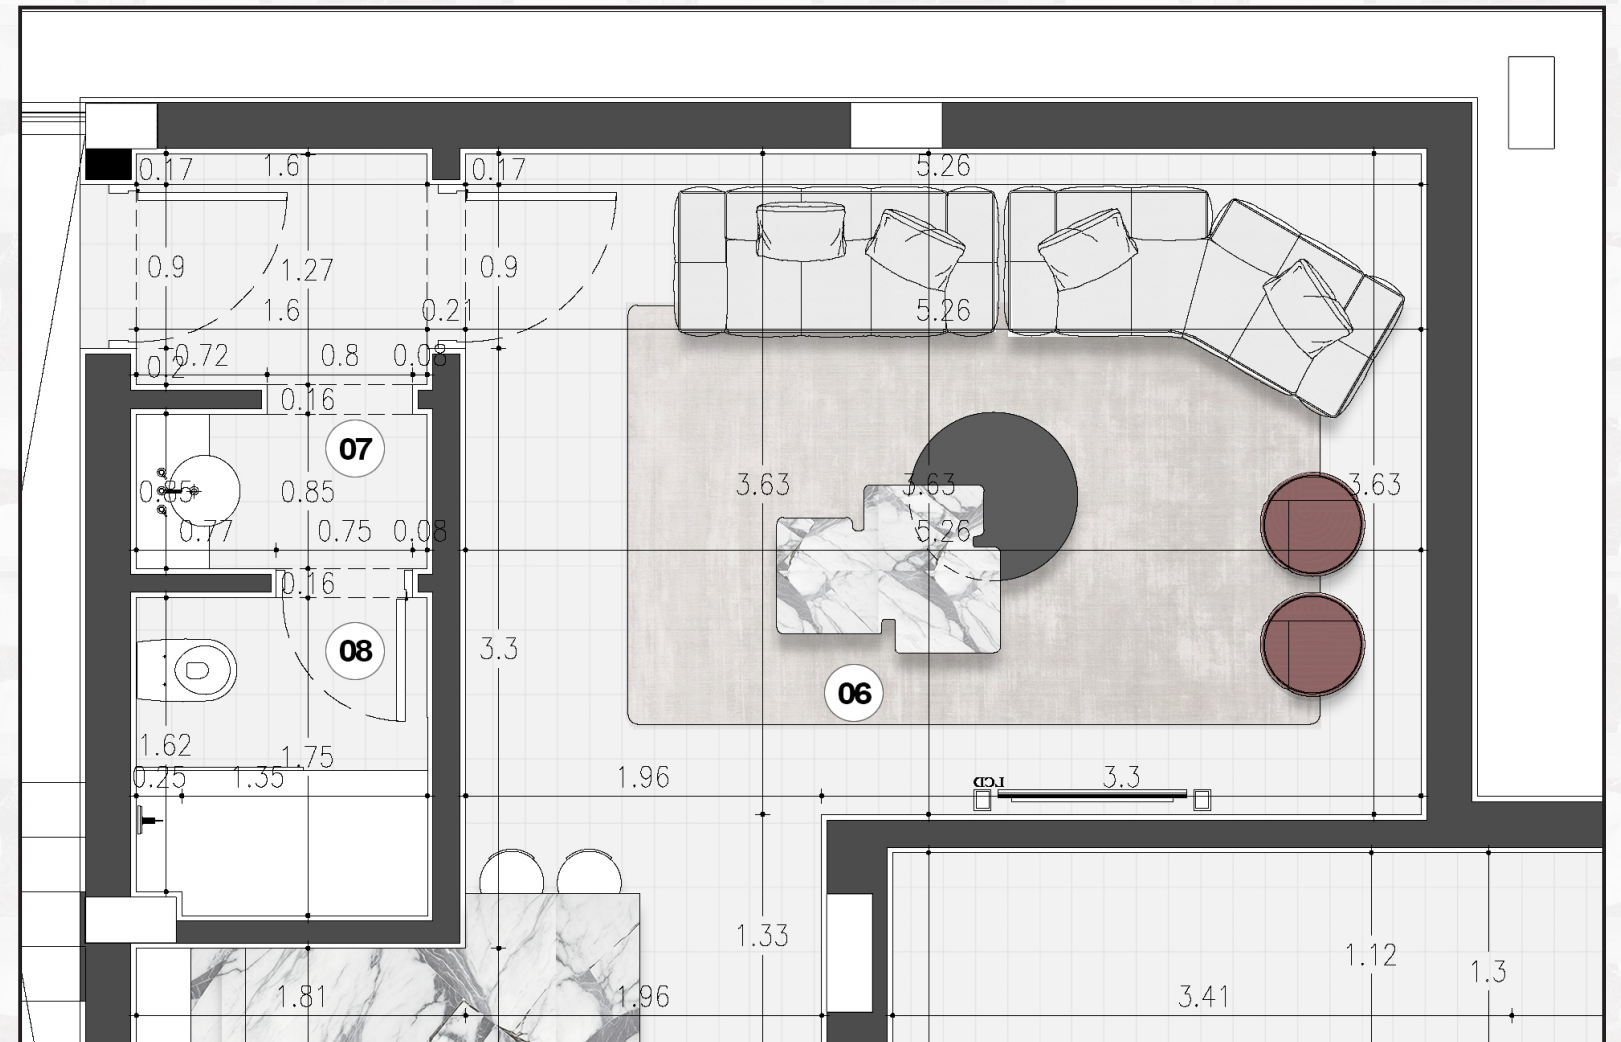

 




10 KITCHEN

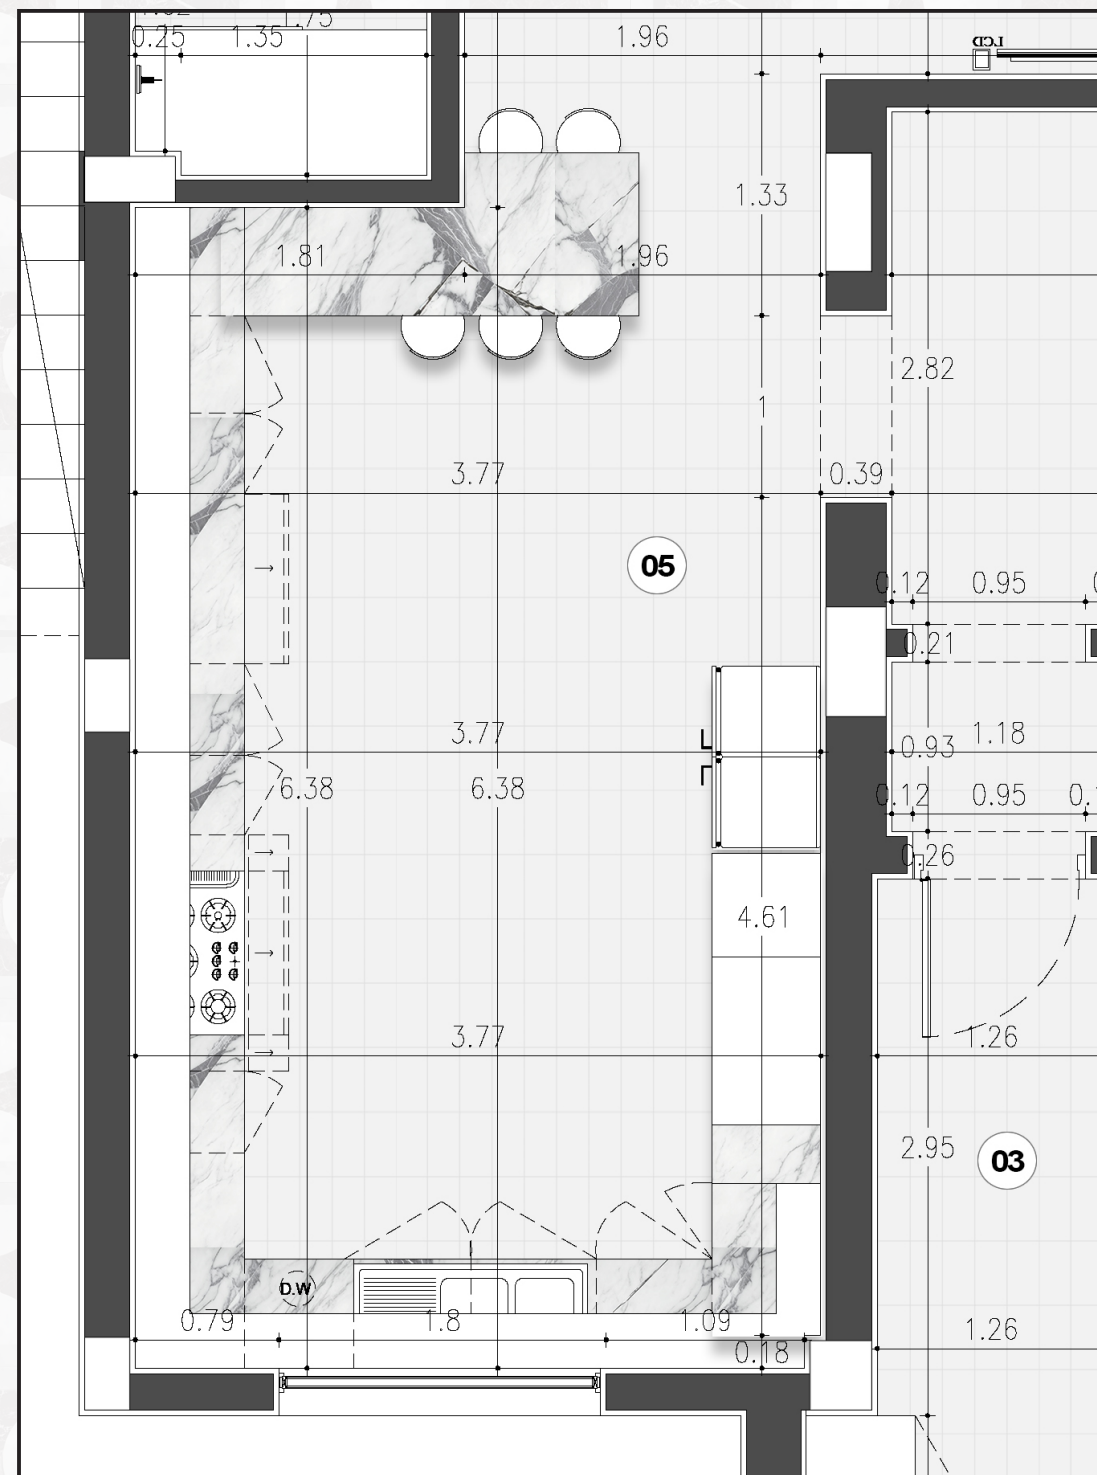




 




BASEMENT FLOOR PLAN

Technical Drawings

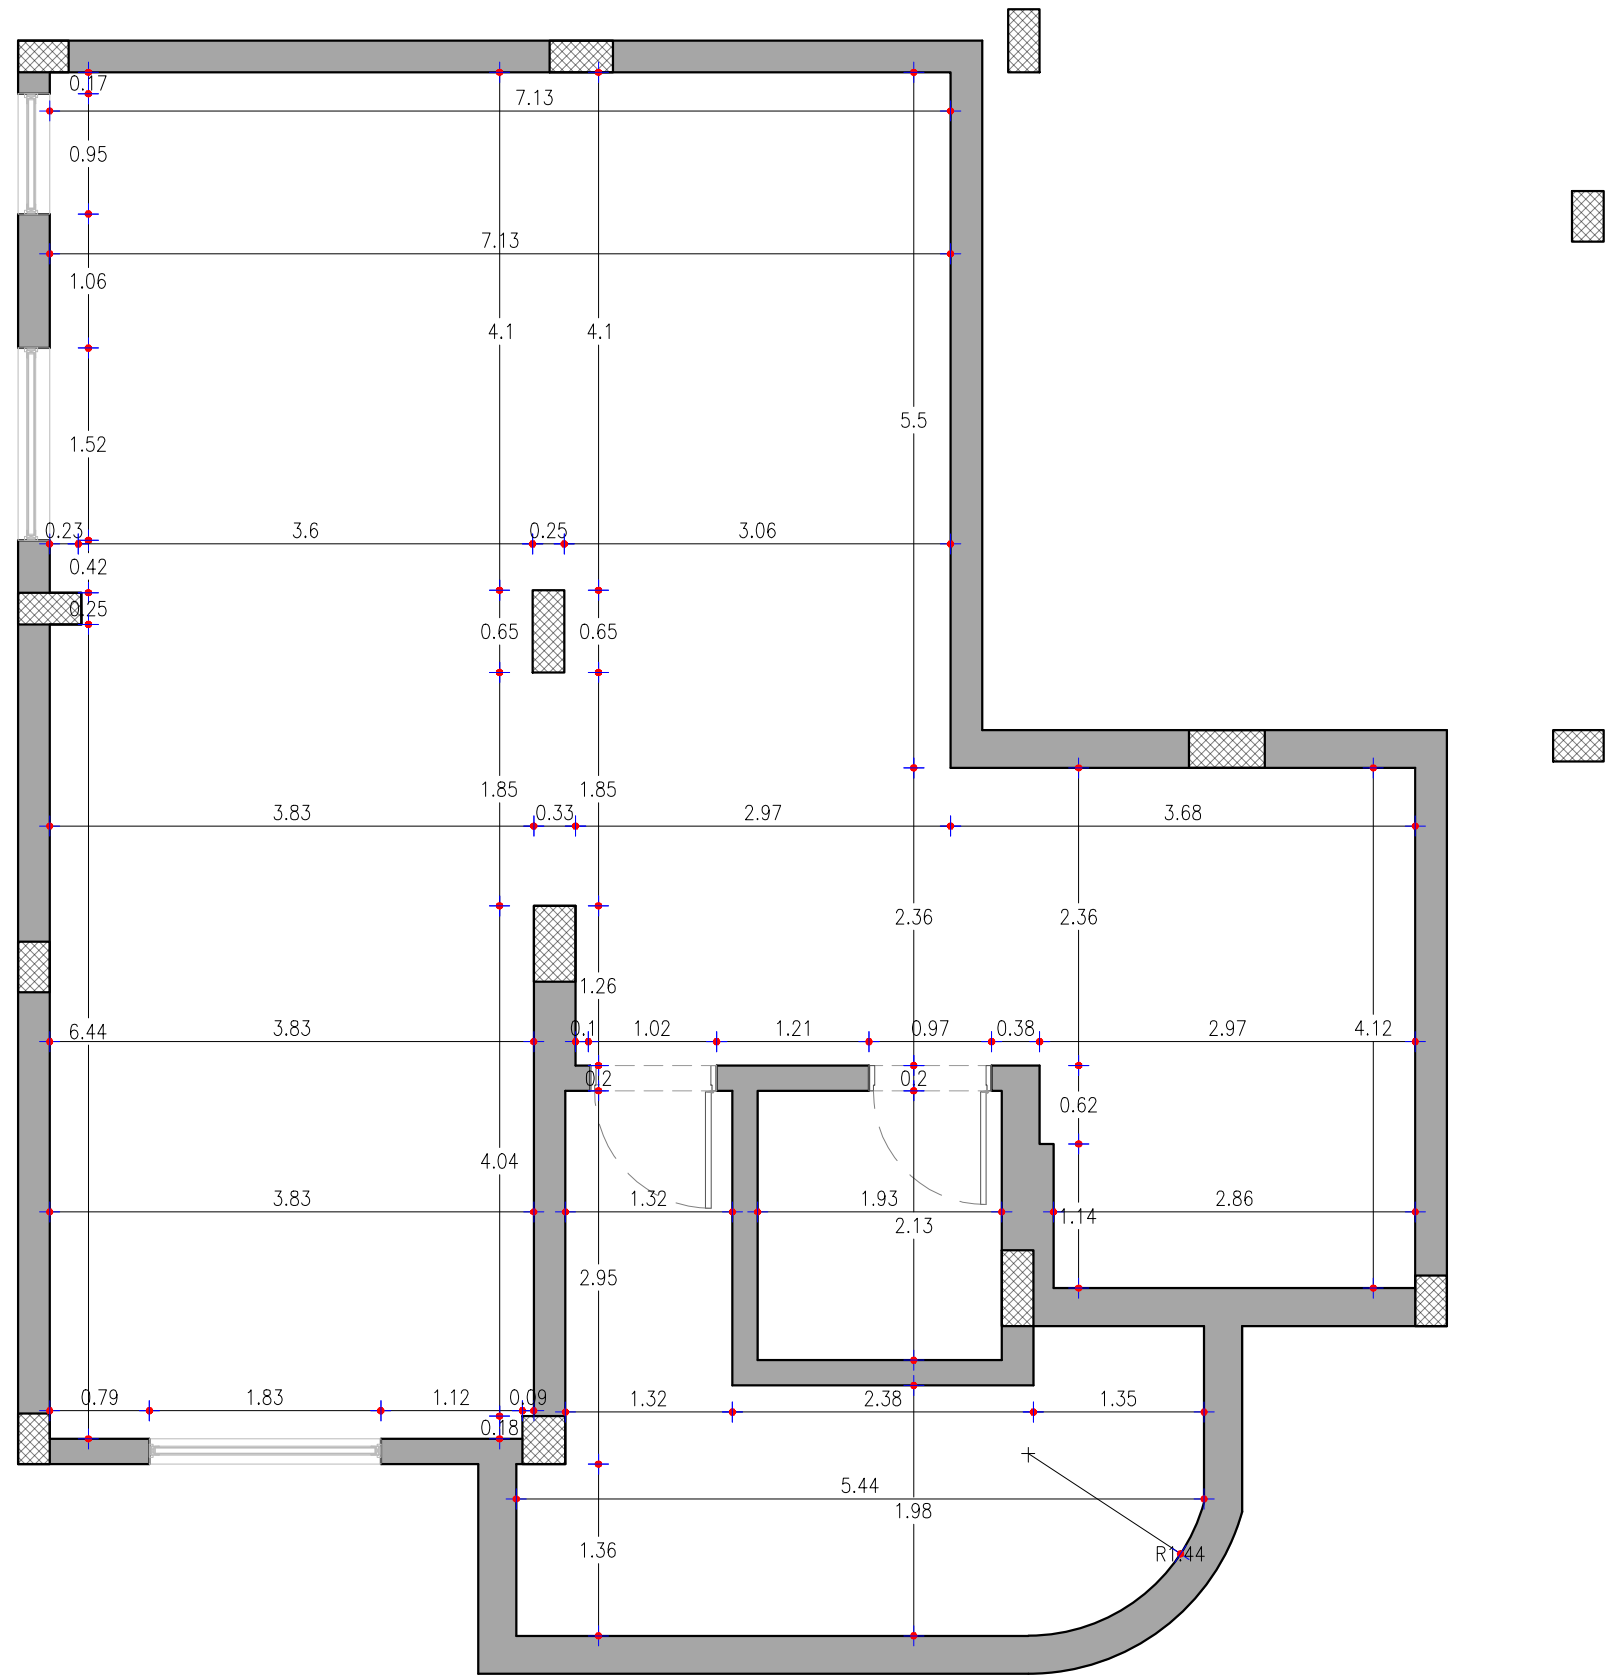

Client : Mr. Ahmed El Nahas	
Project : Alex West	
2510 - Alex West Villa 373	
Team Work	
Architect : Heba Fahmy Revised By : Omar Alaa	
Basement Floor Plans As Built	
Scale :	Draft
Date : April 2025	Sheet no:
File Name : Alex West Villa	
Project Number : 2510	

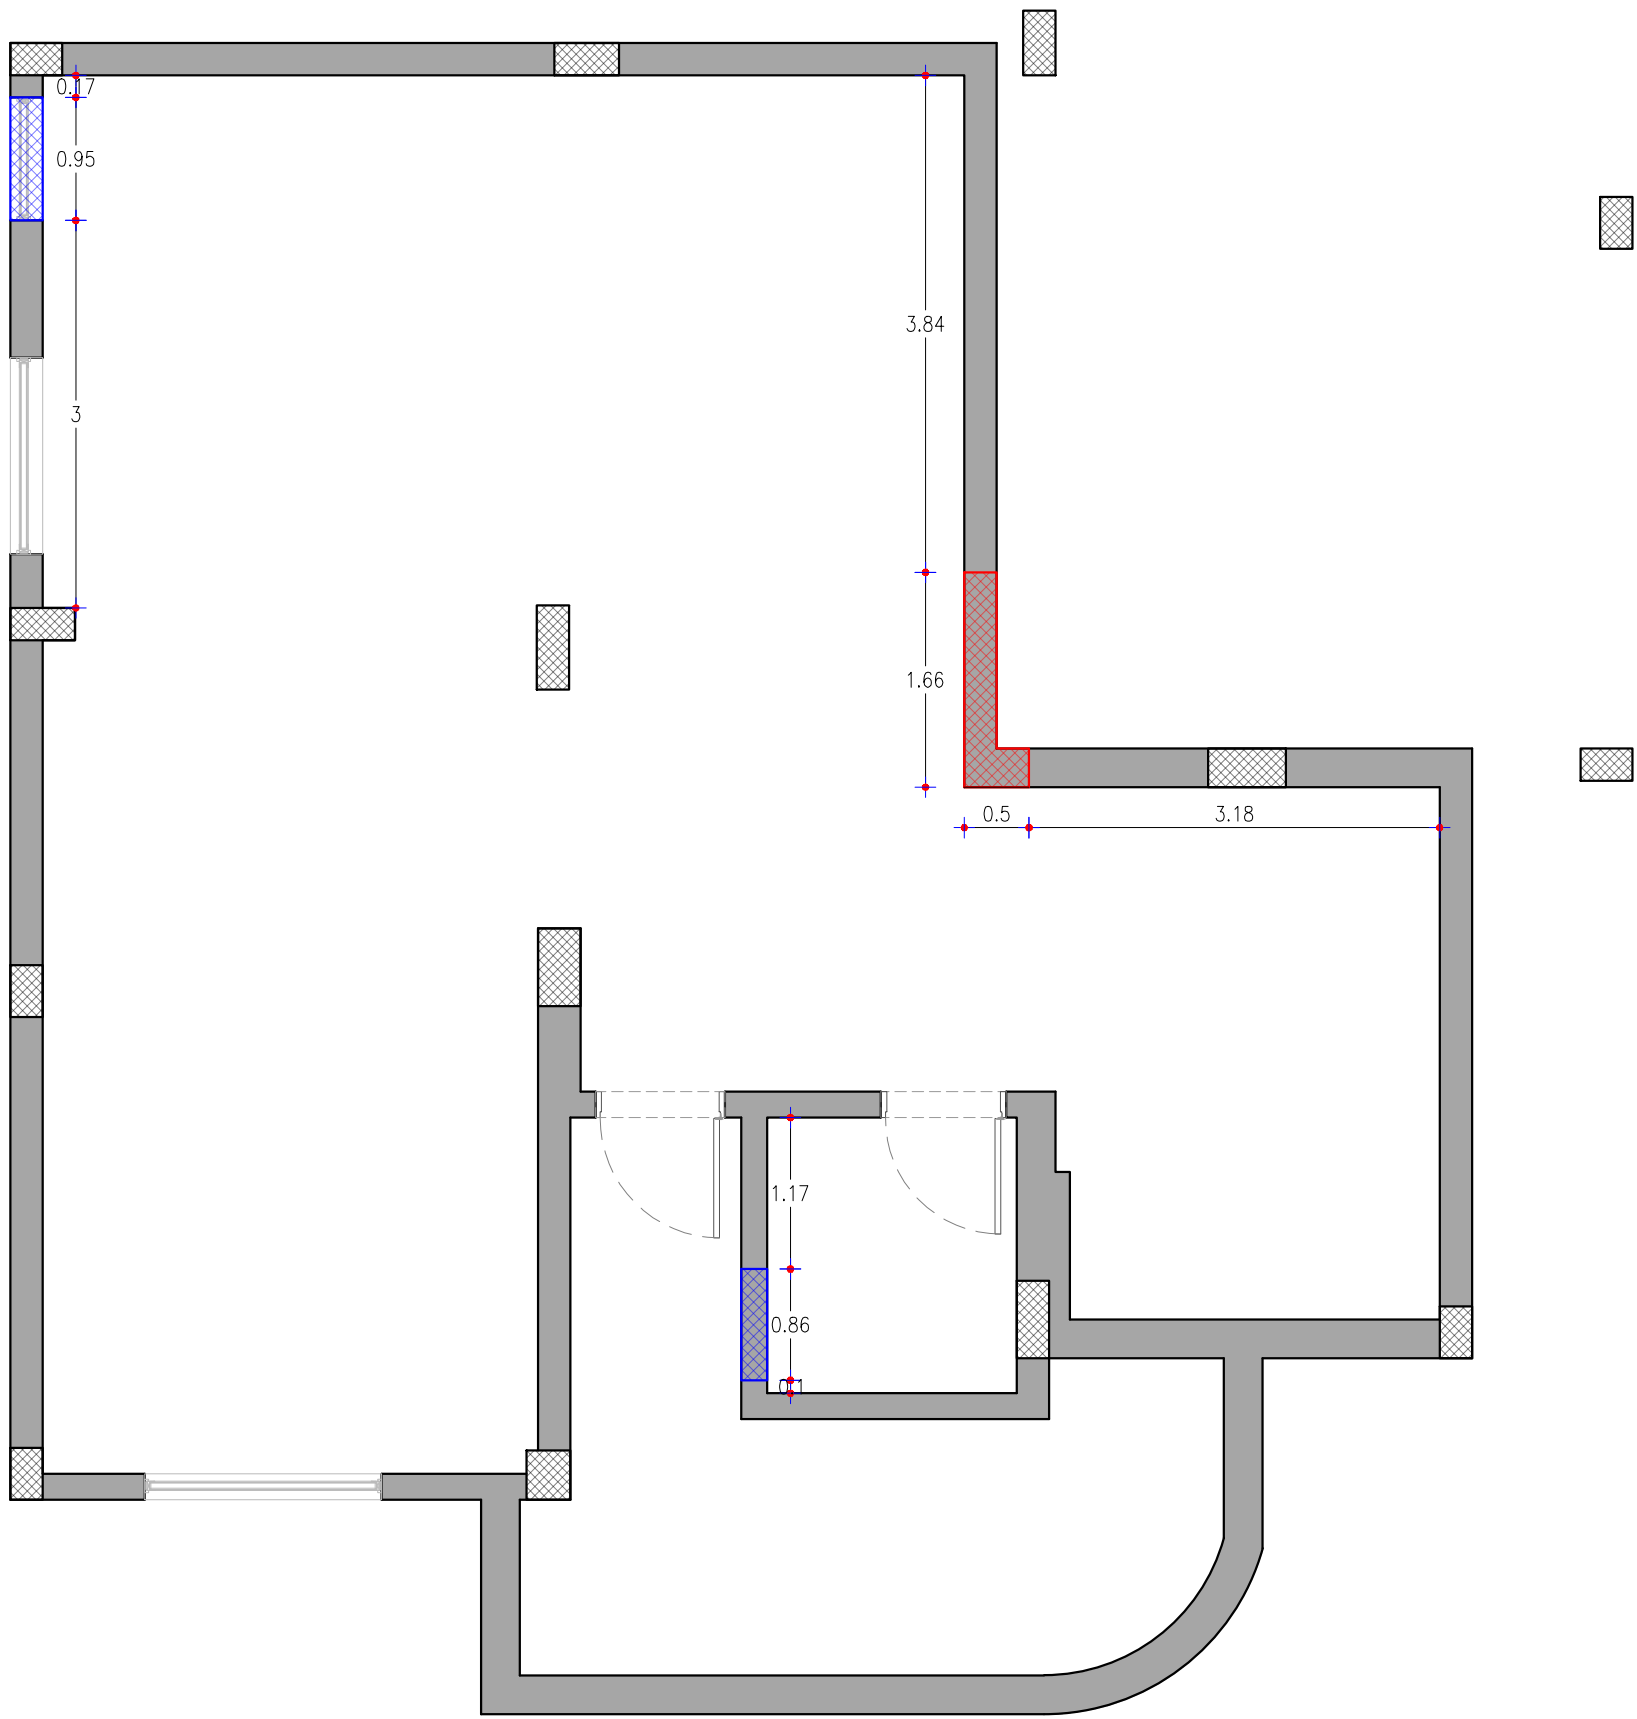

LEGEND & SYMBOLS

Demolish Walls:

-  Demolish walls
-  Demolish openings


Client :
Mr. Ahmed El Nahas

Project :
Alex West

2510 - Alex West Villa 373

Team Work
Architect : Heba Fahmy
Revised By : Omar Alaa

Basement Floor Plans Demolish Walls	
Scale :	Draft
Date : April 2025	Sheet no:
File Name : Alex West Villa	
Project Number : 2510	

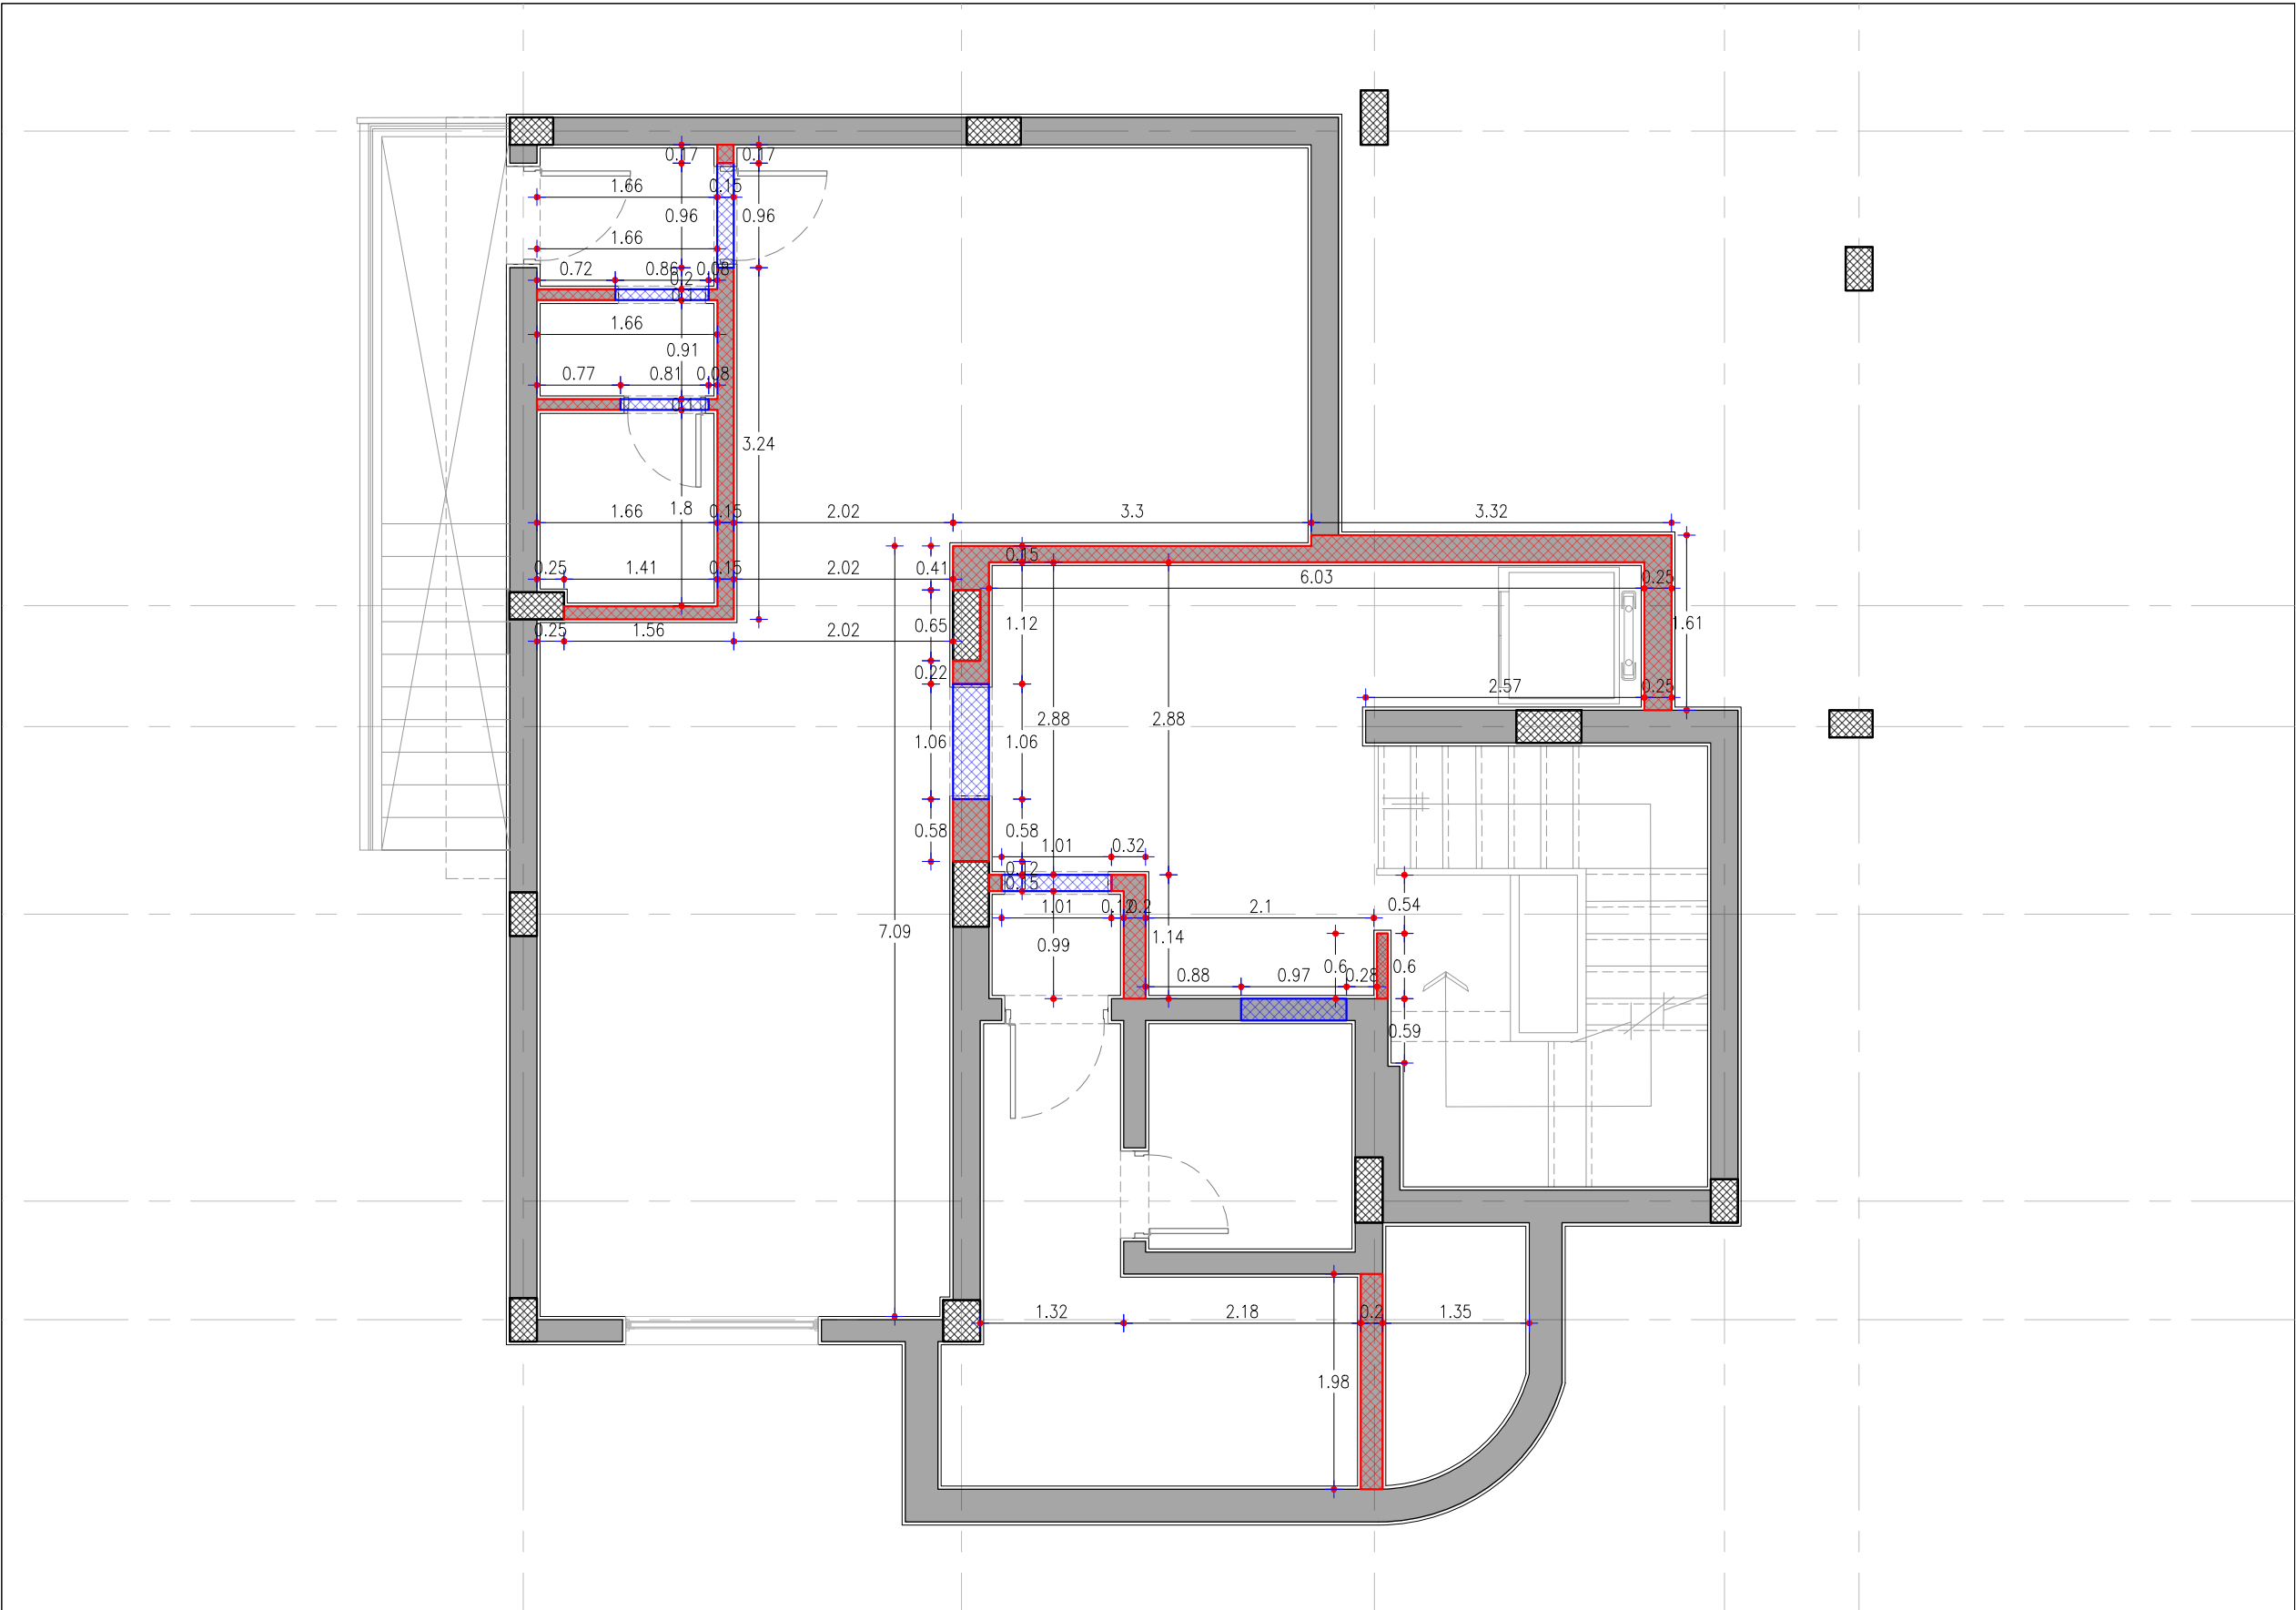

LEGEND & SYMBOLS

Demolish Walls:

 Demolish walls

 Demolish openings

Client :

Mr. Ahmed El Nahas

Project :

Alex West

2510 - Alex West Villa 373

Team Work

Architect : Heba Fahmy
Revised By : Omar Alaa

Basement Floor Plans
New Walls

Scale :


Date : April 2025

File Name : Alex West Villa

Project Number : 2510

Draft

Sheet no:

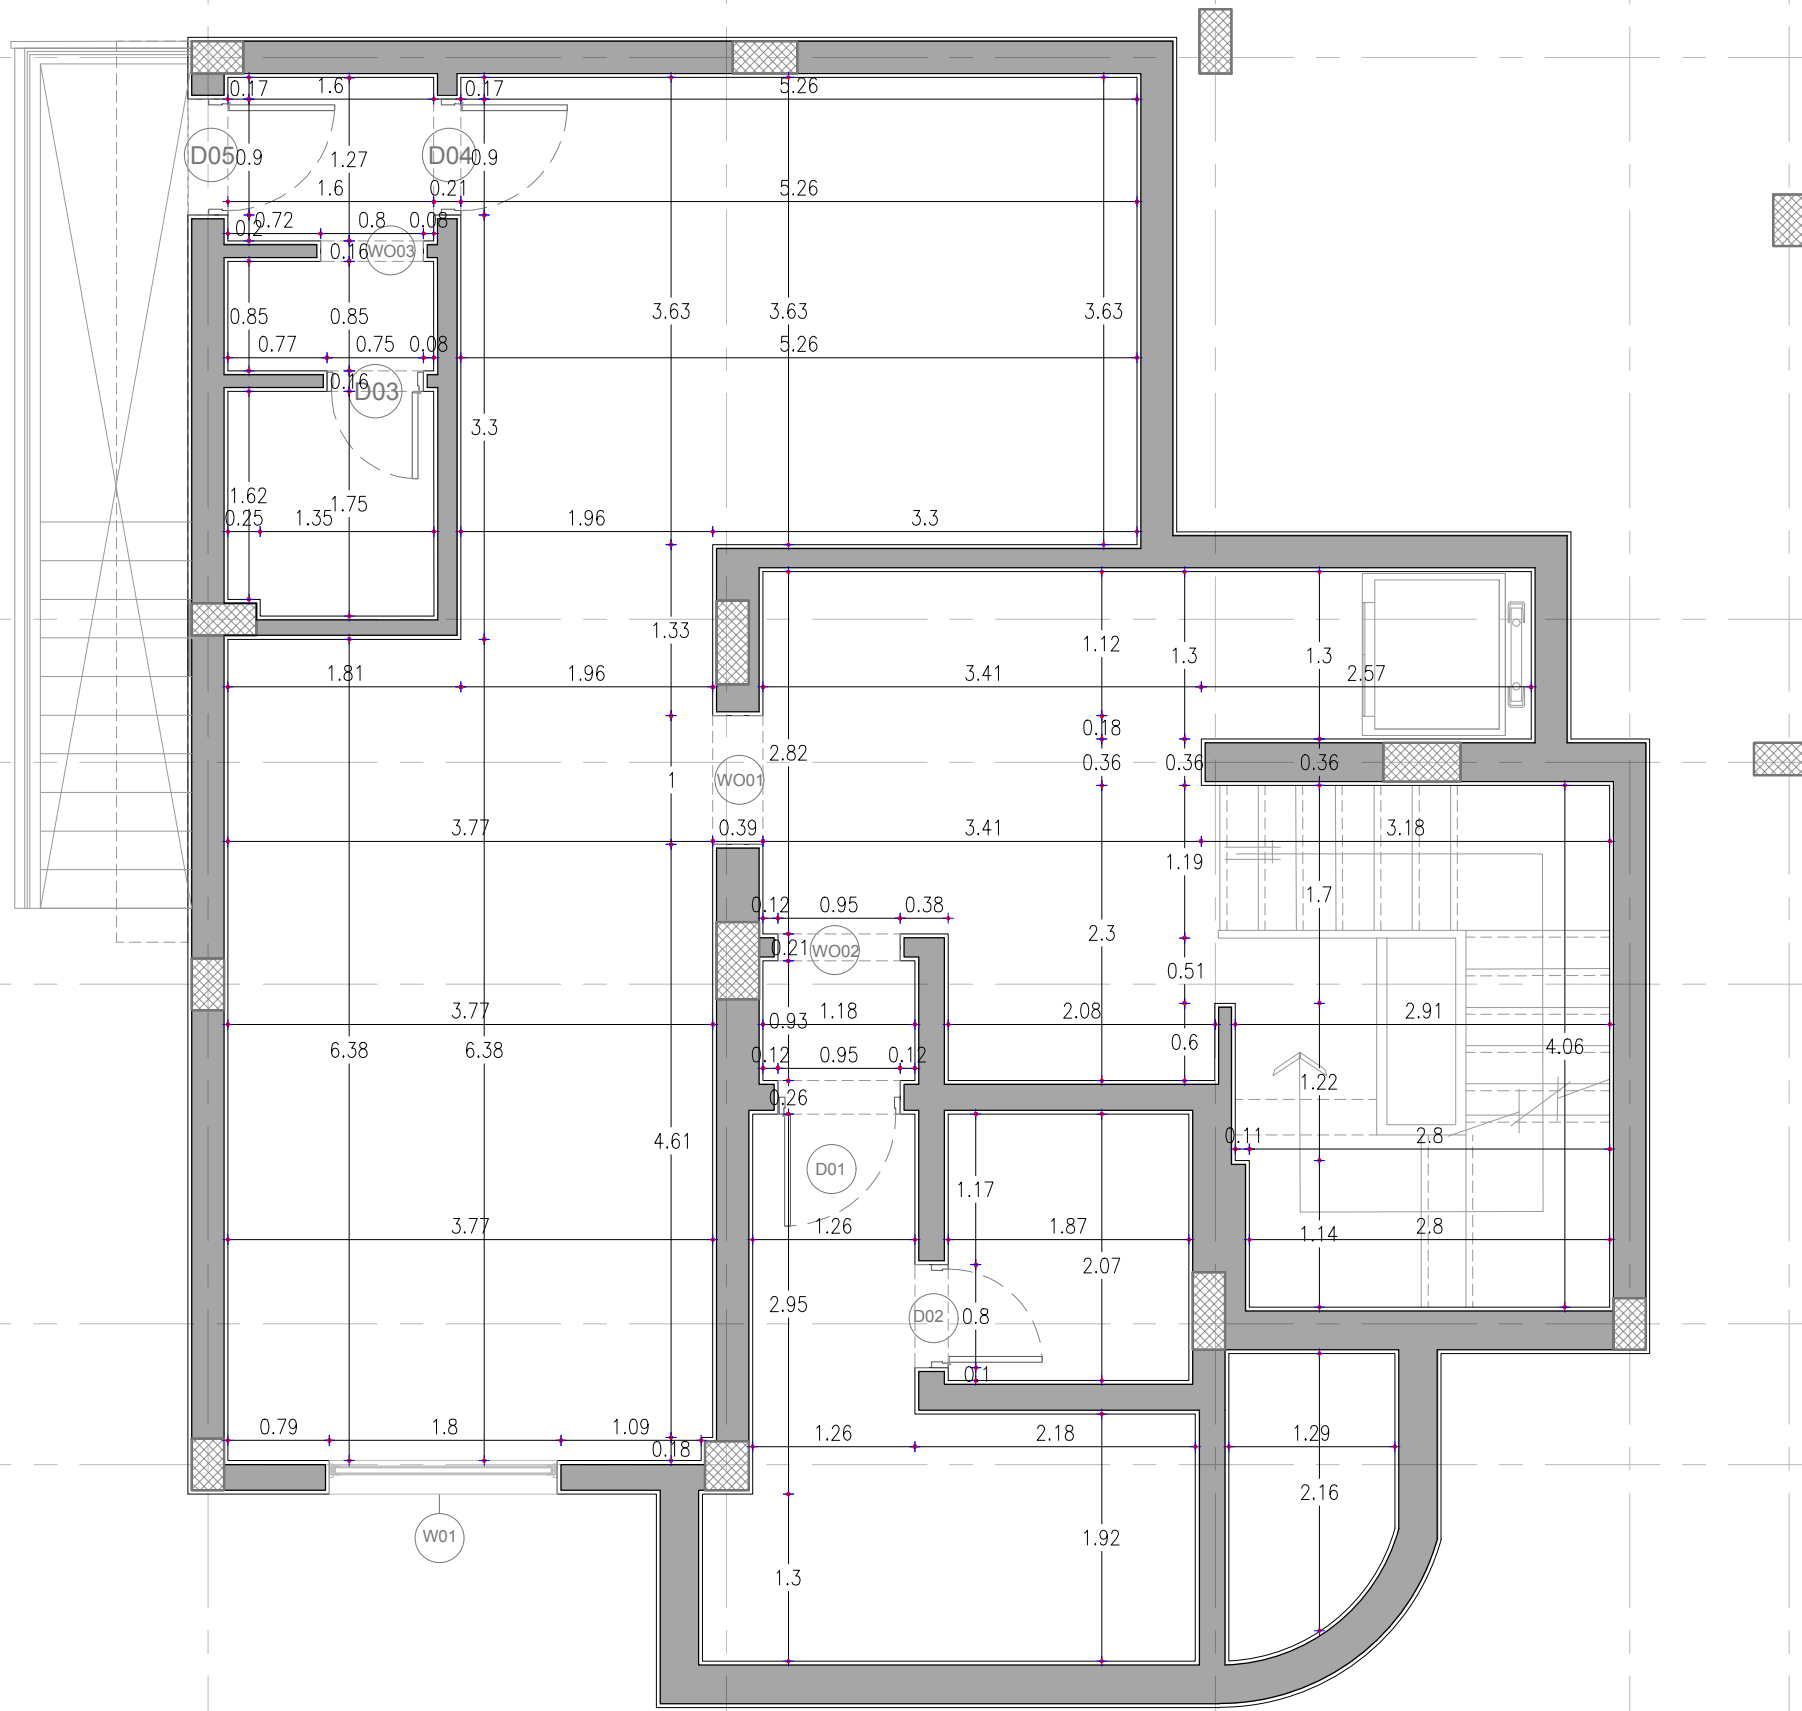


Client :
Mr. Ahmed El Nahas

Project :
Alex West

2510 - Alex West Villa 373

Team Work
Architect : Heba Fahmy
Revised By : Omar Alaa

Basement Floor Plans Proposed	
Scale :	Draft
Date : April 2025	Sheet no:
File Name : Alex West Villa	
Project Number : 2510	

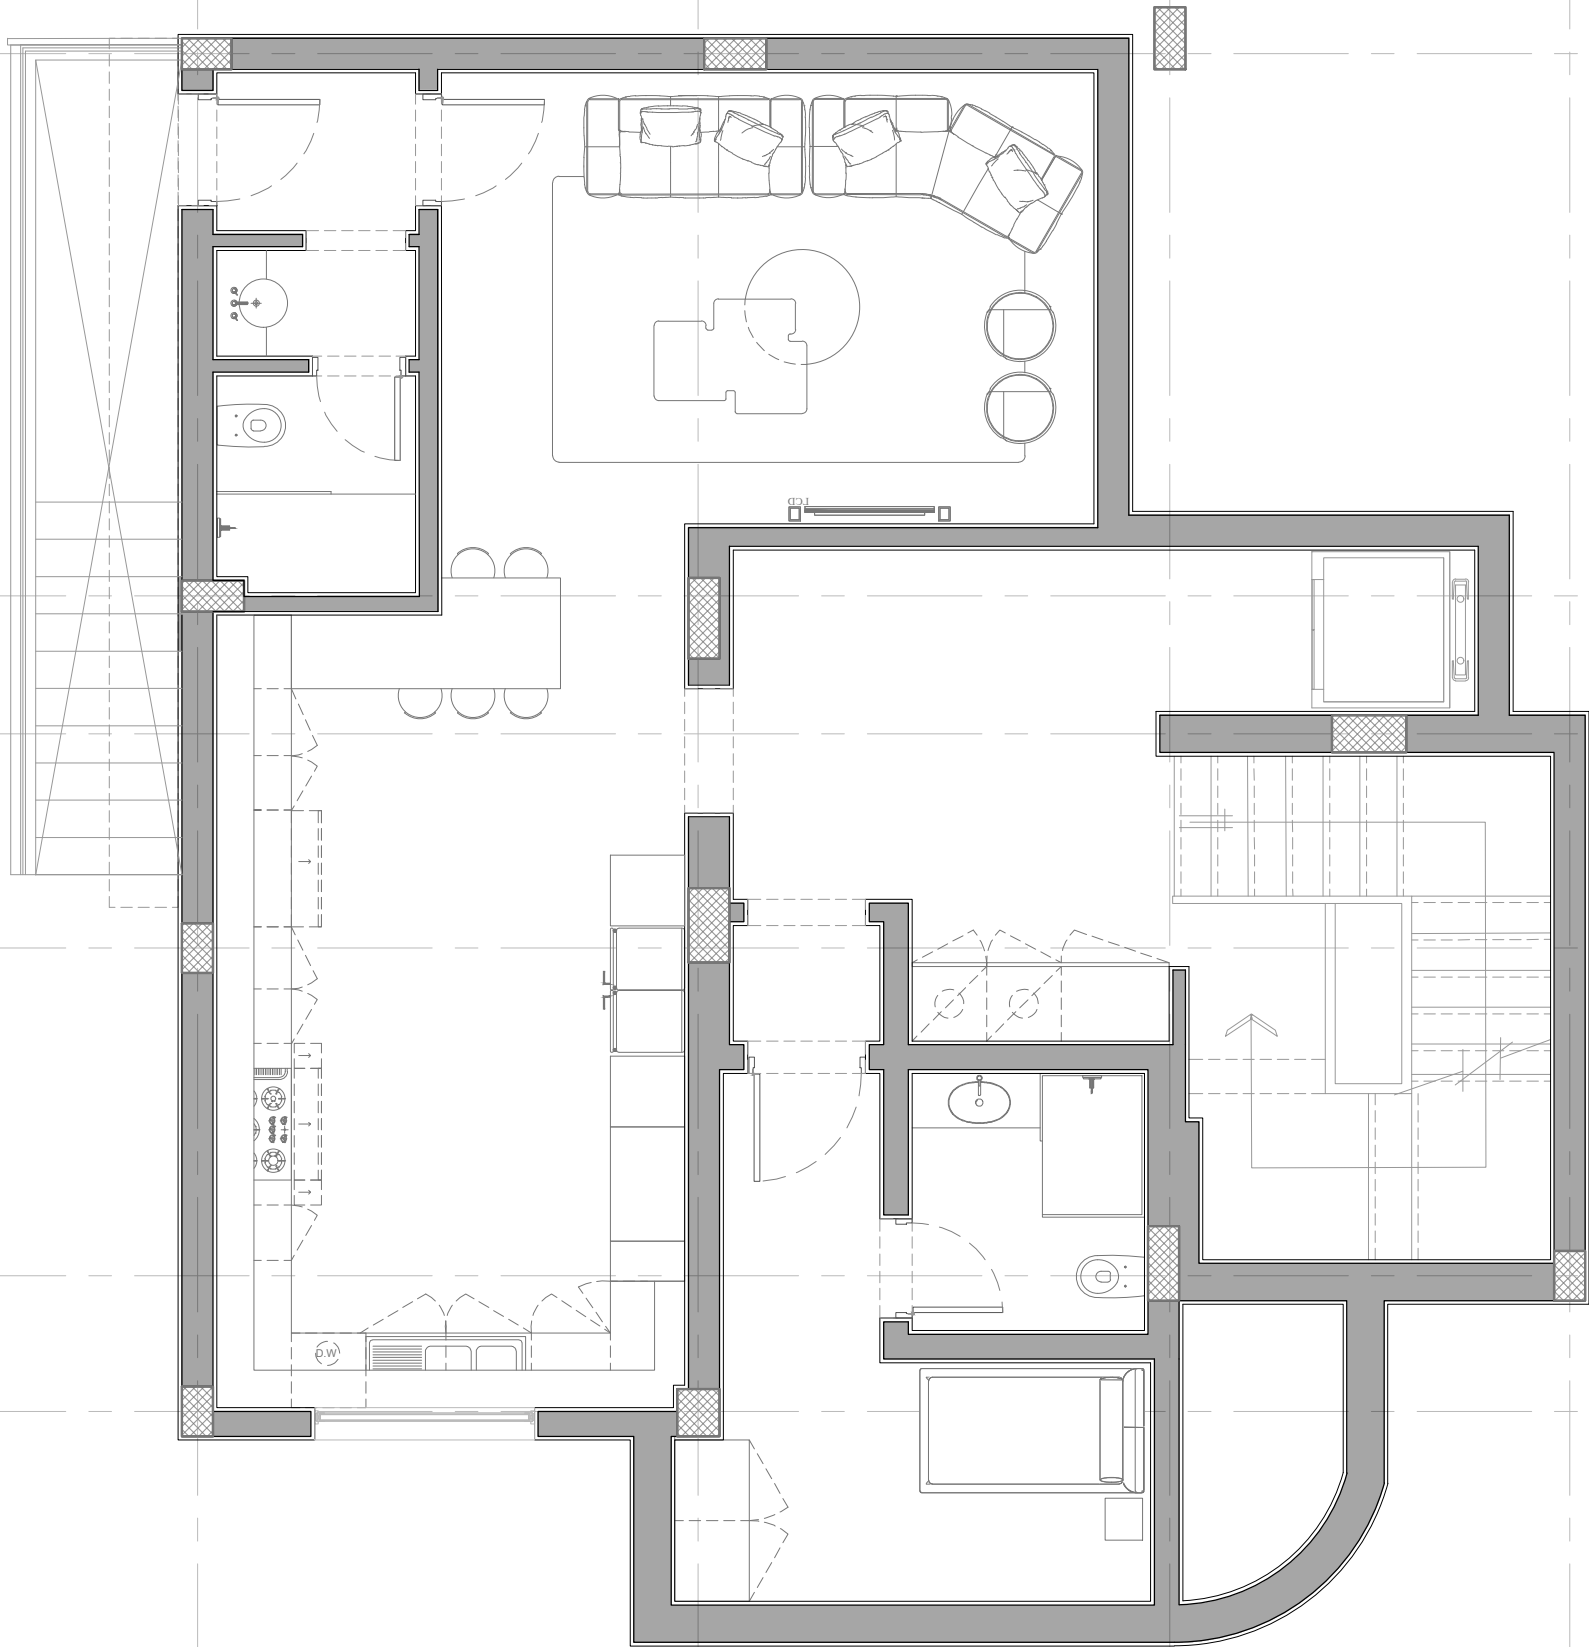

Client :
Mr. Ahmed El Nahas

Project :
Alex West


2510 - Alex West Villa 373

Team Work


Architect : Heba Fahmy
Revised By : Omar Alaa

Basement Floor Plans
Proposed

Scale :	Draft
Date : April 2025	Sheet no:
File Name : Alex West Villa	
Project Number : 2510	

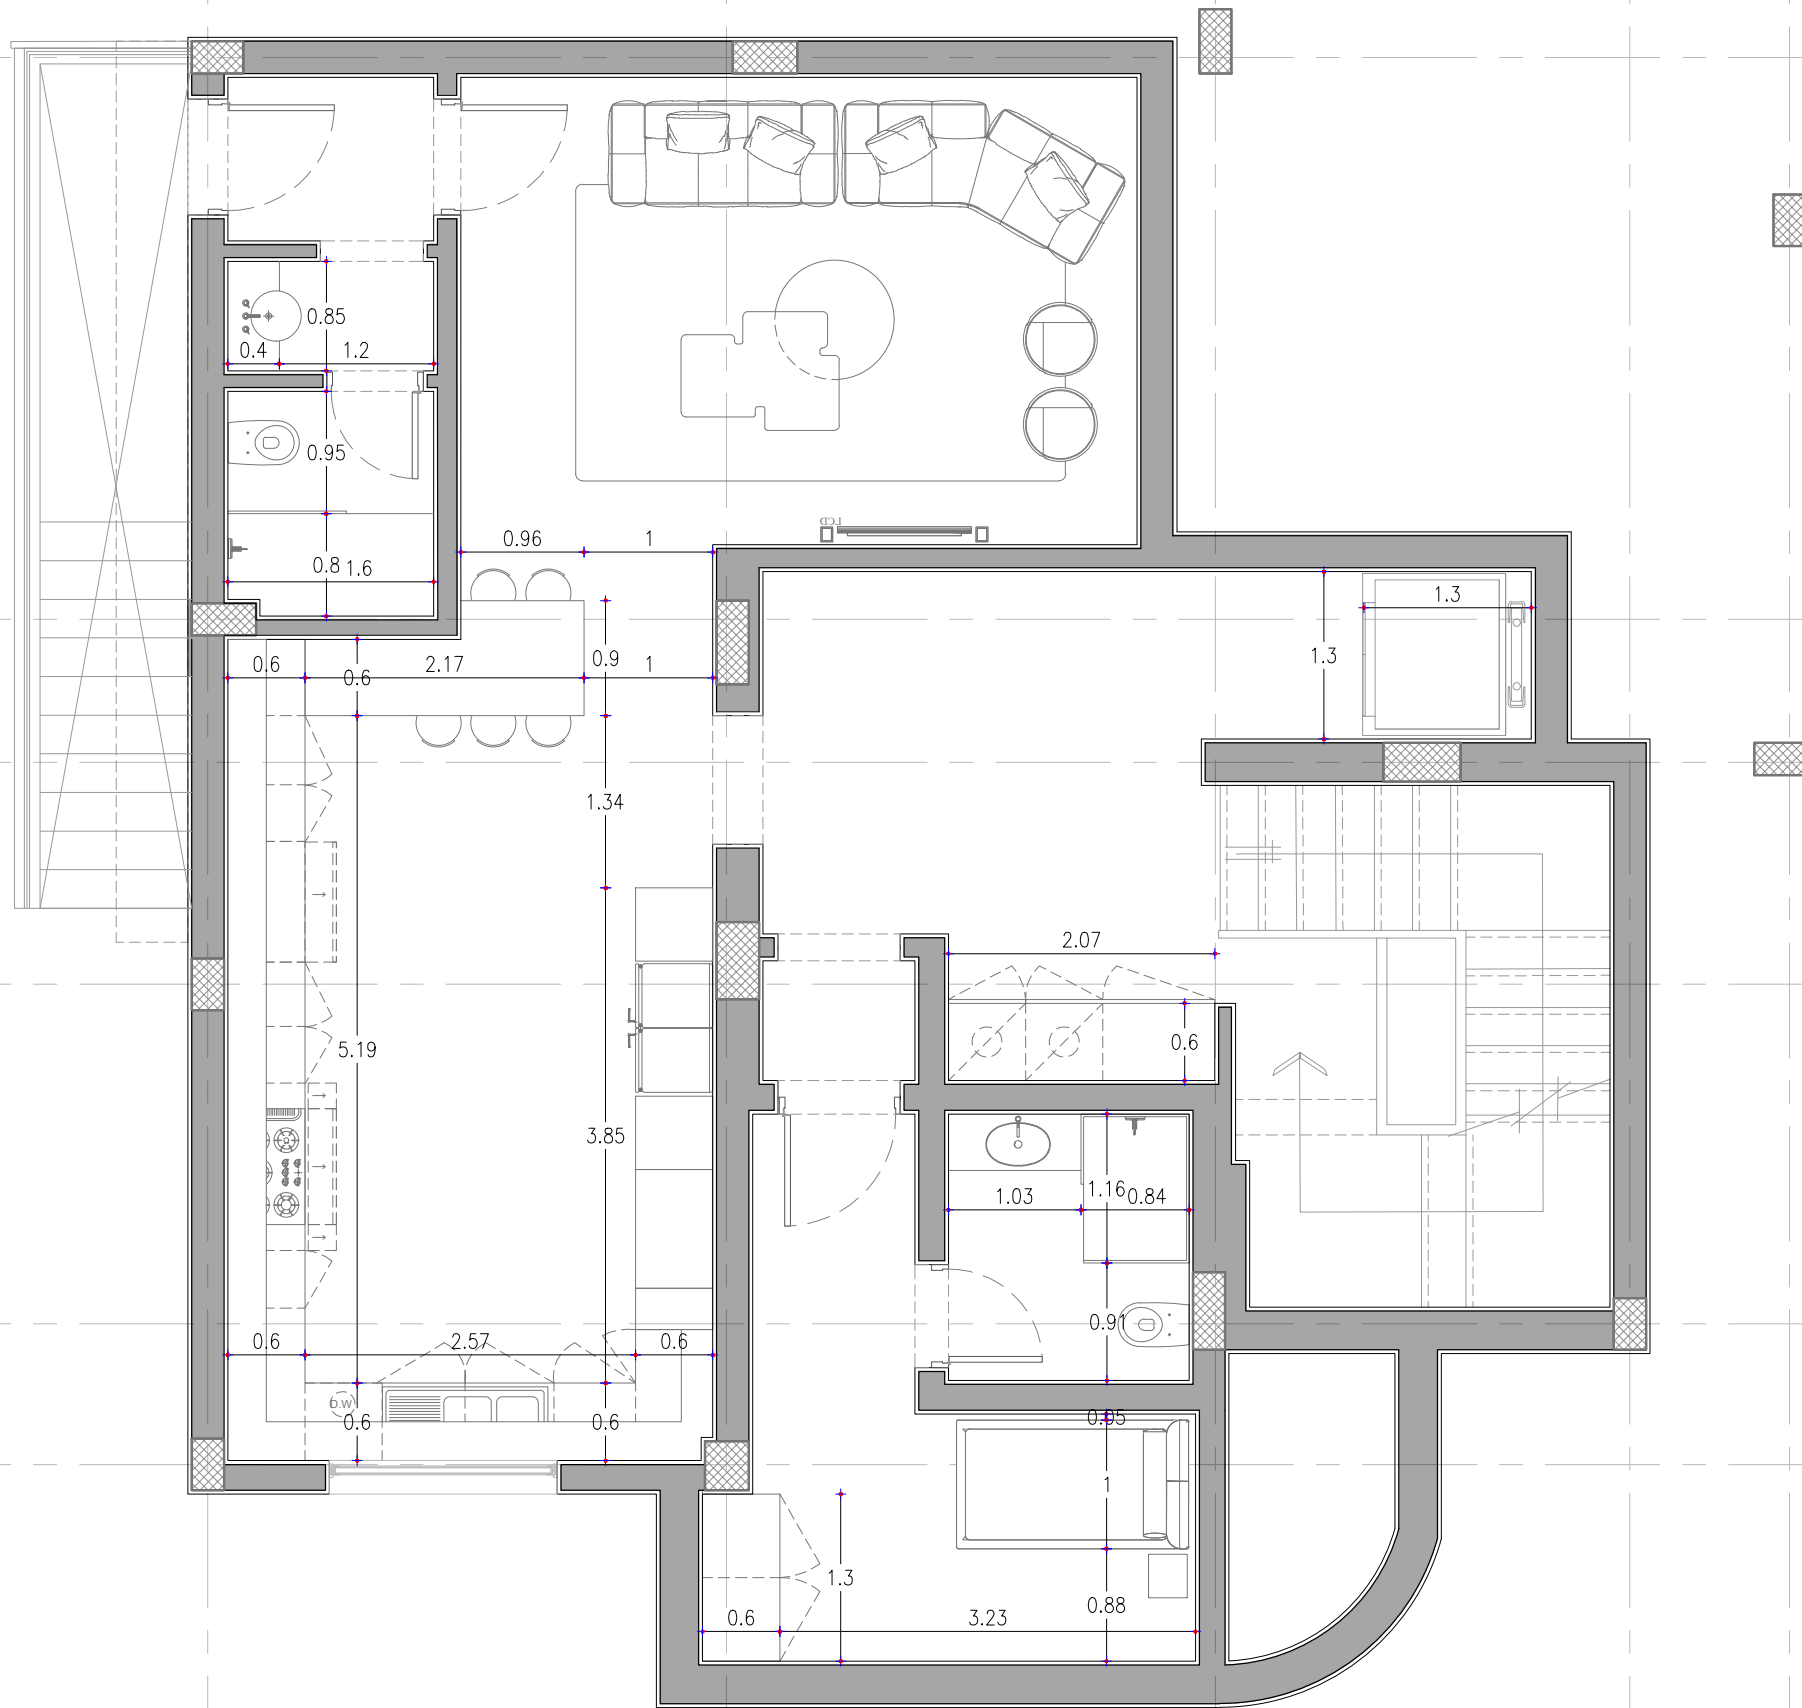

Client : Mr. Ahmed El Nahas	
Project : Alex West	
2510 - Alex West Villa 373	
Team Work	
Architect : Heba Fahmy Revised By : Omar Alaa	
Basement Floor Plans Proposed	
Scale :	Draft
Date : April 2025	Sheet no:
File Name : Alex West Villa	
Project Number : 2510	

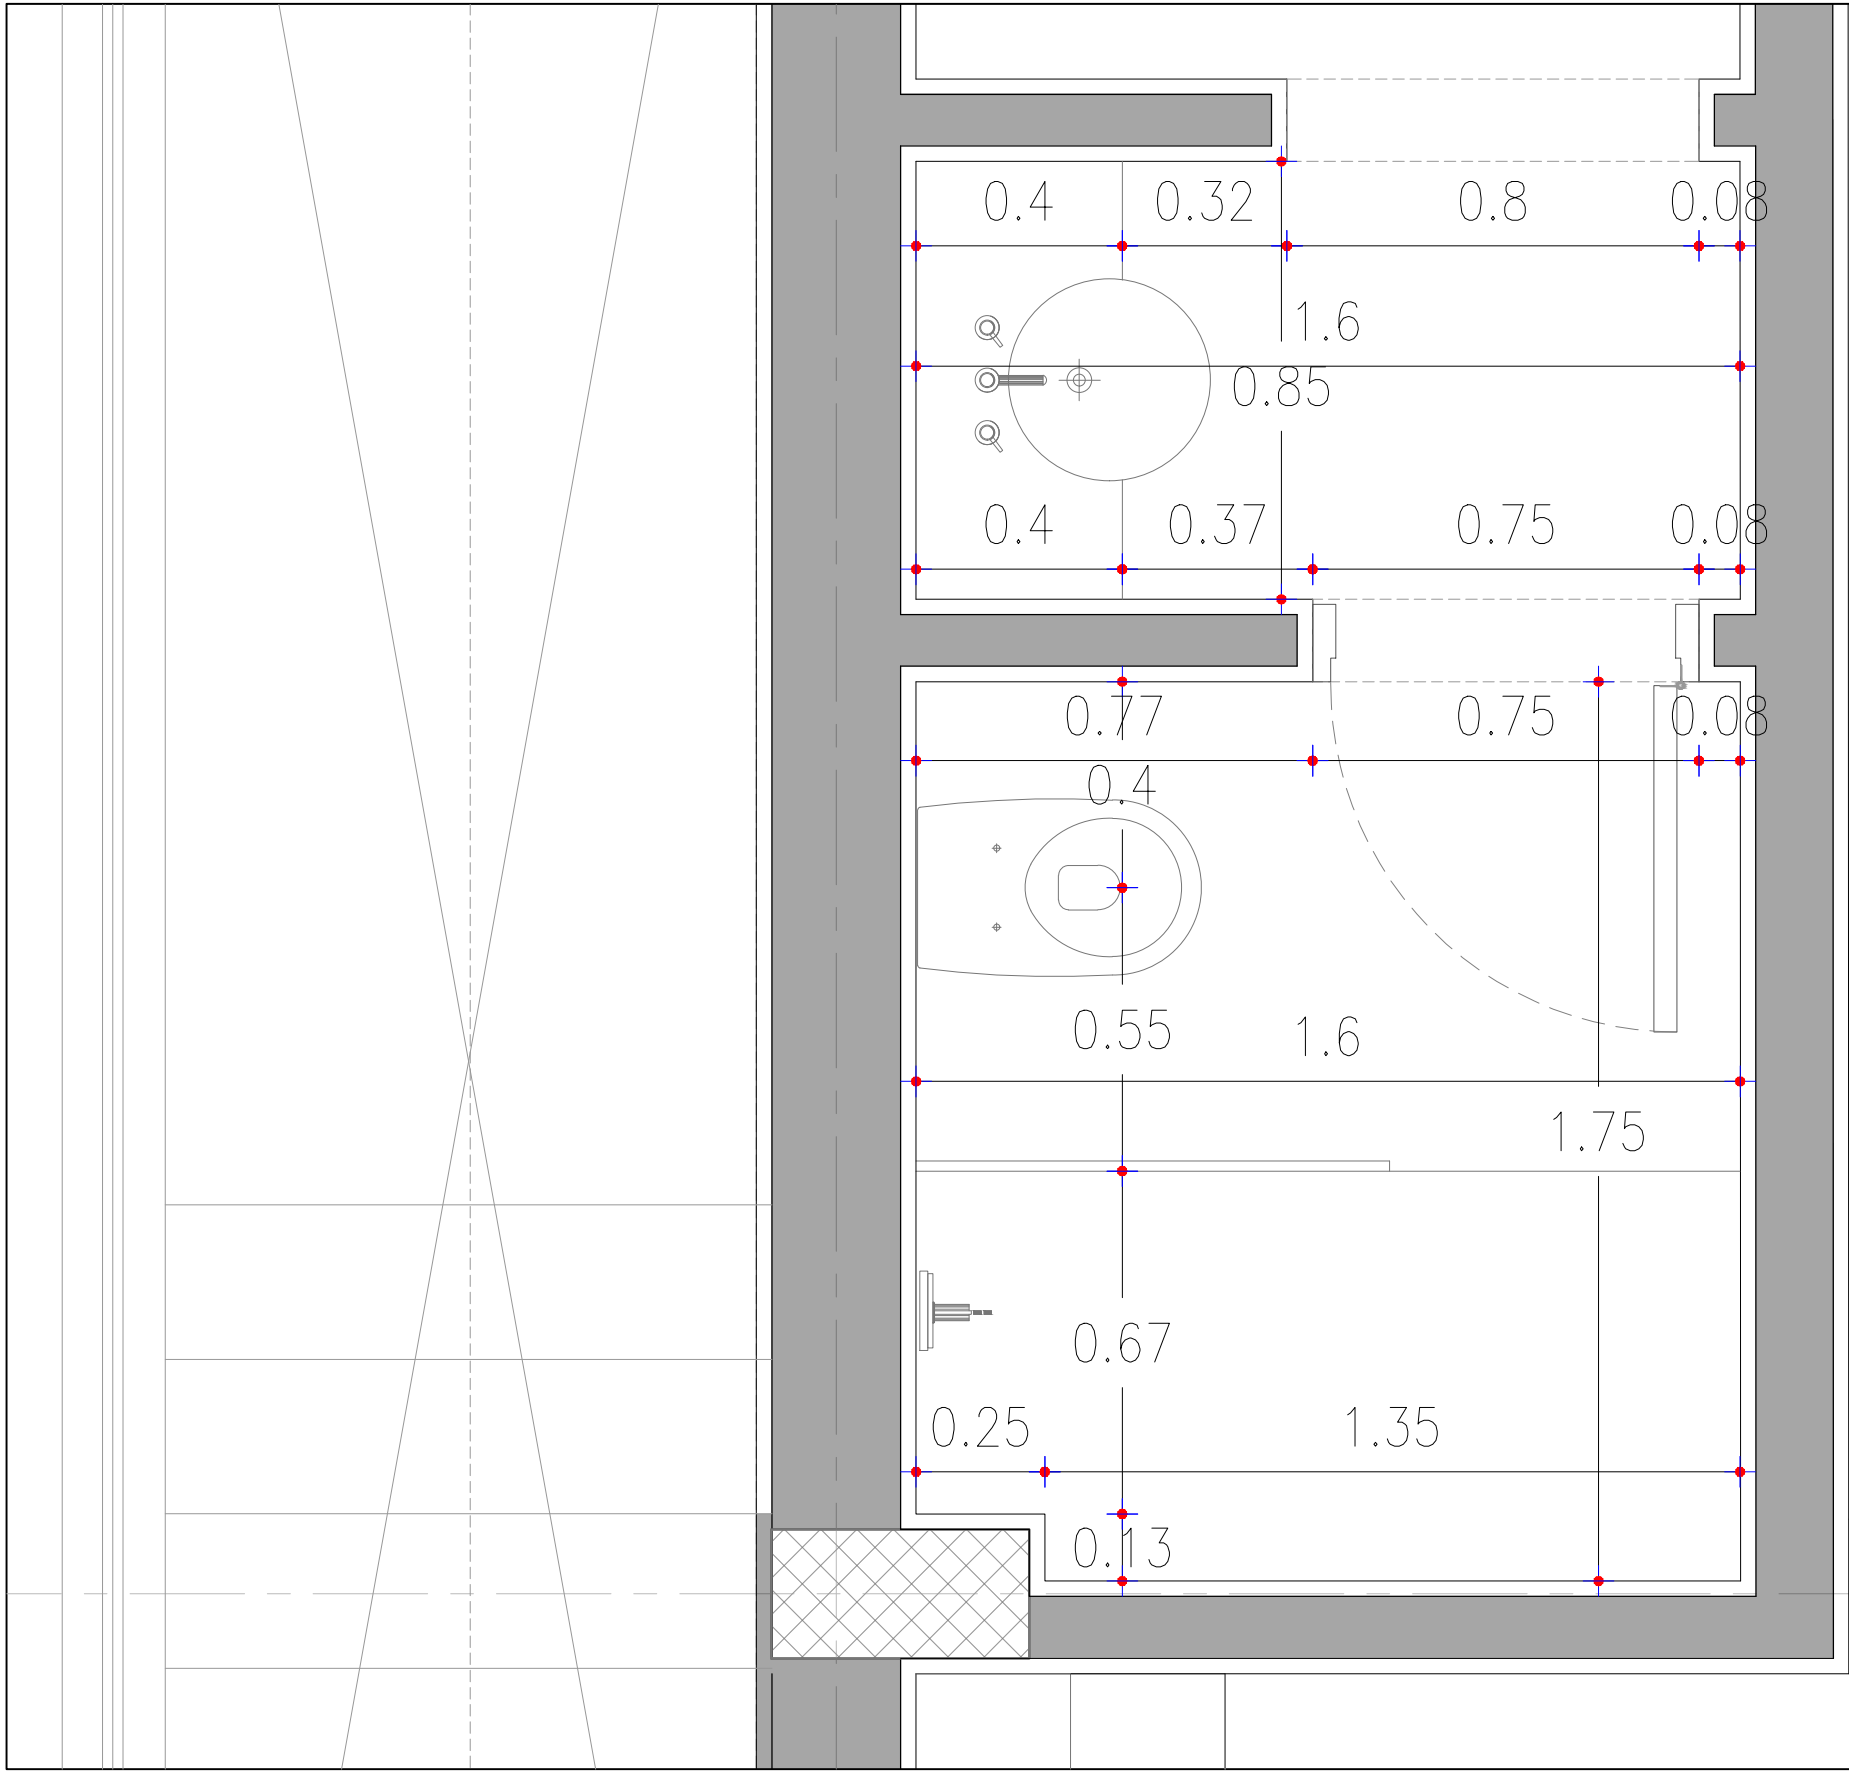


Client :
Mr. Ahmed El Nahas

Project :
Alex West

2510 - Alex West Villa 373

Team Work
Architect : Heba Fahmy
Revised By : Omar Alaa

Basement Floor Plans	
Guest Bathroom	
Scale :	Draft
Date : April 2025	Sheet no:
File Name : Alex West Villa	
Project Number : 2510	

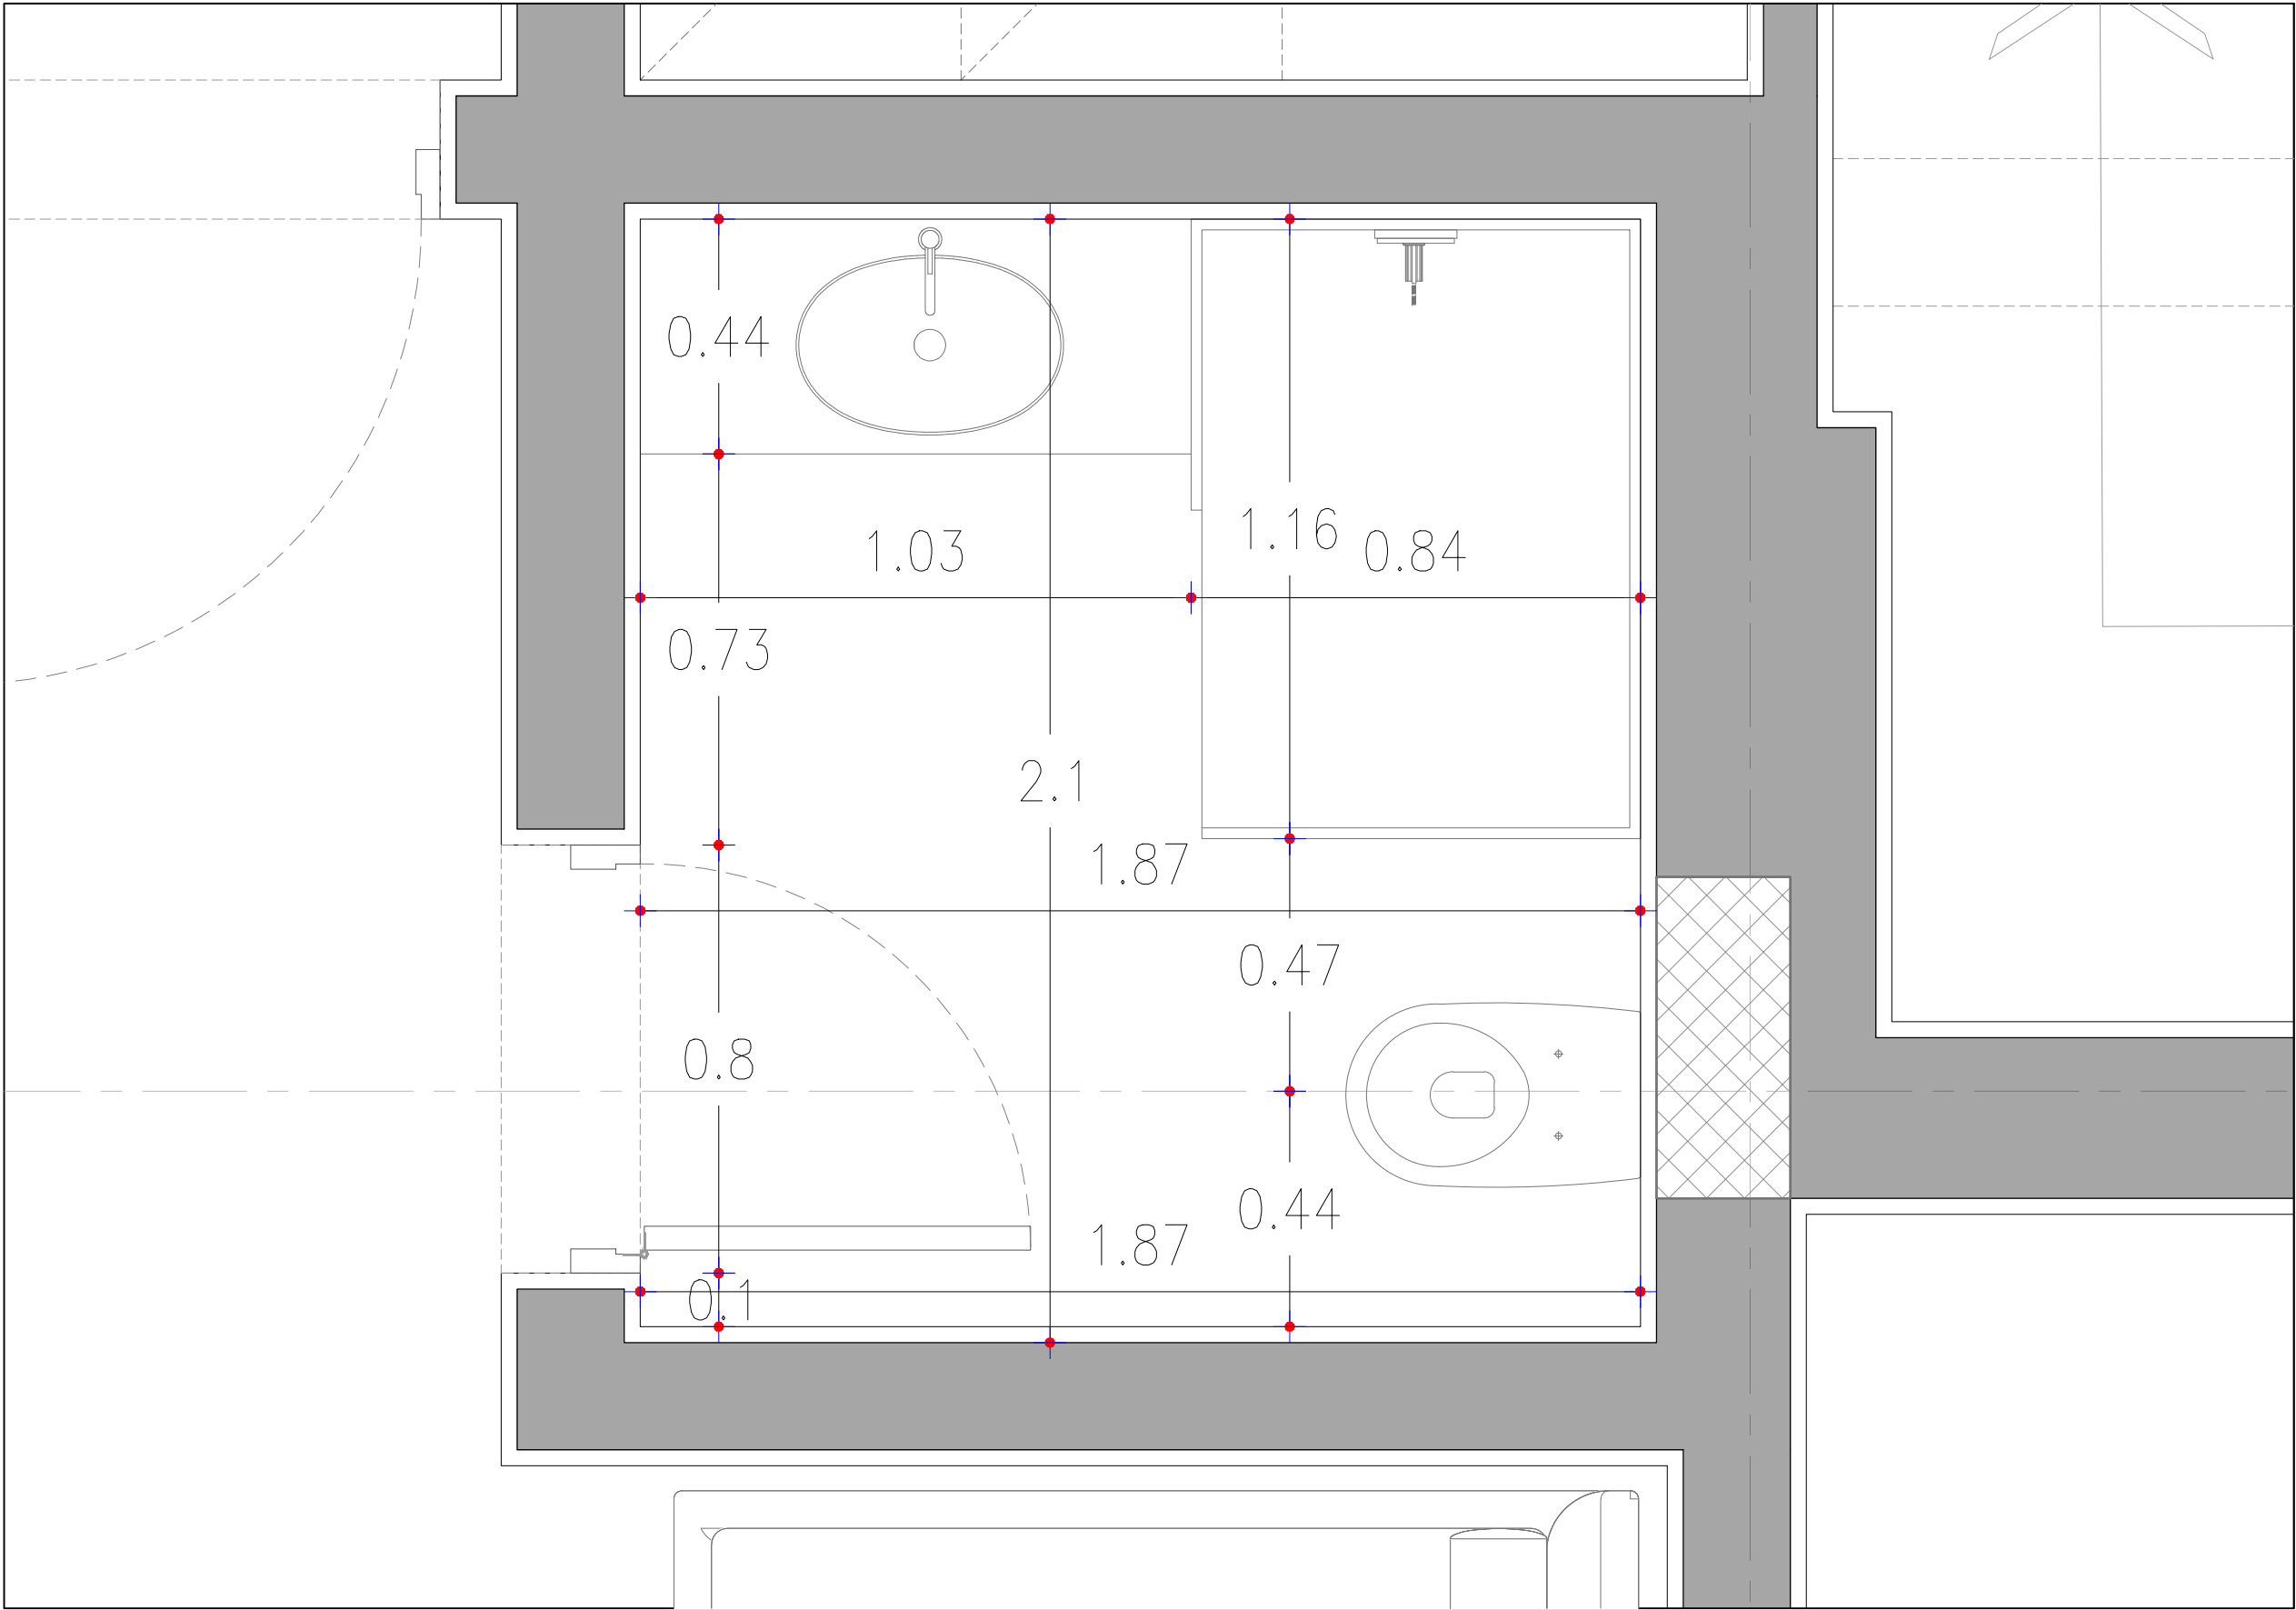

Client :
Mr. Ahmed El Nahas


Project :
Alex West

2510 - Alex West Villa 373

Team Work
Architect : Heba Fahmy
Revised By : Omar Alaa

Basement Floor Plans
Nanny's Bathroom

Scale :	Draft
Date : April 2025	Sheet no:
File Name : Alex West Villa	
Project Number : 2510	

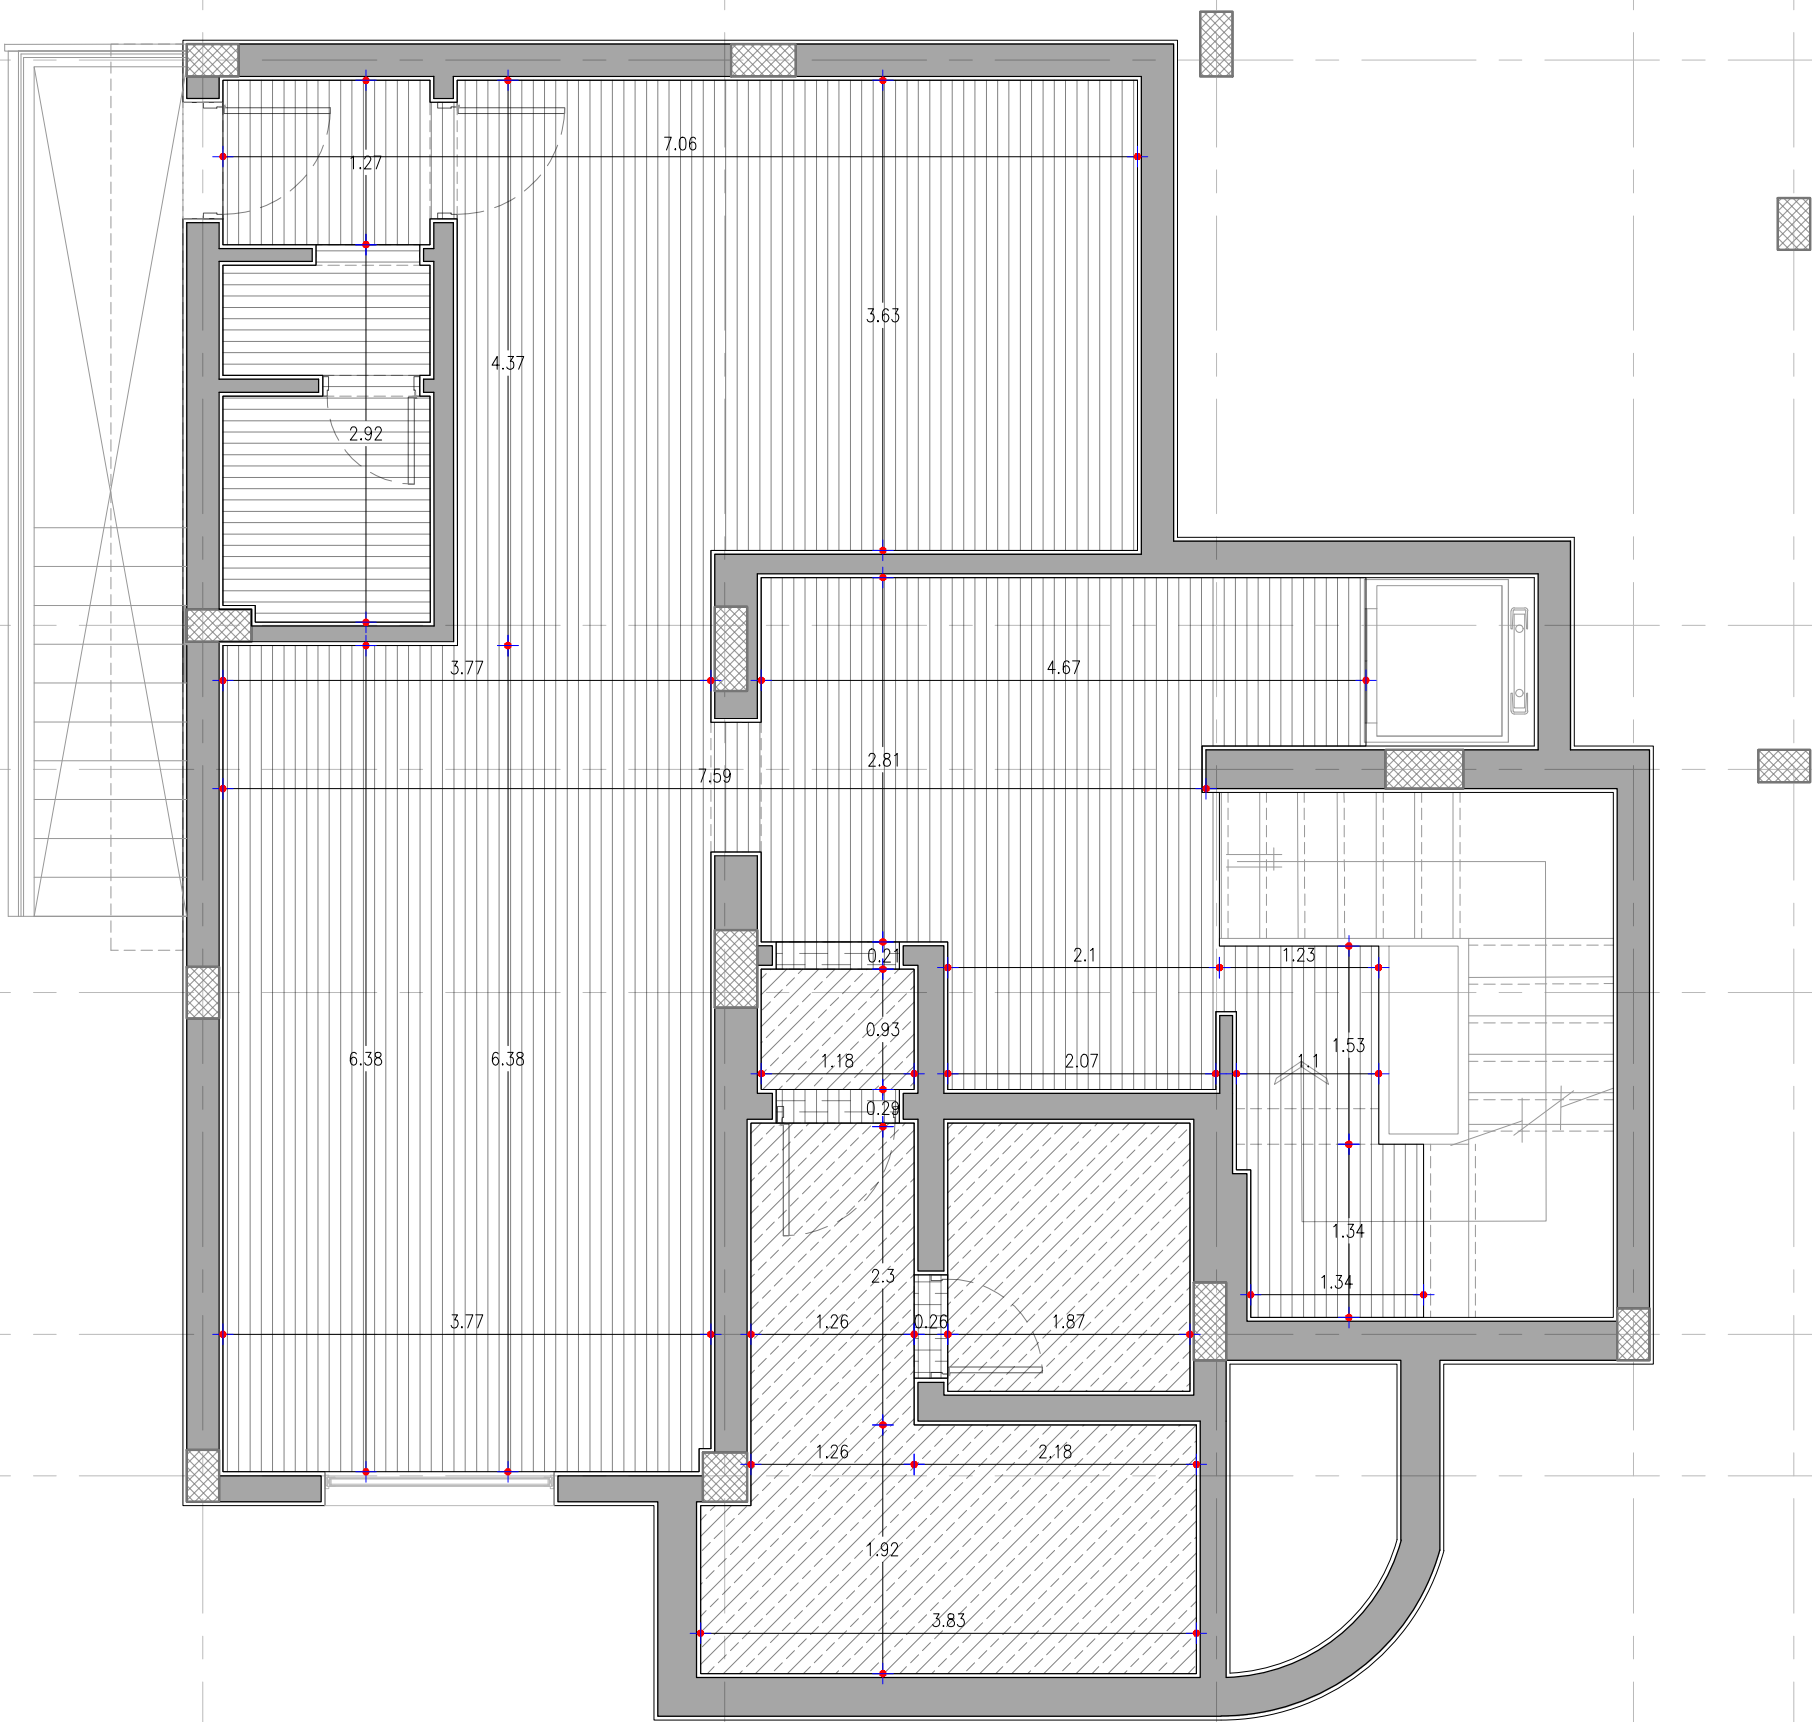

LEGEND & SYMBOLS

Flooring:

HATCH	DESCRIPTION	AREA
	Porcelain 1.20*0.60 m	70 sqm
	Ceramic tiles 01	16 sqm
	Ceramic tiles 02	5 sqm
	Marble 02 Door threshold	0.7 sqm

Client :
Mr. Ahmed El Nahas


Project :
Alex West

2510 - Alex West Villa 373

Team Work
Architect : Heba Fahmy
Revised By : Omar Alaa

Basement Floor Plans
Flooring

Scale :	Draft
Date : April 2025	Sheet no:
File Name : Alex West Villa	
Project Number : 2510	

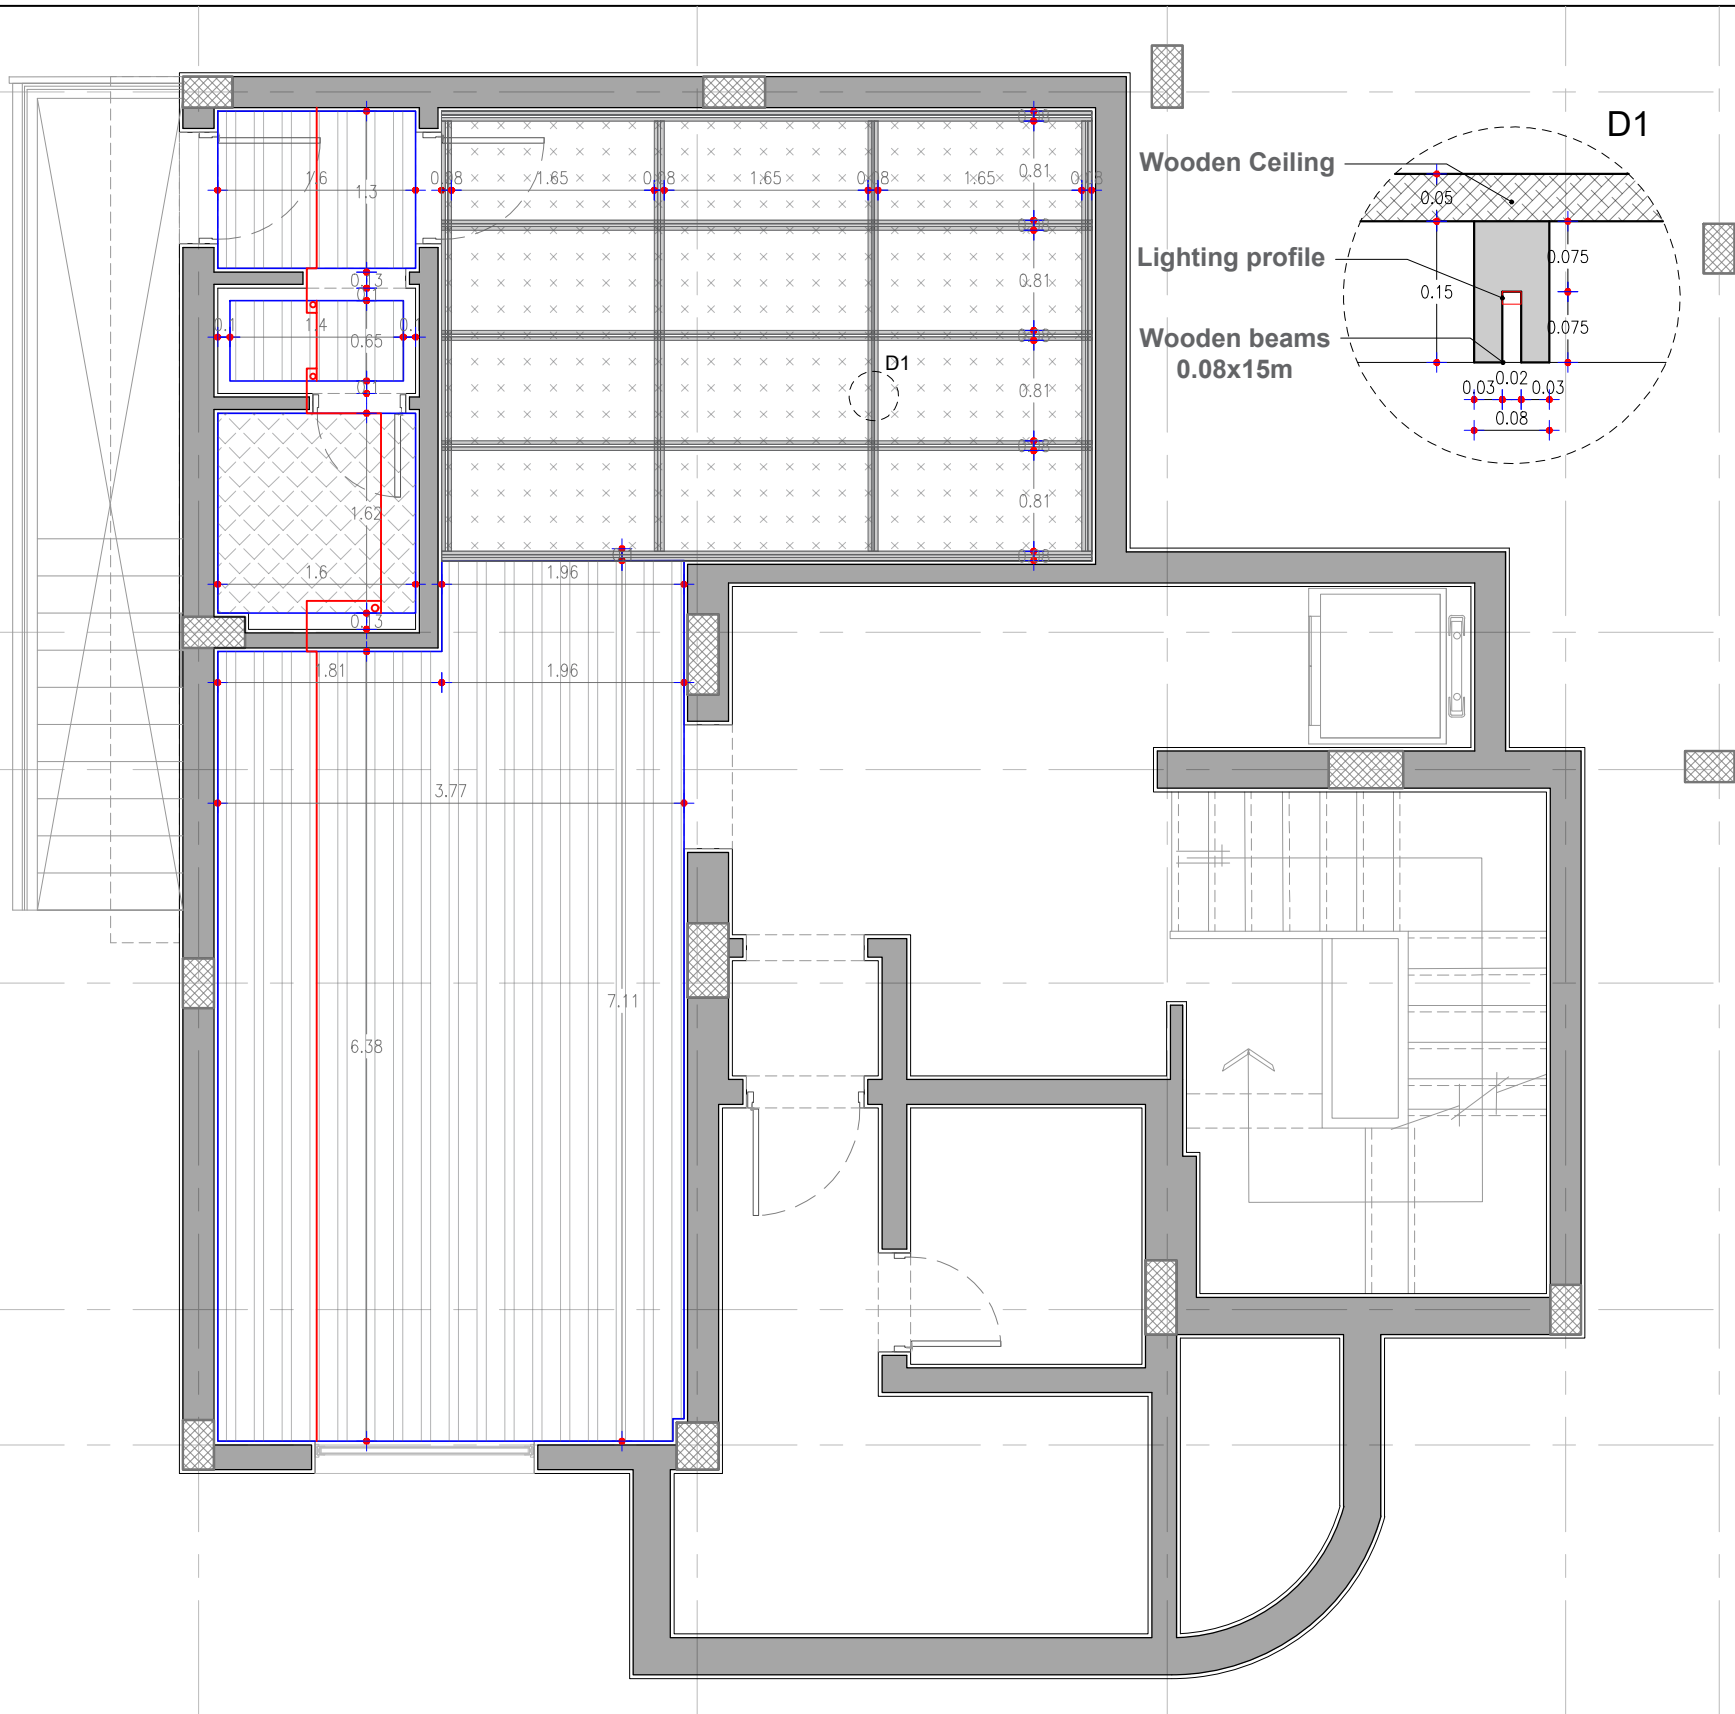

LEGEND & SYMBOLS

CEILING:

- All curtain boxes are 15cm wide

HATCH	DESCRIPTION	AREA
	-0.08 m Gypsum Board	30 sqm
	-0.60 m Gypsum Board	3 sqm
	-0.05 m Wood	20 sqm

Client :

Mr. Ahmed El Nahas

Project :

Alex West

2510 - Alex West Villa 373

Team Work

Architect : Heba Fahmy
Revised By : Omar Alaa

Basement Floor Plans
Ceiling

Scale :


Draft

Date : April 2025

Sheet no:

File Name : Alex West Villa

Project Number : 2510

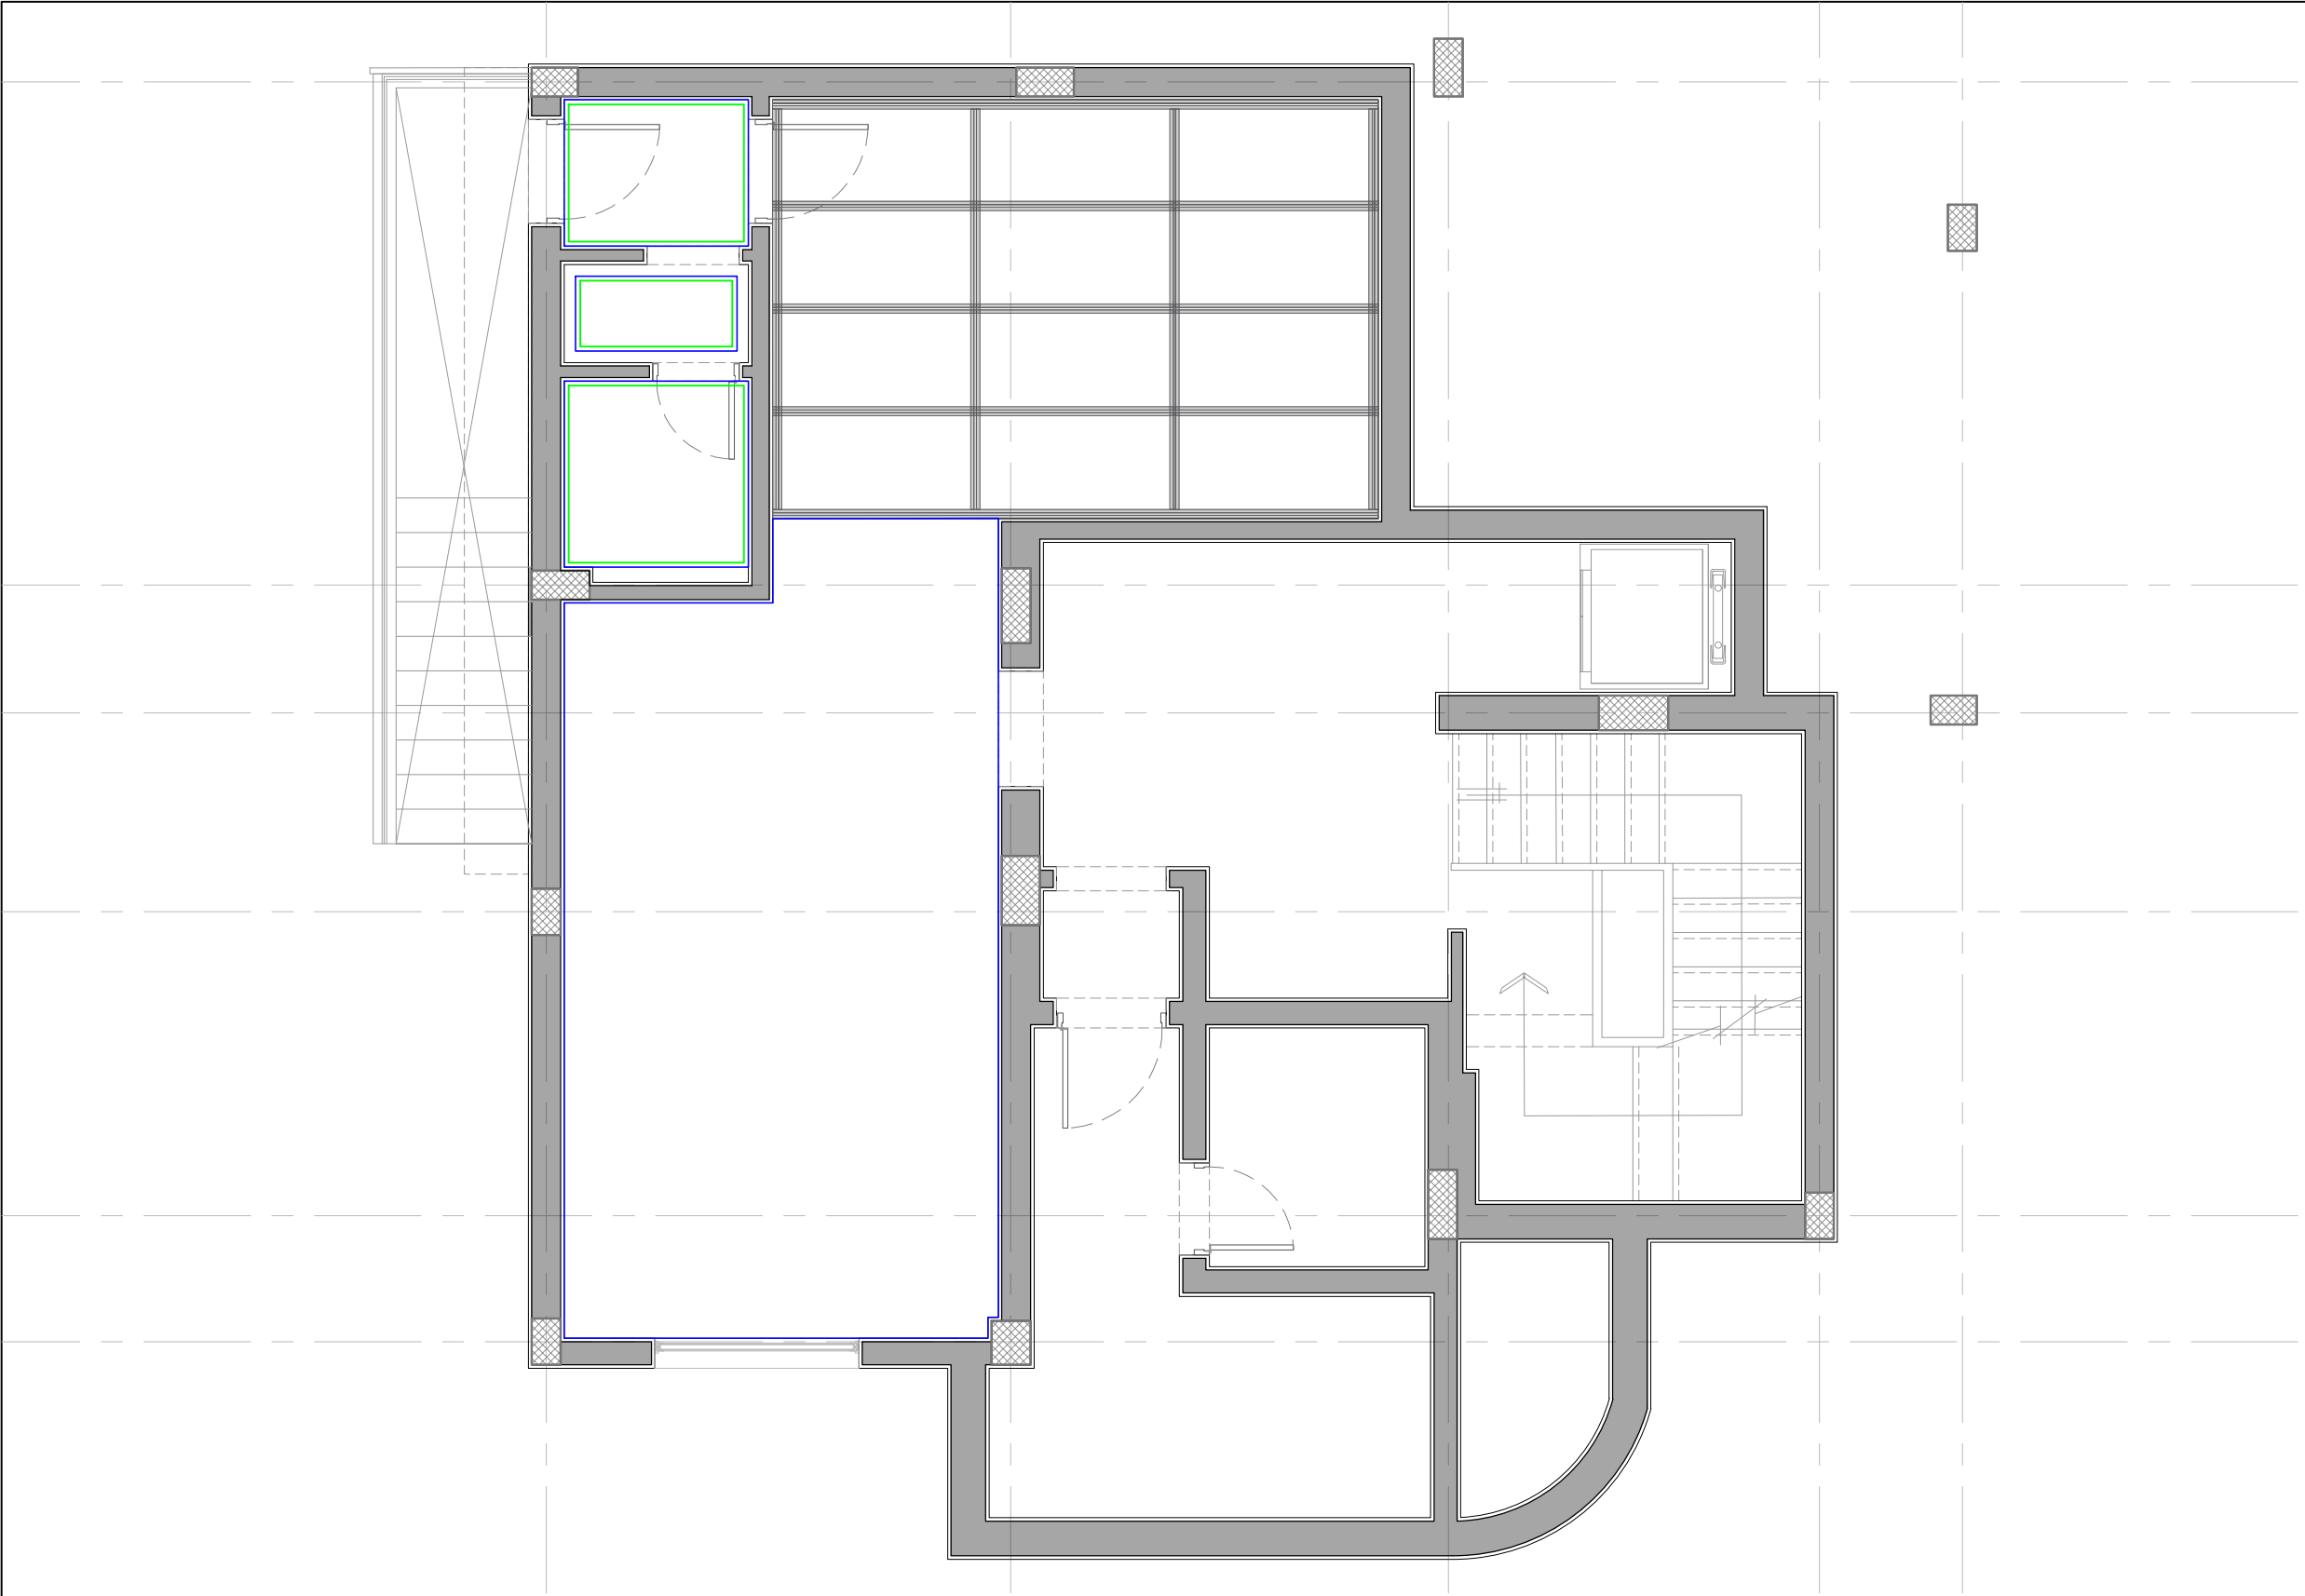

LEGEND & SYMBOLS

CEILING:

HATCH	DESCRIPTION	TOTAL LENGTH
	Code : 015 4cmx4cm	17 m long

Client :
Mr. Ahmed El Nahas

Project :
Alex West


2510 - Alex West Villa 373

Team Work

Architect : Heba Fahmy
Revised By : Omar Alaa

Basement Floor Plans
Futec

Scale :	Draft
Date : April 2025	Sheet no:
File Name : Alex West Villa	
Project Number : 2510	

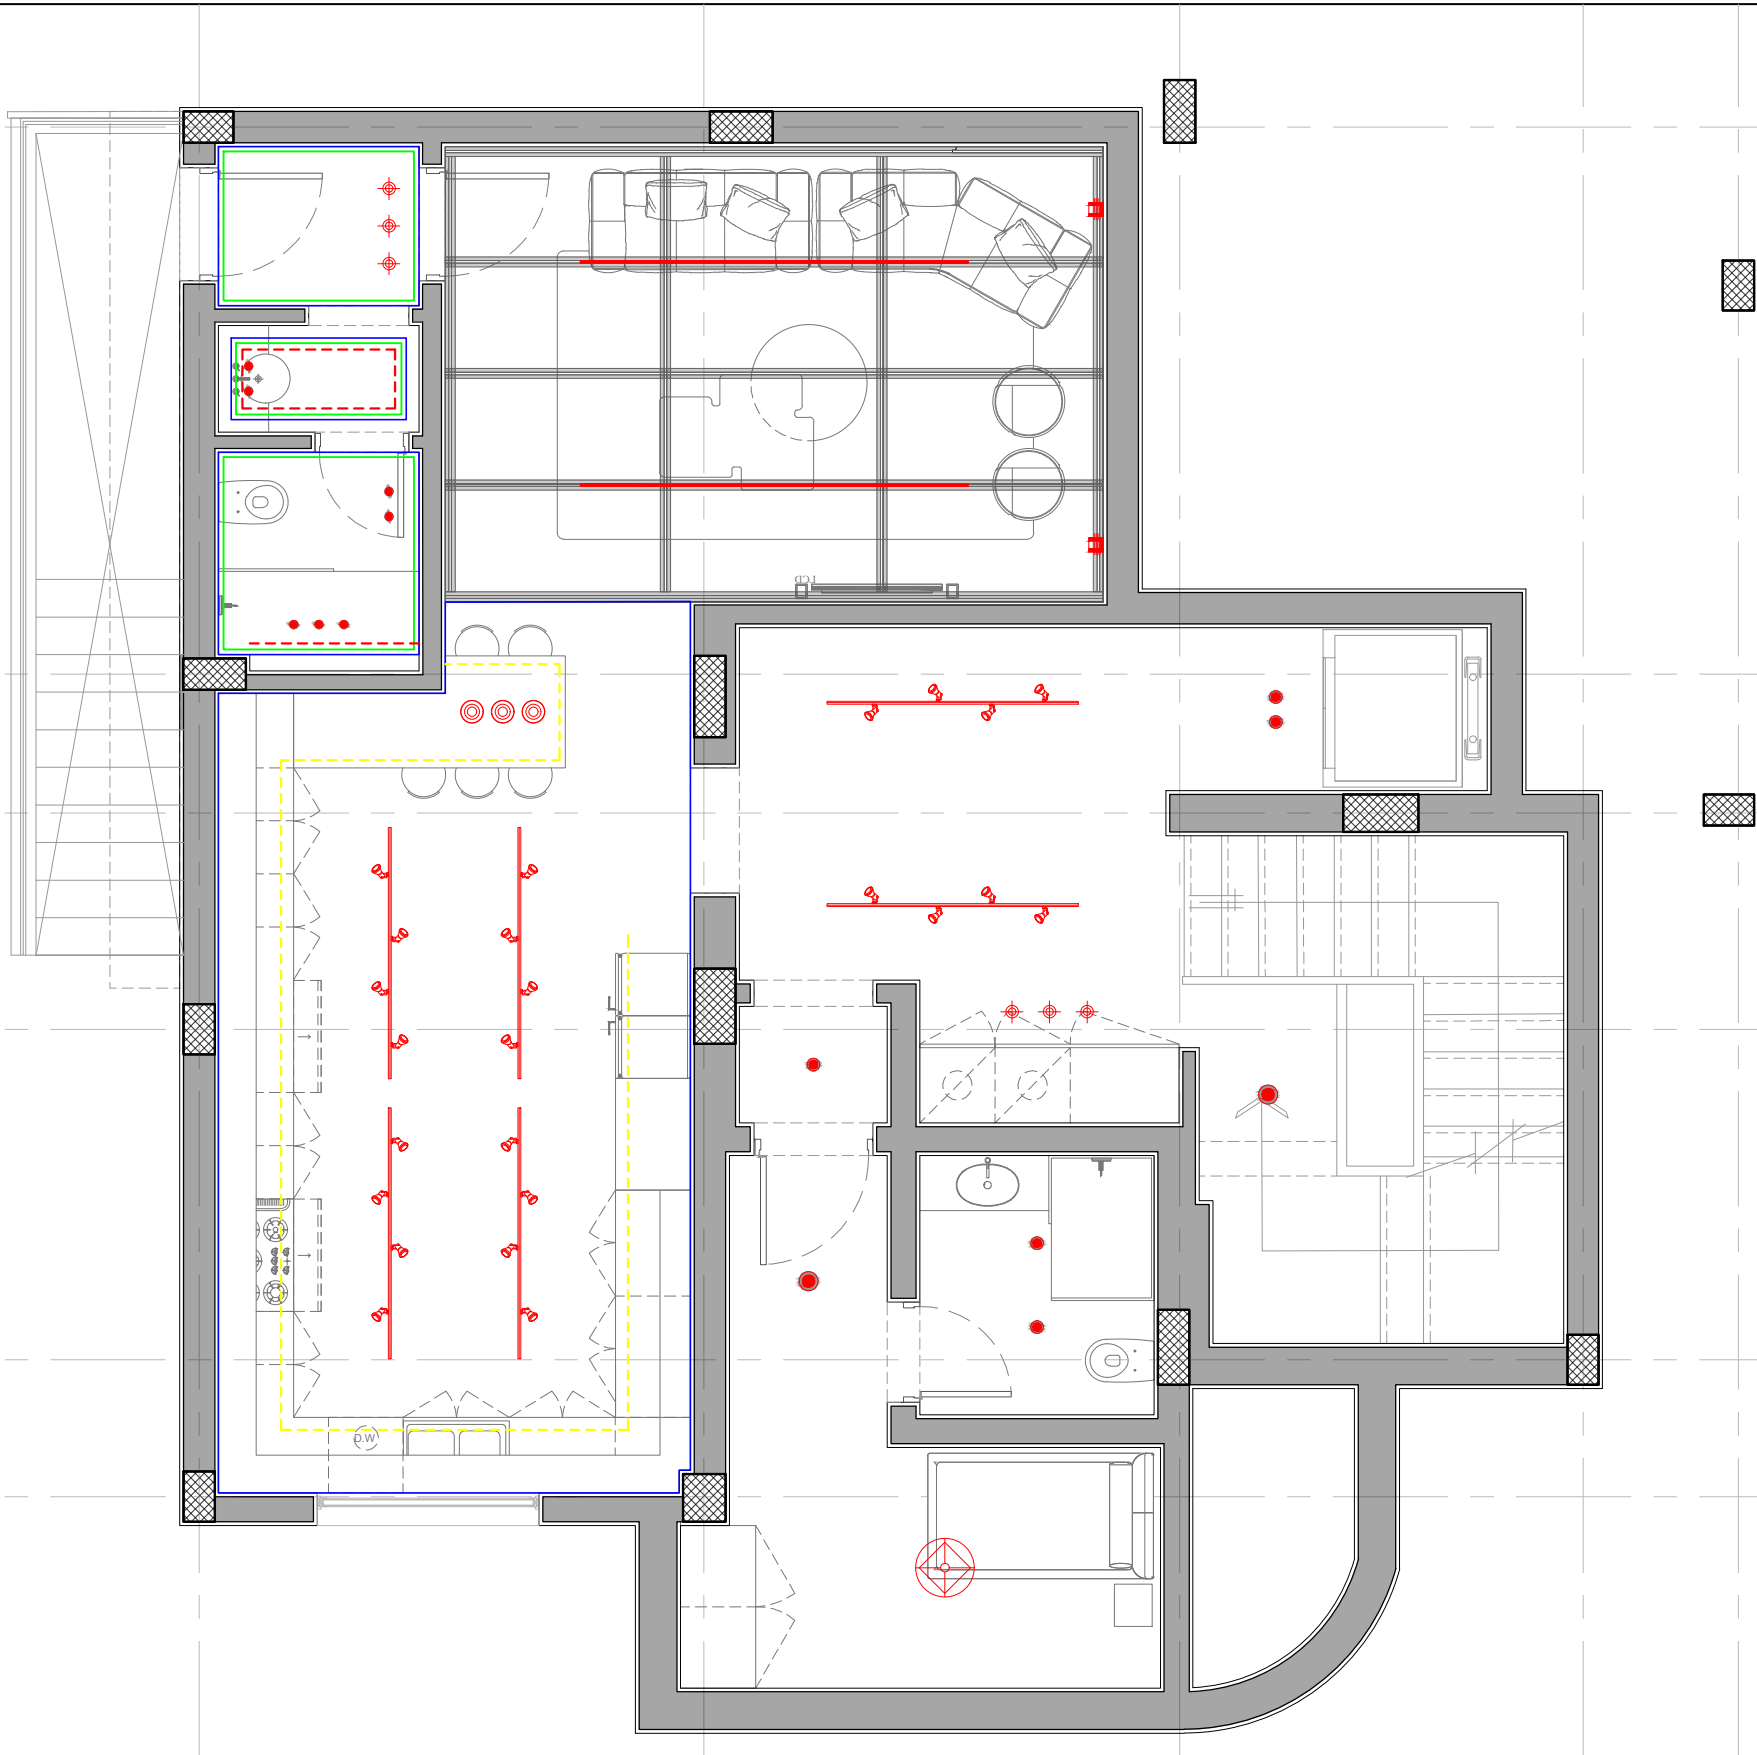

LEGEND & SYMBOLS

Lighting:

SYMBOL	DESCRIPTION
	Track Light
	Spot Light for bathroom
	Spot Light 10 cm
	Service Spot Light 20 cm
	Suspended lighting fixtures (pendant)
	Suspended lighting fixtures (chandelier)
	Projector
	Wall Mounted lighting feature to be installed @170 cm from finish floor
	Floor lighting outlet
	Skirting lighting LED profile
	Indirect Ceiling light.
	Indirect Mirror Lighting
	Indirect Light in wall/unit
	LED Light profile
	Unit/Skirting LED Light profile
	Floor LED Light profile
	Wardrobe Sensor LED Light outlet to be installed @ AS drawing from finish floor

Client :
Mr. Ahmed El Nahas


Project :
Alex West

2510 - Alex West Villa 373

Team Work
Architect : Heba Fahmy
Revised By : Omar Alaa

Basement Floor Plans
Lighting

Scale :	Draft
Date : April 2025	Sheet no:
File Name : Alex West Villa	
Project Number : 2510	

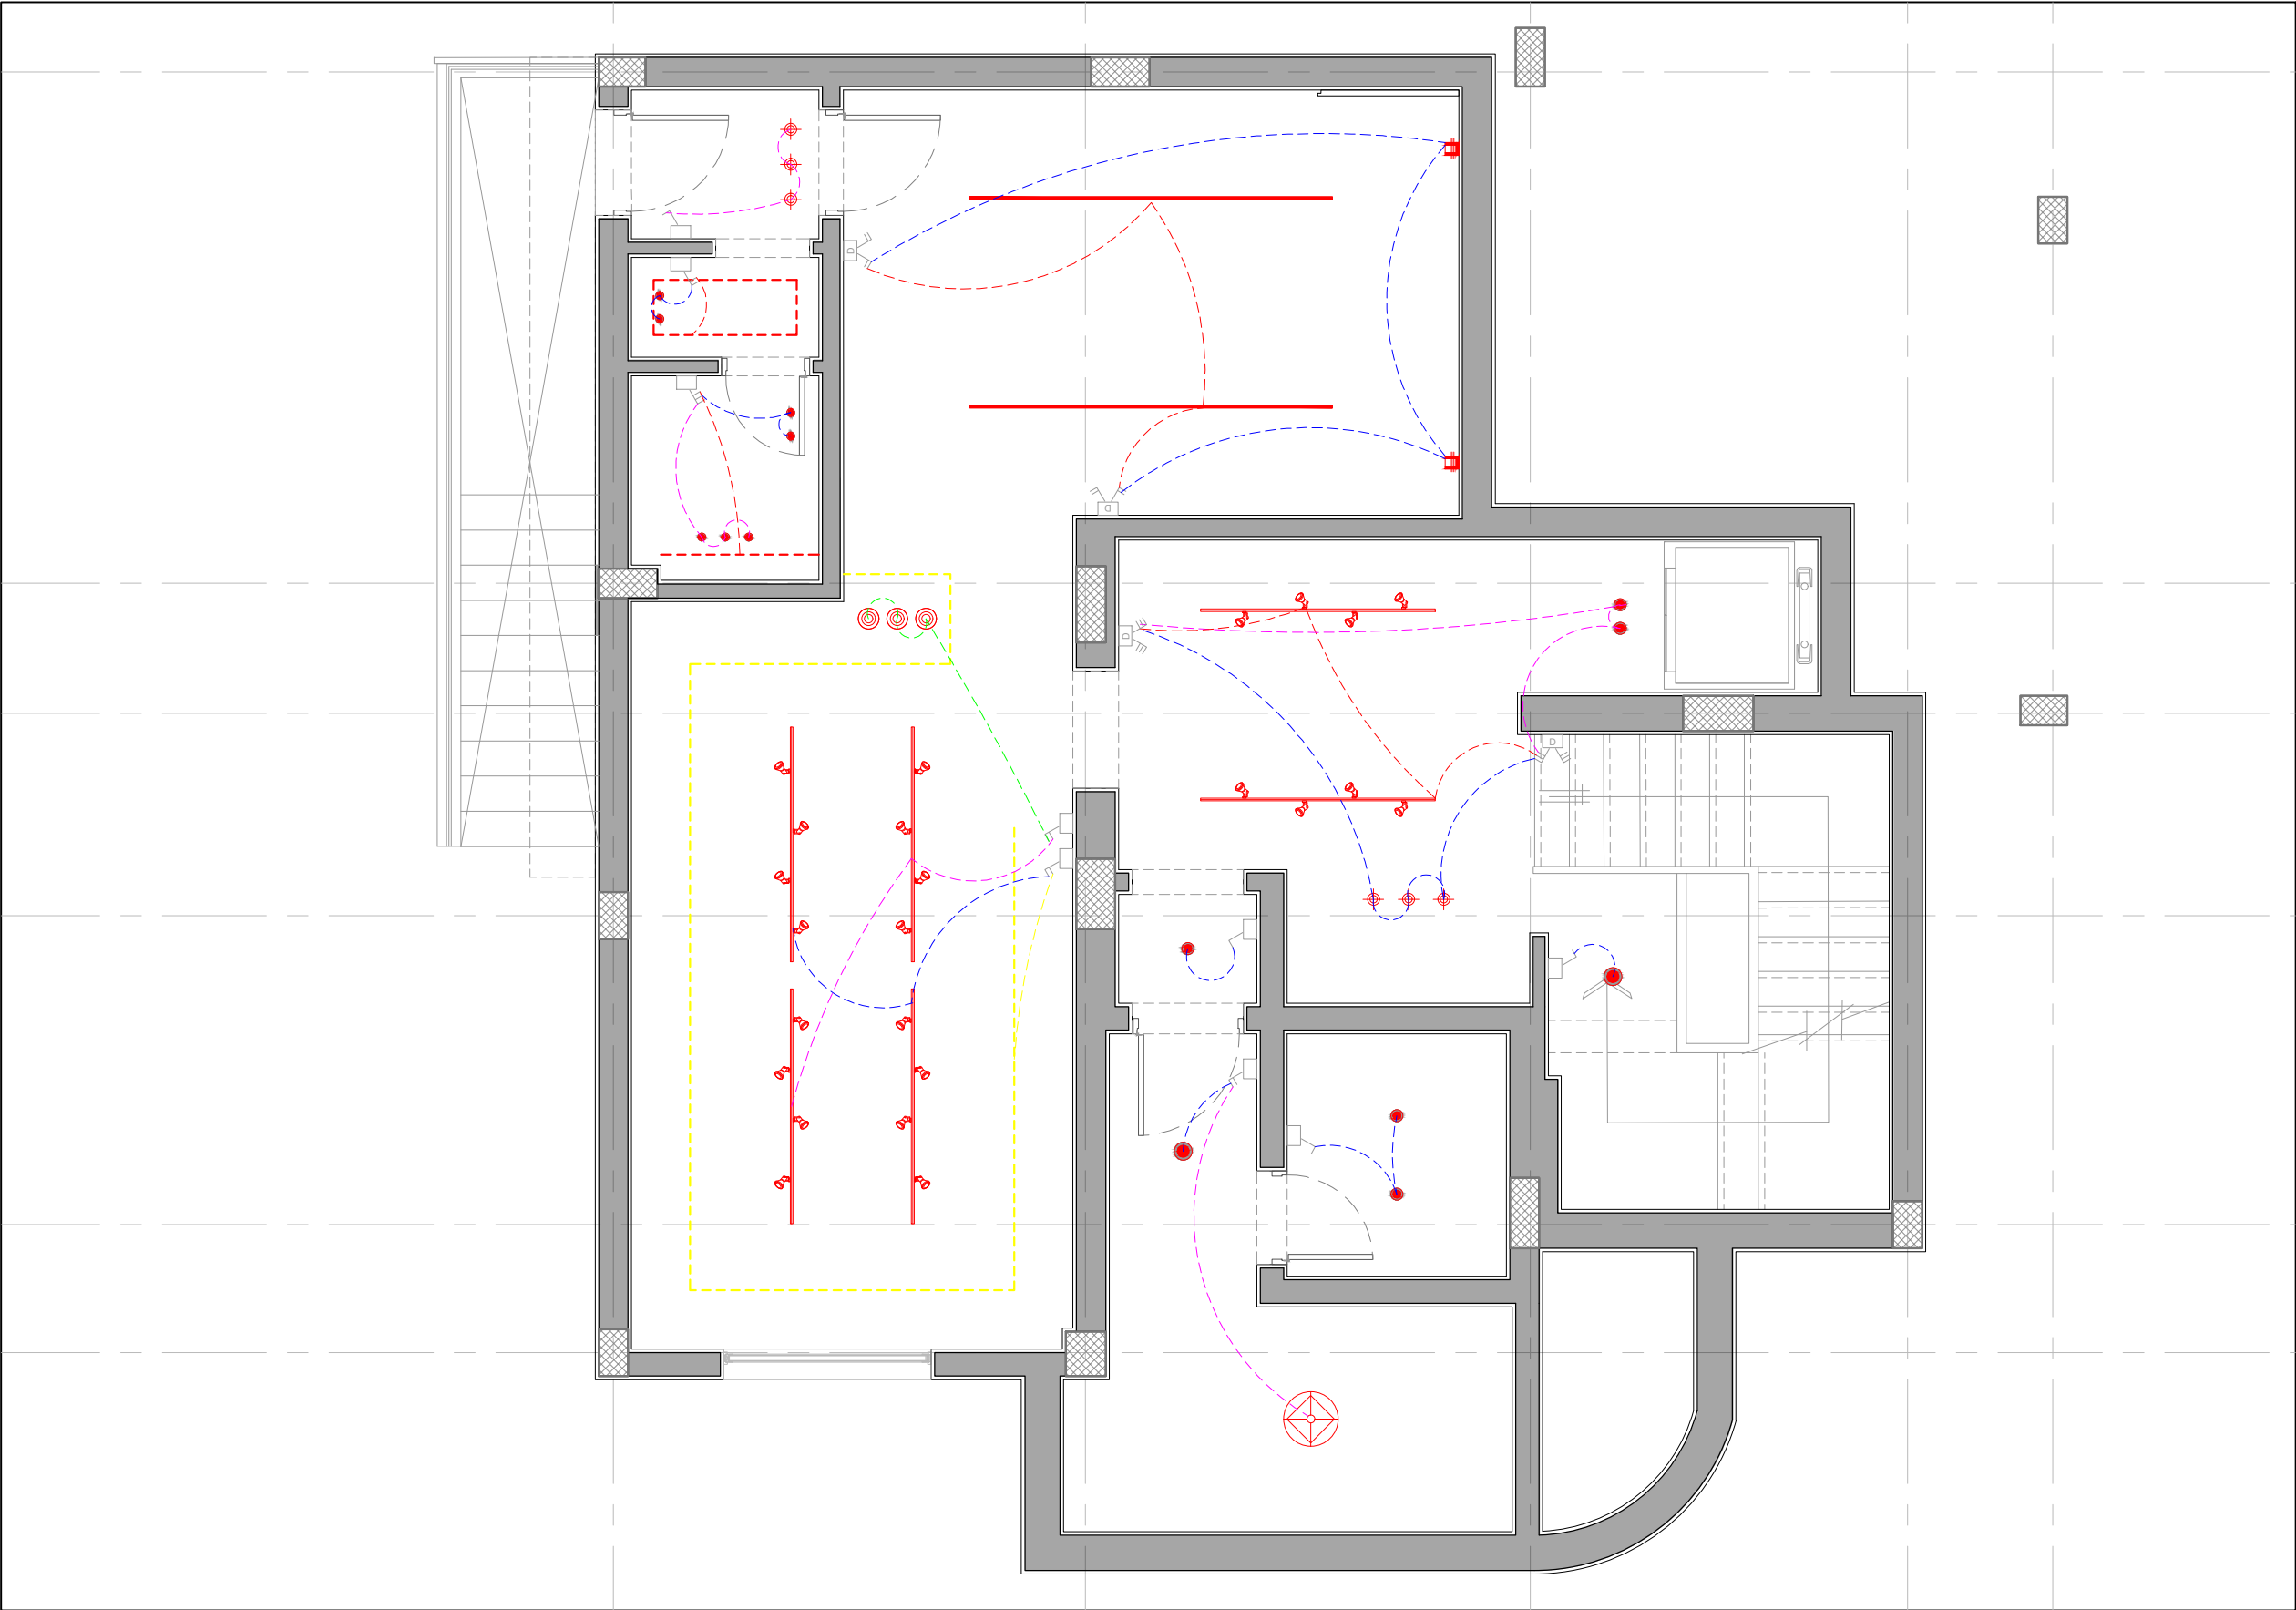

LEGEND & SYMBOLS

- All Closets and cabinets Shelving lighting to automatically turn on when Cabinet door opens (Kitchenette, Laundry,etc ...)
- All Keypads to be placed above light switches (1.30) F.F.L
- All switches and sockets are aligned
- All switches and sockets are minimum 25 cm from wall edge

Circuits:

SYMBOL	DESCRIPTION	NOTES
	DEVIATORY CIRCUITS PATH	
	CIRCUITS PATH	
	Light Switch (Single Pole)	1.30m FFL
	Light Switch (Double Pole)	1.30m FFL
	Light Switch (Triple Pole)	1.30m FFL
	Deviator Light Switch (Single Pole)	1.30m FFL
	Deviator Light Switch (Double Pole)	1.30m FFL
	Deviator Light Switch (Triple Pole)	1.30m FFL
	Exhaust Fan Switch	
	AC Switch Disconnect	
	Heater Switch Disconnect	
	Hood Switch Disconnection	

Client :

Mr. Ahmed El Nahas

Project :

Alex West


2510 - Alex West Villa 373

Team Work

Architect : Heba Fahmy
Revised By : Omar Alaa

Basement Floor Plans Circuits

Scale :	Draft
Date : April 2025	Sheet no:
File Name : Alex West Villa	
Project Number : 2510	

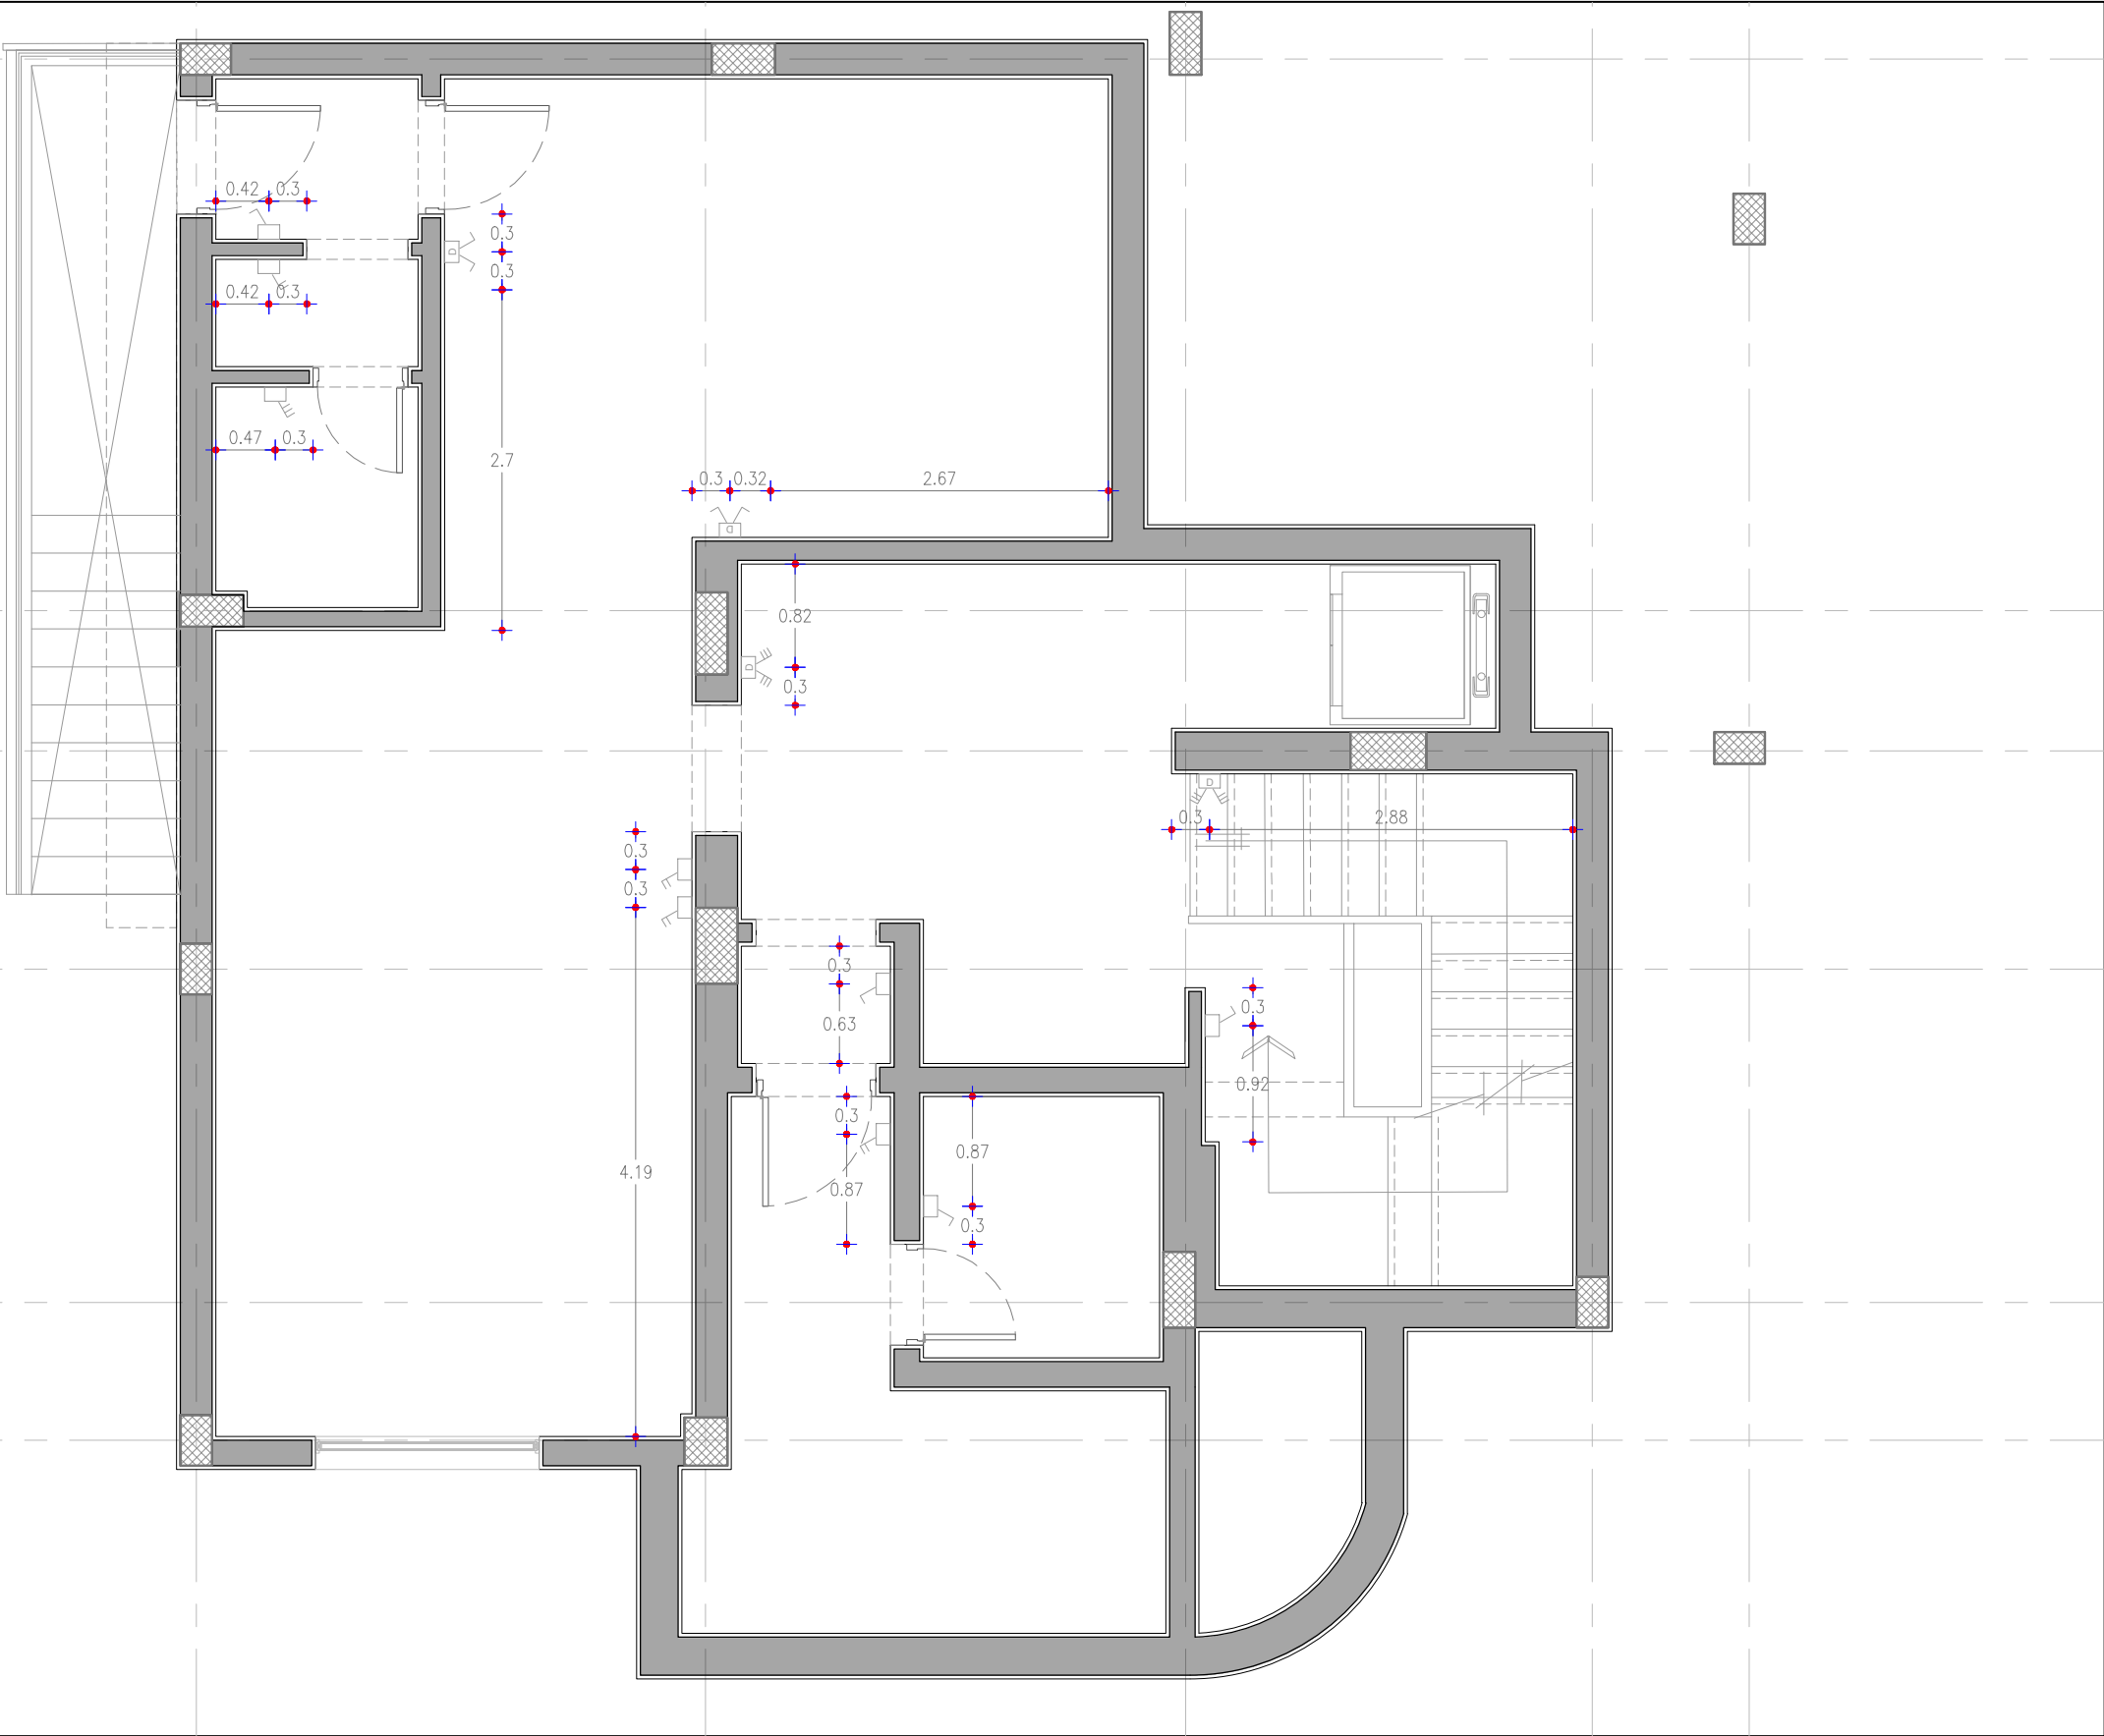

LEGEND & SYMBOLS

- All Closets and cabinets Shelving lighting to automatically turn on when Cabinet door opens (Kitchenette, Laundry,etc ...)
- All Keypads to be placed above light switches (1.30) F.F.L
- All switches and sockets are aligned
- All switches and sockets are minimum 25 cm from wall edge

Circuits:

SYMBOL	DESCRIPTION	NOTES
	DEVIATORY CIRCUITS PATH	
	CIRCUITS PATH	
	Light Switch (Single Pole)	1.30m FFL
	Light Switch (Double Pole)	1.30m FFL
	Light Switch (Triple Pole)	1.30m FFL
	Deviator Light Switch (Single Pole)	1.30m FFL
	Deviator Light Switch (Double Pole)	1.30m FFL
	Deviator Light Switch (Triple Pole)	1.30m FFL
	Exhaust Fan Switch	
	AC Switch Disconnect	
	Heater Switch Disconnect	
	Hood Switch Disconnection	

Client :
Mr. Ahmed El Nahas


Project :
Alex West

2510 - Alex West Villa 373

Team Work
Architect : Heba Fahmy
Revised By : Omar Alaa

Basement Floor Plans
Switches

Scale :	Draft
Date : April 2025	Sheet no:
File Name : Alex West Villa	
Project Number : 2510	

 

- Heights to be considered from Floor Finish Level as indicated in the symbol NOTES unless indicated otherwise on plan.
- All dimensions are in meters
- All Closets and cabinets Shelving lighting to automatically turn on when Cabinet door opens (Kitchenette, Laundry,etc ...)
- All switches and sockets are aligned
- All switches and sockets are minimum 25 cm from wall edge

Electrical:

SYMBOL	DESCRIPTION	NOTES
	Socket Outlet (Single)	0.40m FFL
	Socket Outlet (Single)	1.20m FFL
	Socket Outlet (Double)	0.40 FFL
	Socket Outlet (Double)	1.20m FFL
	Waterproof Socket outlet (Single)	0.40m FFL
	Waterproof Socket outlet (Single)	1.20m FFL
	Waterproof Socket outlet (double)	0.40m FFL
	Waterproof Socket outlet (double)	1.20m FFL
	Power Socket Outlet (Single)	0.40m FFL
	Power Socket Outlet (Single)	1.20m FFL
	Power Socket Outlet (Double)	0.40m FFL
	Power Socket Outlet (Double)	1.20m FFL
	Intercom	
	Indoor Intercome Unit	1.20m FFL
	AC Thermostate Control	1.40m FFL
	Receiver Outlet	
	TV Outlet	1.30 m FFL
	Instant Heater Outlet	
	Heater Outlet	Ceiling Mounted
	Hood Outlet	Ceiling Mounted
	Internet/ DATA Outlet	0.60m FFL
	Telephone outlet	0.60m FFL
	Telephone outlet	0.60m FFL
	Door Bell	1.00m FFL
	Shutter outlet	1.00m FFL
	Exhaust Outlet	Ceiling Mounted

Client :

Mr. Ahmed El Nahas

Project :

Alex West

2510 - Alex West Villa 373


Team Work

Architect : Heba Fahmy
Revised By : Omar Alaa

Basement Floor Plans



Electrical

Scale :	Draft
Date : April 2025	Sheet no:
File Name : Alex West Villa	
Project Number : 2510	

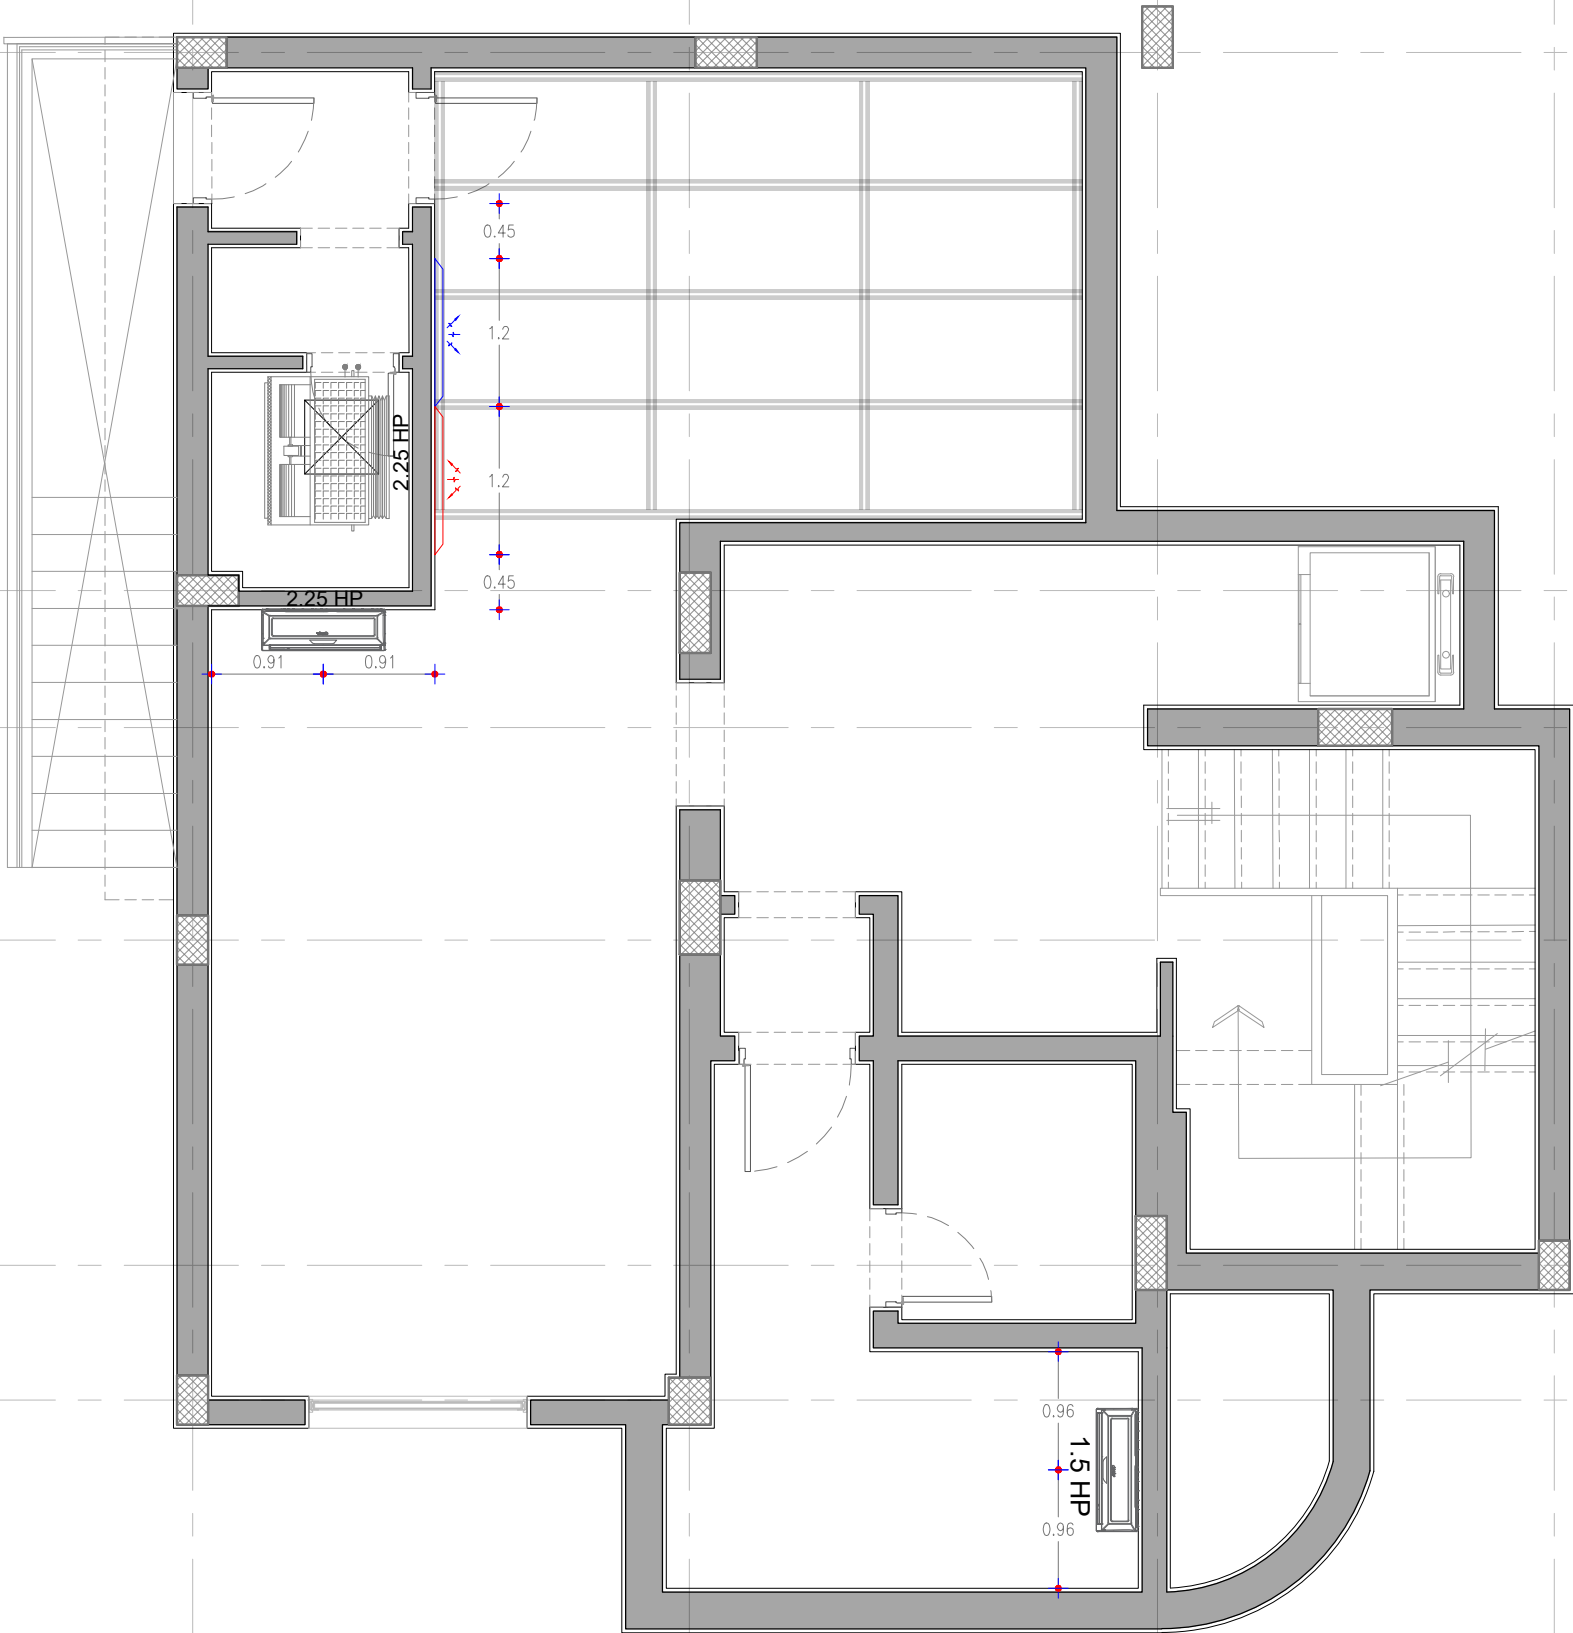

LEGEND & SYMBOLS

HVAC:

  SYMBOL	DESCRIPTION
	Concealed Unit
	Supply Grill Ceiling Mounted (60cm*60cm)
	High Wall Split Unit
	Return Air Grill (Wall Mounted)
	Supply Air Grill (Wall Mounted)
	Return Air Grill (Ceiling Mounted)
	Supply Air Grill (Ceiling Mounted)
	Access Door 60*60
	AC Compressors


Client :
Mr. Ahmed El Nahas

Project :
Alex West

2510 - Alex West Villa 373

Team Work
Architect : Heba Fahmy
Revised By : Omar Alaa

Basement Floor Plans HVAC	
Scale :	Draft
Date : April 2025	Sheet no:
File Name : Alex West Villa	
Project Number : 2510	

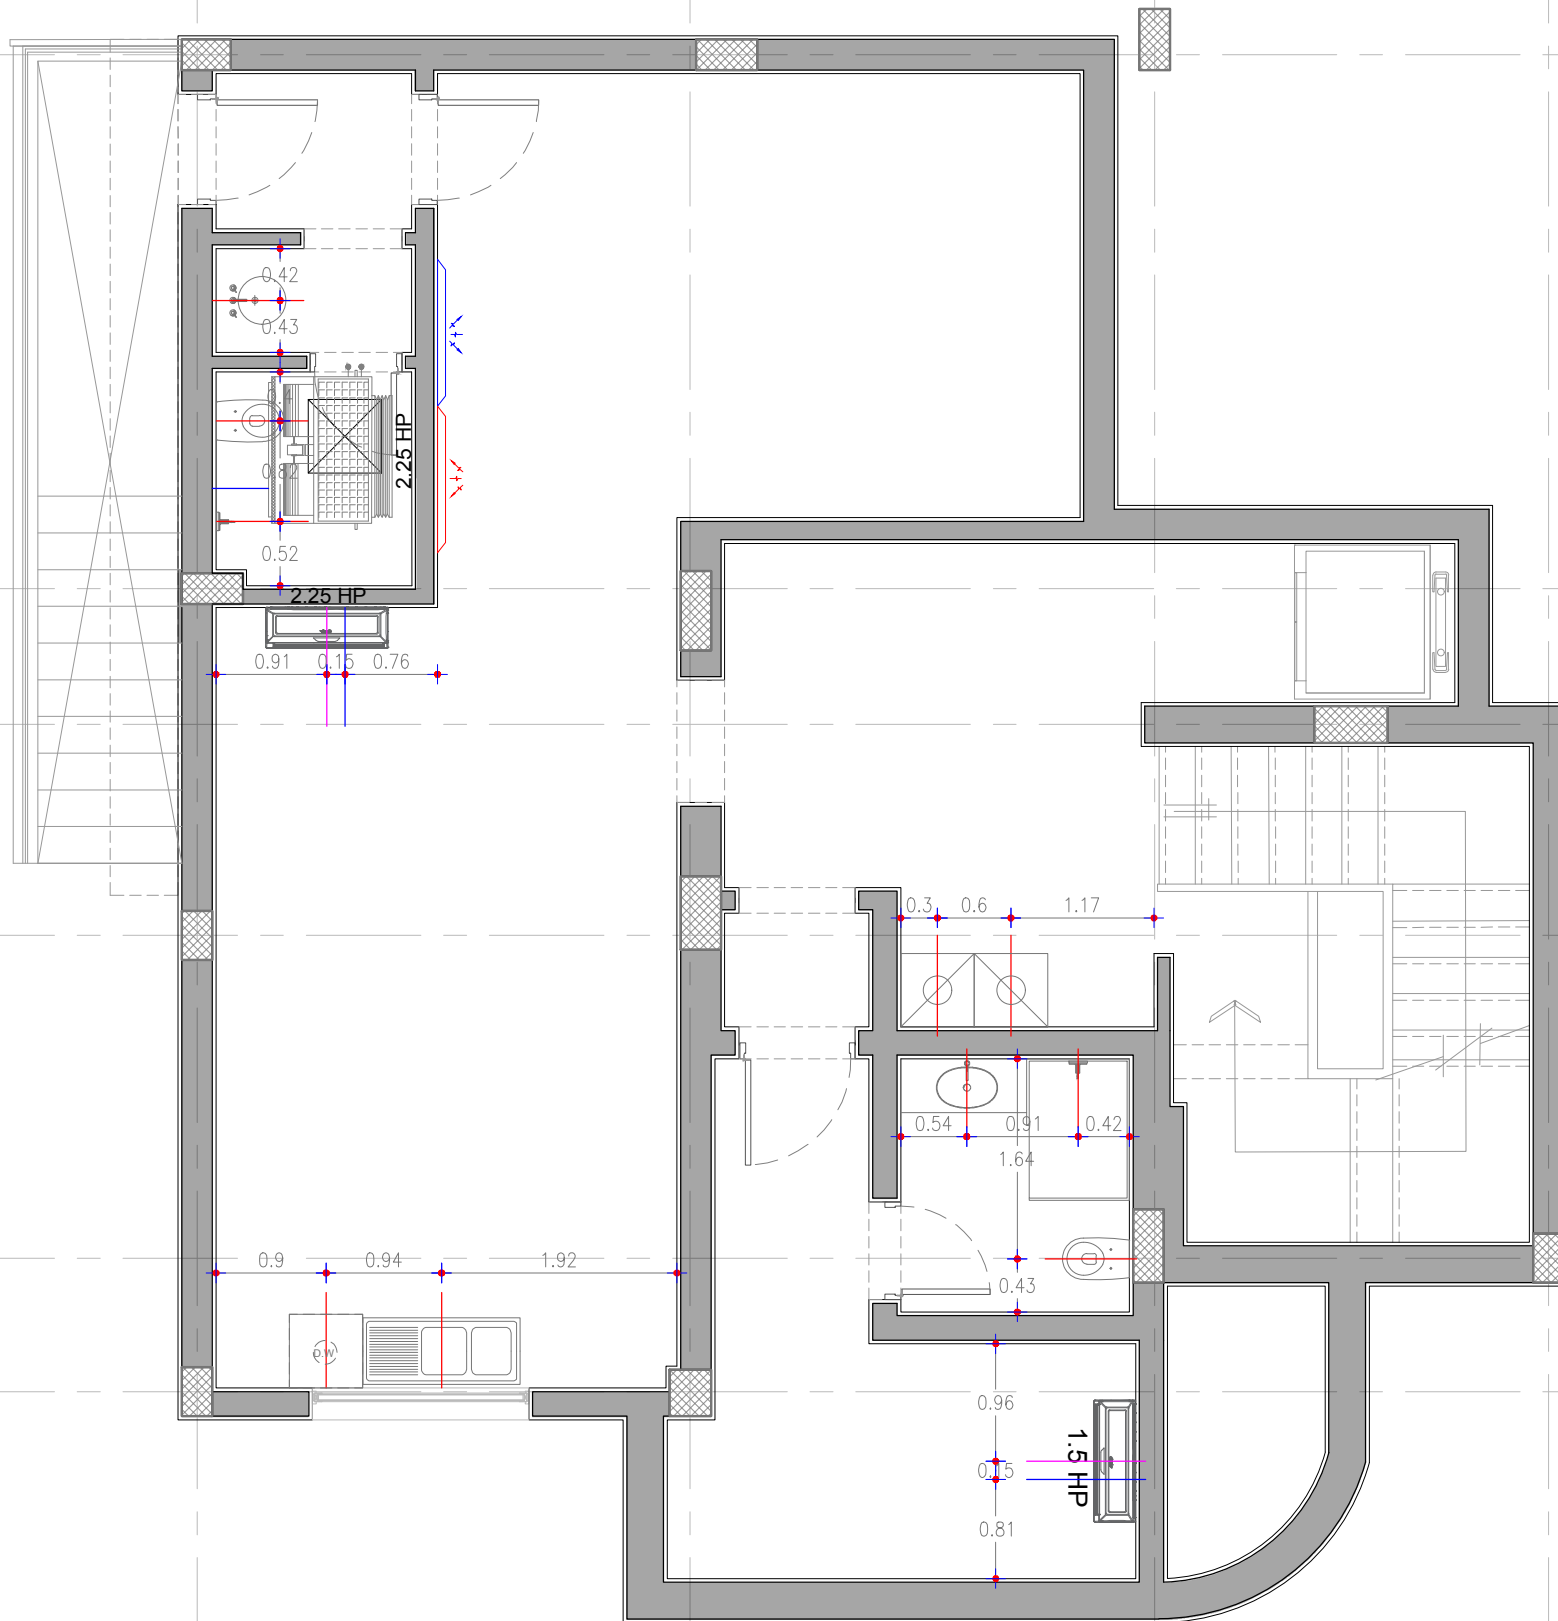

LEGEND & SYMBOLS

PLUMBING:

SYMBOL	DESCRIPTION
—	Sanitary Plumbing
—	AC Plumbing
—	AC Center

Client :

Mr. Ahmed El Nahas

Project :

Alex West

2510 - Alex West Villa 373

Team Work

Architect : Heba Fahmy
Revised By : Omar Alaa

Basement Floor Plans Plumbing

Scale :

Date : April 2025

File Name : Alex West Villa

Project Number : 2510

Draft

Sheet no:

Window Schedule

Symbol	Description	Width	Sill	Space	QTY
W01	Sliding Aluminum Window	1.80 m	1.20 m	-Kitchen	1

Door Schedule

Symbol	Description	Width	Height	Space	QTY
D01	Wooden Hinged Door	0.95 m	2.20 m	-Nannys Bedroom	1
D02	Wooden Hinged Door	0.80 m	2.20 m	-Nannys Bathroom	1
D03	Wooden Hinged Door	0.75 m	2.20 m	-Guest Bathroom	1
D04	Wooden Hinged Door	0.90 m	2.20 m	-Living room	1
D05	Wooden Hinged Door	0.90 m	2.20 m	-Basement door	1
WO01	Wall Opening	1.00 m	2.20 m	-Lobby to Kitchen	1
WO02	Wall Opening	0.95 m	2.20 m	-Lobby to Nannys room	1
WO03	Wall Opening	0.80 m	2.20 m	-Lobby Powder room	1

Client :
Mr. Ahmed El Nahas

Project :
Alex West


2510 - Alex West Villa 373

Team Work
Architect : Heba Fahmy
Revised By : Omar Alaa

Basement Floor Plans
Doors and Windows schedule

Scale :
Date : April 2025
File Name : Alex West Villa
Project Number : 2510

Draft
Sheet no:

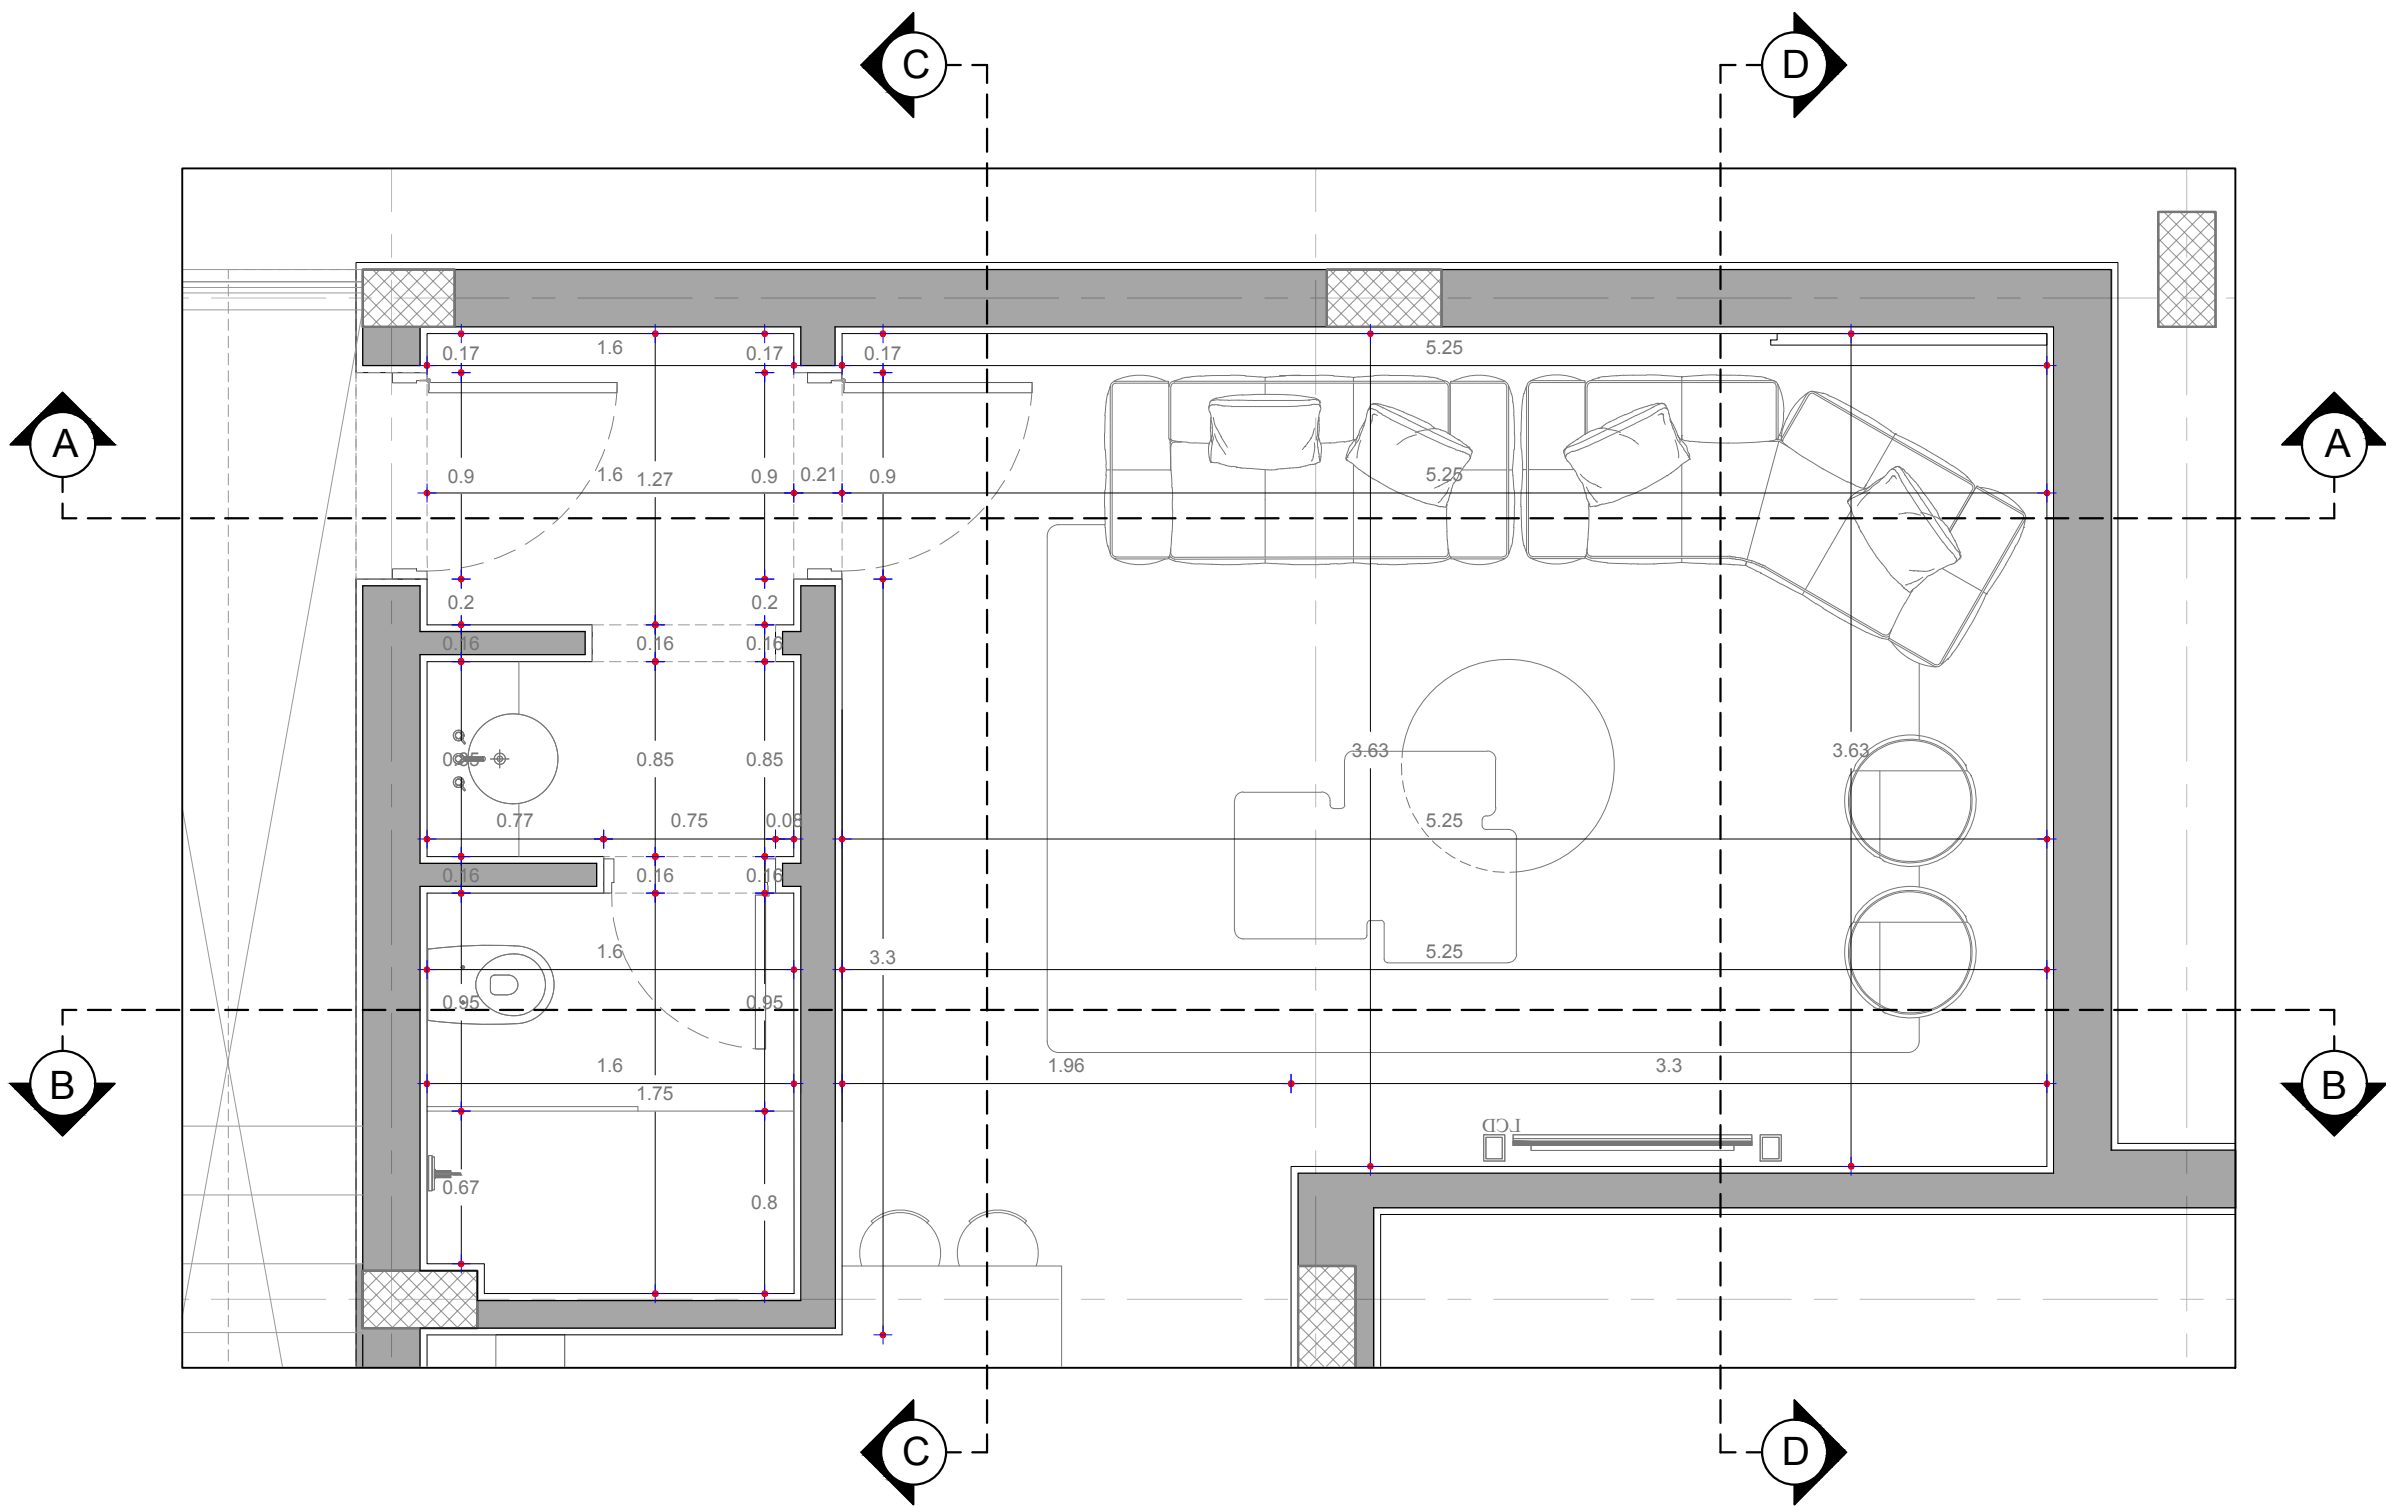

Client :
Mr. Ahmed El Nahas



Project :
Alex West

2510 - Alex West Villa 373

Team Work
Architect : Heba Fahmy
Revised By : Omar Alaa

Basement Floor Plans
Plan

Scale :	Draft
Date : April 2025	Sheet no:
File Name : Alex West Villa	
Project Number : 2510	

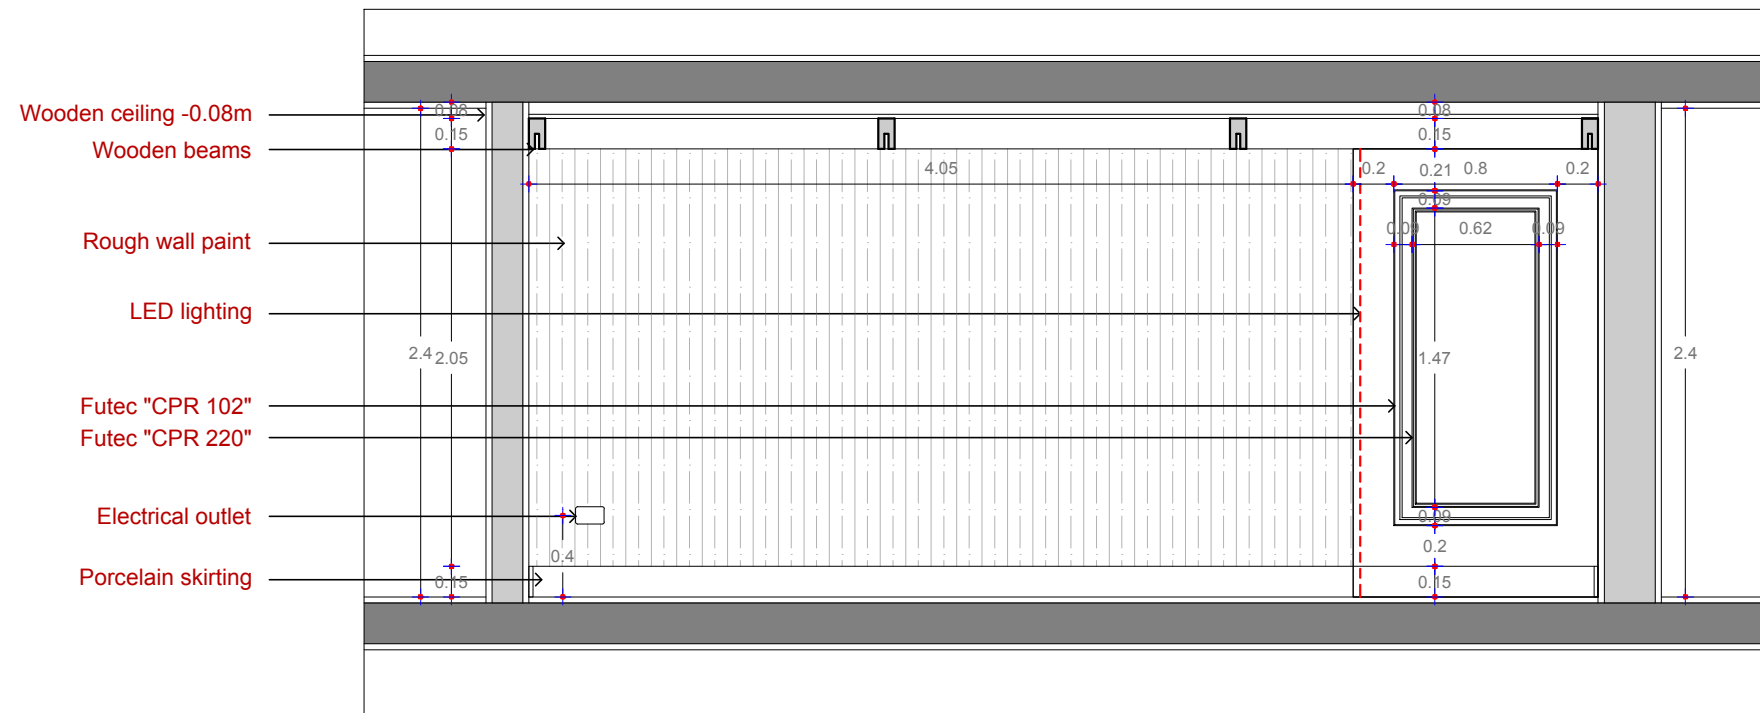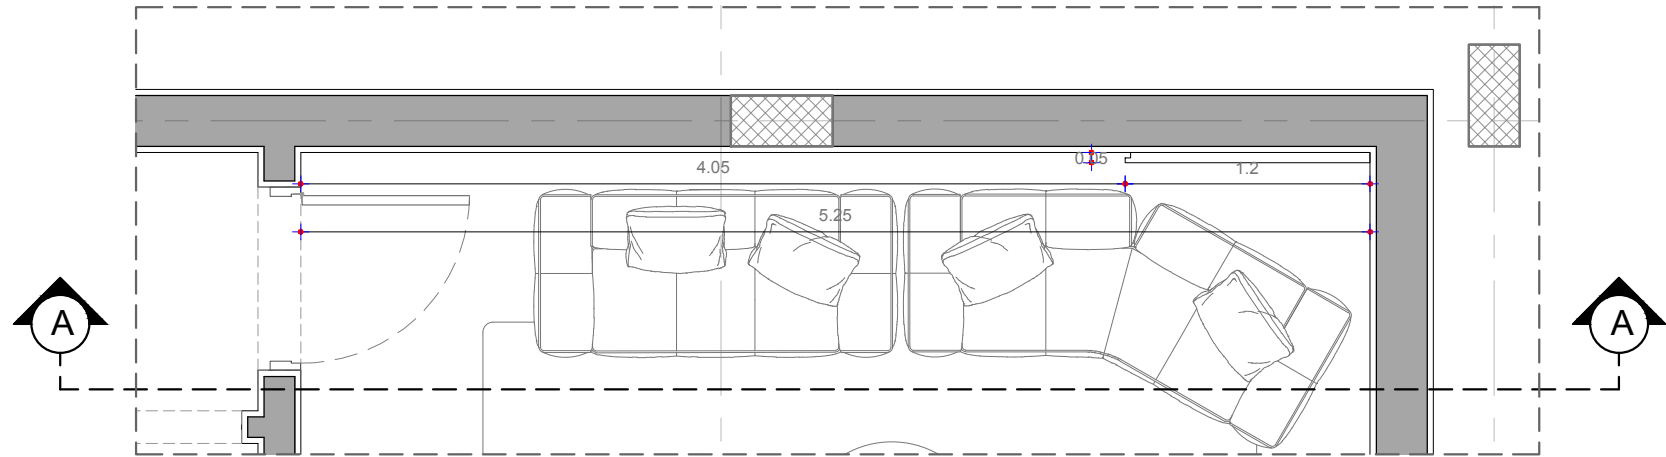

Client :
Mr. Ahmed El Nahas



Project :
Alex West

2510 - Alex West Villa 373


Team Work
Architect : Heba Fahmy
Revised By : Omar Alaa

Basement Floor Plans
Elevation A



Scale :	Draft
Date : April 2025	Sheet no:
File Name : Alex West Villa	
Project Number : 2510	

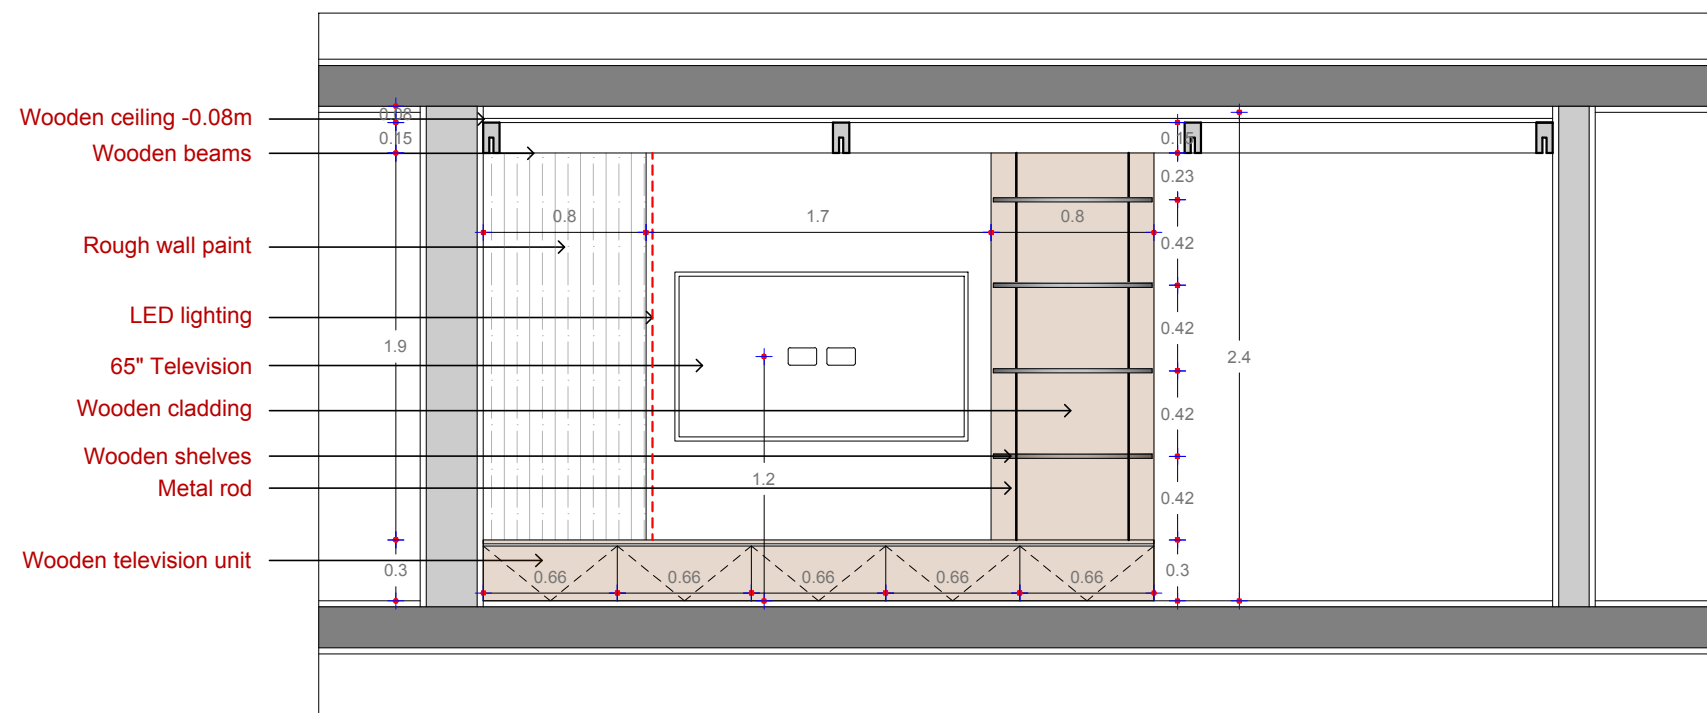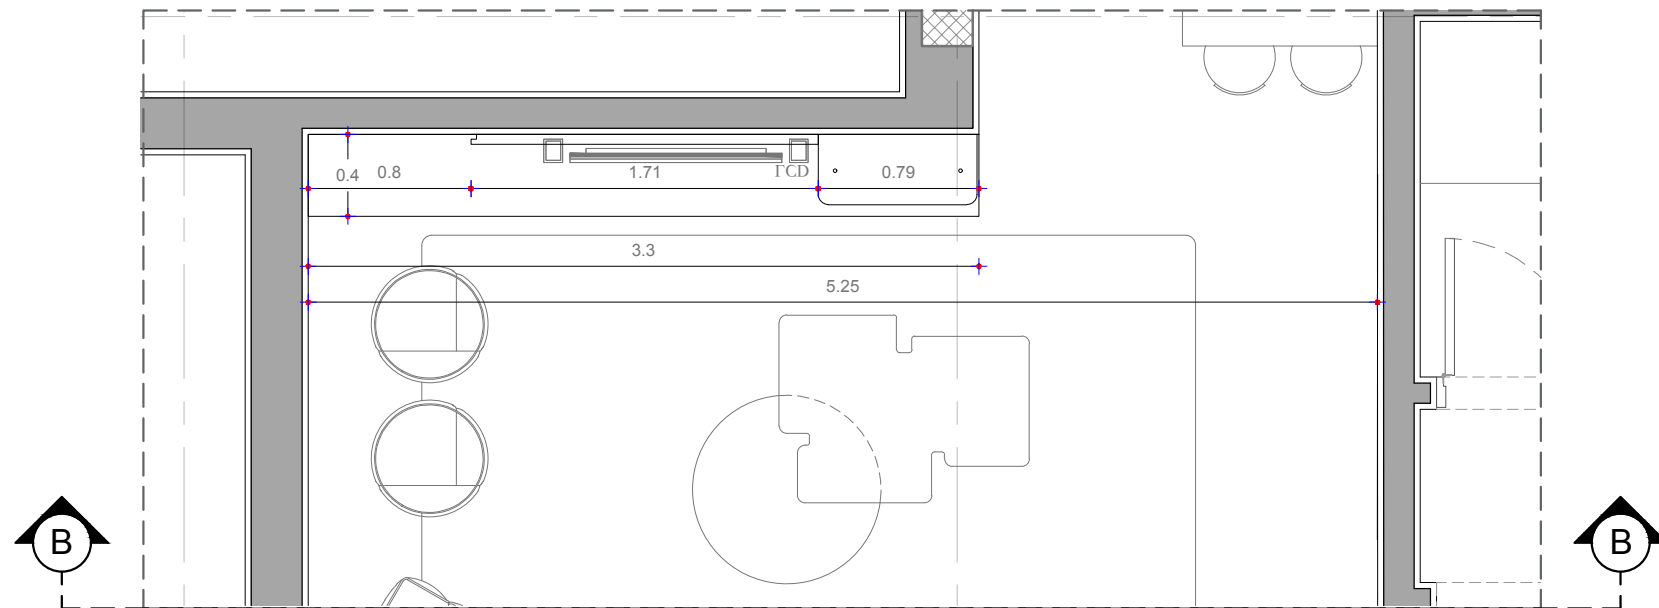


Client : Mr. Ahmed El Nahas	
Project : Alex West	
2510 - Alex West Villa 373	
Team Work	
Architect : Heba Fahmy Revised By : Omar Alaa	
Basement Floor Plans Elevation B	
Scale :	Draft
Date : April 2025	Sheet no:
File Name : Alex West Villa	
Project Number : 2510	

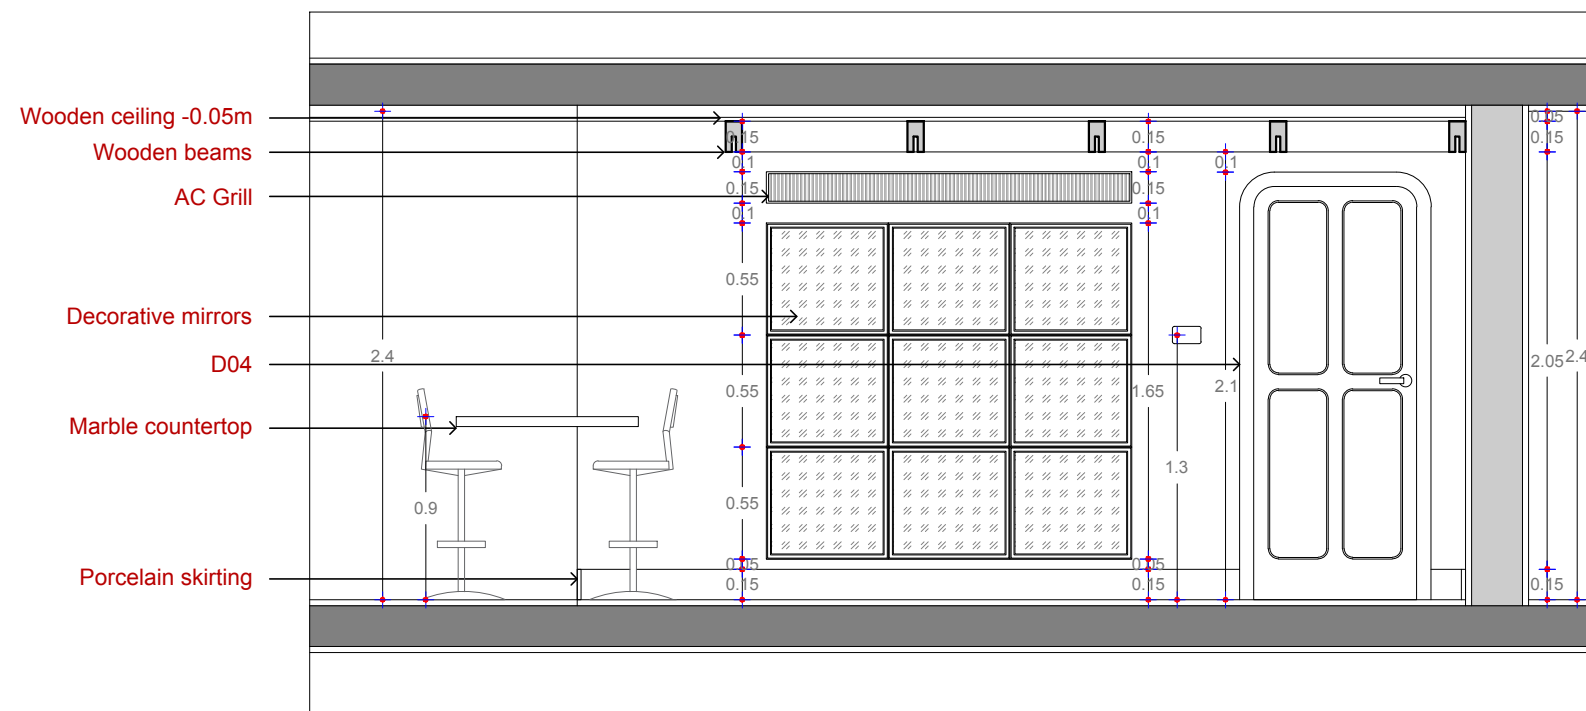

Sheet no:

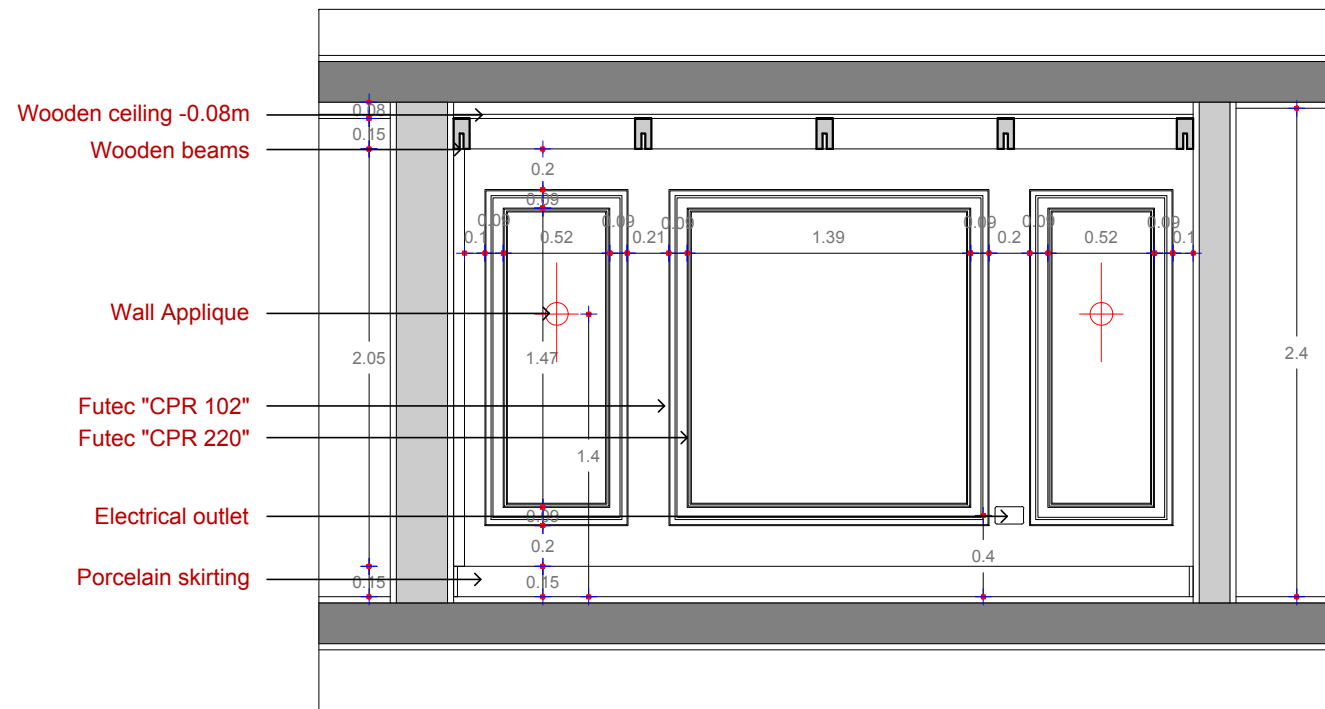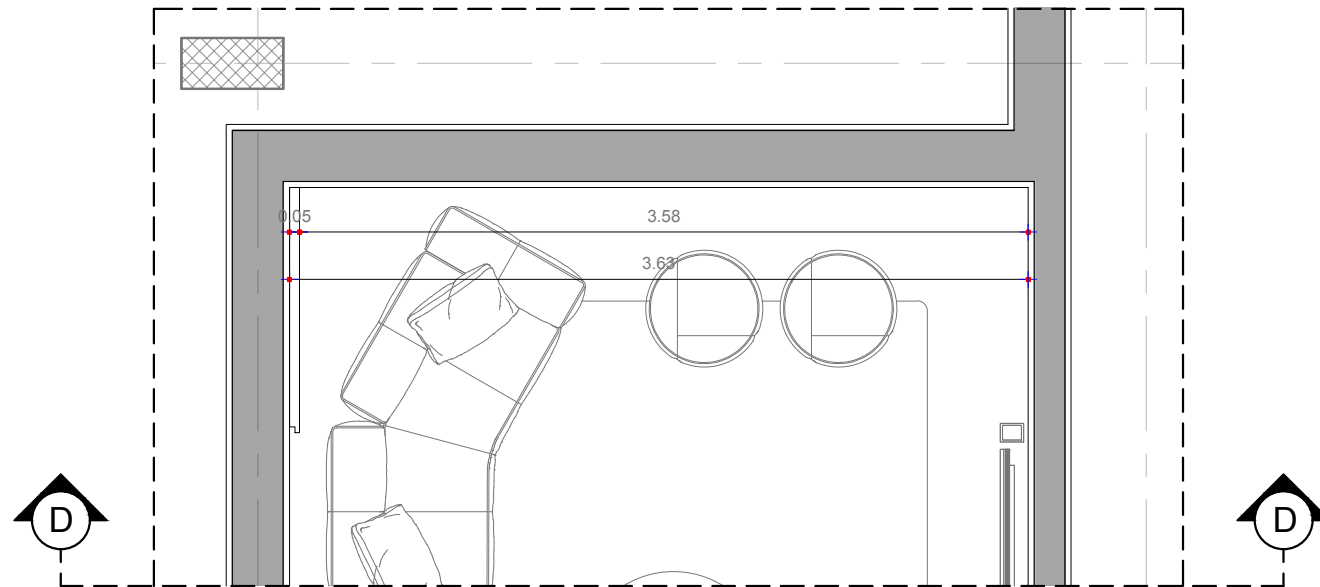

Client : Mr. Ahmed El Nahas	
Project : Alex West	
2510 - Alex West Villa 373	
Team Work	
Architect : Heba Fahmy Revised By : Omar Alaa	
Basement Floor Plans Elevation D	
Scale :	Draft
Date : April 2025	Sheet no:
File Name : Alex West Villa	
Project Number : 2510	

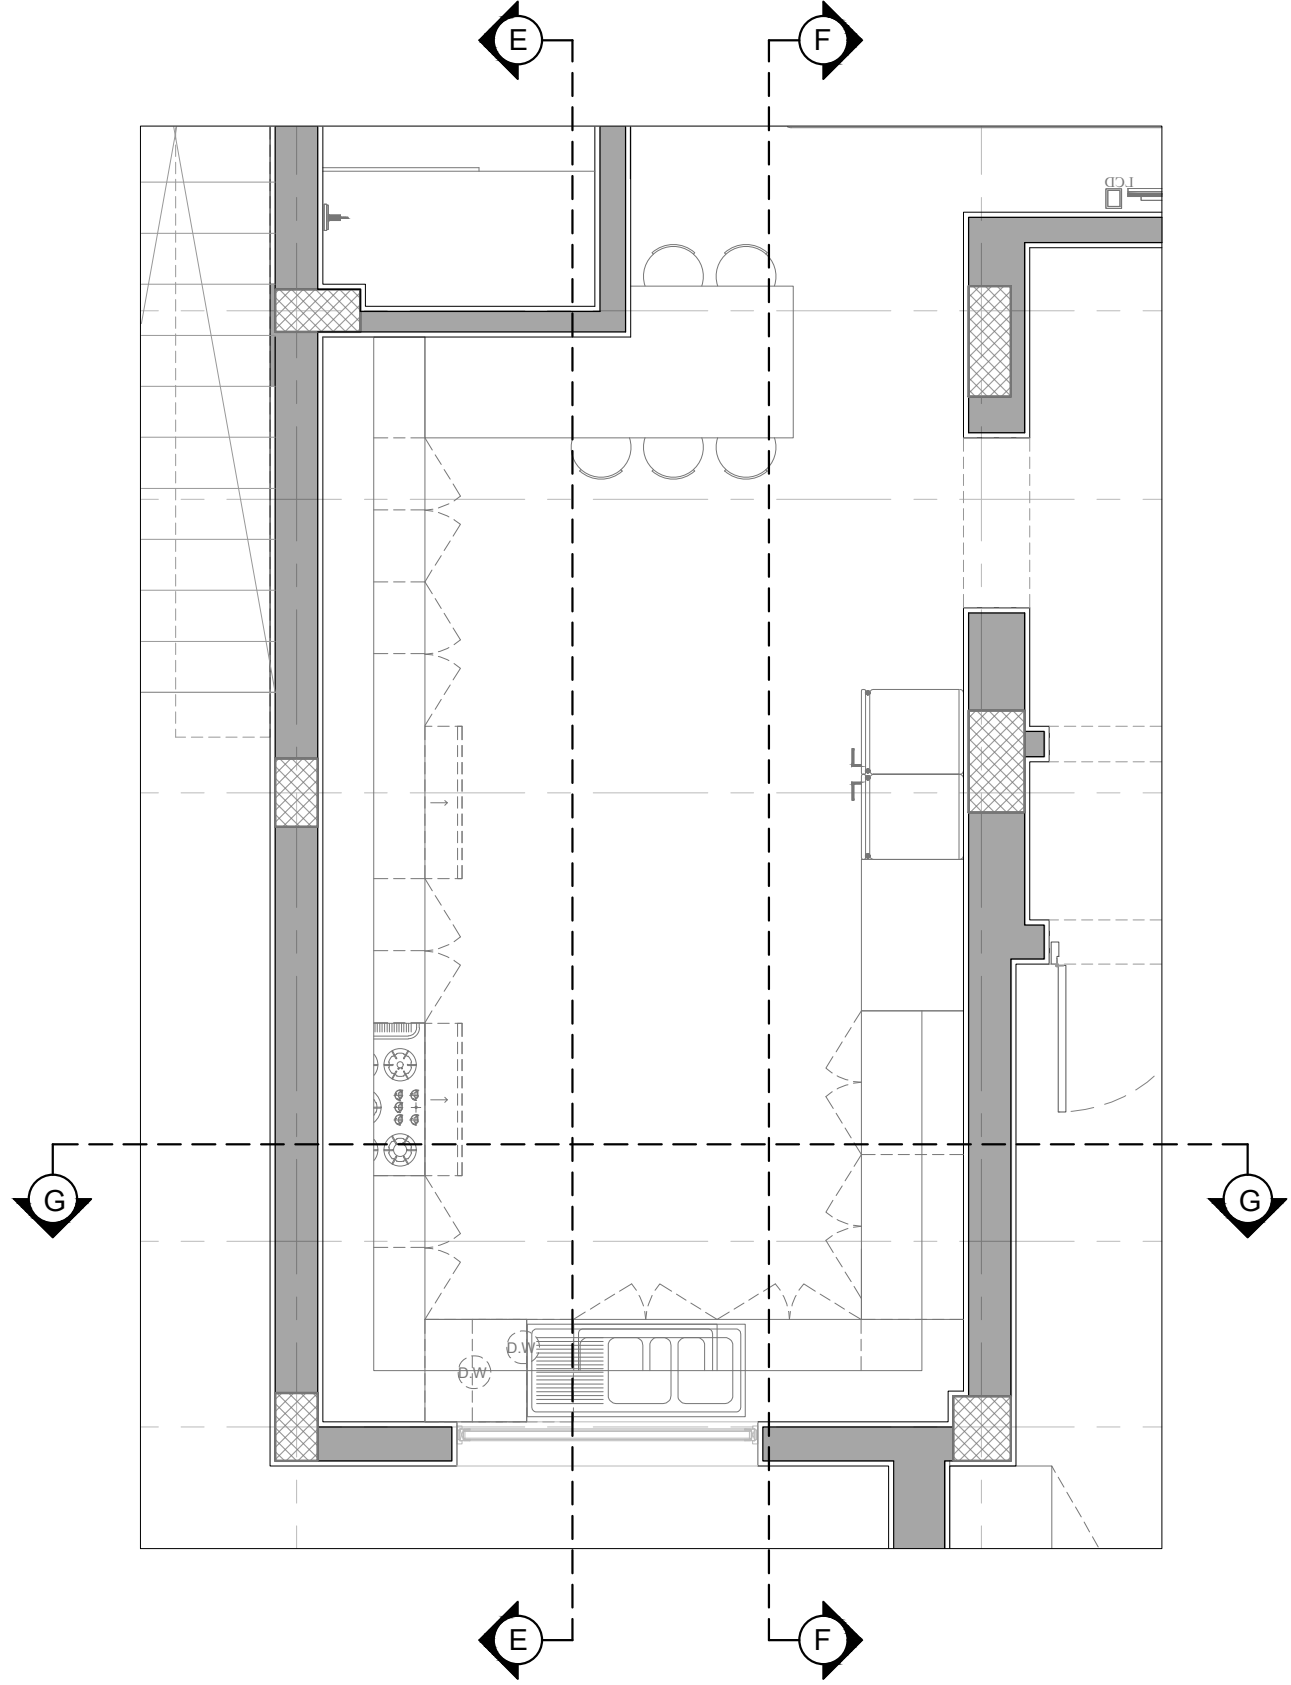

Client :
Mr. Ahmed El Nahas


Project :
Alex West

2510 - Alex West Villa 373

Team Work
Architect : Heba Fahmy
Revised By : Omar Alaa

**Basement Floor Plans
Plan**

Scale :	Draft
Date : April 2025	Sheet no:
File Name : Alex West Villa	
Project Number : 2510	

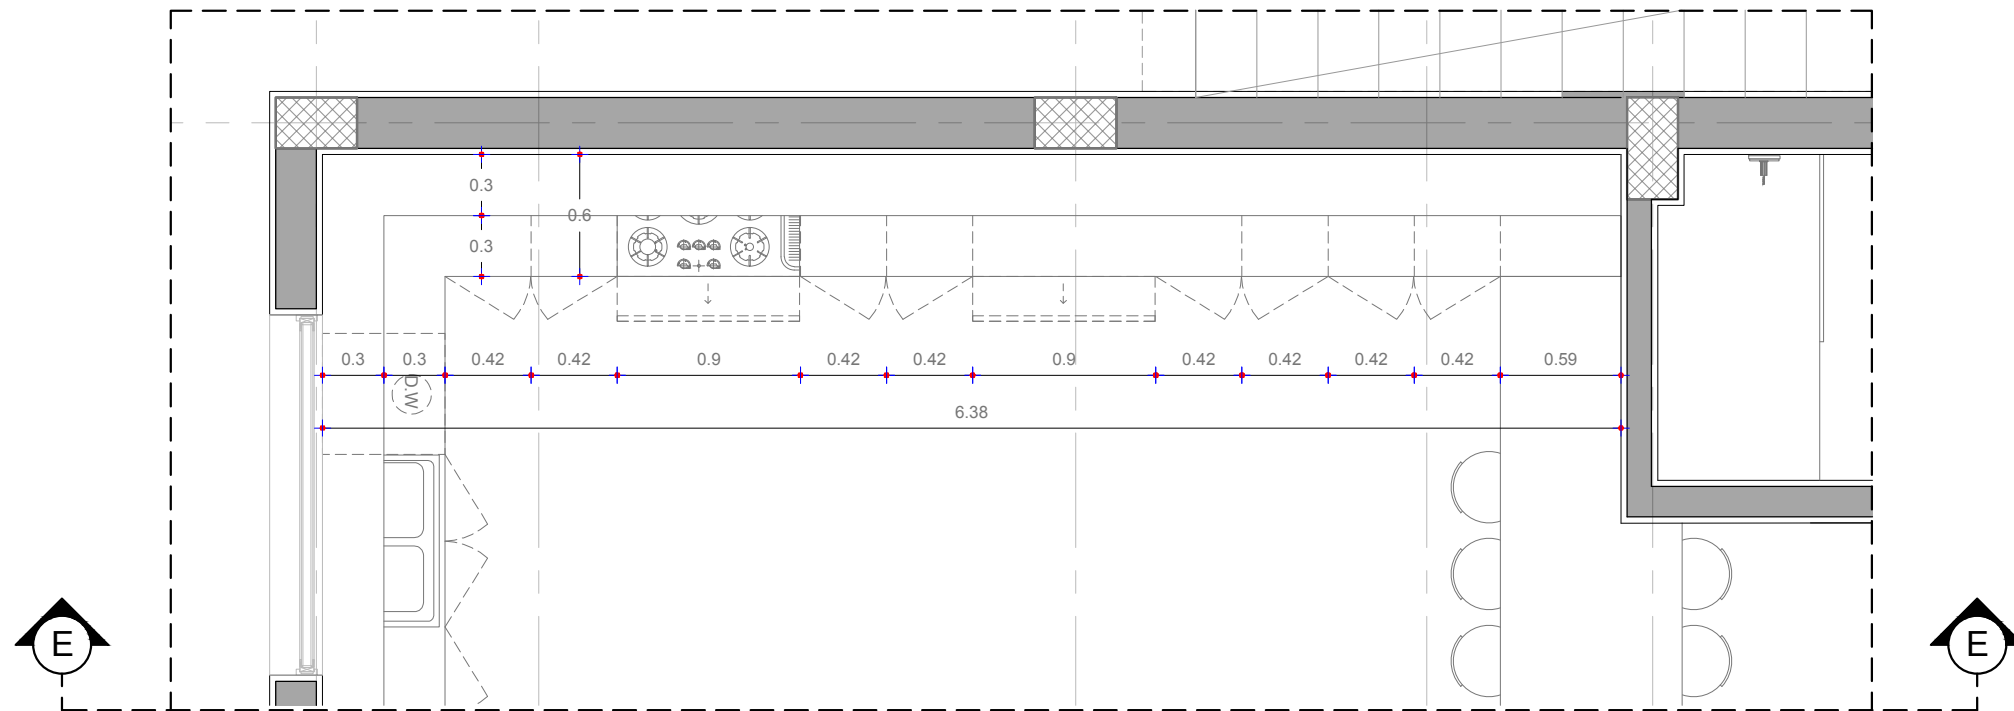

Wooden ceiling -0.05m

Window

Upper kitchen cabinets

Glass panels


Kitchen Hood

Marble backsplash

Marble countertop

Lower kitchen cabinets

Porcelain skirting

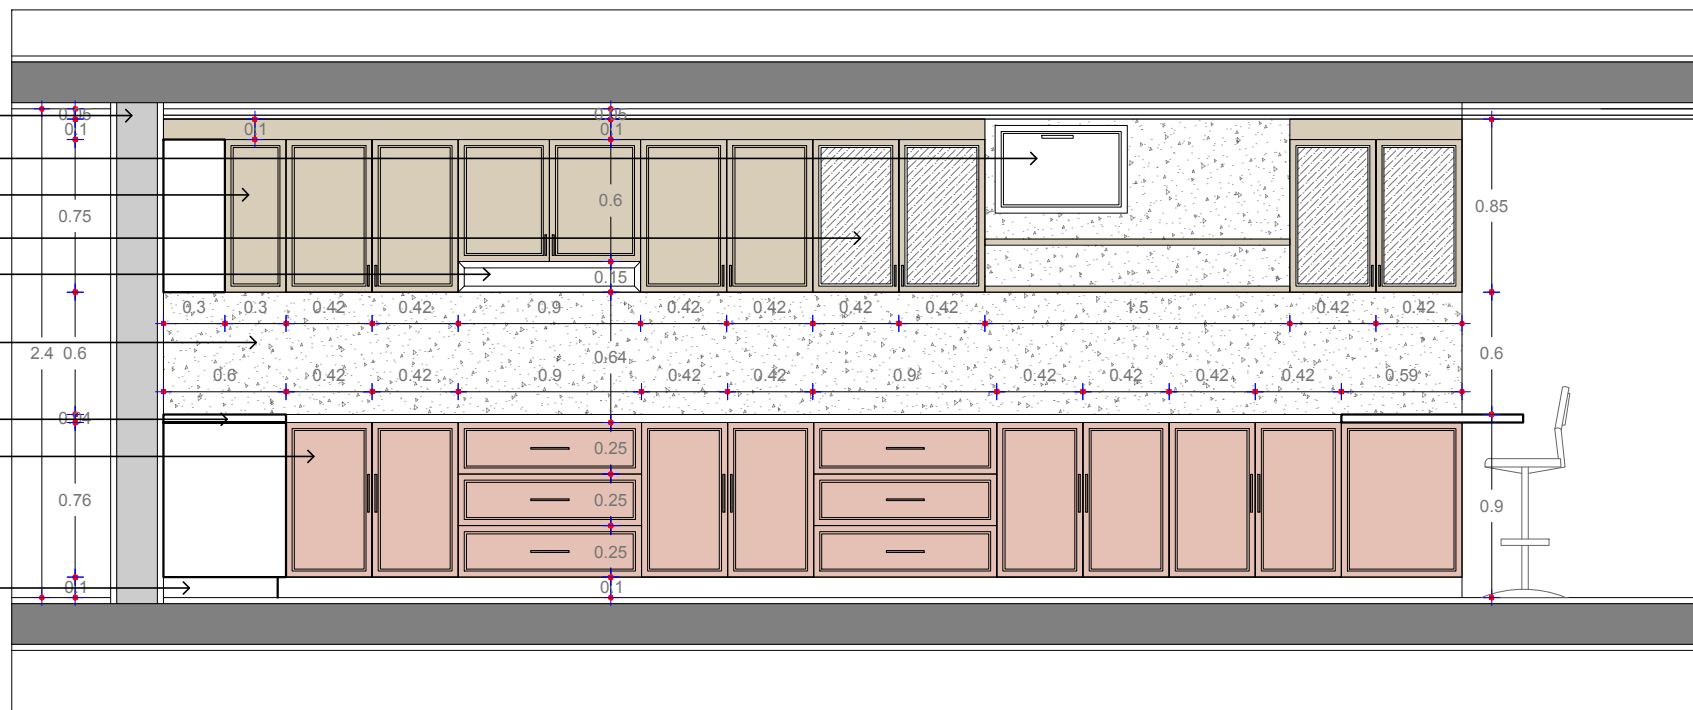

Client :
Mr. Ahmed El Nahas


Project :
Alex West

2510 - Alex West Villa 373


Team Work
Architect : Heba Fahmy
Revised By : Omar Alaa

Basement Floor Plans
Elevation E



Scale :	Draft
Date : April 2025	Sheet no:
File Name : Alex West Villa	
Project Number : 2510	

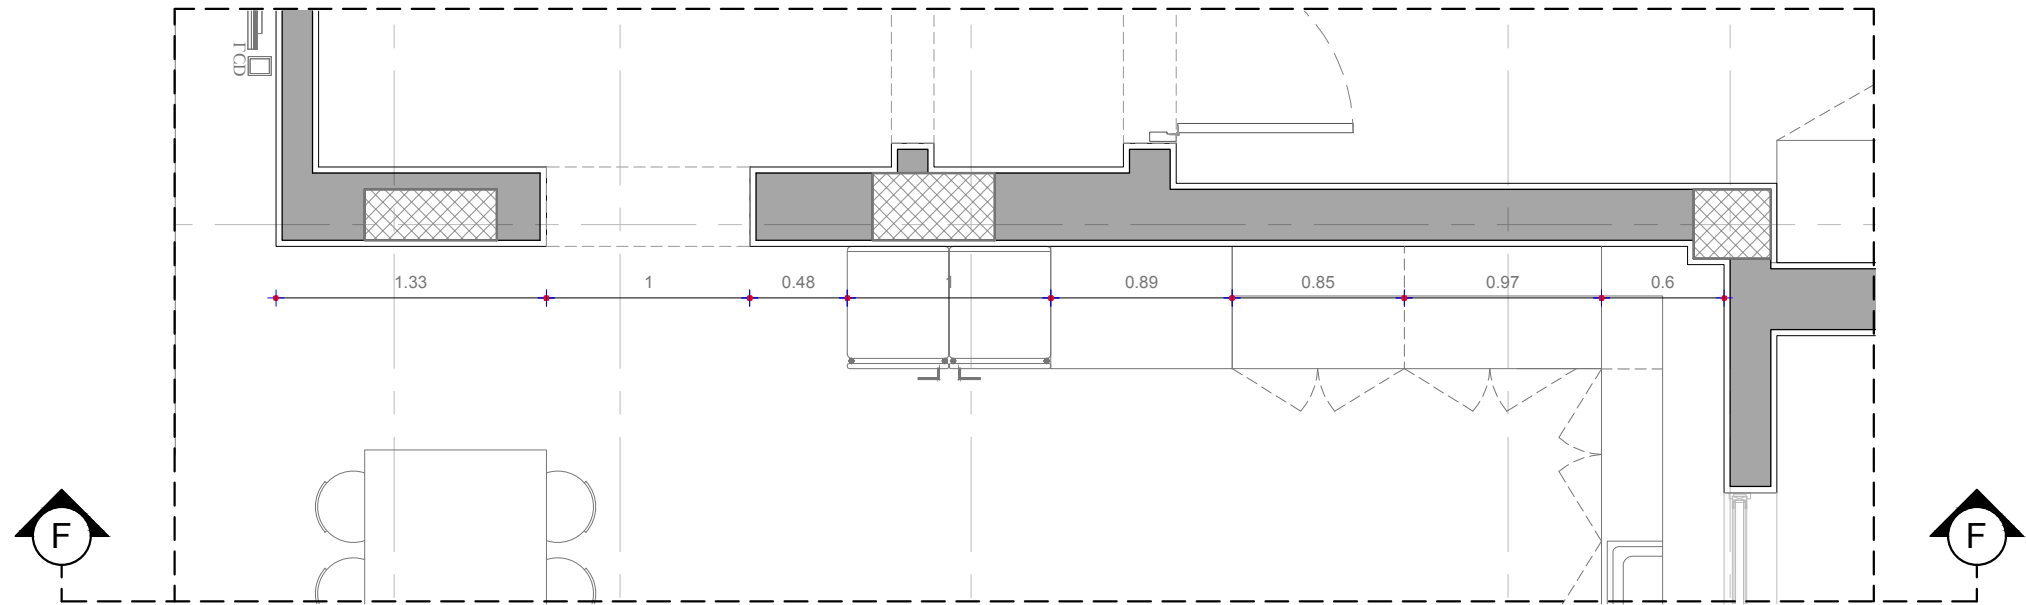

Wooden ceiling -0.05m
Wall opening
Upper kitchen cabinets
Double door fridge
Microwave
Built in oven
Marble countertop
Lower kitchen cabinets
Porcelain skirting

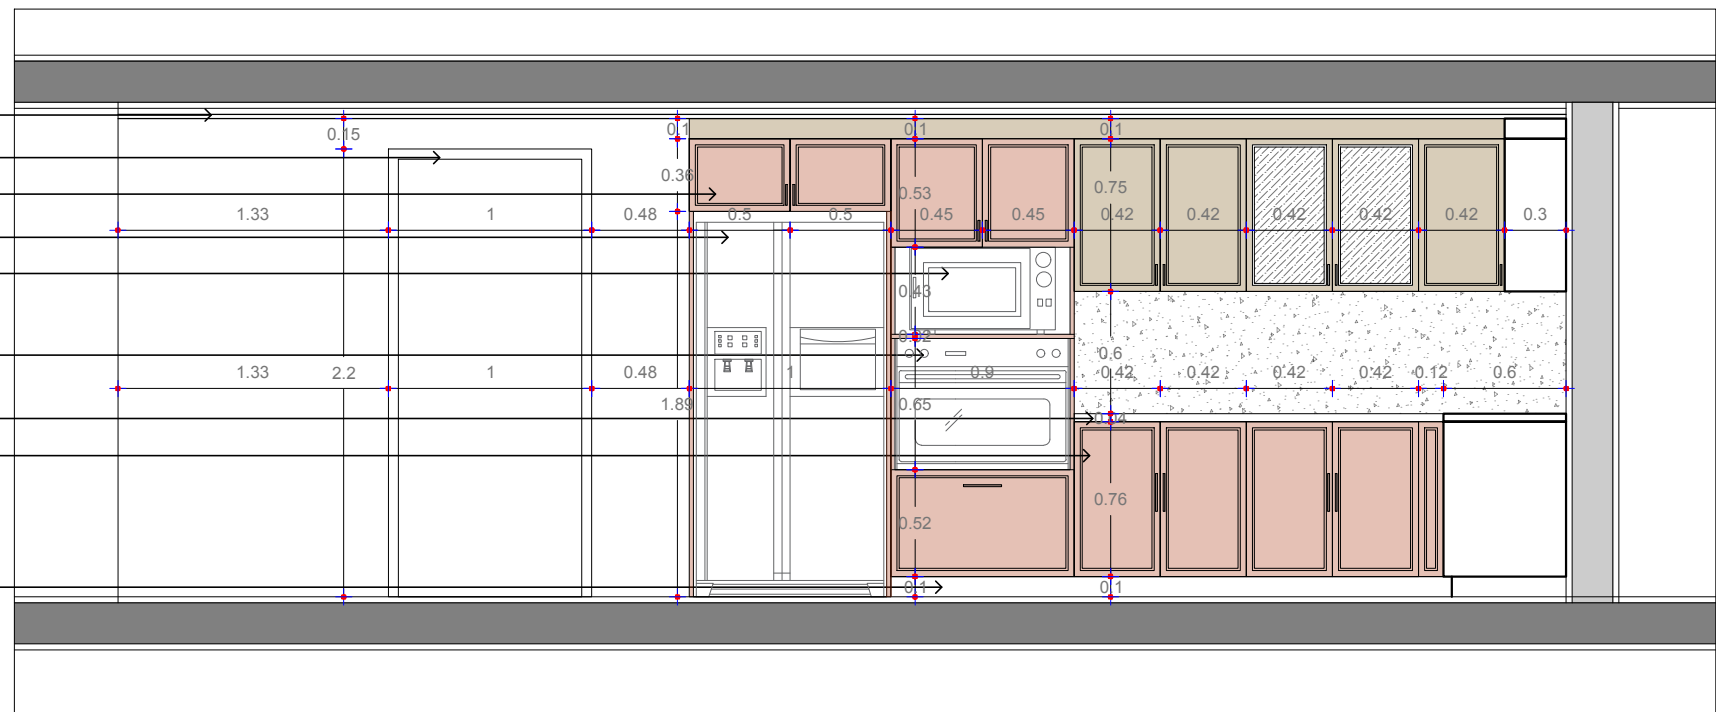


Client : Mr. Ahmed El Nahas	
Project : Alex West	
2510 - Alex West Villa 373	
Team Work	
Architect : Heba Fahmy Revised By : Omar Alaa	
Basement Floor Plans Elevation F	
Scale :	Draft
Date : April 2025	Sheet no:
File Name : Alex West Villa	
Project Number : 2510	

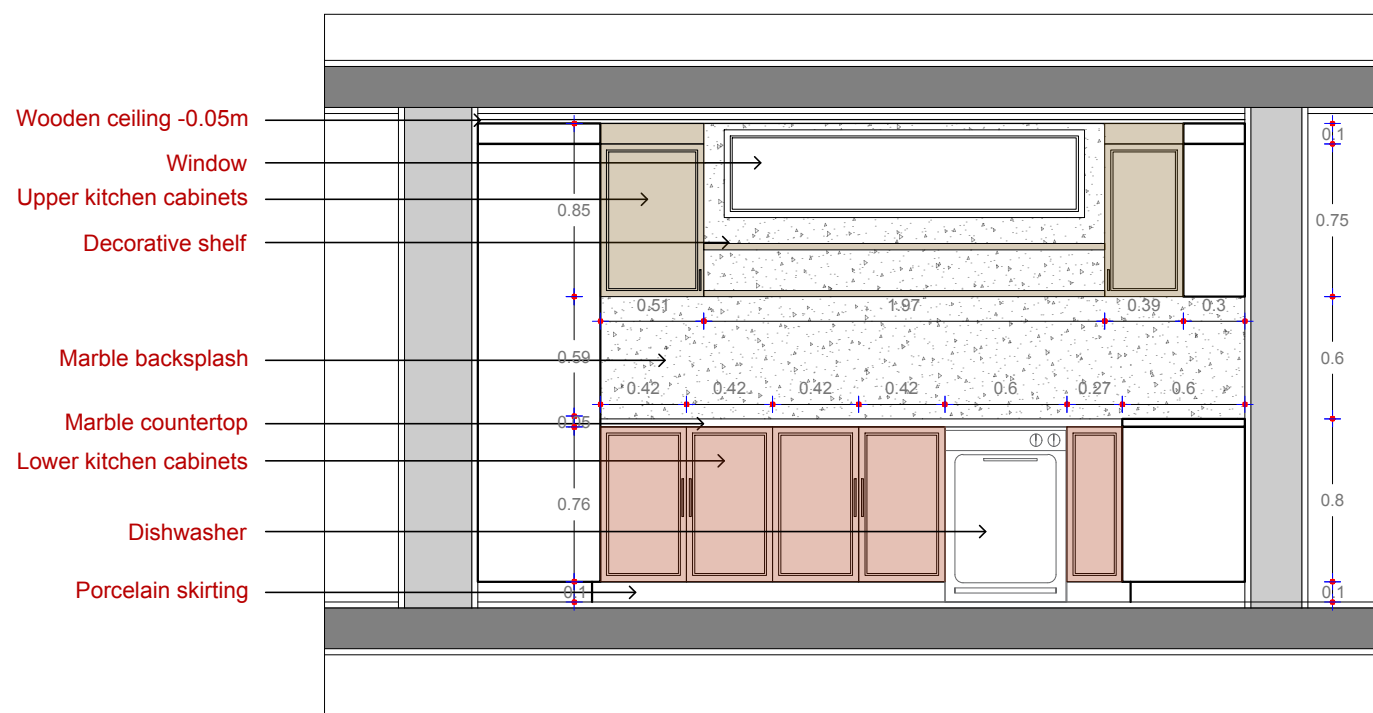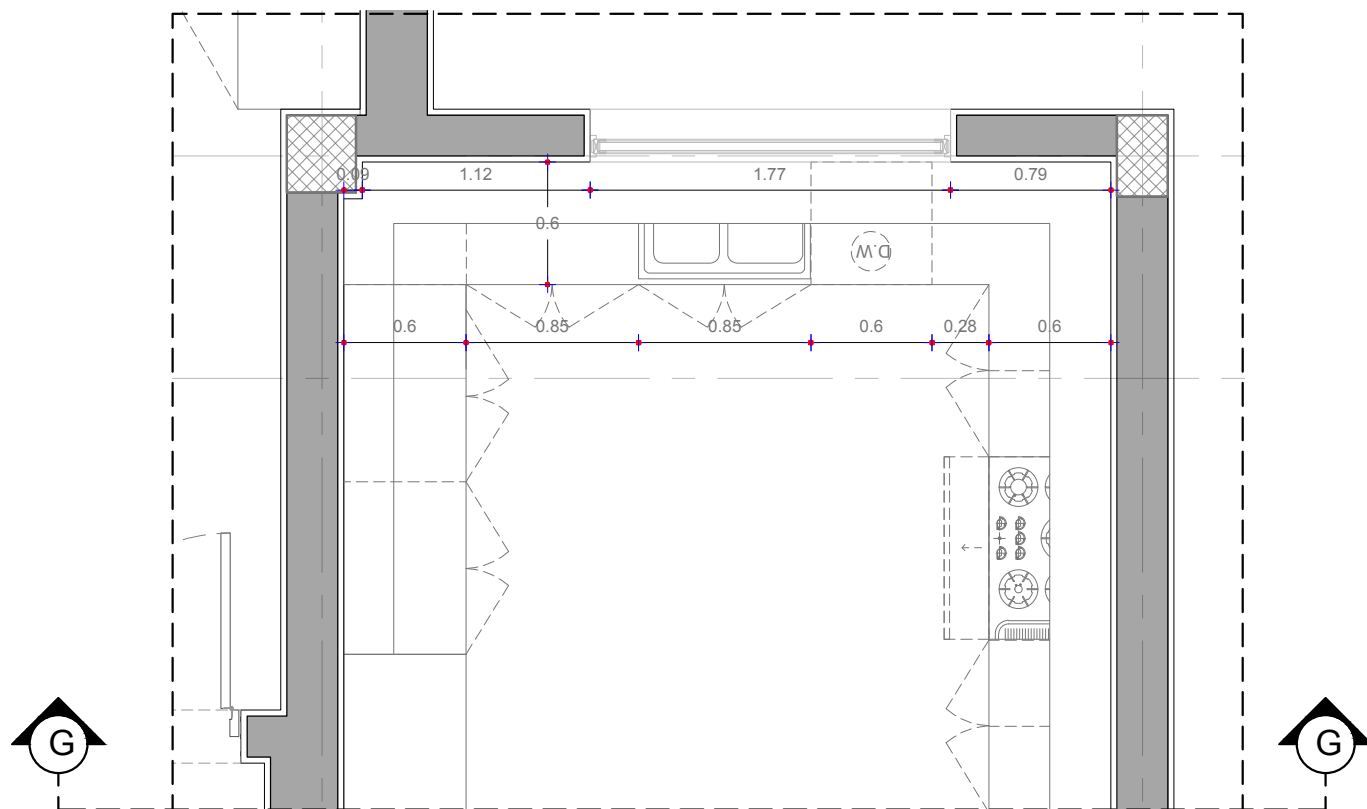

Client : Mr. Ahmed El Nahas	
Project : Alex West	
2510 - Alex West Villa 373	
Team Work	
Architect : Heba Fahmy Revised By : Omar Alaa	
Basement Floor Plans Elevation F	
Scale :	Draft
Date : April 2025	Sheet no:
File Name : Alex West Villa	
Project Number : 2510	

GROUND FLOOR PLAN

Technical Drawings

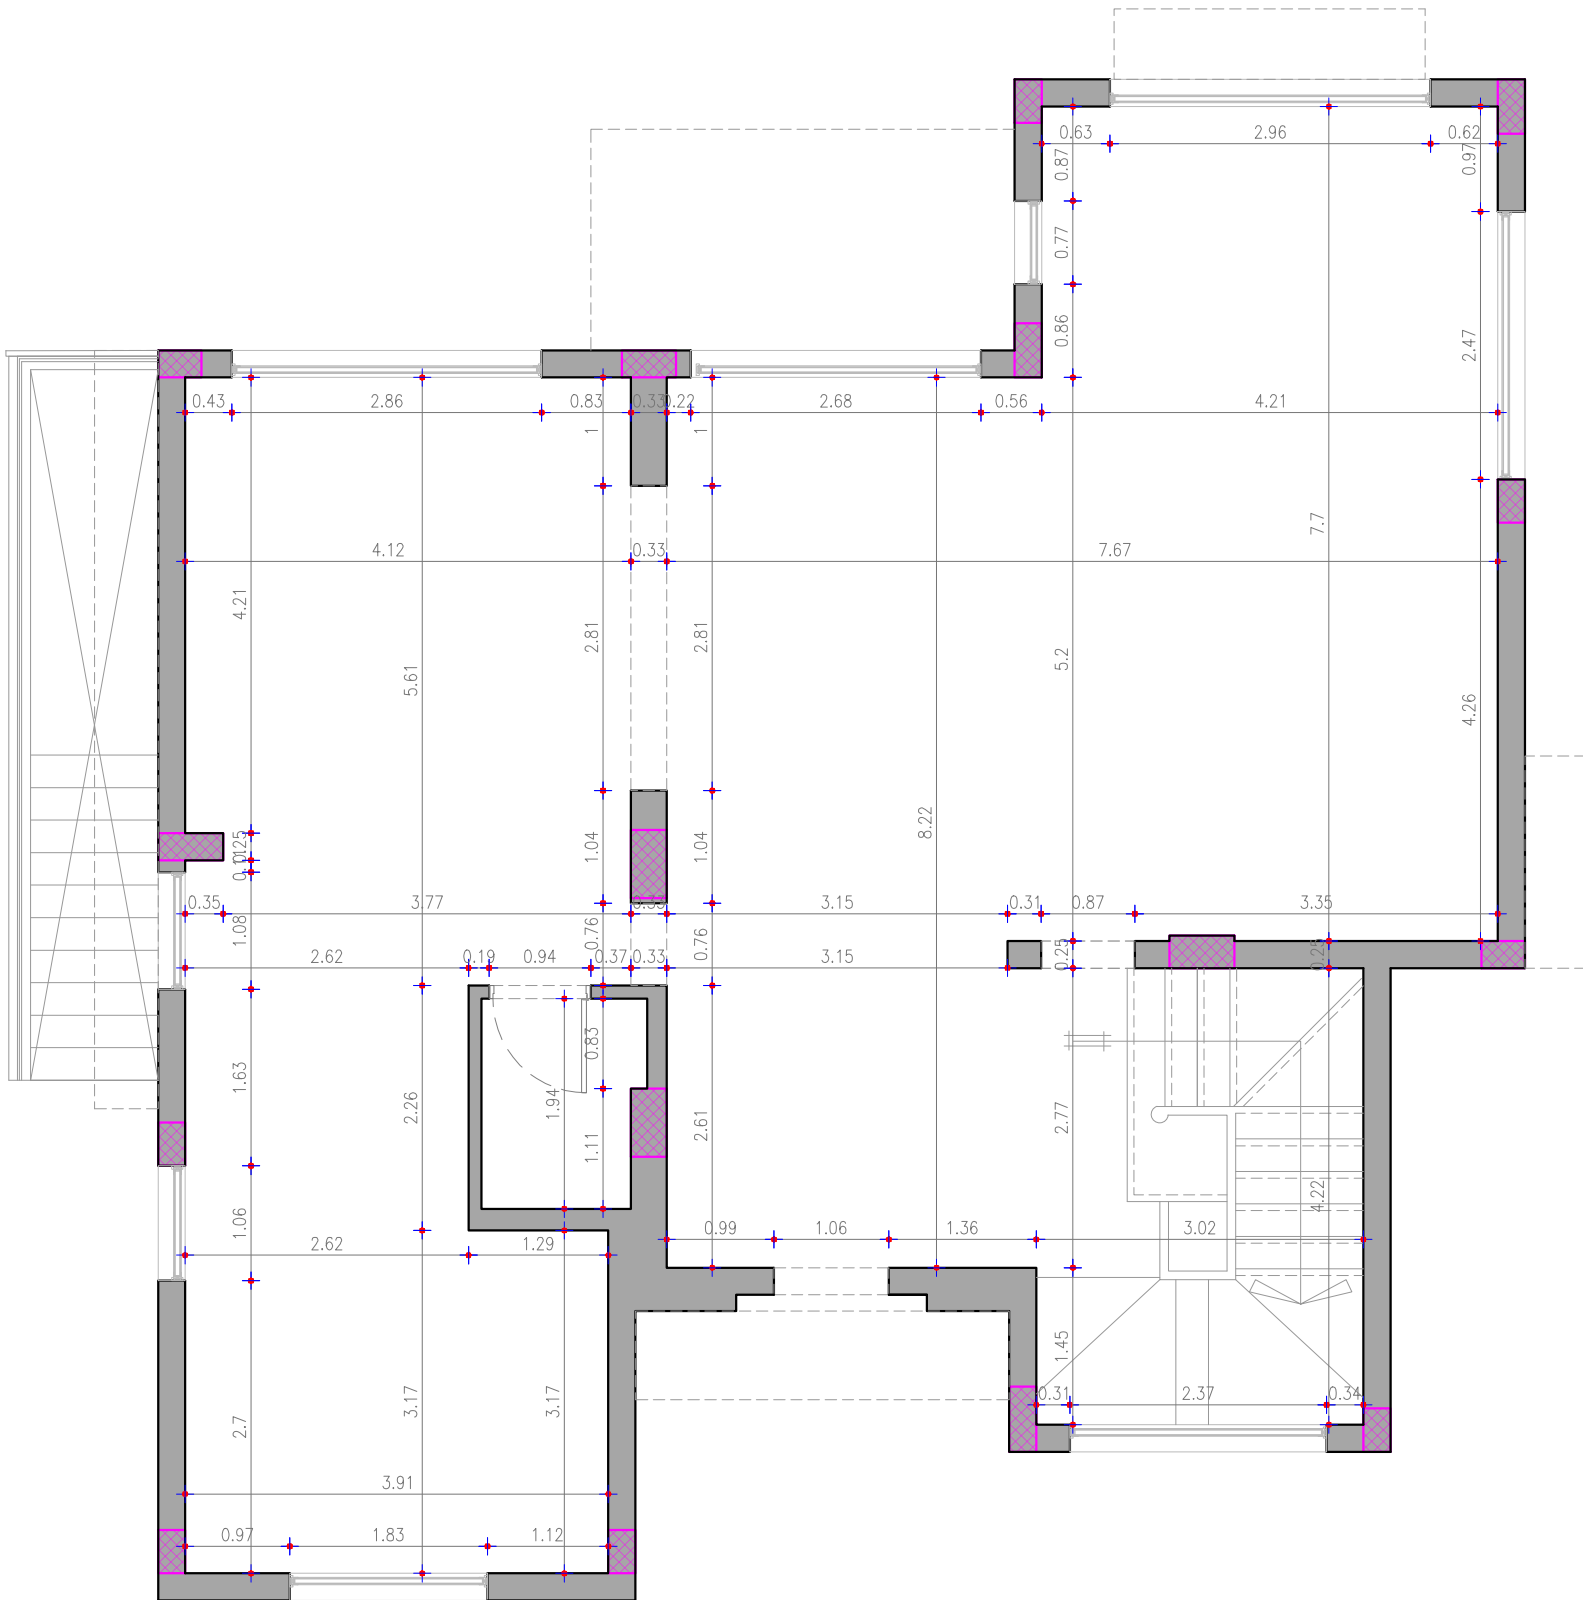

Client :
Mr. Ahmed El Nahas

Project :
Alex West

2510 - Alex West Villa 373

Team Work

Architect : Heba Fahmy
Revised By : Omar Alaa

Ground Floor Plans
As Built

Scale :


Date : April 2025

File Name : Alex West Villa

Project Number : 2510

Draft

Sheet no:

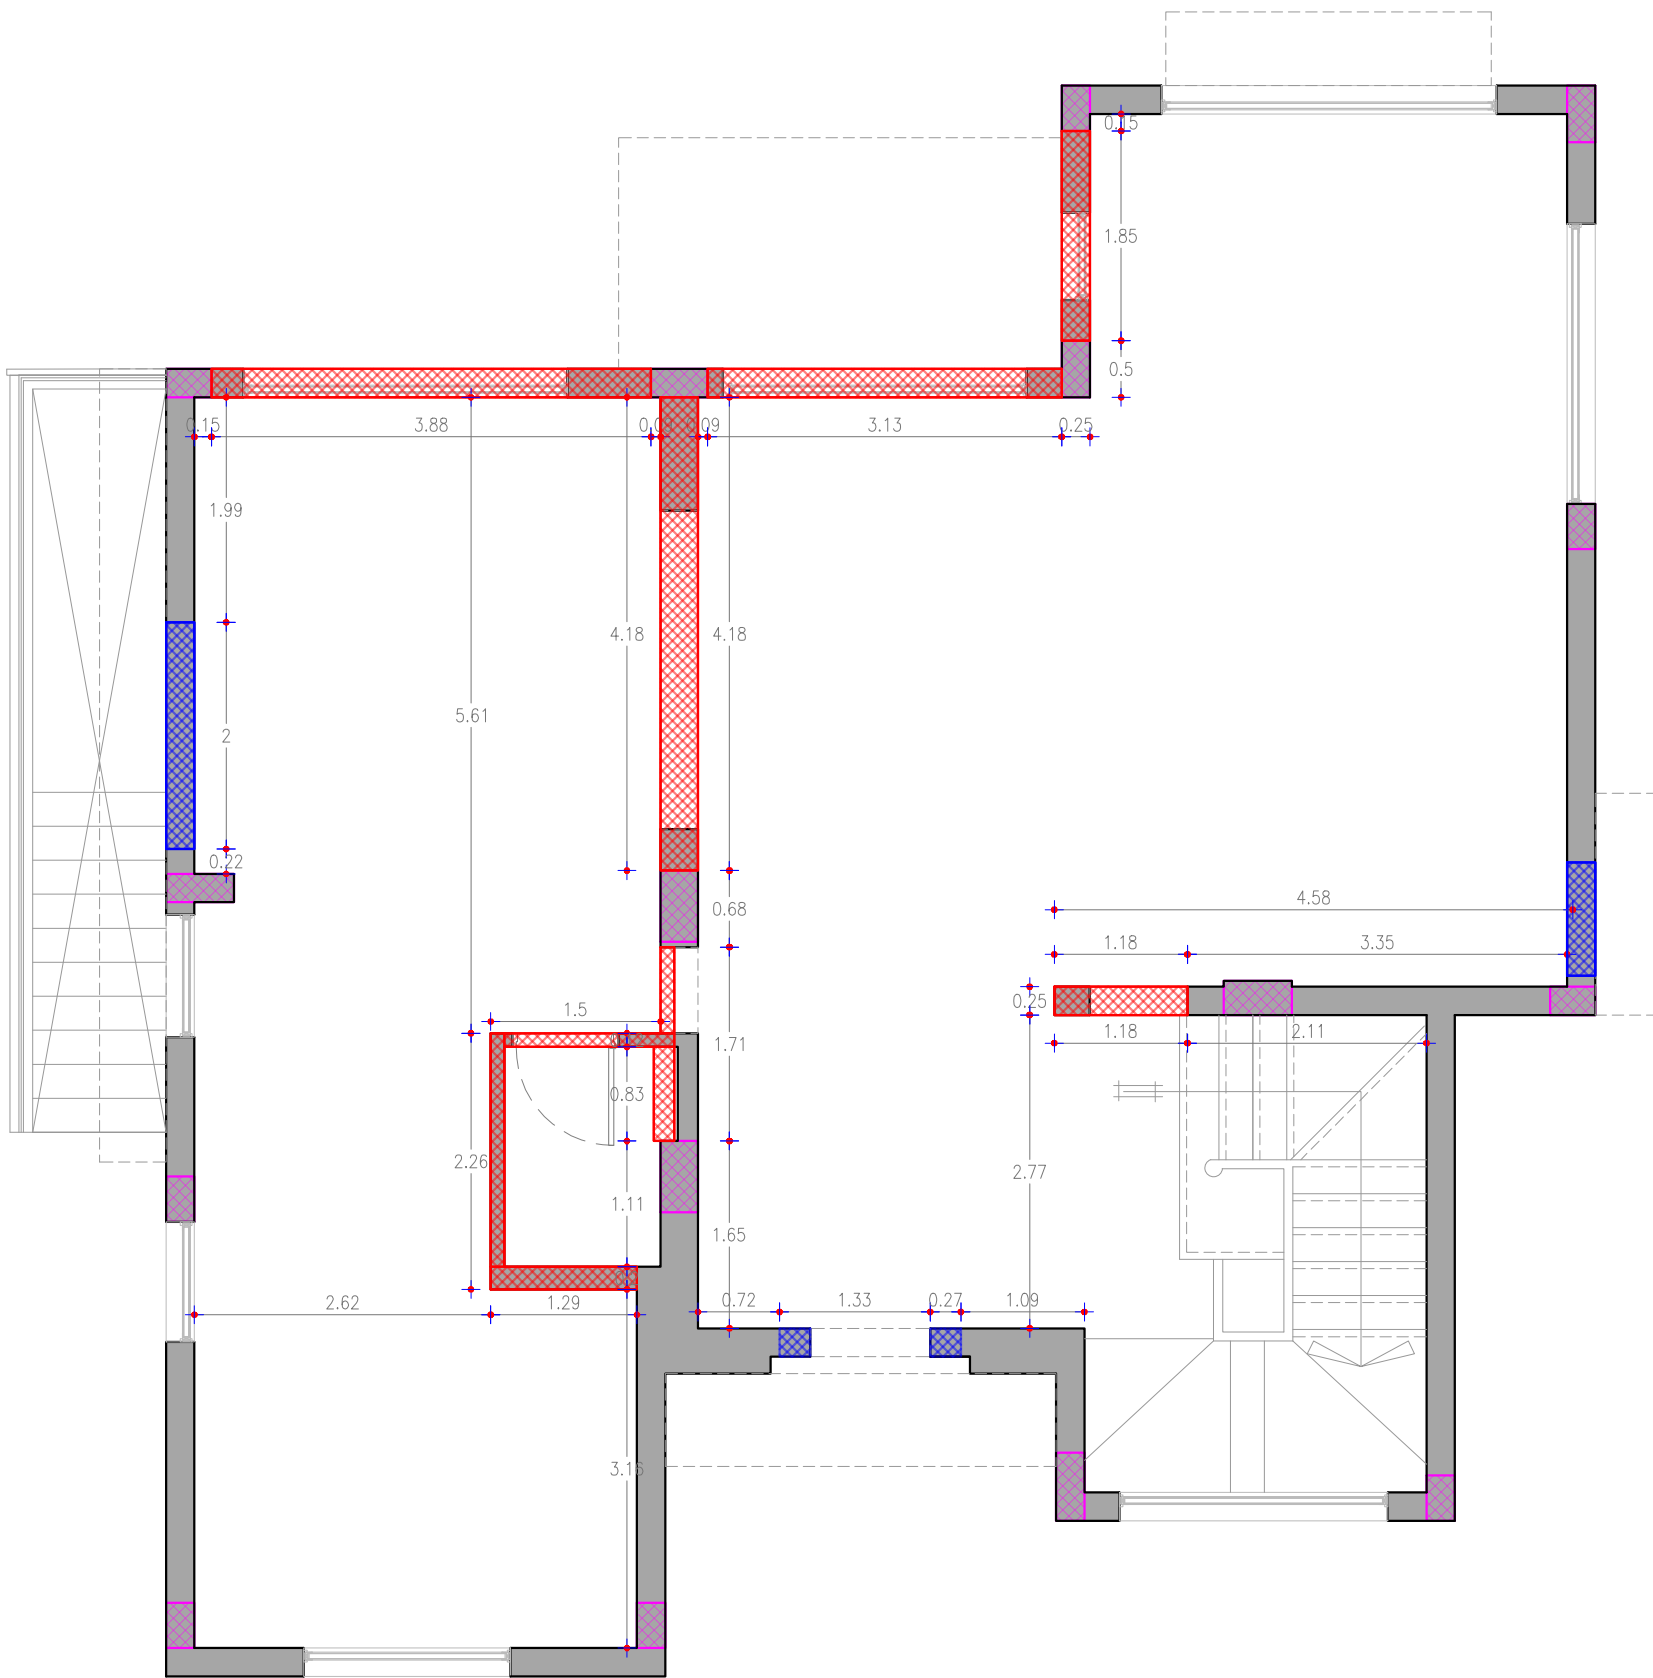

LEGEND & SYMBOLS

DEMOLISH

HATCH	DESCRIPTION
	Demolish walls
	Demolish openings

Client :
Mr. Ahmed El Nahas

Project :
Alex West


2510 - Alex West Villa 373

Team Work

Architect : Heba Fahmy
Revised By : Omar Alaa

Ground Floor Plans
Demolish Walls

Scale :	Draft
Date : April 2025	Sheet no:
File Name : Alex West Villa	
Project Number : 2510	

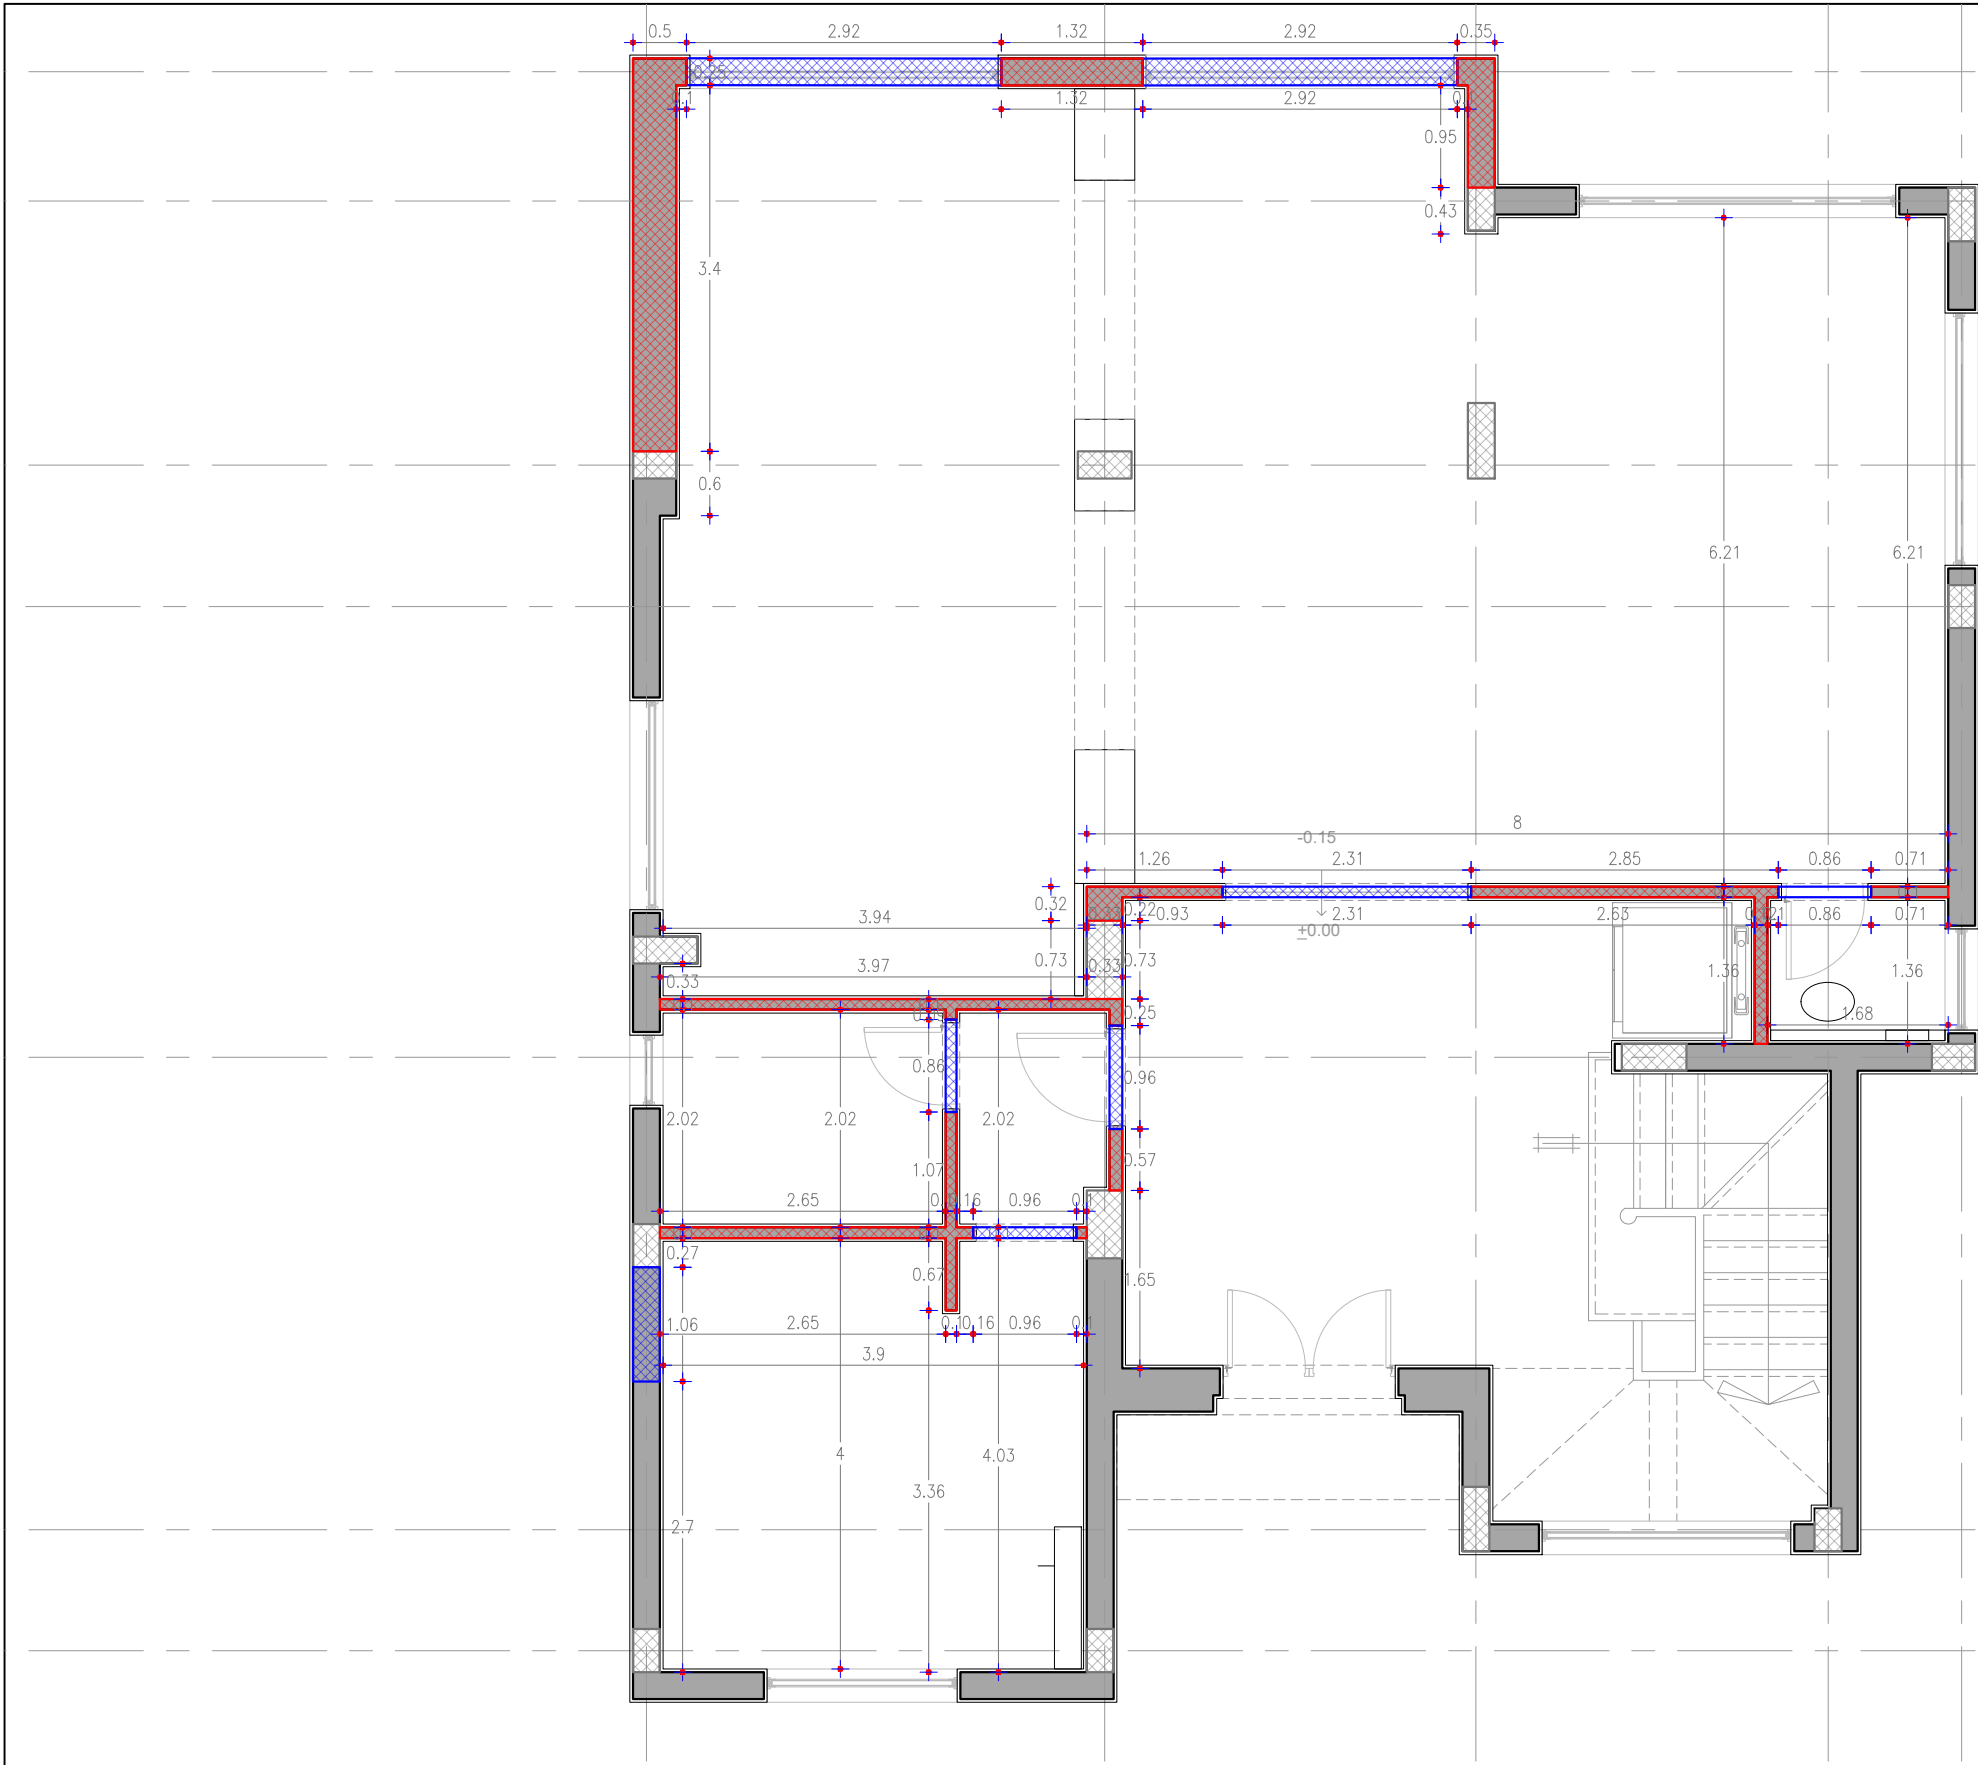

LEGEND & SYMBOLS

NEW WALLS

HATCH	DESCRIPTION
	New walls
	New wall openings

Client :
Mr. Ahmed El Nahas

Project :
Alex West


2510 - Alex West Villa 373

Team Work

Architect : Heba Fahmy
Revised By : Omar Alaa

Ground Floor Plans
New Walls

Scale :	Draft
Date : April 2025	Sheet no:
File Name : Alex West Villa	
Project Number : 2510	

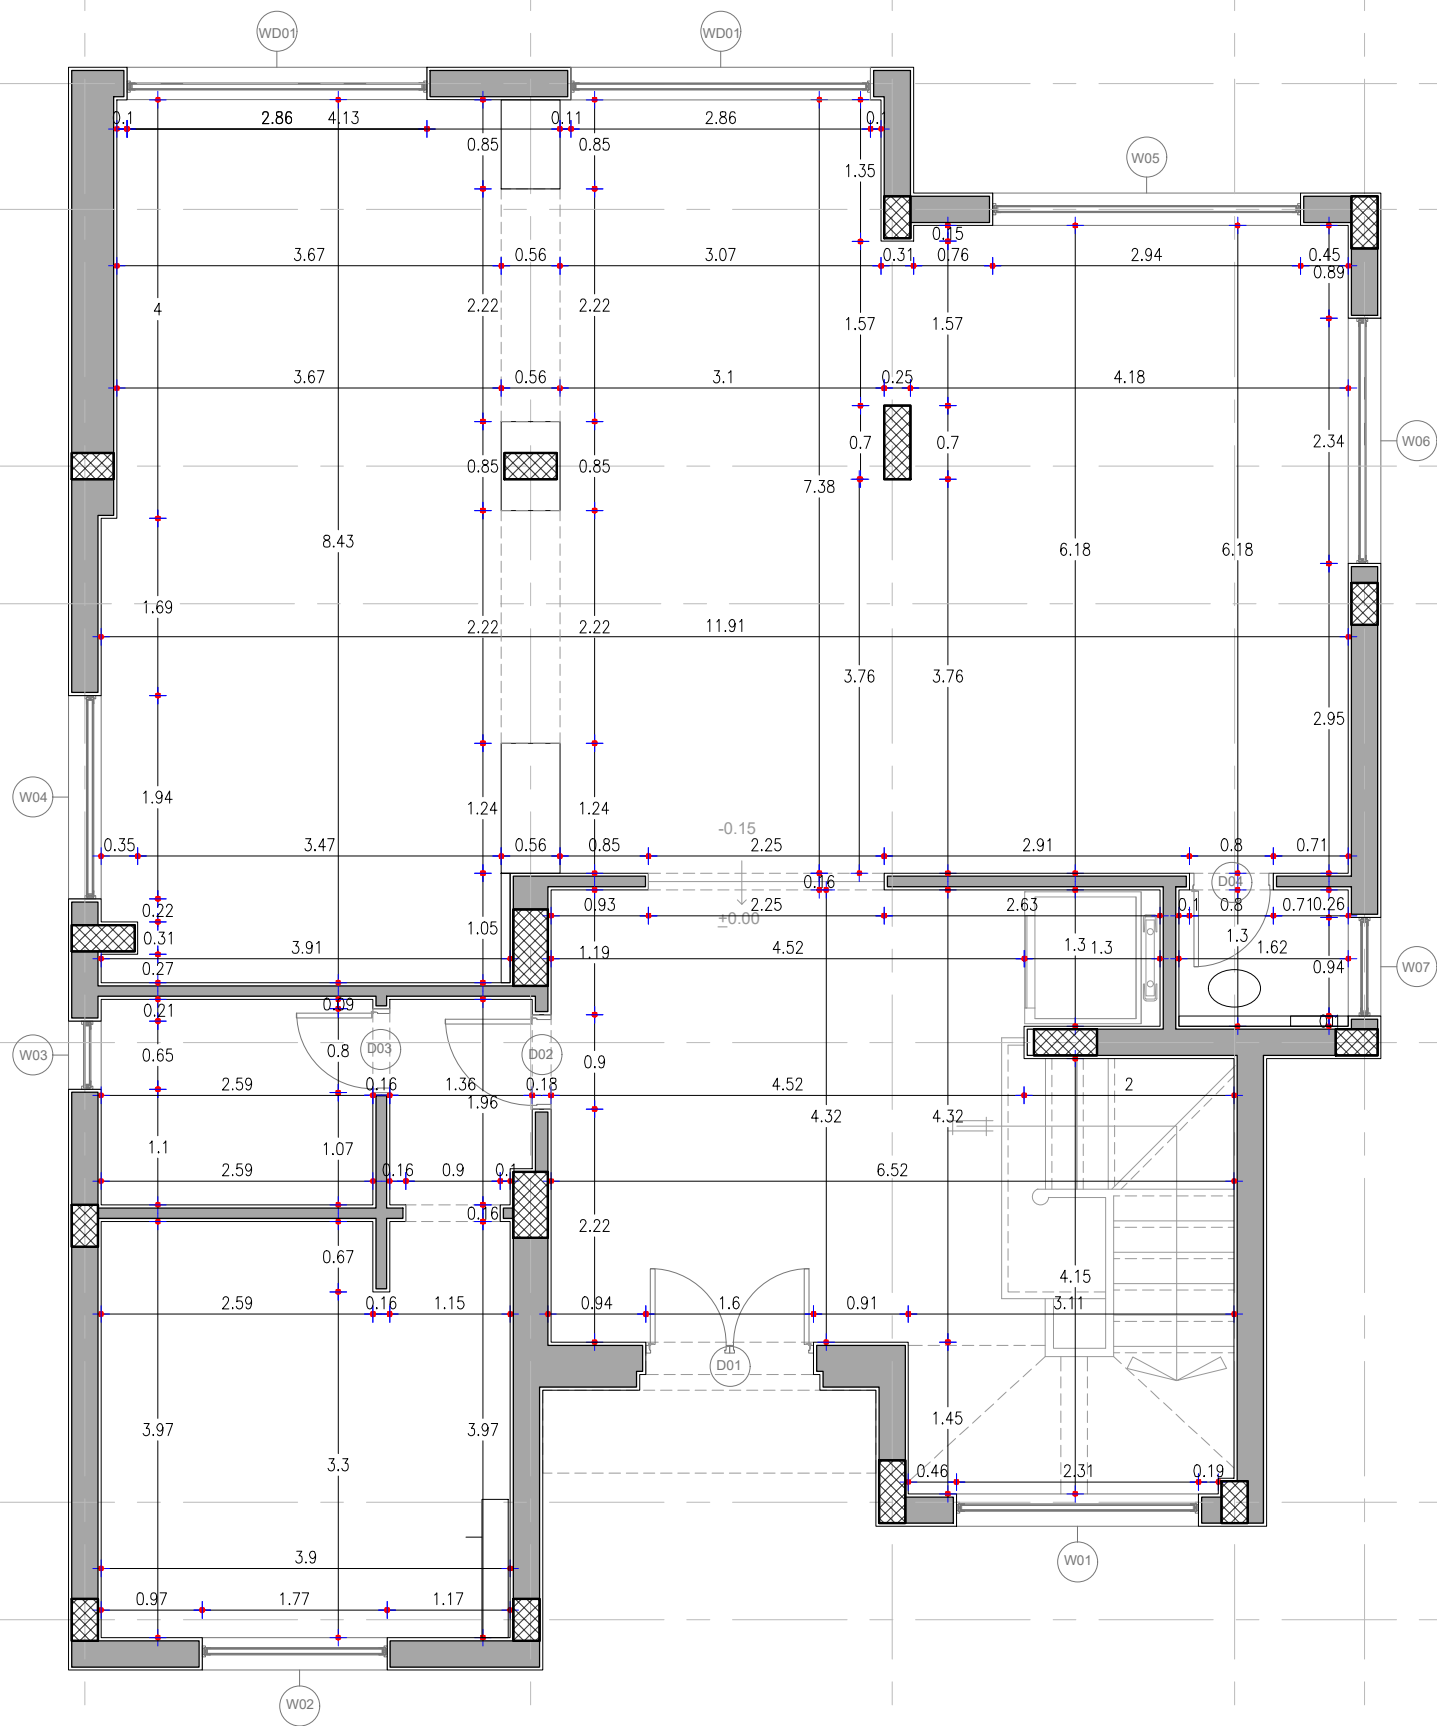


Client :
Mr. Ahmed El Nahas

Project :
Alex West

2510 - Alex West Villa 373

Team Work
Architect : Heba Fahmy
Revised By : Omar Alaa

Ground Floor Plans Proposed	
Scale :	Draft
Date : April 2025	Sheet no:
File Name : Alex West Villa	
Project Number : 2510	

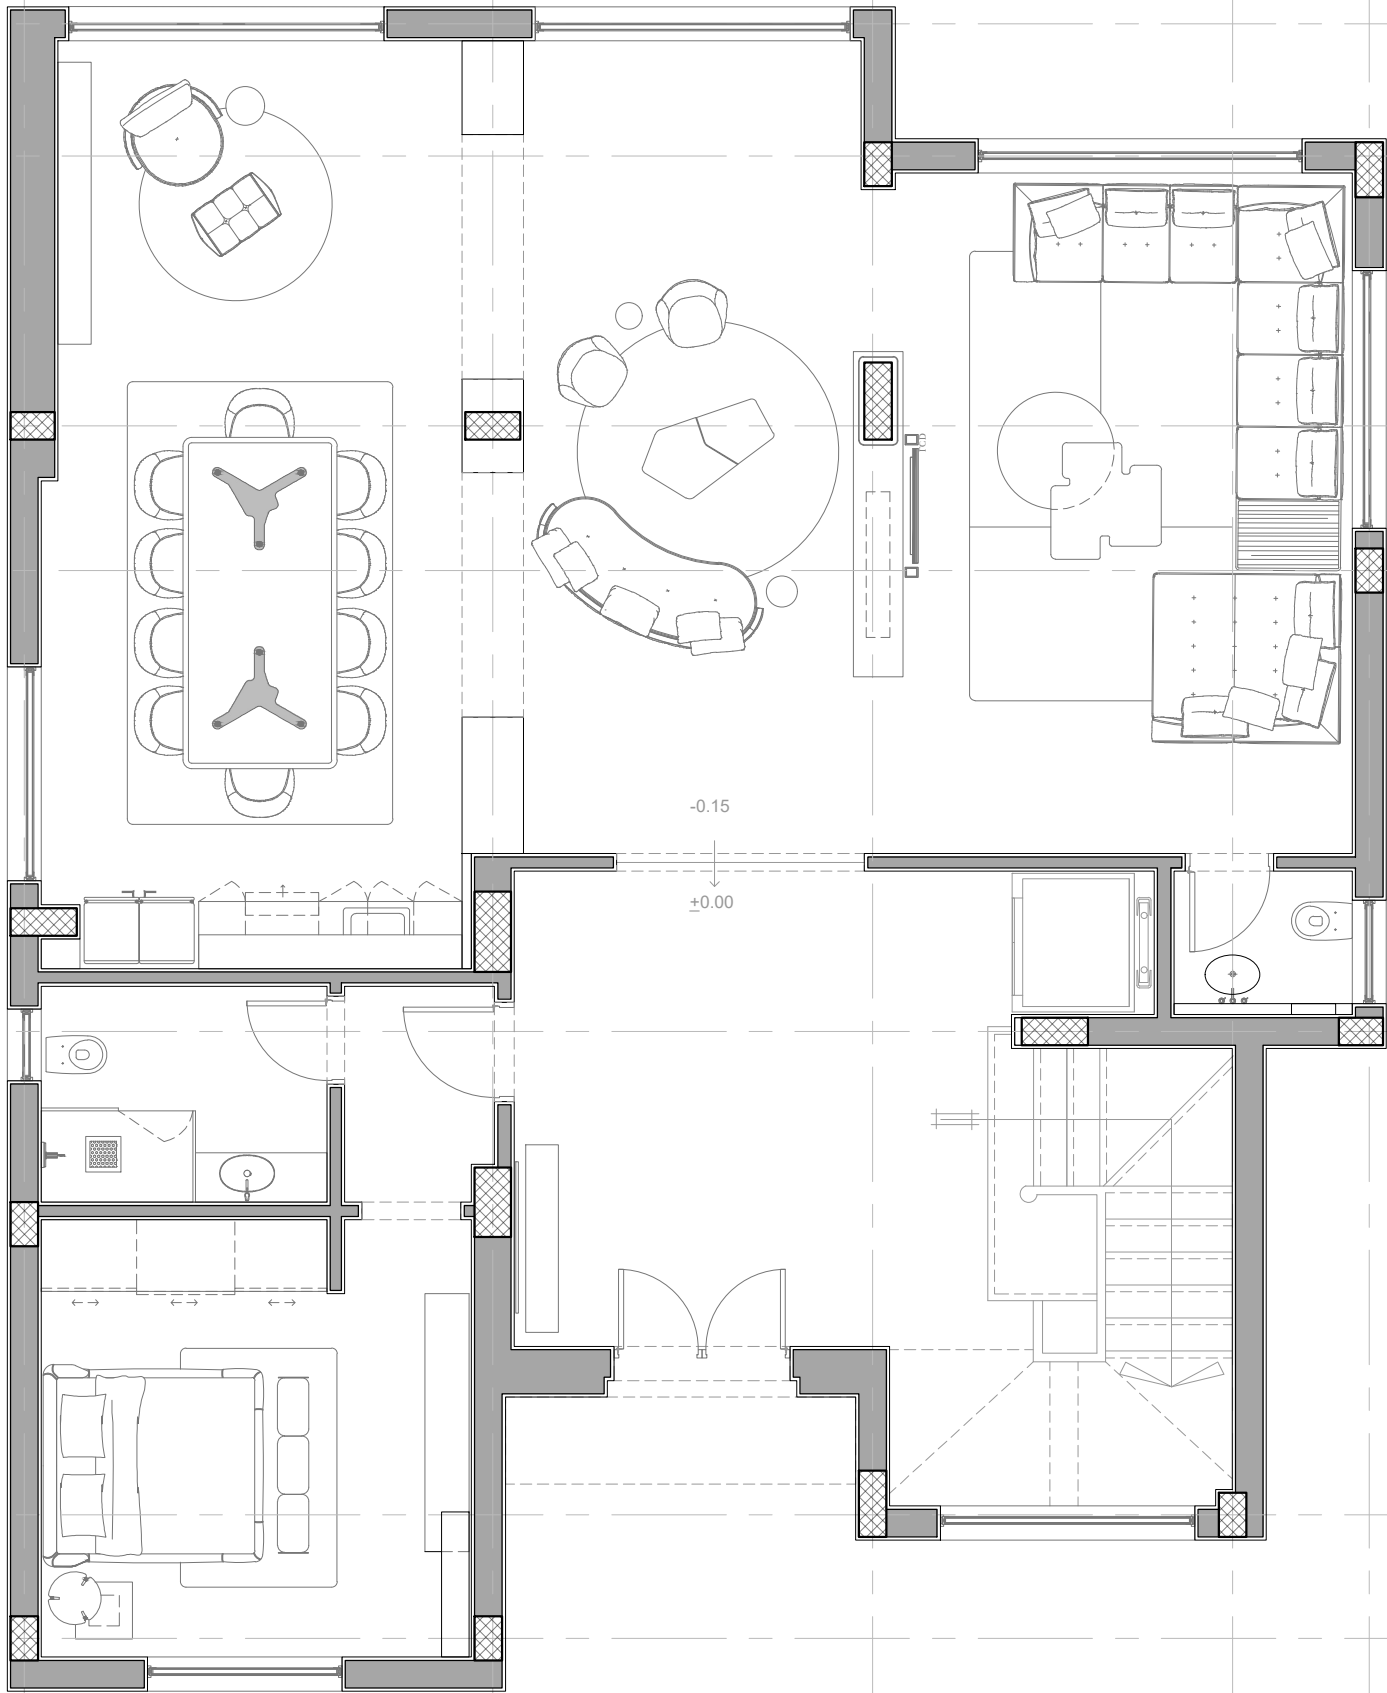

Client :
Mr. Ahmed El Nahas

Project :
Alex West

2510 - Alex West Villa 373

Team Work

Architect : Heba Fahmy
Revised By : Omar Alaa

Ground Floor Plans
Proposed

Scale :


Date : April 2025

File Name : Alex West Villa

Project Number : 2510

Draft

Sheet no:

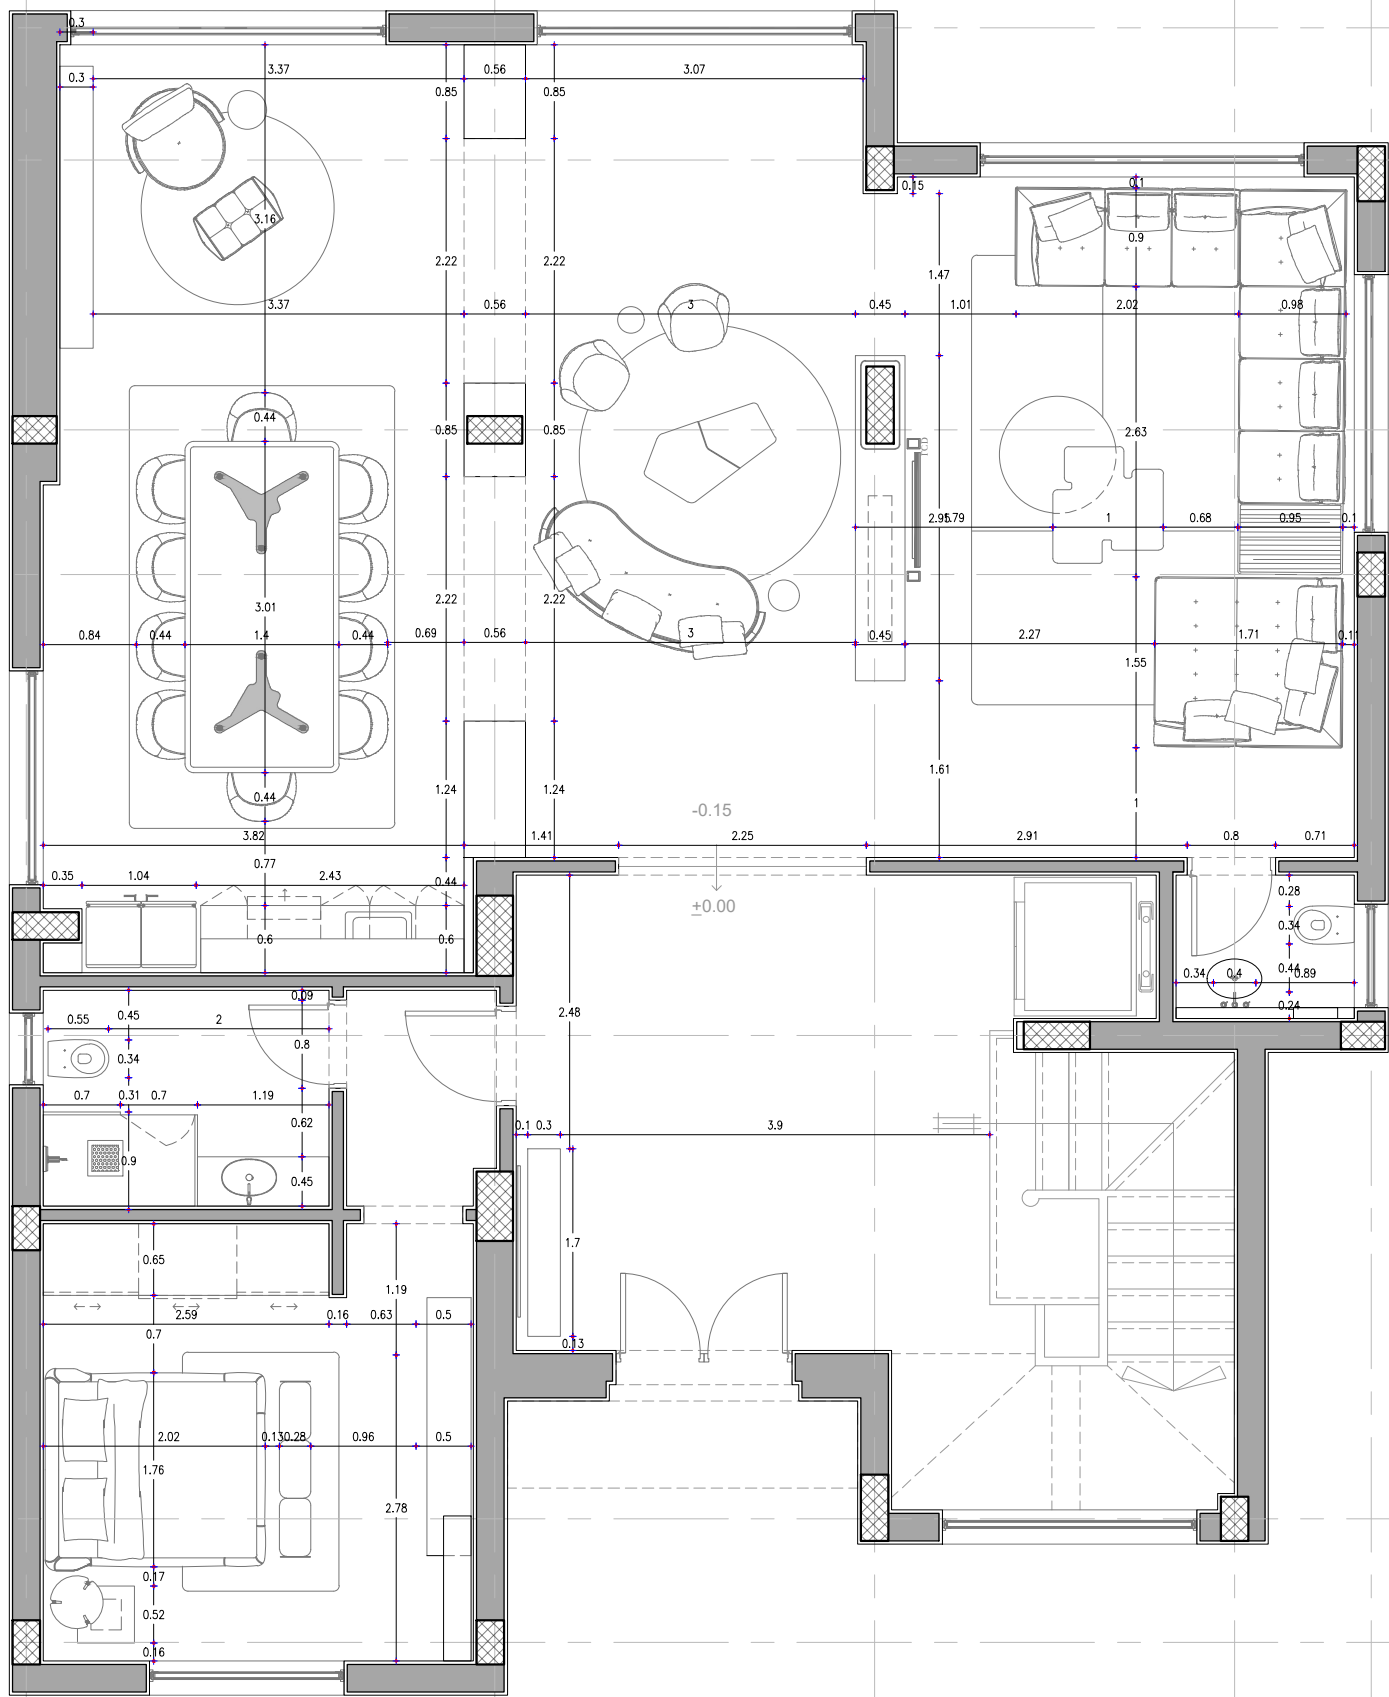


Client :
Mr. Ahmed El Nahas

Project :
Alex West

2510 - Alex West Villa 373

Team Work
Architect : Heba Fahmy
Revised By : Omar Alaa

Ground Floor Plans Proposed	
Scale :	Draft
Date : April 2025	Sheet no:
File Name : Alex West Villa	
Project Number : 2510	

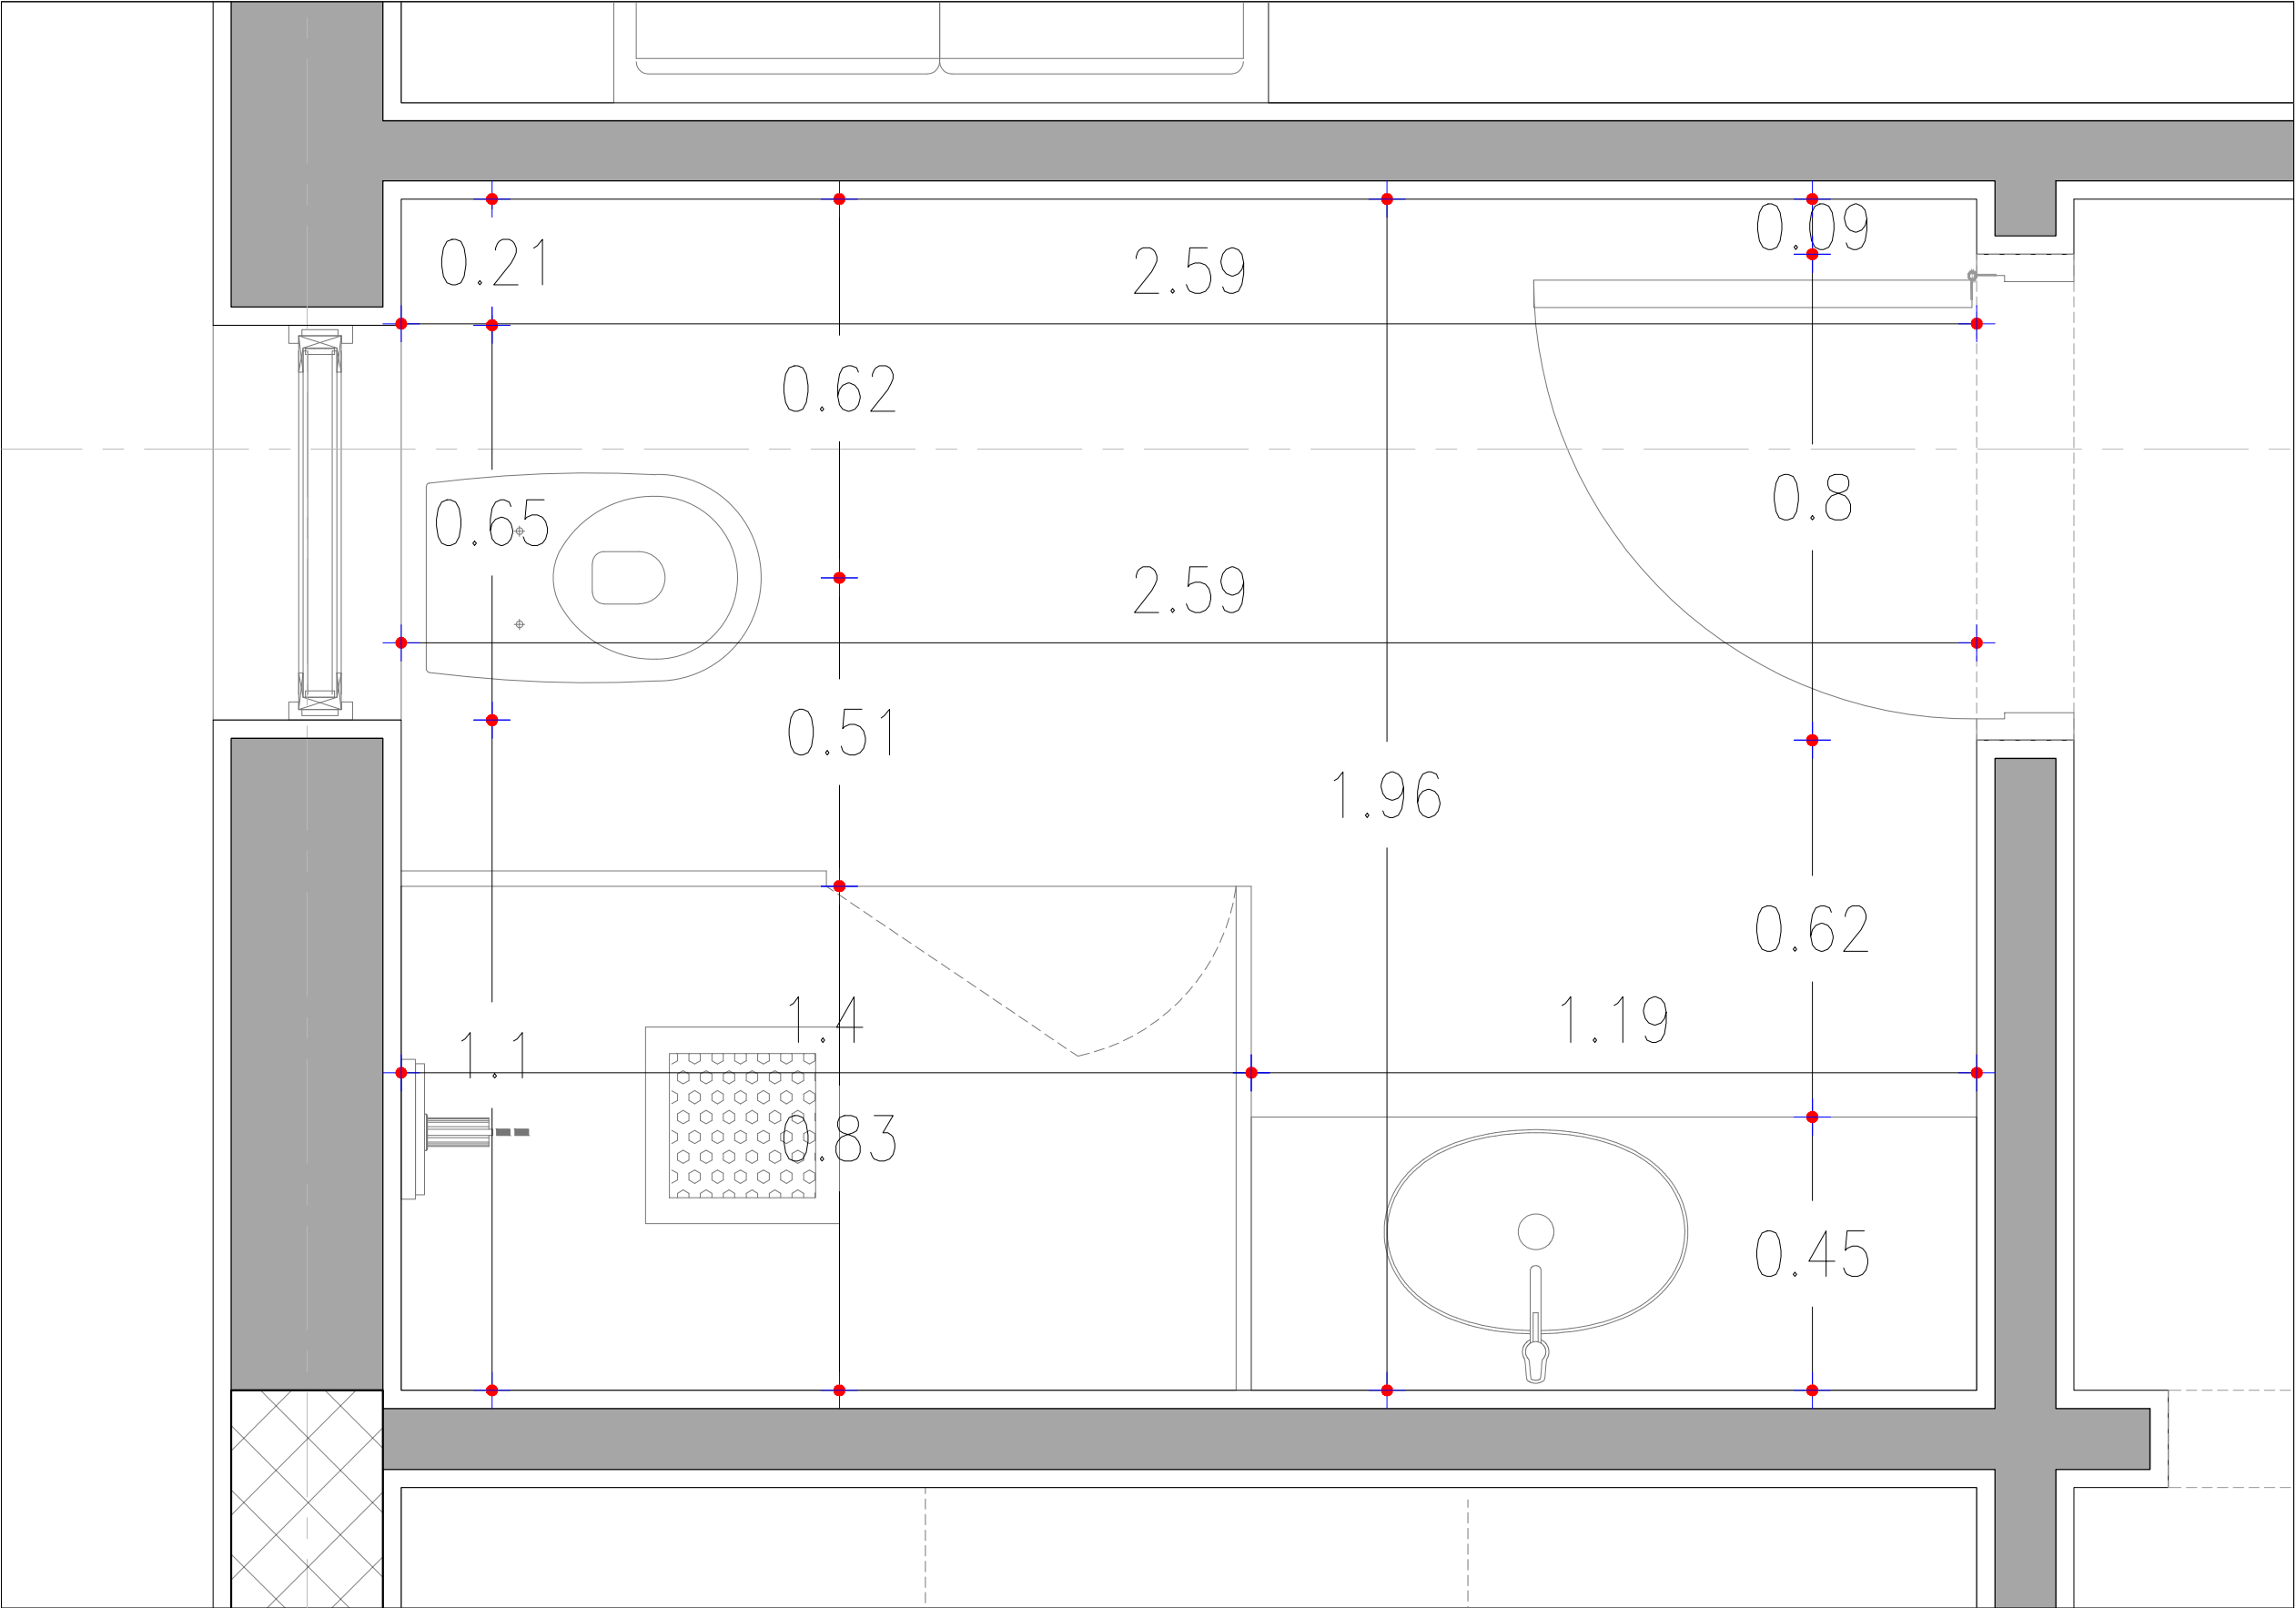

Client :
Mr. Ahmed El Nahas


Project :
Alex West

2510 - Alex West Villa 373

Team Work
Architect : Heba Fahmy
Revised By : Omar Alaa

Ground Floor Plans
Guest bedroom bathroom

Scale :	Draft
Date : April 2025	Sheet no:
File Name : Alex West Villa	
Project Number : 2510	

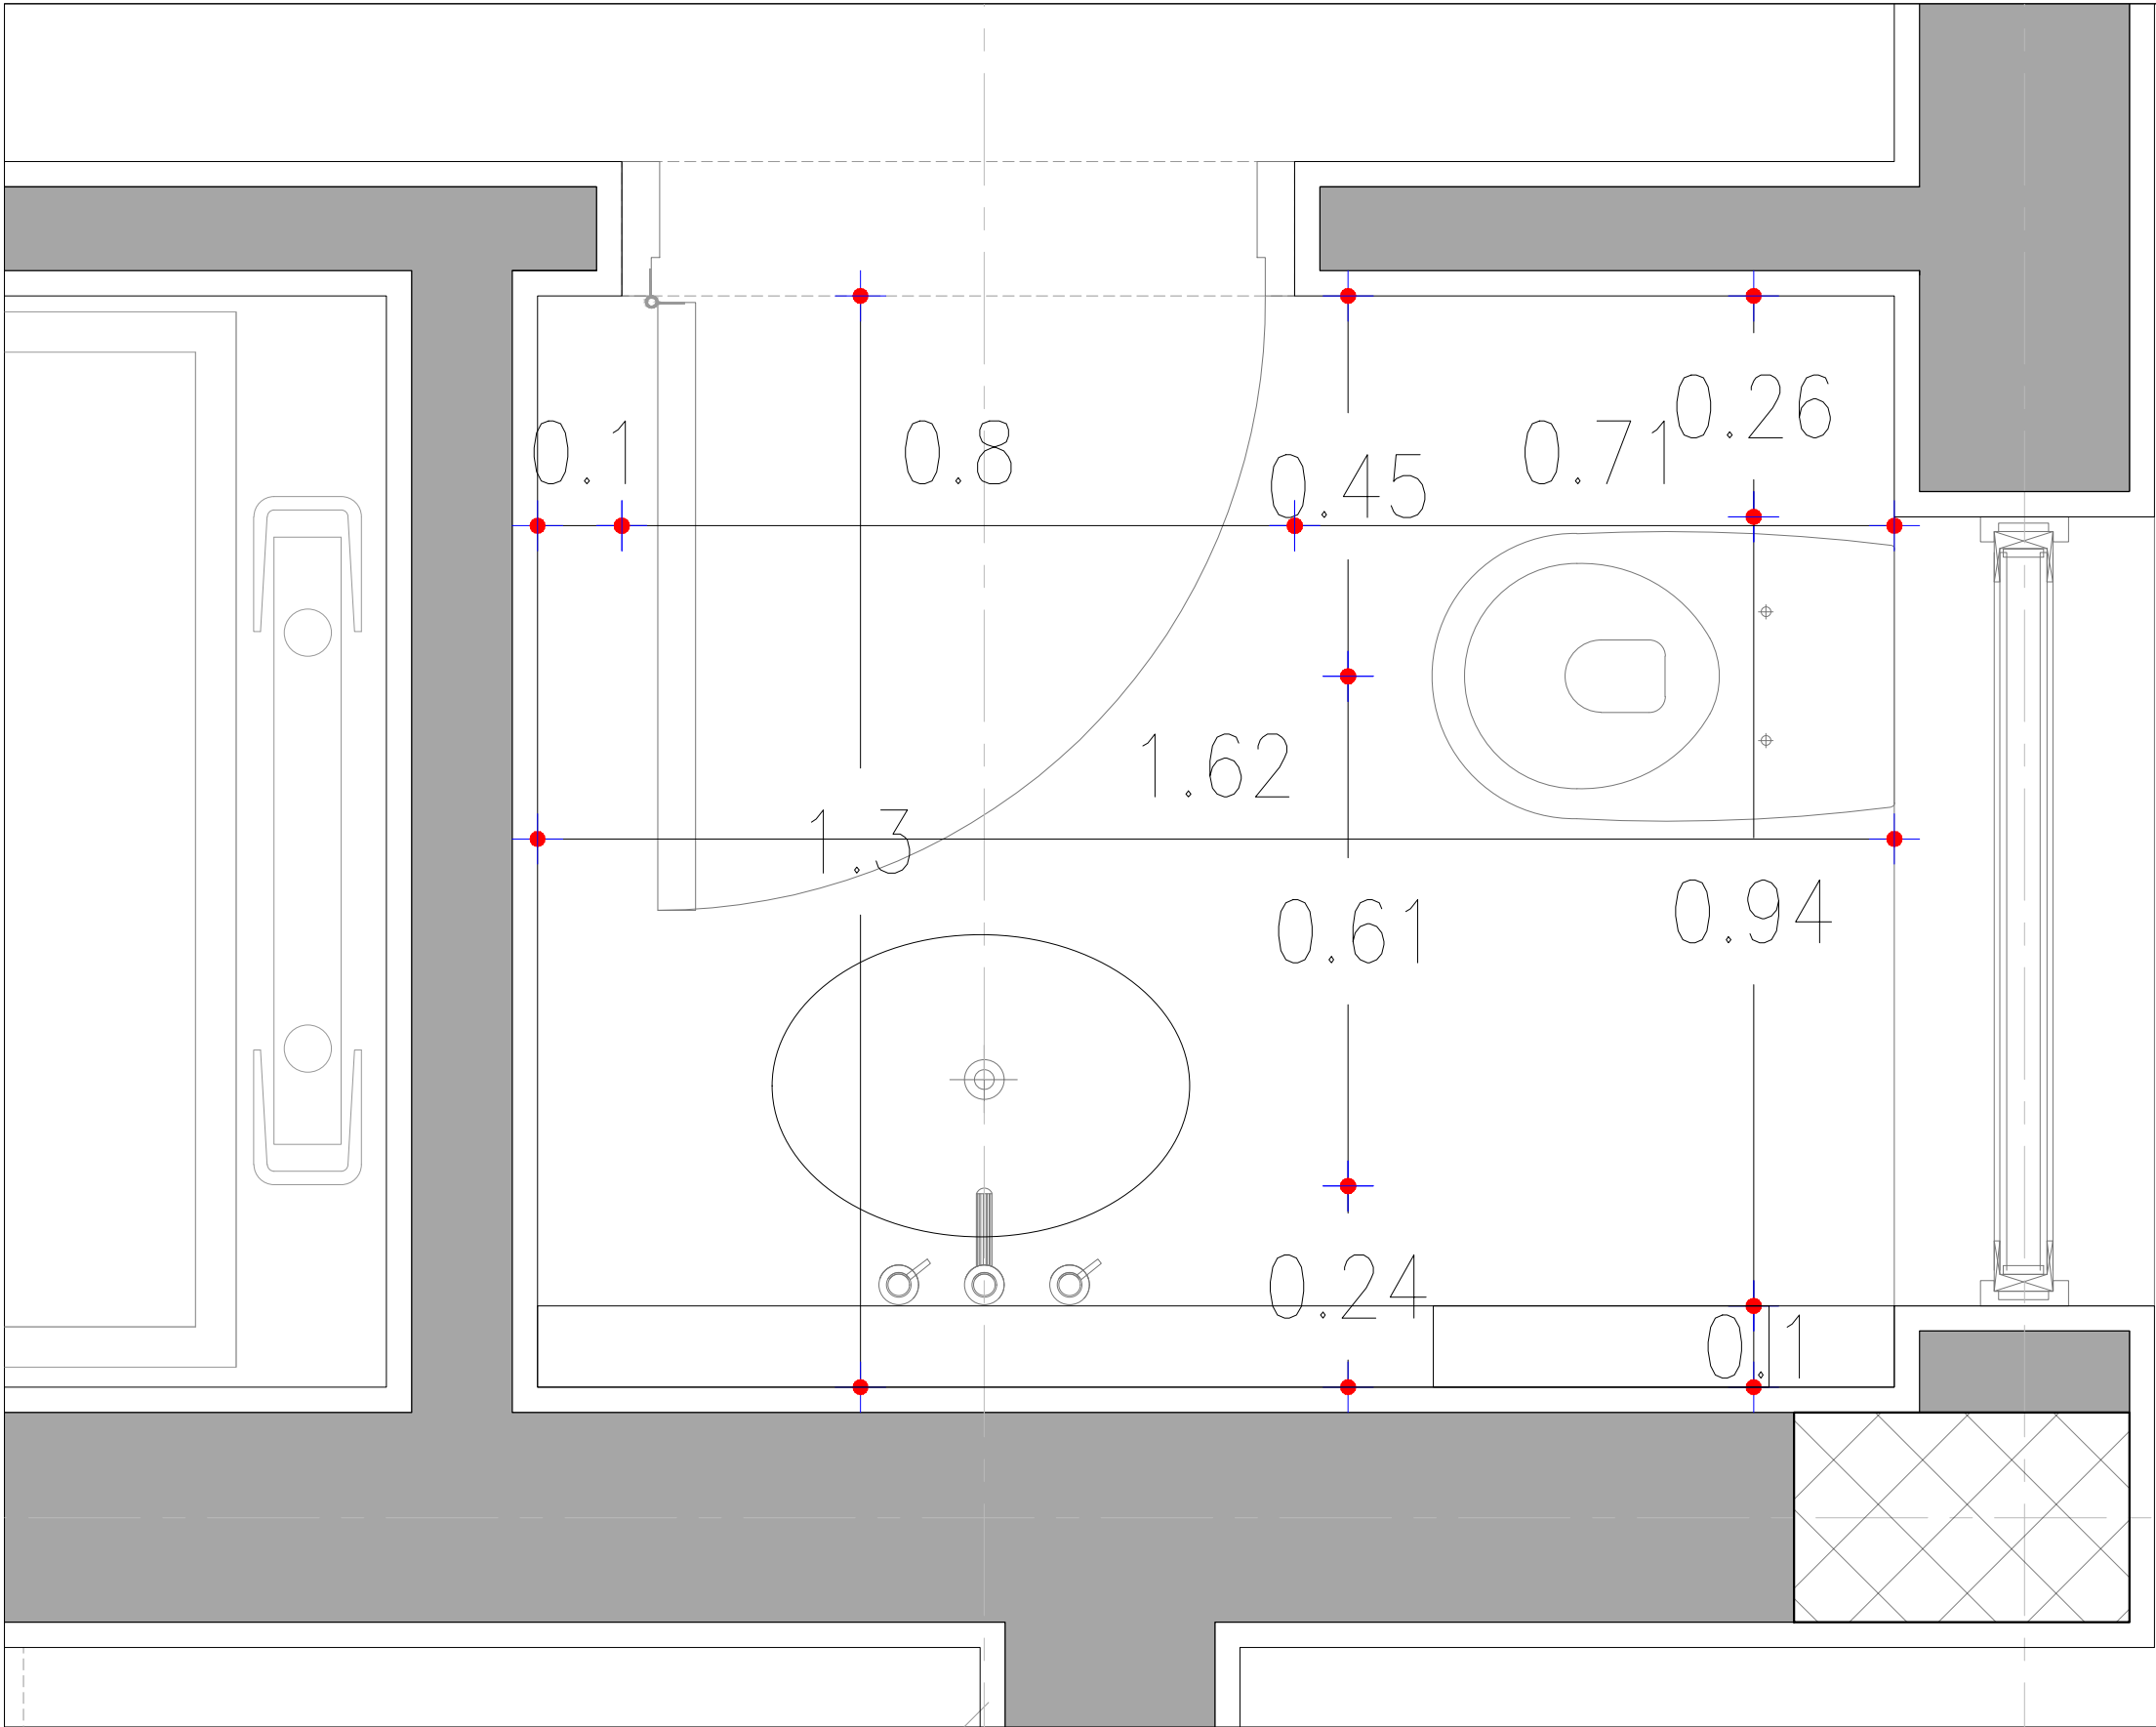

Client :
Mr. Ahmed El Nahas


Project :
Alex West

2510 - Alex West Villa 373

Team Work
Architect : Heba Fahmy
Revised By : Omar Alaa

Ground Floor Plans
Guest Toilet

Scale :	Draft
Date : April 2025	Sheet no:
File Name : Alex West Villa	
Project Number : 2510	

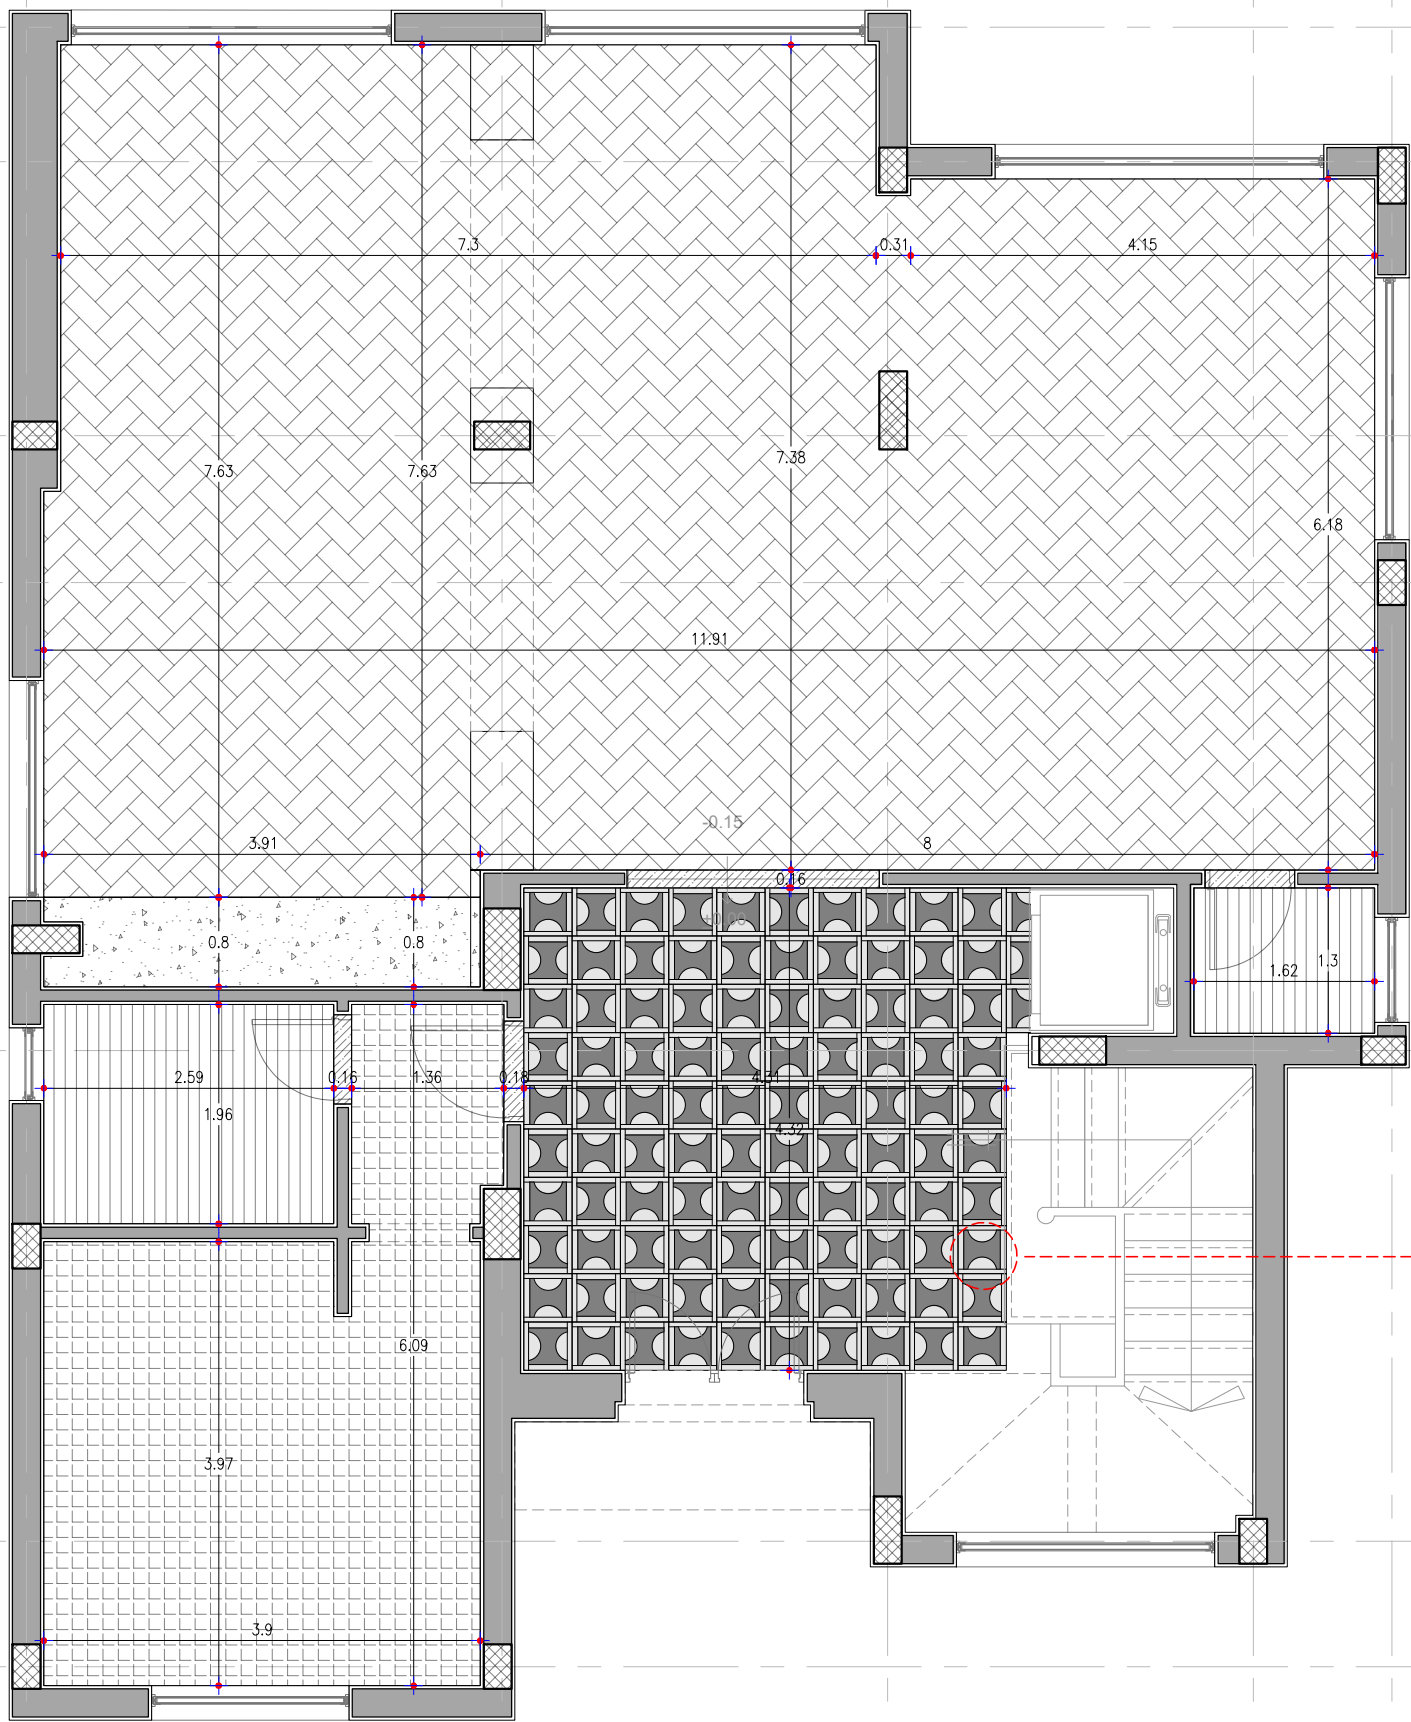

LEGEND & SYMBOLS

Flooring:

HATCH	DESCRIPTION	AREA
	Marble 01	85 sqm
	Marble 02	8 sqm
	Marble 03	3.5 sqm
	Engineered Wood 01	18.5 sqm
	Porcelain Door threshold	1.1 sqm
	Marble 04 0.43mx0.43cm	19 sqm

Client :
Mr. Ahmed El Nahas

Project :
Alex West



2510 - Alex West Villa 373

Team Work

Architect : Heba Fahmy
Revised By : Omar Alaa


Ground Floor Plans
Flooring

Scale :	Draft
Date : April 2025	Sheet no:
File Name : Alex West Villa	
Project Number : 2510	

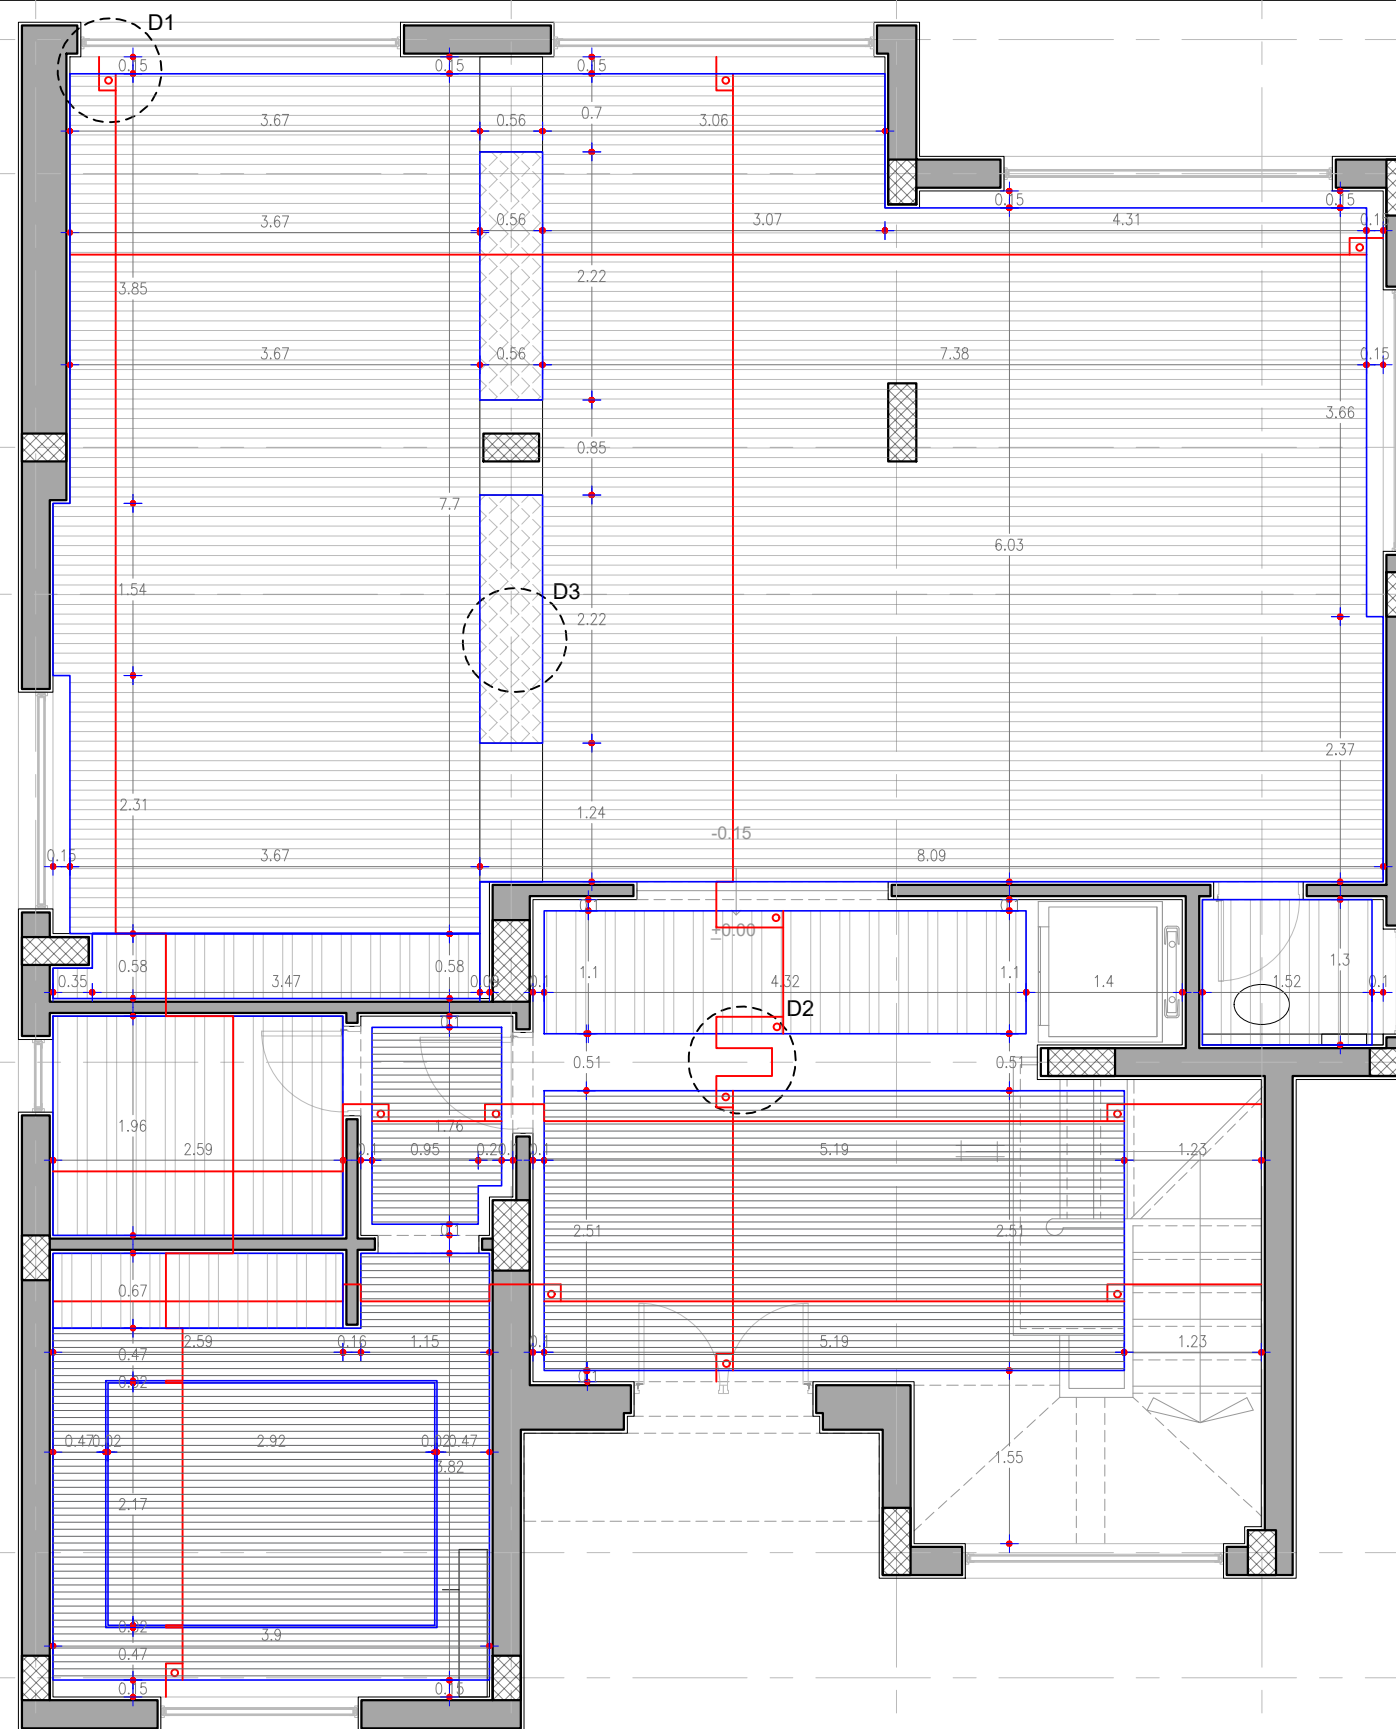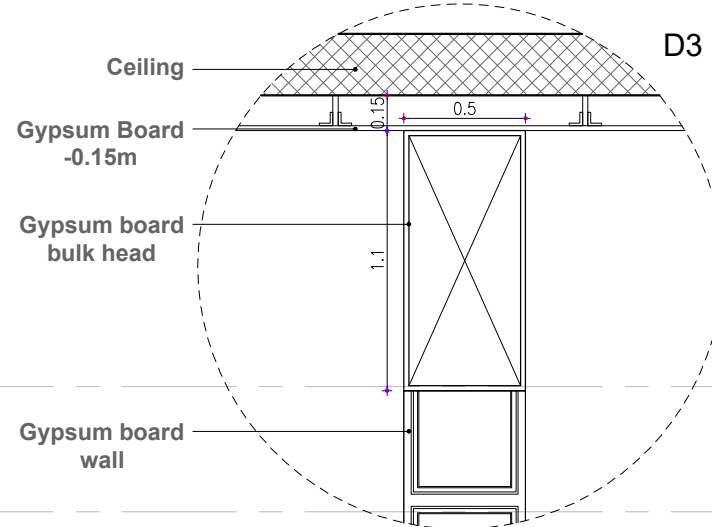

HATCH	DESCRIPTION	AREA
	-0.60 m Gypsum Board	17 sqm
	-0.15 m Gypsum Board	115 sqm

Scale :	Draft
Date : April 2025	Sheet no:
File Name : Alex West Villa	
Project Number : 2510	

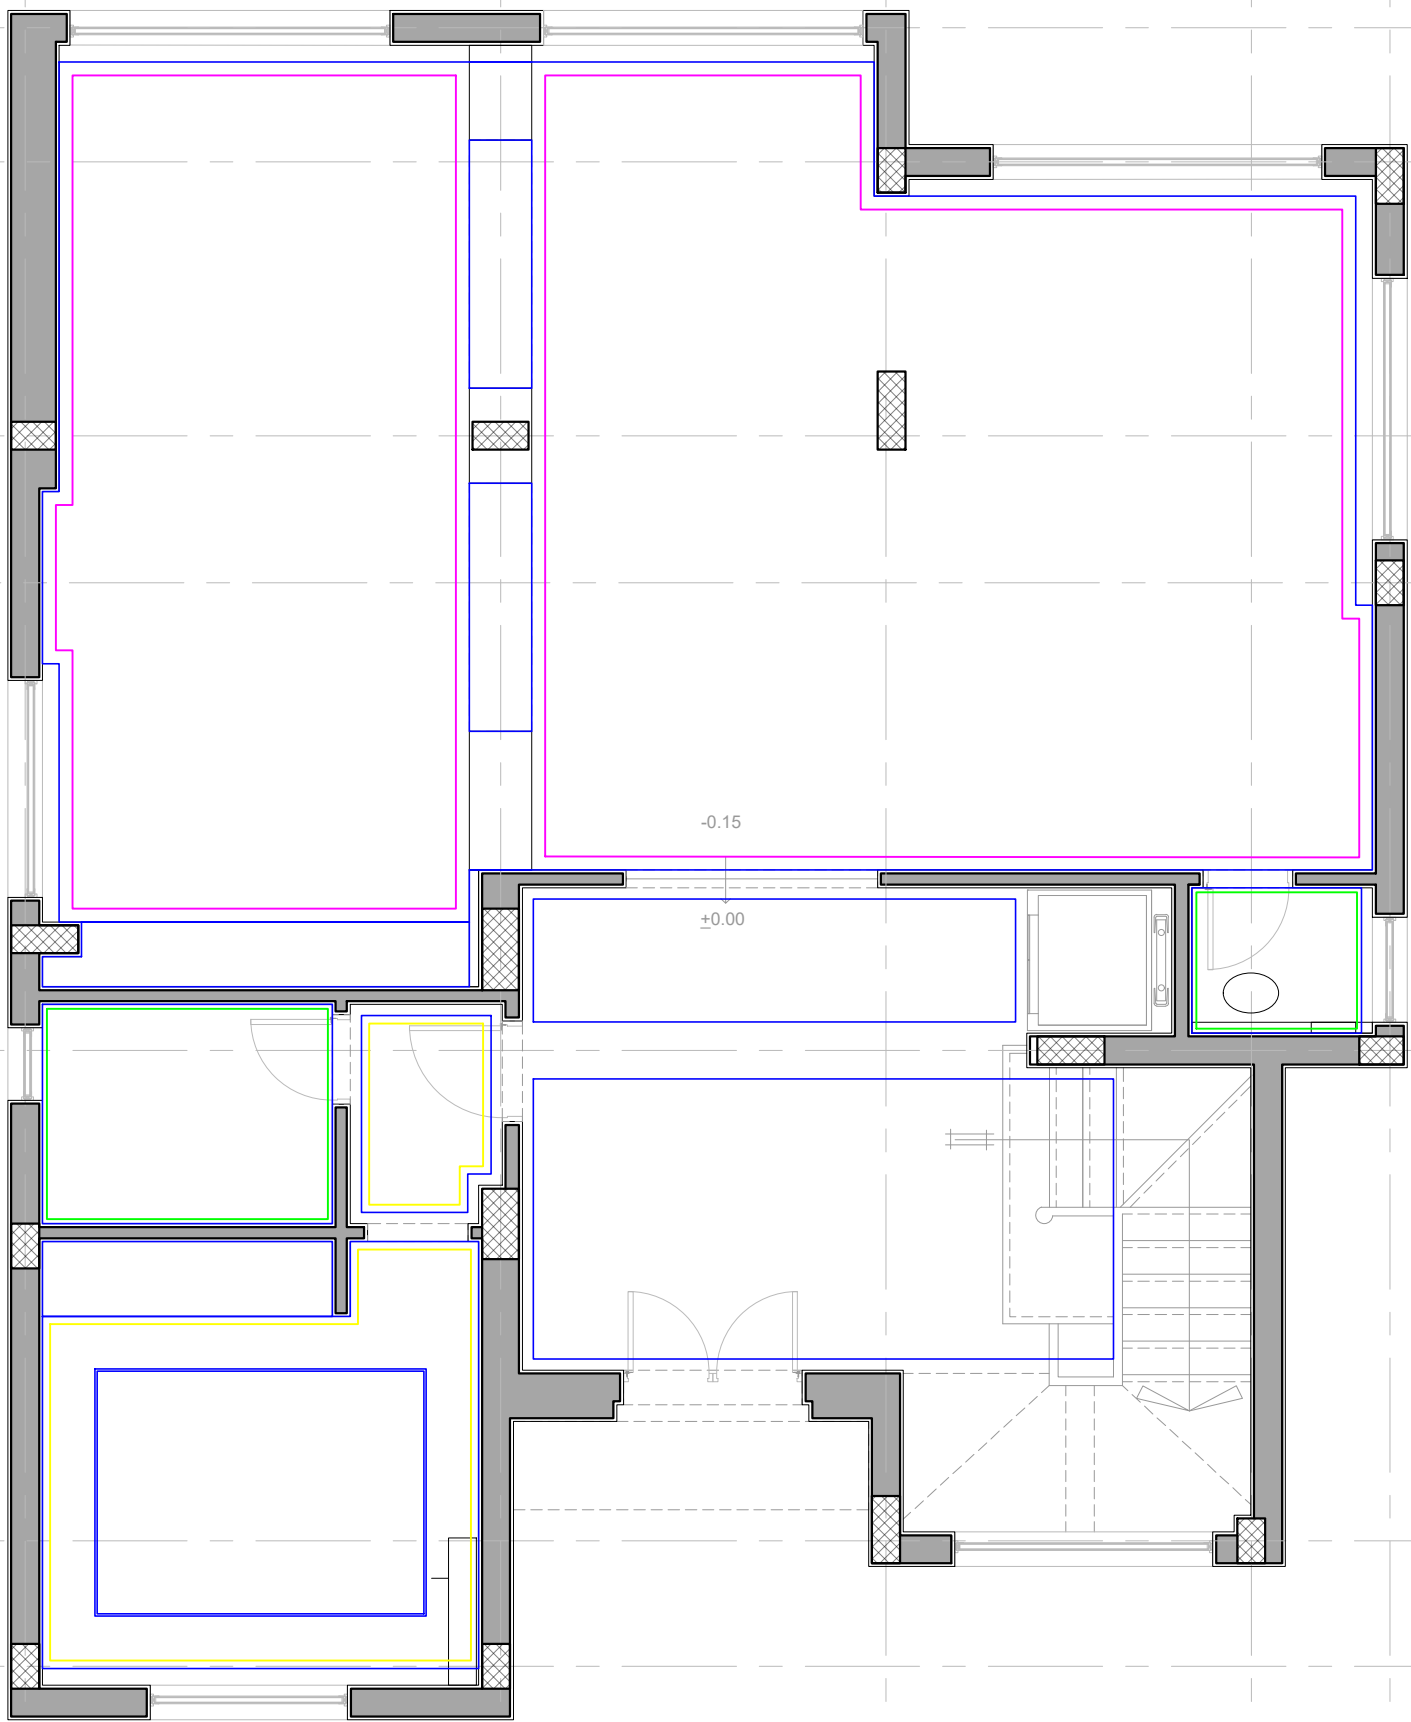

LEGEND & SYMBOLS

CEILING:

HATCH	DESCRIPTION	TOTAL LENGTH
	Code : 099 12cmx13cm	55 m long
	Code : 077 7cmx18cm	23 m long
	Code : 015 4cmx4cm	15 m long


Client :
Mr. Ahmed El Nahas

Project :
Alex West

2510 - Alex West Villa 373

Team Work
Architect : Heba Fahmy
Revised By : Omar Alaa

Ground Floor Plans Ceiling	
Scale :	Draft
Date : April 2025	Sheet no:
File Name : Alex West Villa	
Project Number : 2510	

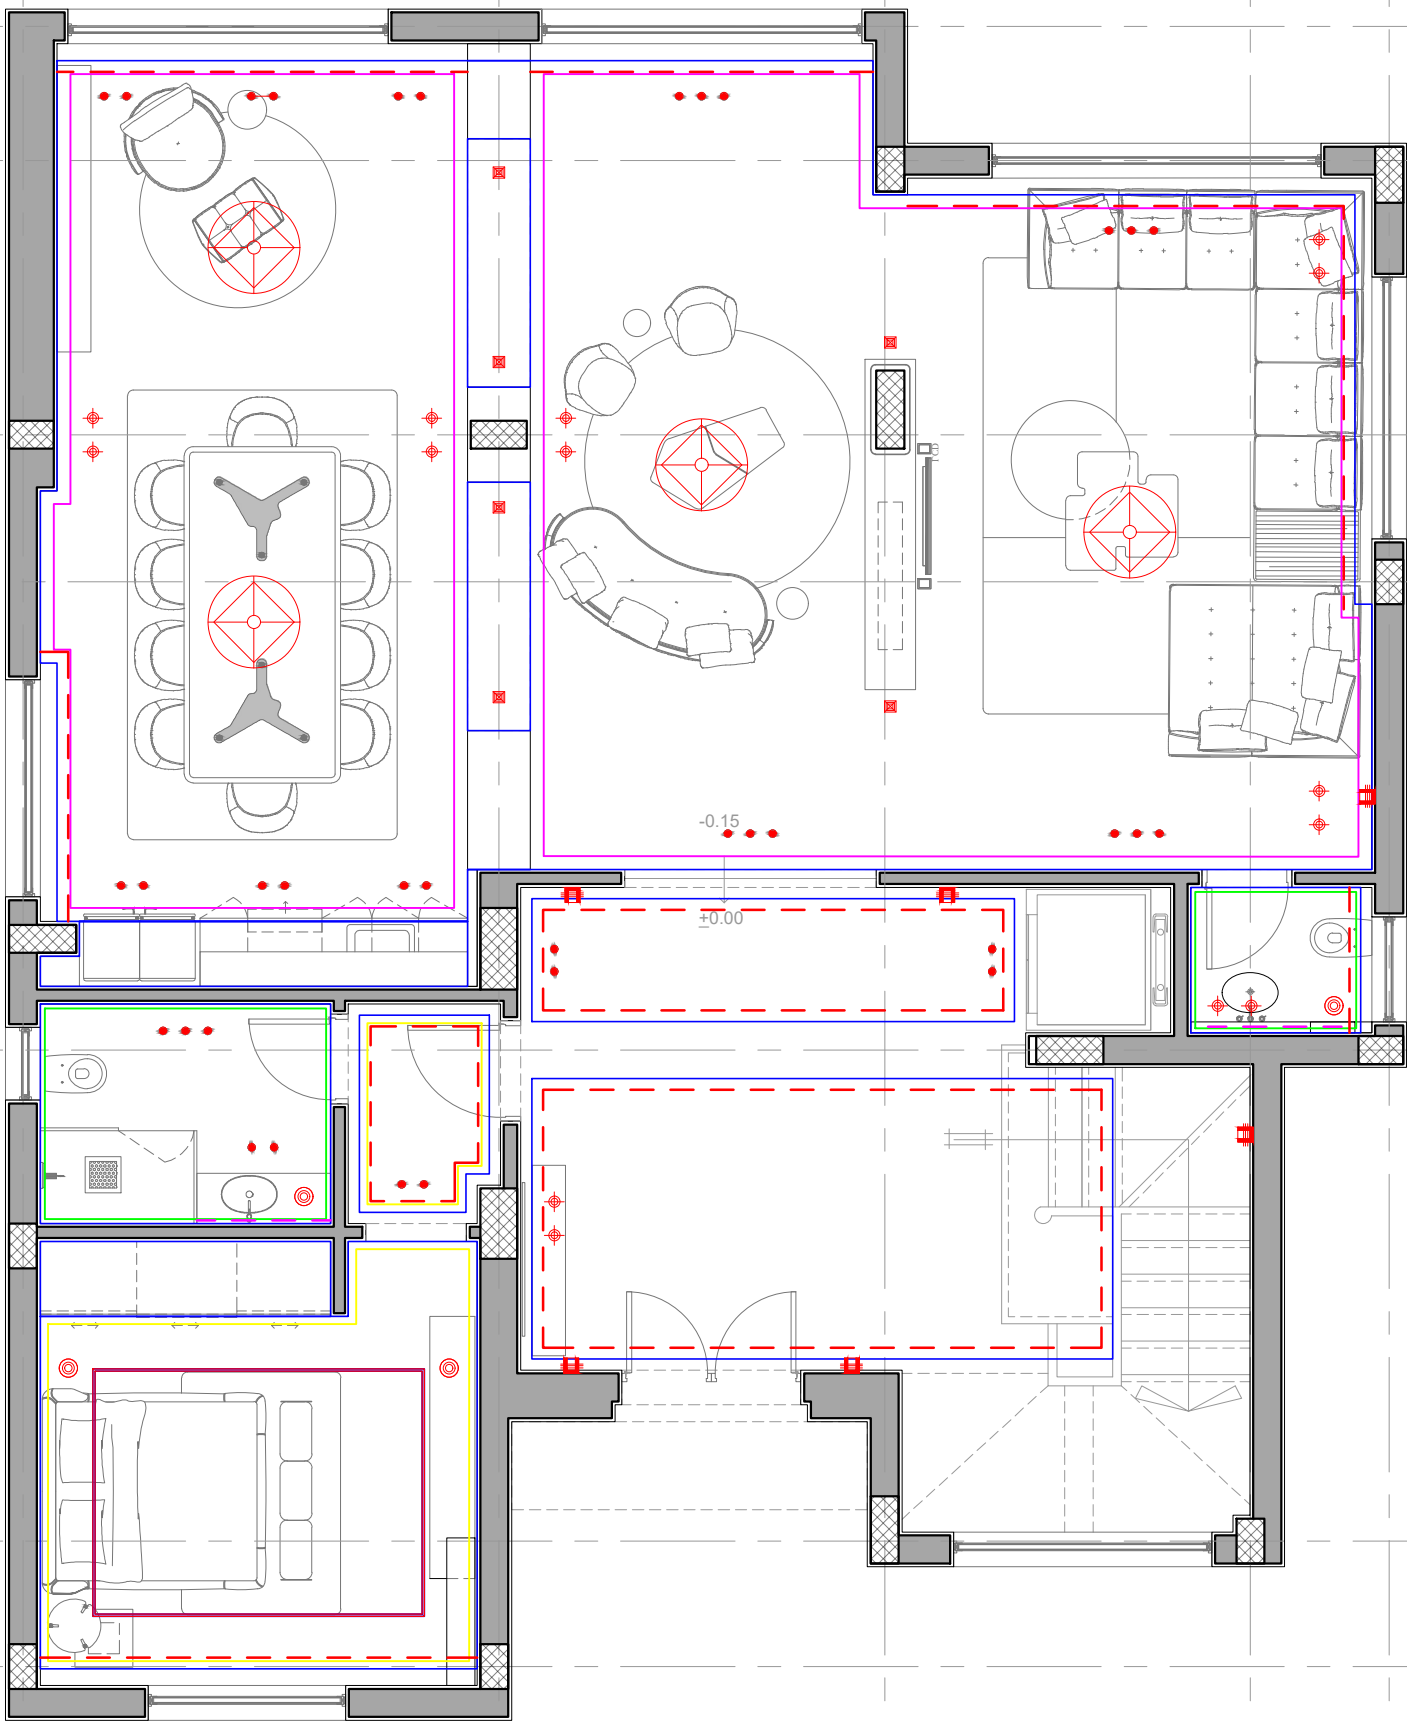

LEGEND & SYMBOLS

Lighting:

SYMBOL	DESCRIPTION
	Track Light
	Spot Light for bathroom
	Spot Light 10 cm
	Service Spot Light 20 cm
	Suspended lighting fixtures (pendant)
	Suspended lighting fixtures (chandelier)
	Projector
	Wall Mounted lighting feature to be installed @170 cm from finish floor
	Floor lighting outlet
	Skirting lighting LED profile
	Indirect Ceiling light.
	Indirect Mirror Lighting
	Indirect Light in wall/unit
	LED Light profile
	Unit/Skirting LED Light profile
	Floor LED Light profile
	Wardrobe Sensor LED Light outlet to be installed @ AS drawing from finish floor


Client :
Mr. Ahmed El Nahas

Project :
Alex West

2510 - Alex West Villa 373

Team Work
Architect : Heba Fahmy
Revised By : Omar Alaa

Ground Floor Plans Lighting	
Scale :	Draft
Date : April 2025	Sheet no:
File Name : Alex West Villa	
Project Number : 2510	

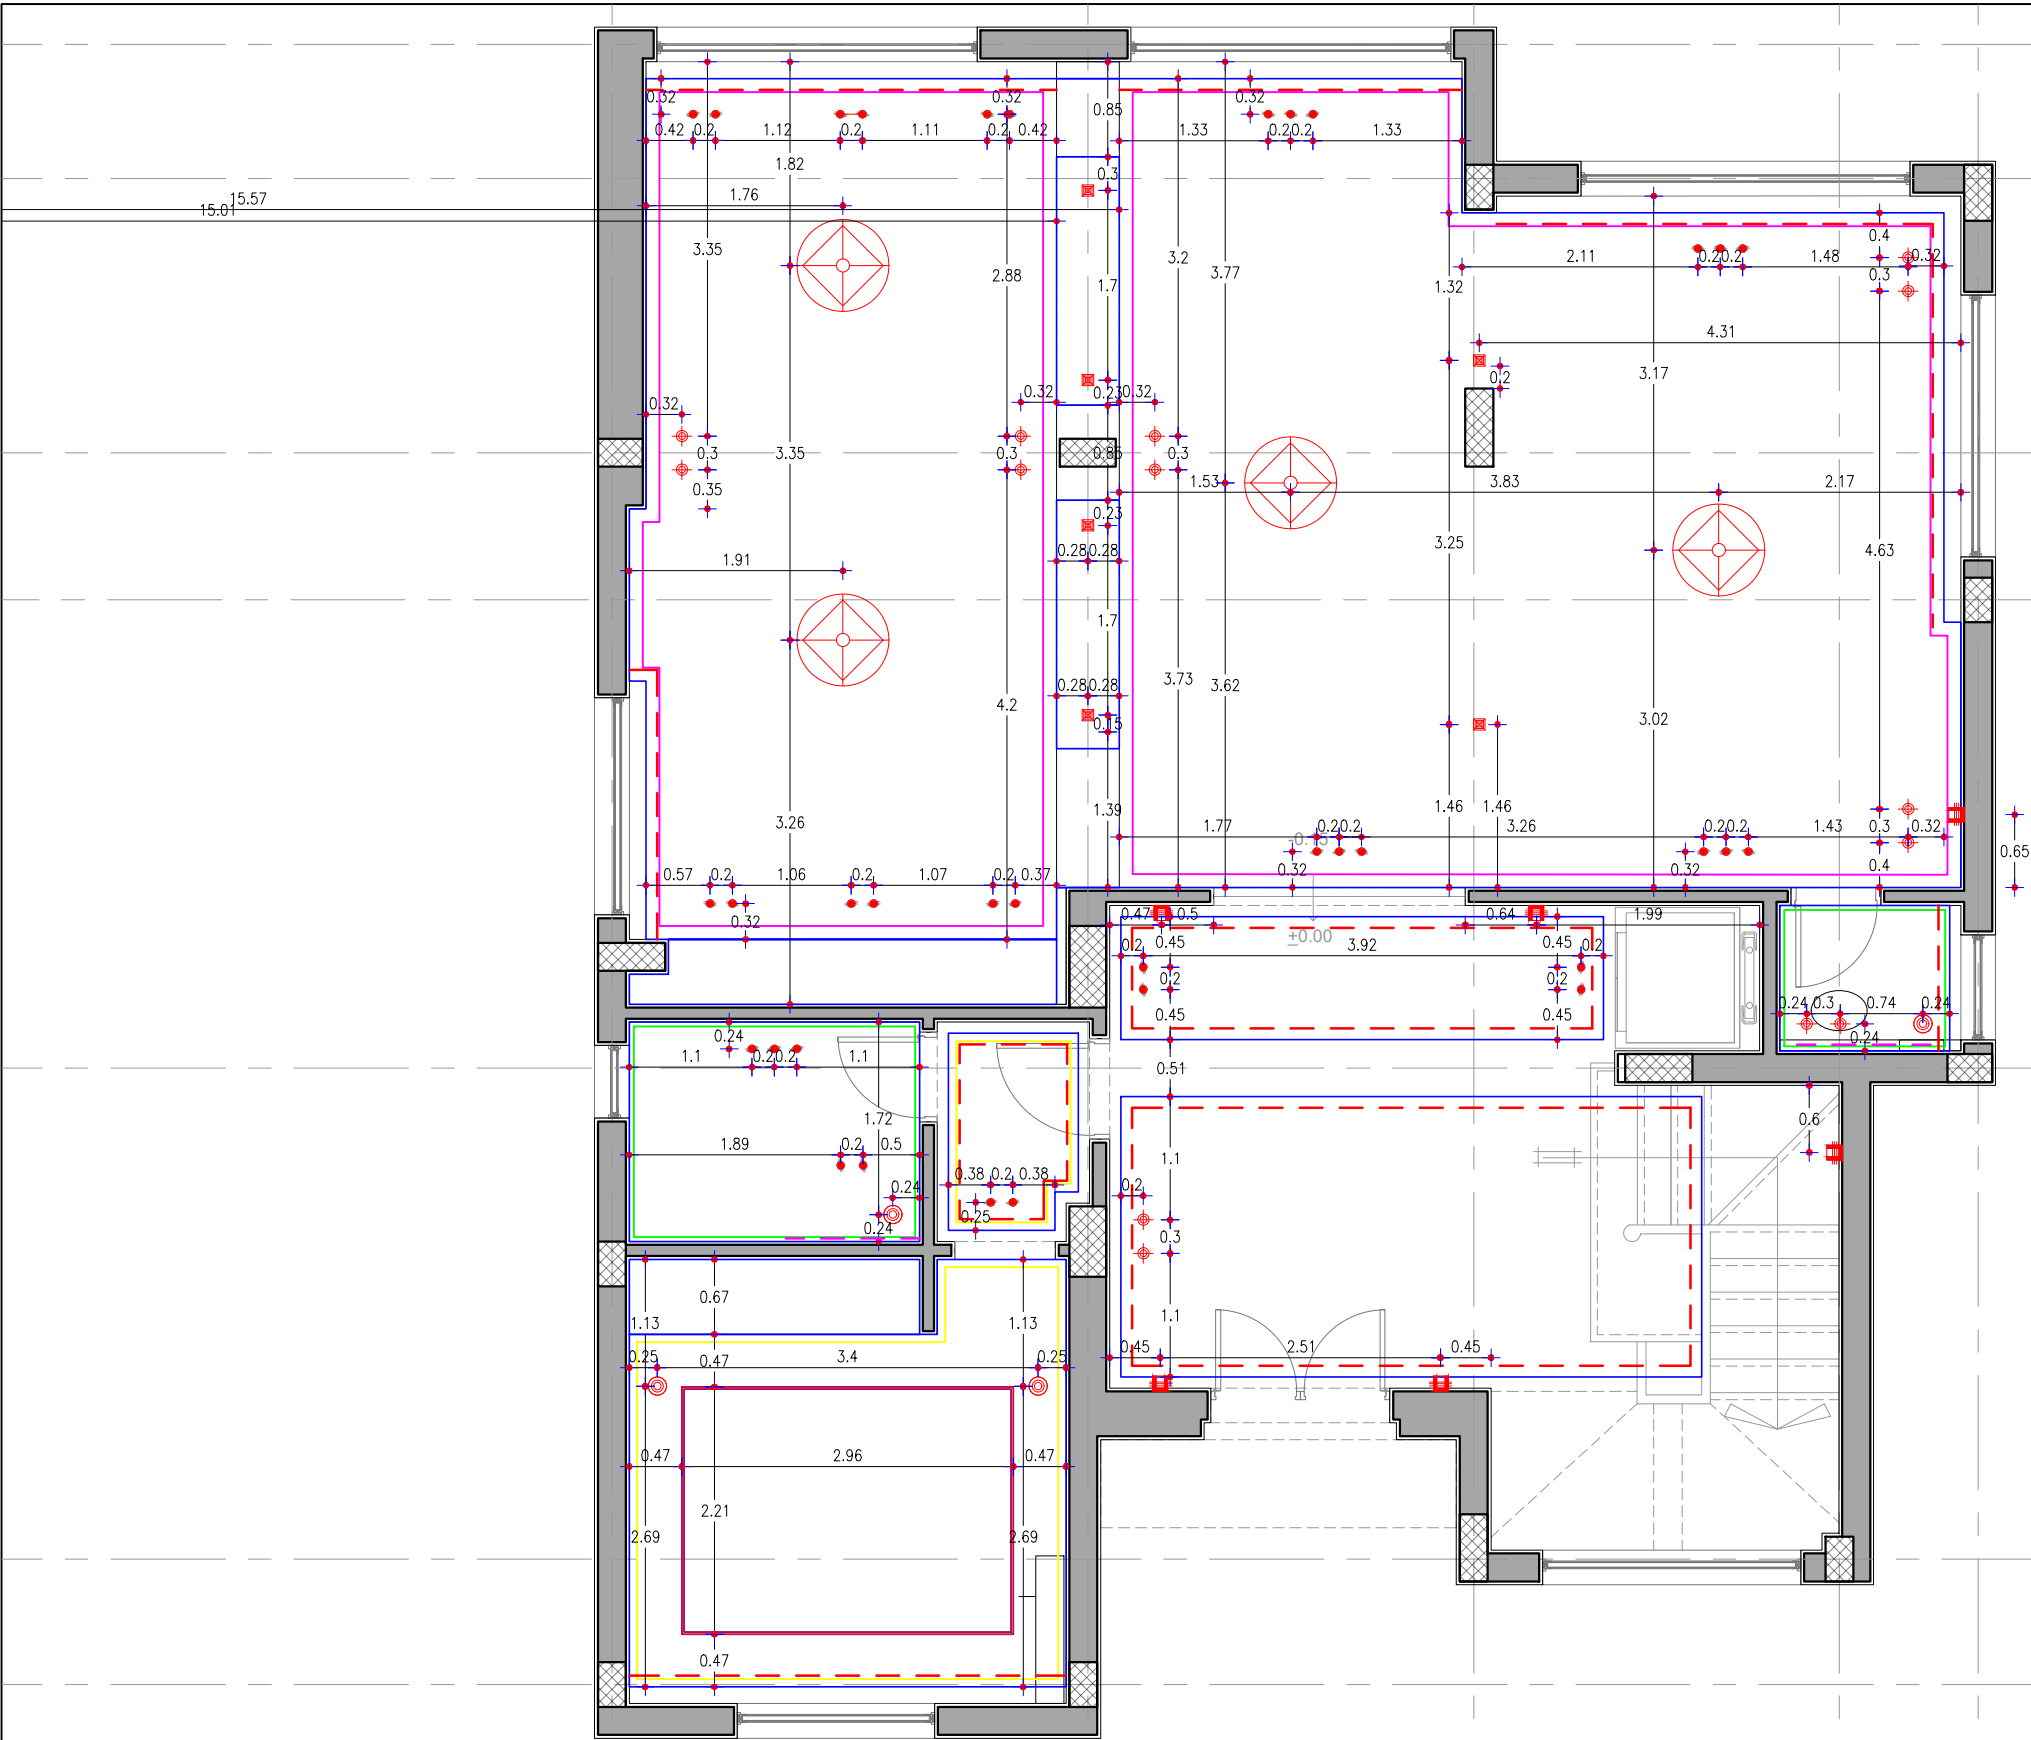

LEGEND & SYMBOLS

Lighting:

SYMBOL	DESCRIPTION
	Track Light
	Spot Light for bathroom
	Spot Light 10 cm
	Service Spot Light 20 cm
	Suspended lighting fixtures (pendant)
	Suspended lighting fixtures (chandelier)
	Projector
	Wall Mounted lighting feature to be installed @170 cm from finish floor
	Floor lighting outlet
	Skirting lighting LED profile
	Indirect Ceiling light.
	Indirect Mirror Lighting
	Indirect Light in wall/unit
	LED Light profile
	Unit/Skirting LED Light profile
	Floor LED Light profile
	Wardrobe Sensor LED Light outlet to be installed @ AS drawing from finish floor


Client :
Mr. Ahmed El Nahas

Project :
Alex West

2510 - Alex West Villa 373

Team Work
Architect : Heba Fahmy
Revised By : Omar Alaa

Ground Floor Plans Lighting	
Scale :	Draft
Date : April 2025	Sheet no:
File Name : Alex West Villa	
Project Number : 2510	

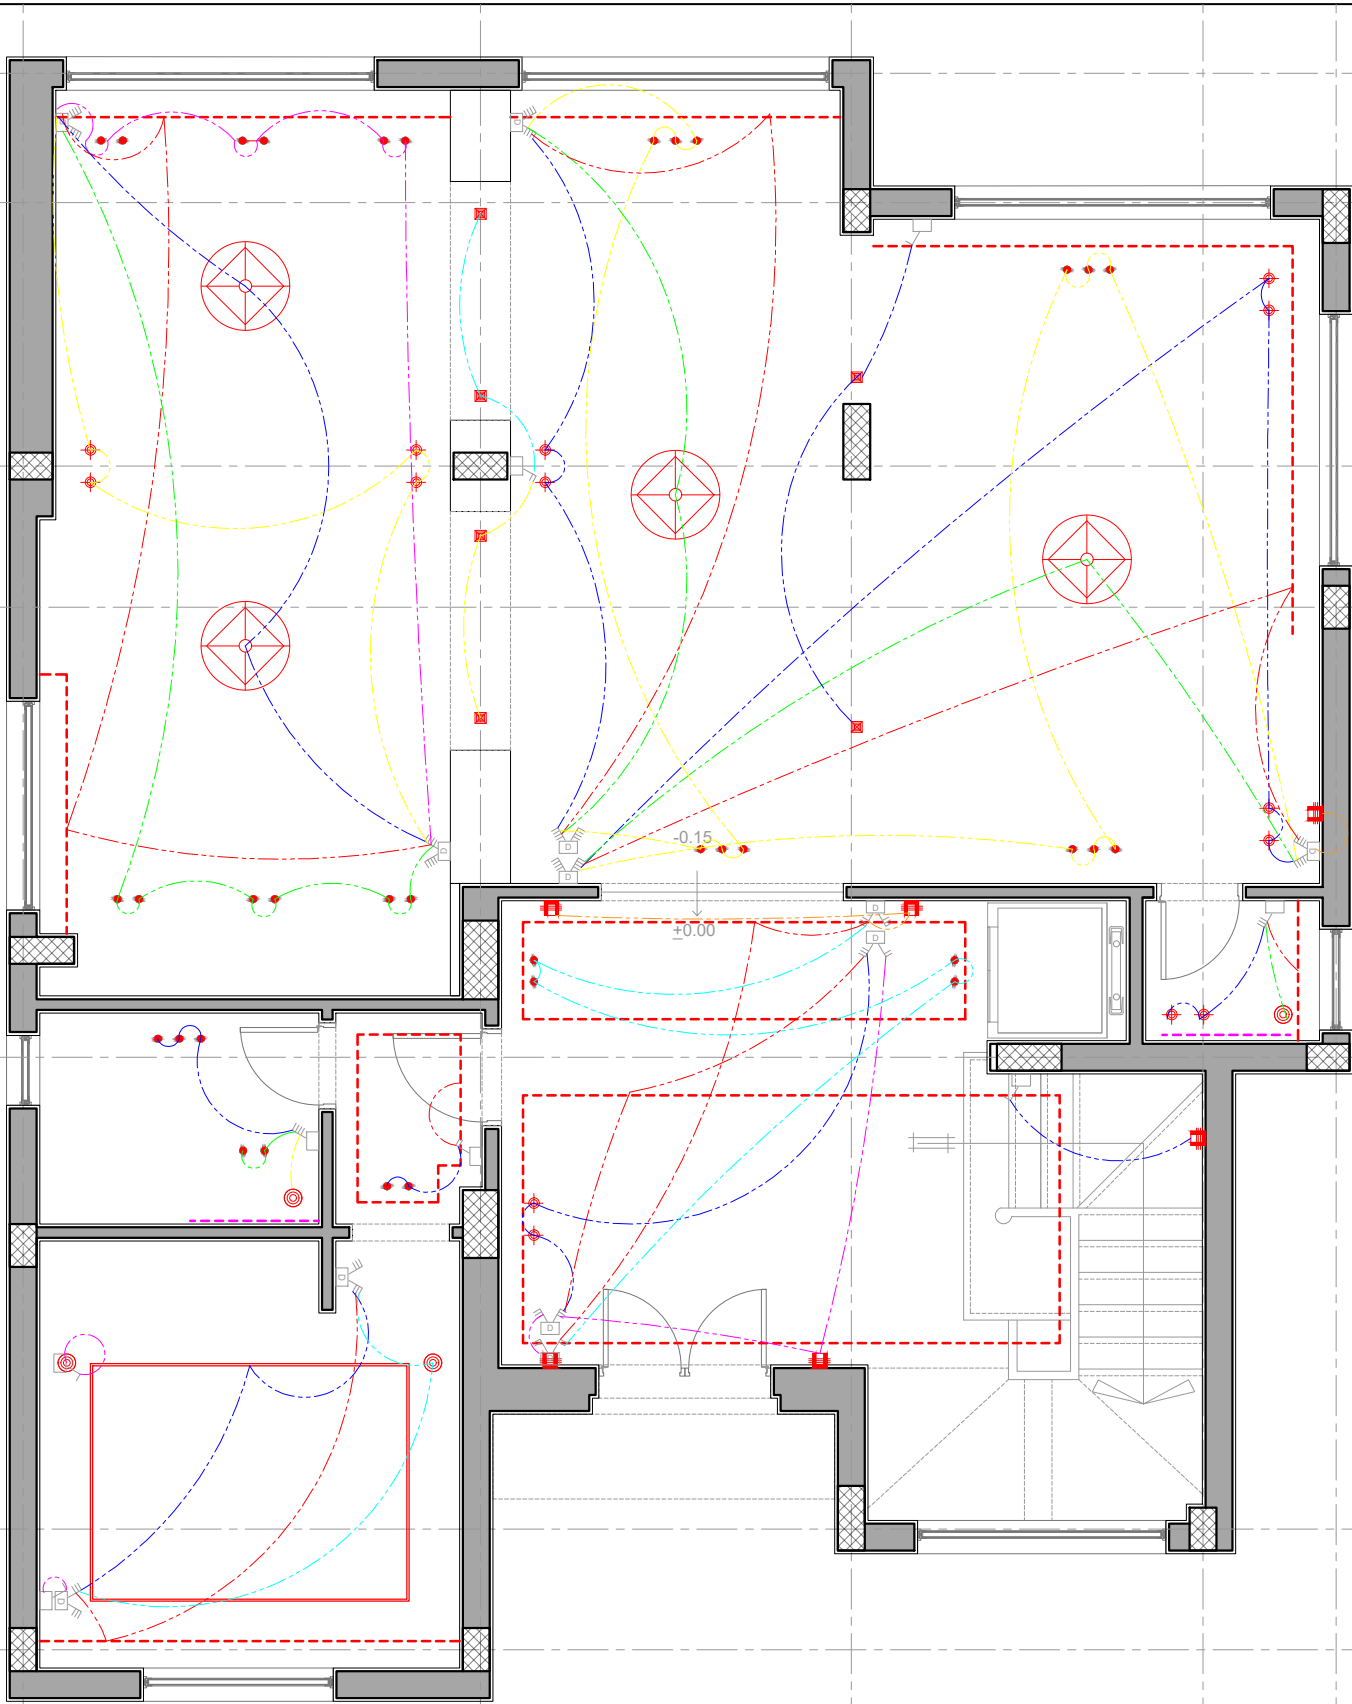

CIRCUITS LEGEND

- All Closets and cabinets Shelving lighting to automatically turn on when Cabinet door opens (Kitchenette, Laundry,etc ...)
- All Keypads to be placed above light switches (1.30) F.F.L
- All switches and sockets are aligned
- All switches and sockets are minimum 25 cm from wall edge

SYMBOL	DESCRIPTION	NOTES
	DEVIATORY CIRCUITS PATH	
	CIRCUITS PATH	
	Light Switch (Single Pole)	1.30m FFL
	Light Switch (Double Pole)	1.30m FFL
	Light Switch (Triple Pole)	1.30m FFL
	Deviator Light Switch (Single Pole)	1.30m FFL
	Deviator Light Switch (Double Pole)	1.30m FFL
	Deviator Light Switch (Triple Pole)	1.30m FFL
	Exhaust Fan Switch	
	AC Switch Disconnect	
	Heater Switch Disconnect	
	Hood Switch Disconnection	


Client :
Mr. Ahmed El Nahas

Project :
Alex West

2510 - Alex West Villa 373

Team Work
Architect : Heba Fahmy
Revised By : Omar Alaa

Ground Floor Plans Circuits	
Scale :	Draft
Date : April 2025	Sheet no:
File Name : Alex West Villa	
Project Number : 2510	

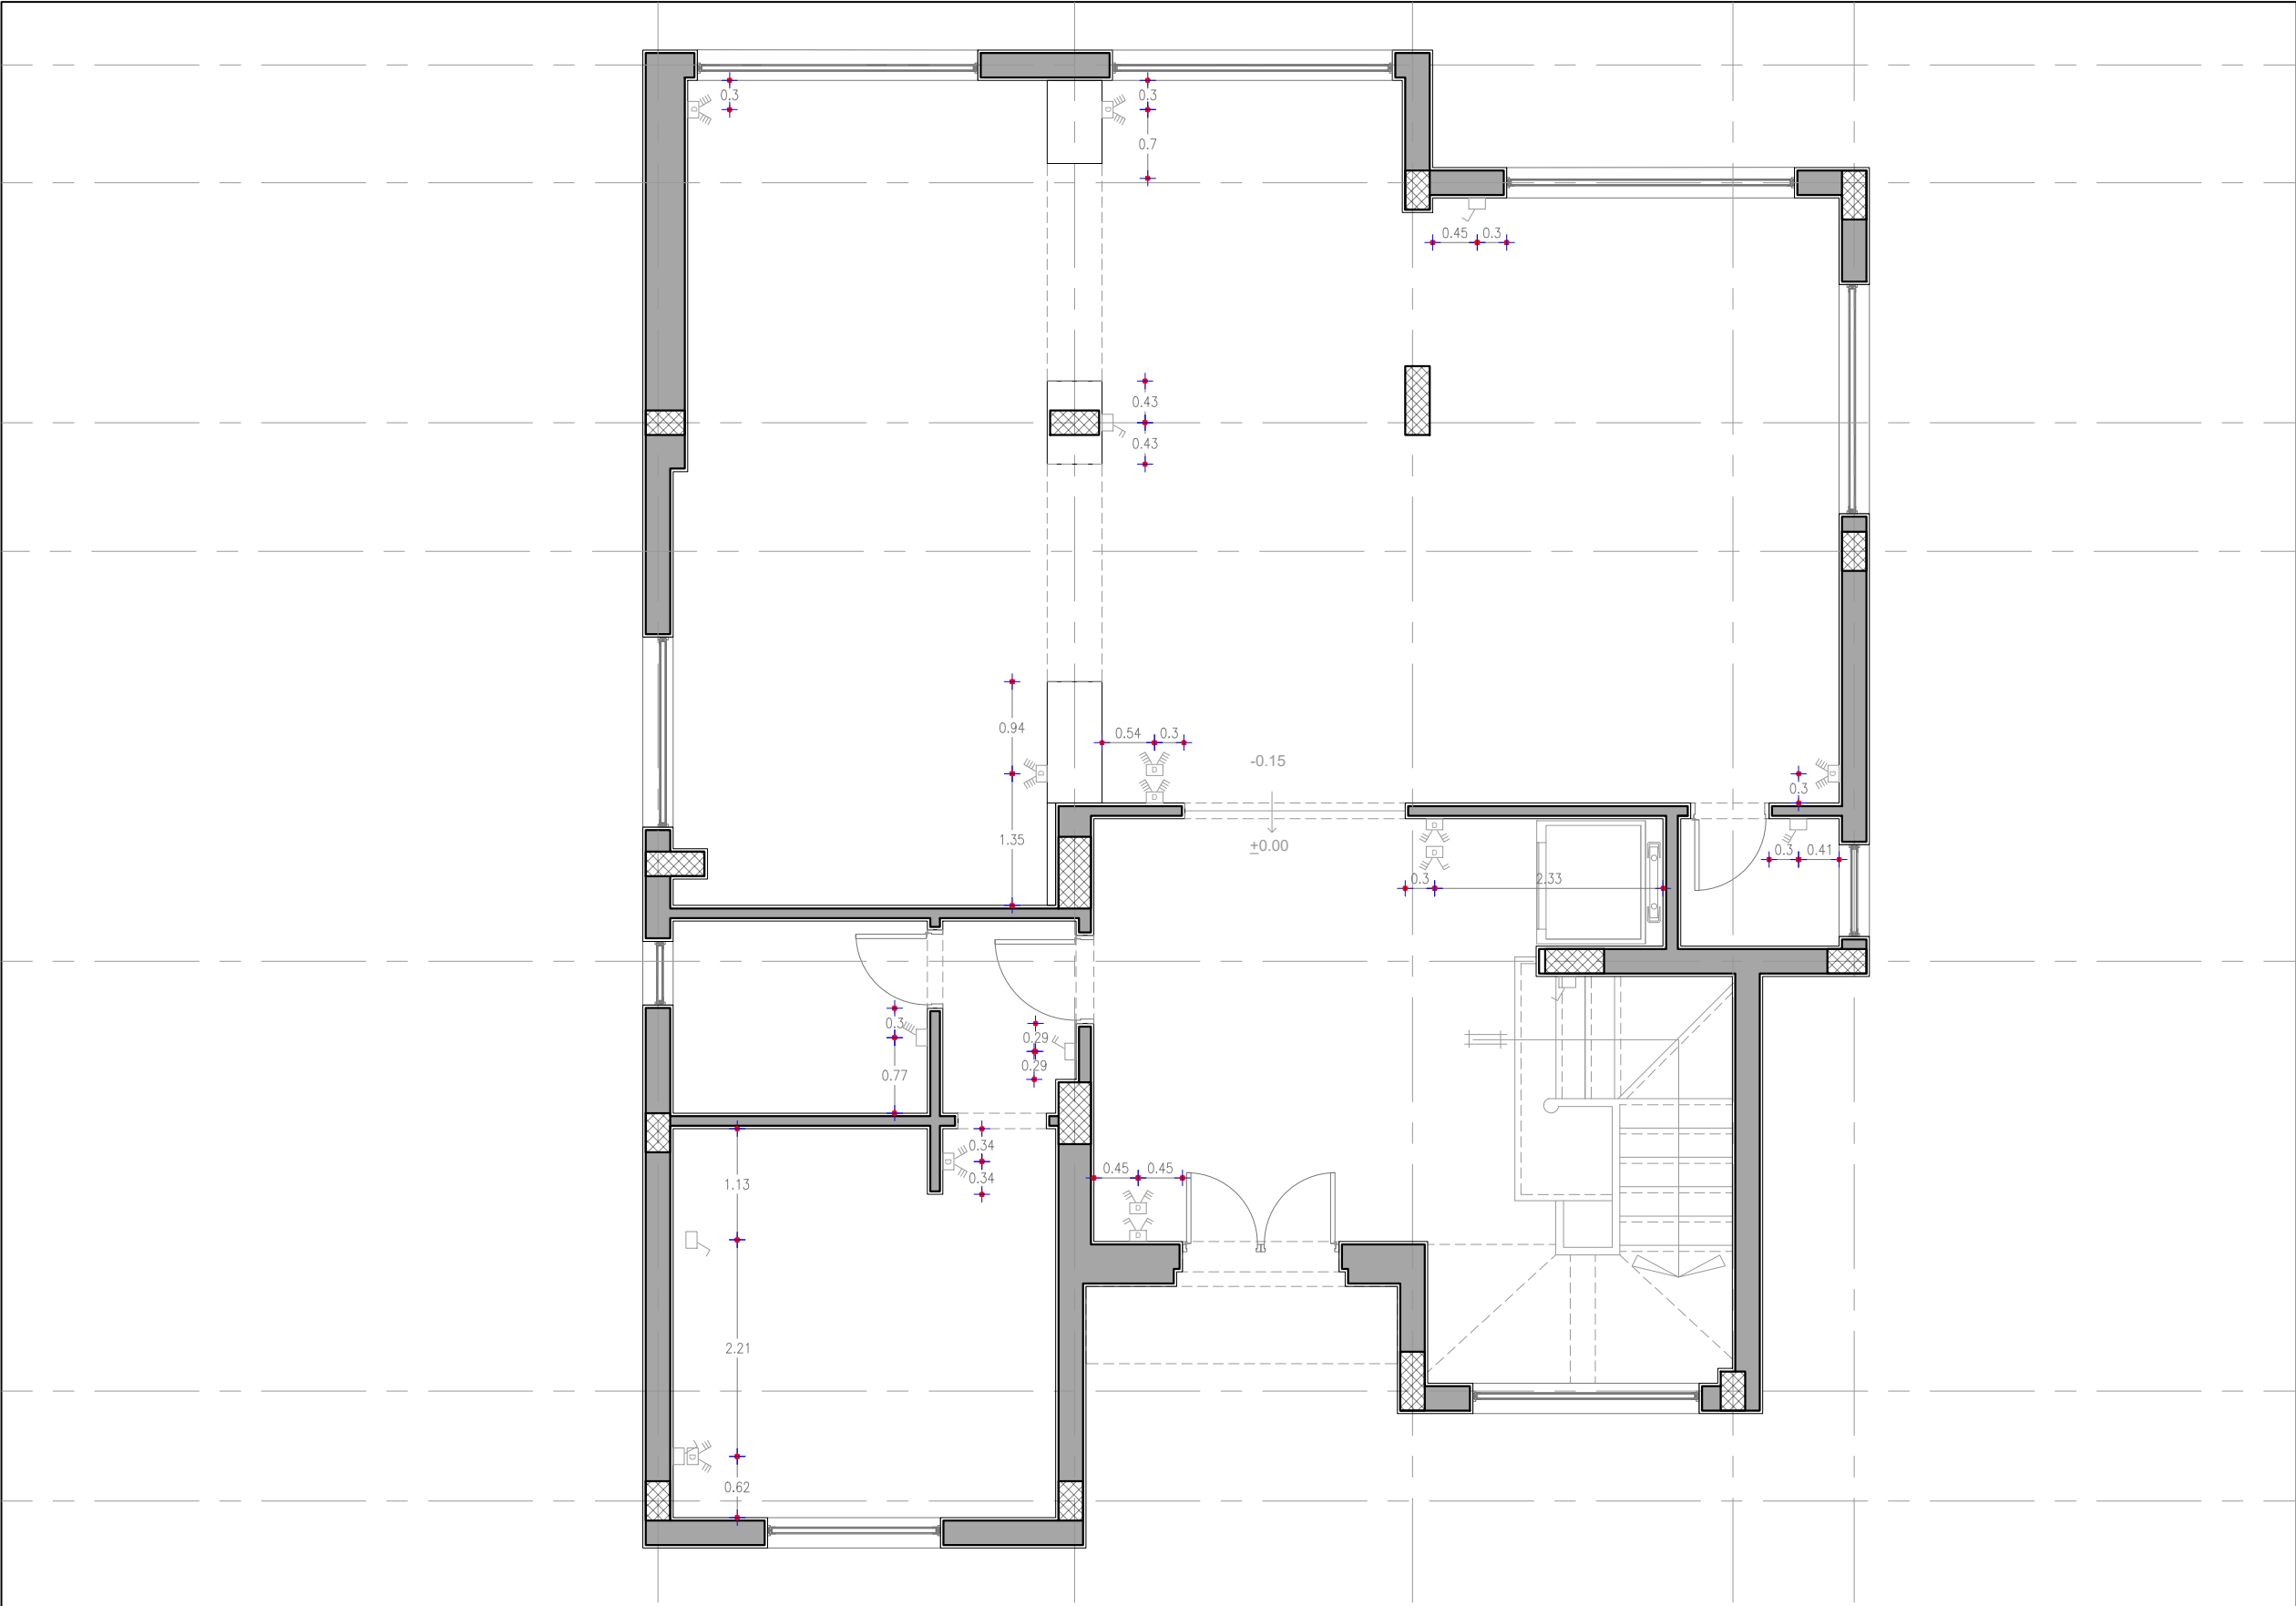

LEGEND & SYMBOLS

- All Closets and cabinets Shelving lighting to automatically turn on when Cabinet door opens (Kitchenette, Laundry,etc ...)
- All Keypads to be placed above light switches (1.30) F.F.L
- All switches and sockets are aligned
- All switches and sockets are minimum 25 cm from wall edge

Circuits:

SYMBOL	DESCRIPTION	NOTES
	DEVIATORY CIRCUITS PATH	
	CIRCUITS PATH	
	Light Switch (Single Pole)	1.30m FFL
	Light Switch (Double Pole)	1.30m FFL
	Light Switch (Triple Pole)	1.30m FFL
	Deviator Light Switch (Single Pole)	1.30m FFL
	Deviator Light Switch (Double Pole)	1.30m FFL
	Deviator Light Switch (Triple Pole)	1.30m FFL
	Exhaust Fan Switch	
	AC Switch Disconnect	
	Heater Switch Disconnect	
	Hood Switch Disconnection	


Client :
Mr. Ahmed El Nahas

Project :
Alex West

2510 - Alex West Villa 373

Team Work
Architect : Heba Fahmy
Revised By : Omar Alaa

Ground Floor Plans Circuits	
Scale :	Draft
Date : April 2025	Sheet no:
File Name : Alex West Villa	
Project Number : 2510	

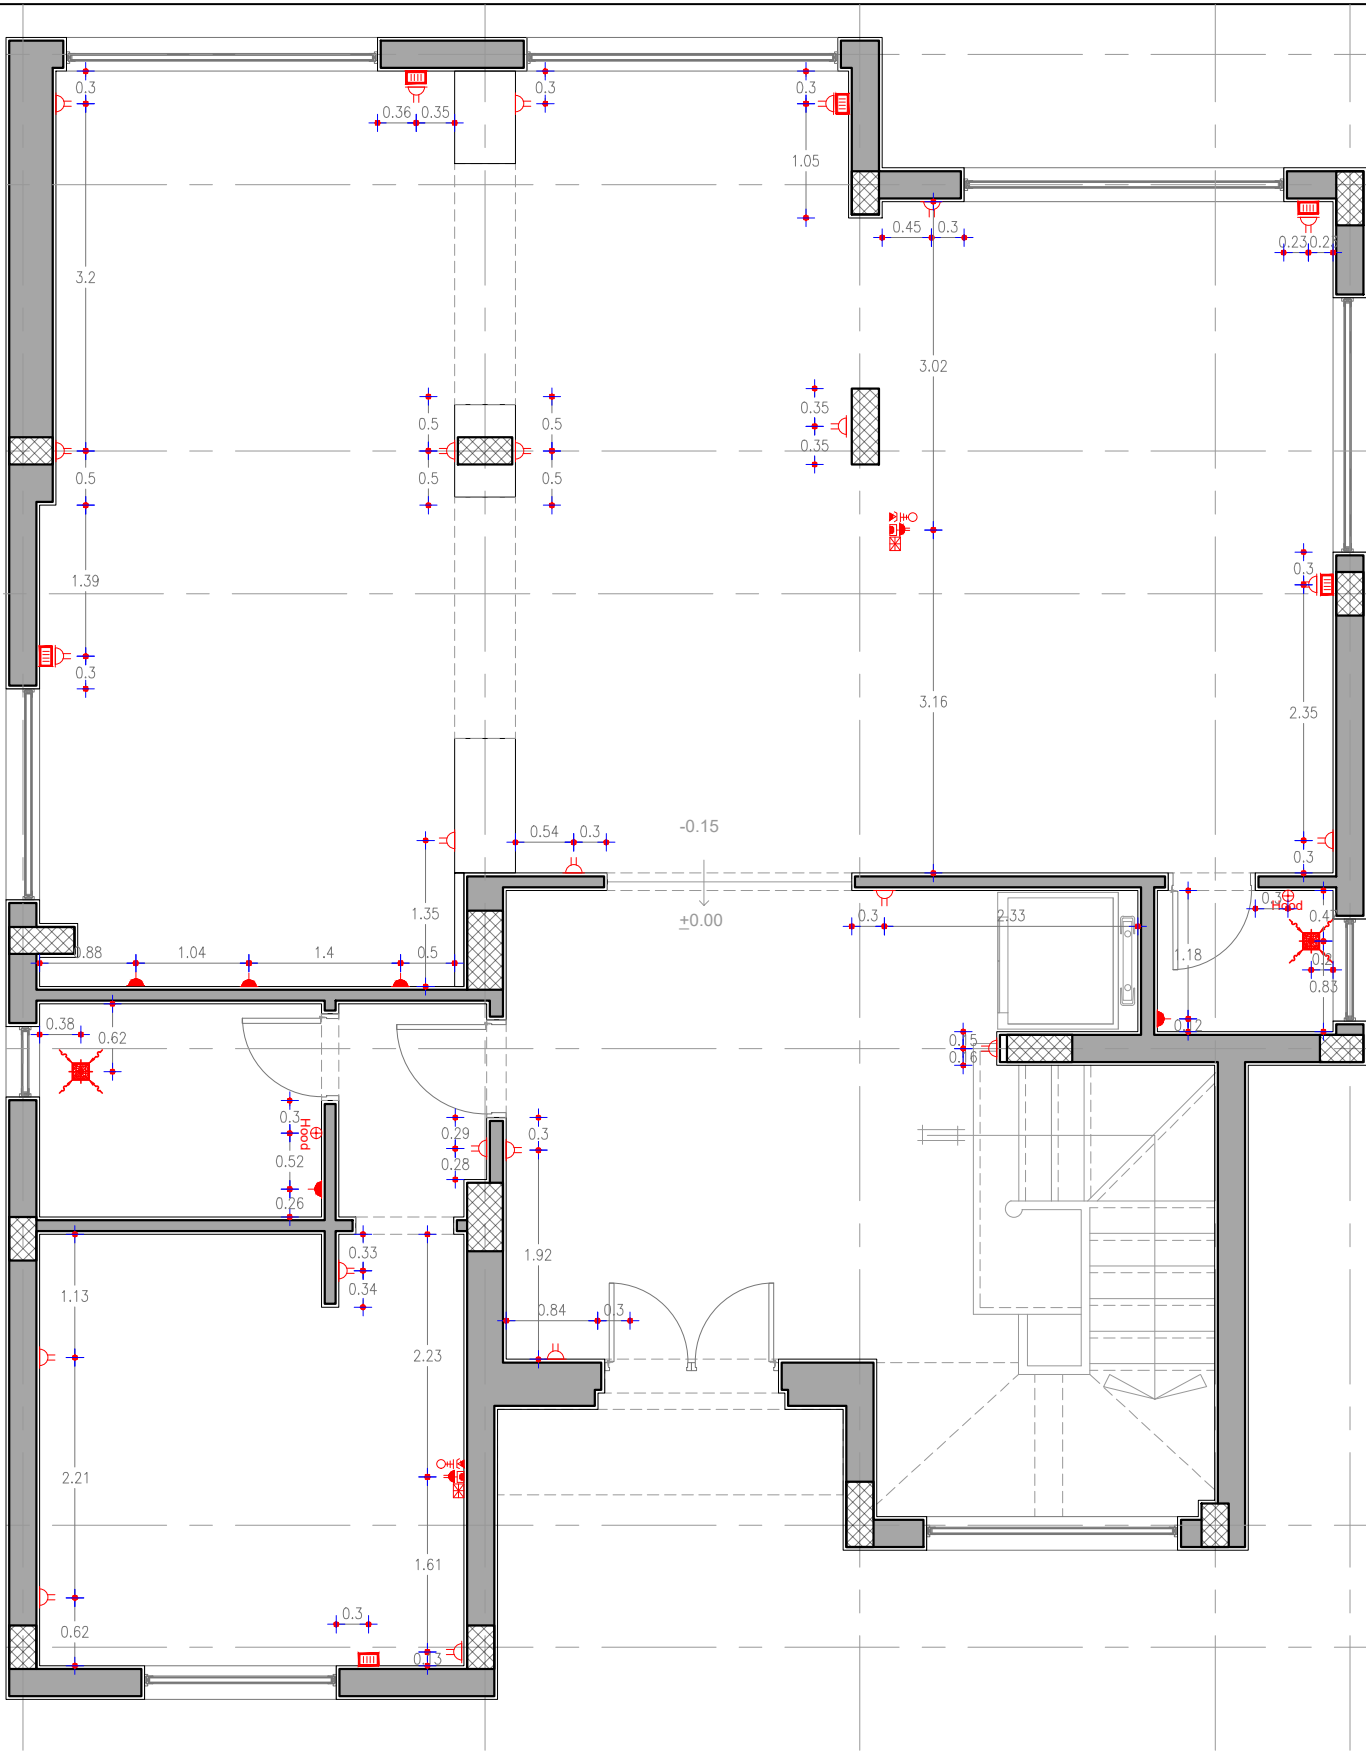

LEGEND & SYMBOLS

- Heights to be considered from Floor Finish Level as indicated in the symbol NOTES unless indicated otherwise on plan.
- All dimensions are in meters
- All Closets and cabinets Shelving lighting to automatically turn on when Cabinet door opens (Kitchenette, Laundry,etc ...)
- All switches and sockets are aligned
- All switches and sockets are minimum 25 cm from wall edge

Electrical:

SYMBOL	DESCRIPTION	NOTES
	Socket Outlet (Single)	0.40m FFL
	Socket Outlet (Single)	1.20m FFL
	Socket Outlet (Double)	0.40 FFL
	Socket Outlet (Double)	1.20m FFL
	Waterproof Socket outlet (Single)	0.40m FFL
	Waterproof Socket outlet (Single)	1.20m FFL
	Waterproof Socket outlet (double)	0.40m FFL
	Waterproof Socket outlet (double)	1.20m FFL
	Power Socket Outlet (Single)	0.40m FFL
	Power Socket Outlet (Single)	1.20m FFL
	Power Socket Outlet (Double)	0.40m FFL
	Power Socket Outlet (Double)	1.20m FFL
	Intercom	1.20m FFL
	Indoor Intercome Unit	1.20m FFL
	AC Thermostate Control	1.40m FFL
	Receiver Outlet	
	TV Outlet	1.30 m FFL
	Instant Heater Outlet	
	Heater Outlet	Ceiling Mounted
	Hood Outlet	Ceiling Mounted
	Internet/ DATA Outlet	0.60m FFL
	Telephone outlet	0.60m FFL
	Telephone outlet	0.60m FFL
	Door Bell	1.00m FFL
	Shutter outlet	1.00m FFL
	Echaust Outlet	Ceiling Mounted

Client :

Mr. Ahmed El Nahas

Project :

Alex West


2510 - Alex West Villa 373

Team Work

Architect : Heba Fahmy
Revised By : Omar Alaa

Ground Floor Plans Electrical

Scale :	Draft
Date : April 2025	Sheet no:
File Name : Alex West Villa	
Project Number : 2510	

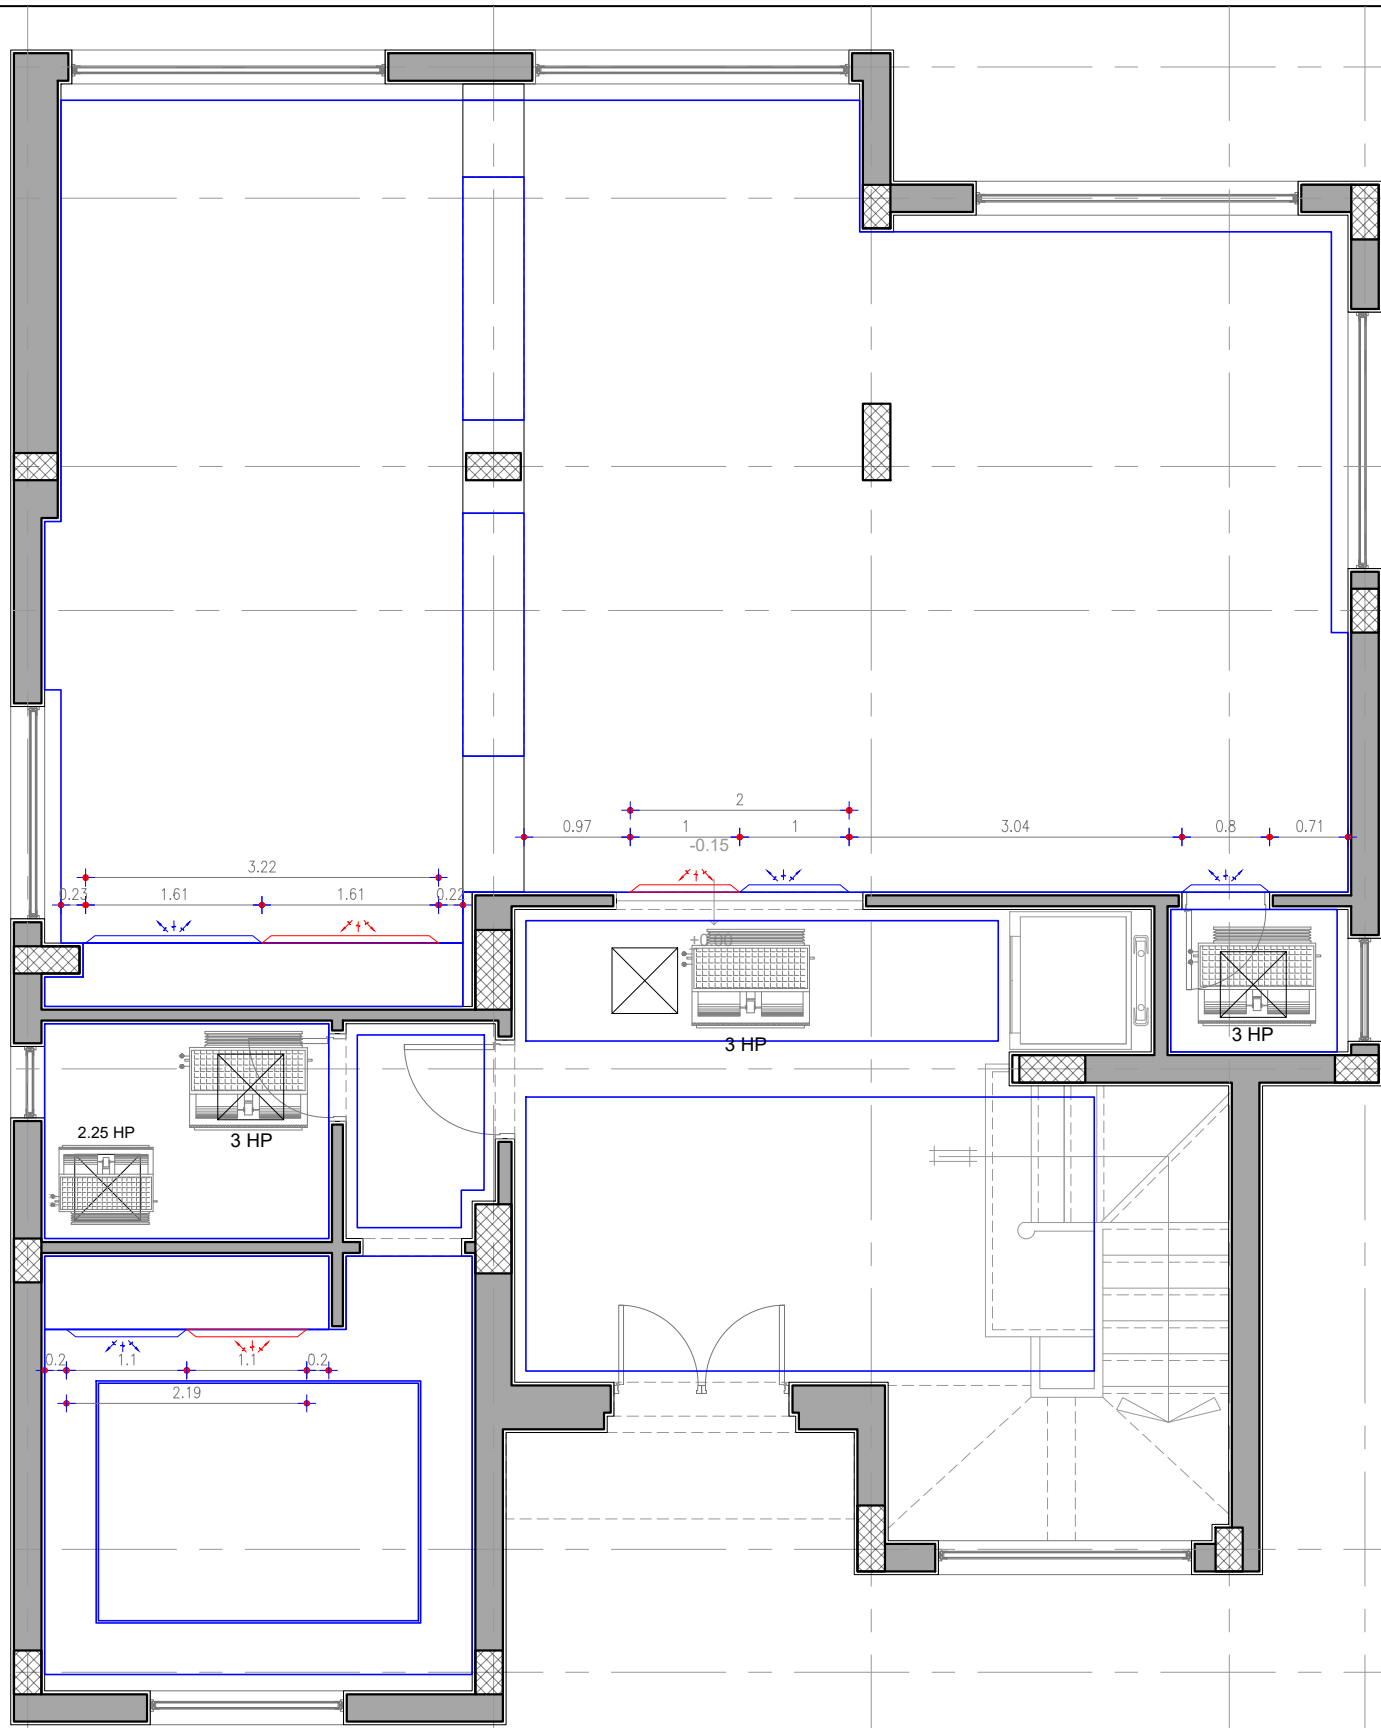

LEGEND & SYMBOLS

HVAC:

SYMBOL	DESCRIPTION
	Concealed Unit
	Supply Grill Ceiling Mounted (60cm*60cm)
	High Wall Split Unit
	Return Air Grill (Wall Mounted)
	Supply Air Grill (Wall Mounted)
	Return Air Grill (Ceiling Mounted)
	Supply Air Grill (Ceiling Mounted)
	Access Door 60*60
	AC Compressors

Client :

Mr. Ahmed El Nahas

Project :

Alex West


2510 - Alex West Villa 373

Team Work

Architect : Heba Fahmy
Revised By : Omar Alaa

Ground Floor Plans
HVAC

Scale :	Draft
Date : April 2025	Sheet no:
File Name : Alex West Villa	
Project Number : 2510	

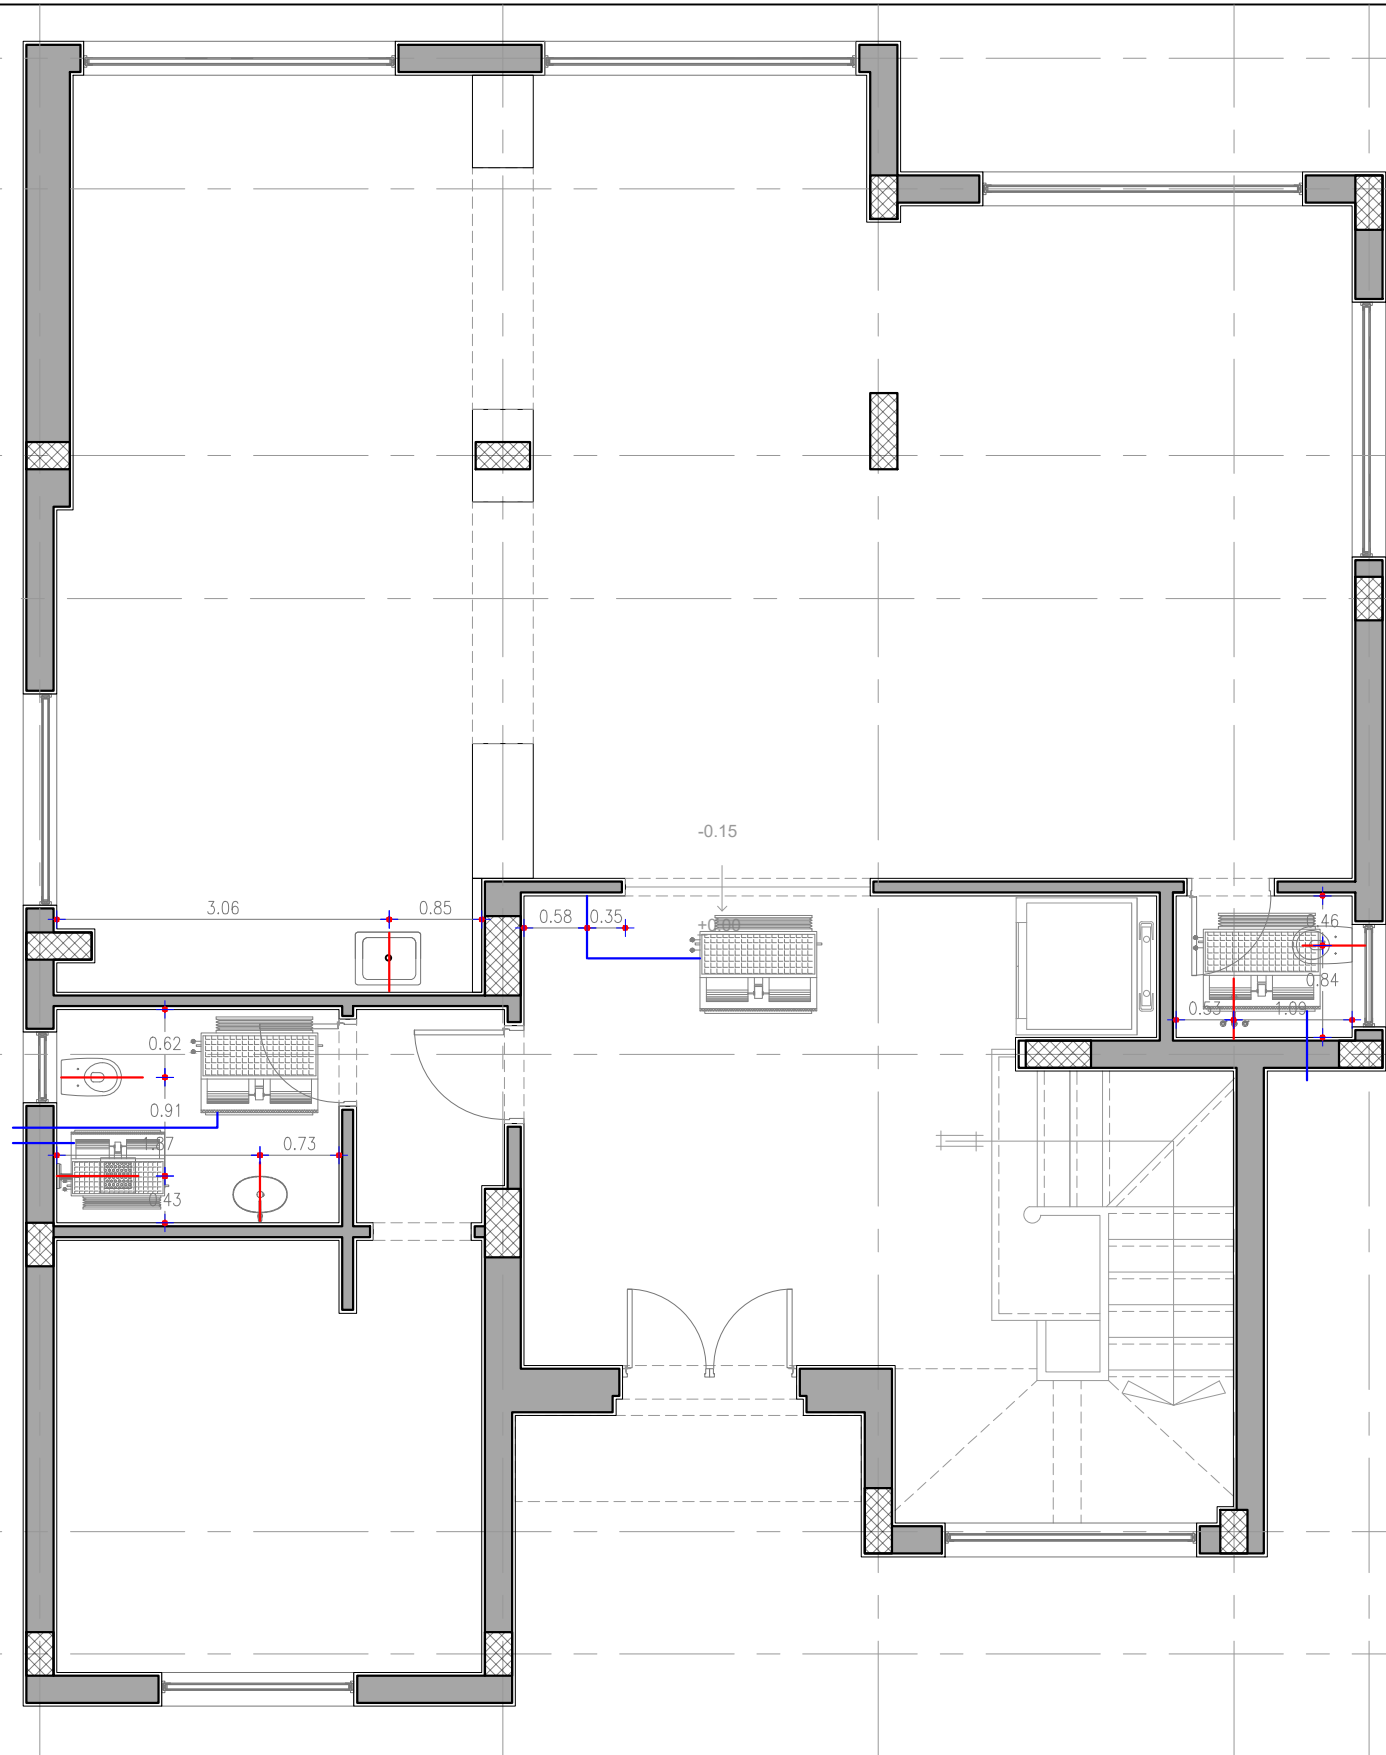

LEGEND & SYMBOLS

PLUMBING:

SYMBOL	DESCRIPTION
—	Sanitary Plumbing
—	AC Plumbing
—	AC Center

Client :
Mr. Ahmed El Nahas

Project :
Alex West

2510 - Alex West Villa 373

Team Work
Architect : Heba Fahmy
Revised By : Omar Alaa

Ground Floor Plans Plumbing	
Scale :	Draft
Date : April 2025	Sheet no:
File Name : Alex West Villa	
Project Number : 2510	

Window Schedule

Symbol	Description	Width	Sill	Space	QTY
W01	Fixed Aluminum Window	2.31 m	-	-Staicarse	1
W02	Sliding Aluminum Window	1.77 m	1.20 m	-Guest Bedroom	1
W03	Hinged Aluminum Window	0.65 m	1.20 m	-Guest Bedroom Bathroom	1
W04	Sliding Aluminum Window	1.94 m	1.20 m	-Dining	1
W05	Sliding Aluminum Window	2.94 m	-	-Reception	1
W06	Sliding Aluminum Window	2.34 m	-	-Reception	1
W07	Hinged Aluminum Window	0.94 m	1.20 m	-Guest Toilet	1
WD01	Sliding Aluminum Door	2.86 m	-	-Reception	2

Door Schedule

Symbol	Description	Width	Height	Space	QTY
D01	Wooden Double Hinged Door	1.60 m	2.20 m	-Main Entrance	1
D02	Wooden Hinged Hidden Door	0.90 m	2.20 m	-Guest Bedroom	1
D03	Wooden Hinged Door	0.80 m	2.20 m	-Guest Bedroom Toilet	1
D04	Wooden Hinged Hidden Door	0.80 m	2.20 m	-Guest Toilet	1



Client :
Mr. Ahmed El Nahas

Project :
Alex West



2510 - Alex West Villa 373

Team Work
Architect : Heba Fahmy Revised By : Omar Alaa

Ground Floor Plans Doors and Windows schedule	
Scale :	Draft
Date : April 2025	Sheet no:
File Name : Alex West Villa	
Project Number : 2510	

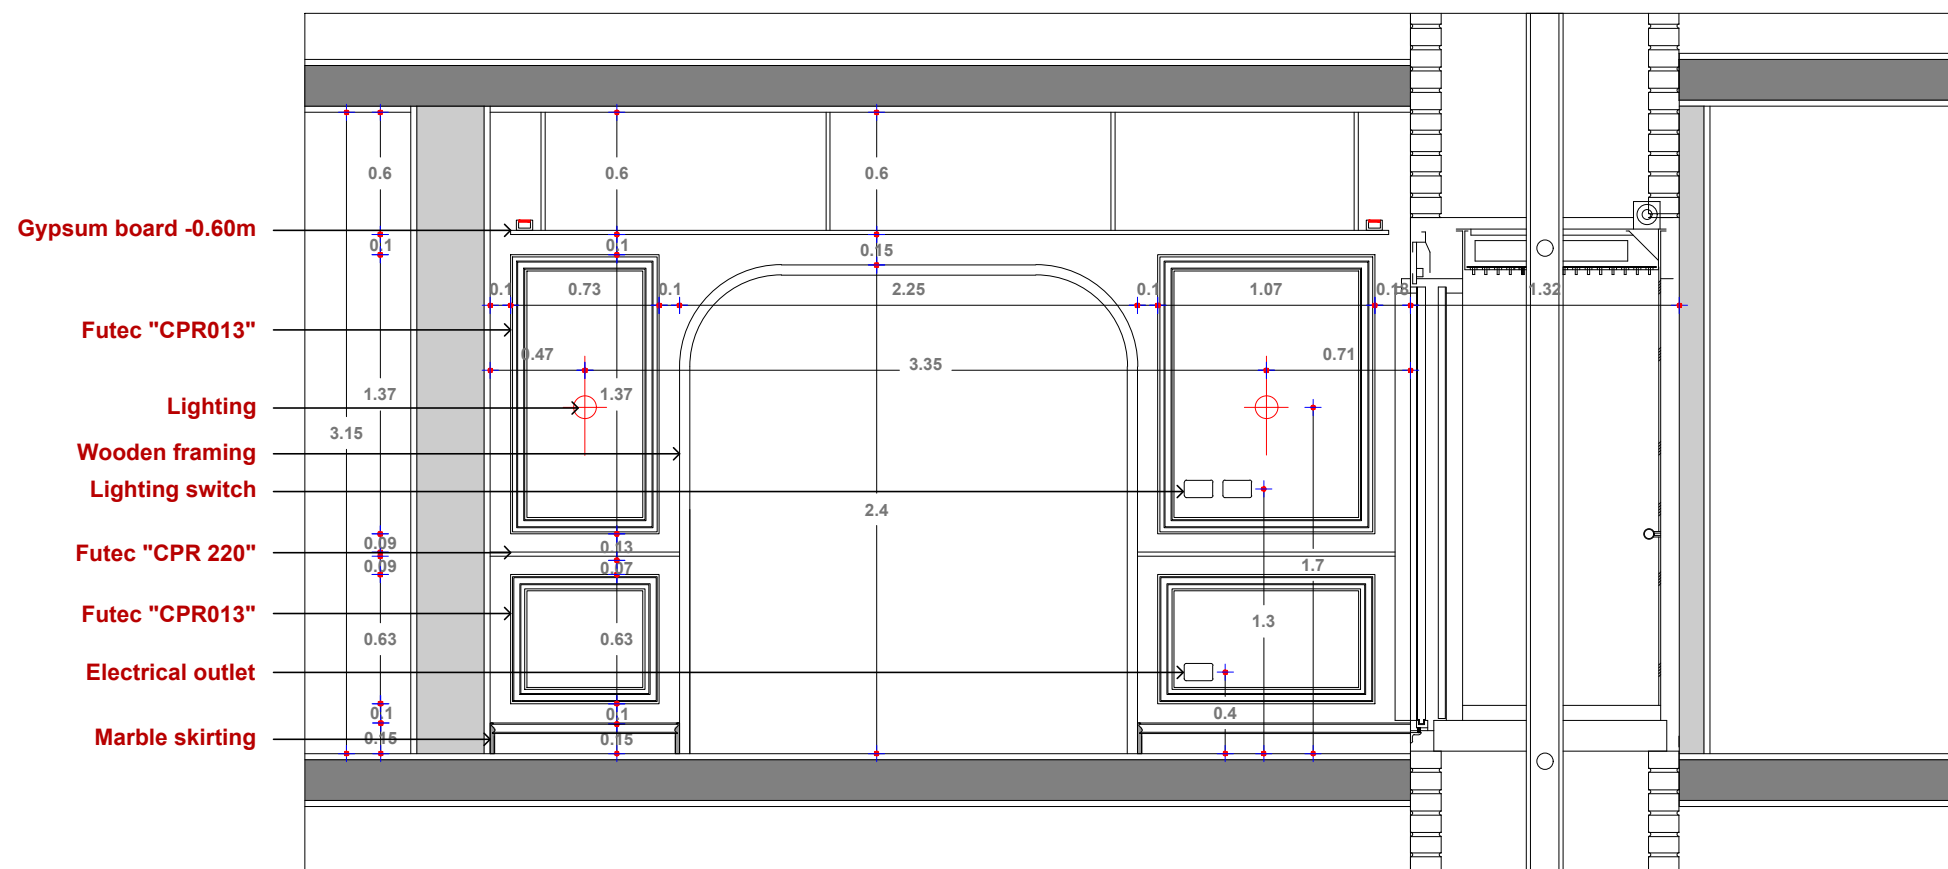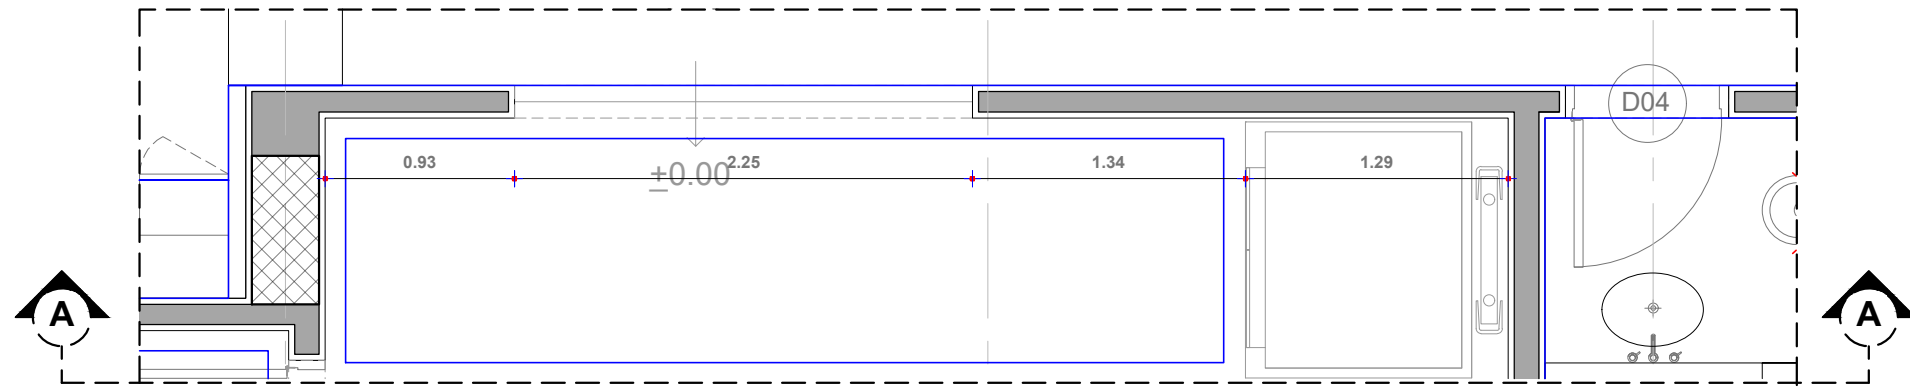

Client : Mr. Ahmed El Nahas	
Project : Alex West	
2510 - Alex West Villa 373	
Team Work	
Architect : Heba Fahmy Revised By : Omar Alaa	
Ground Floor Plans Section A-A	
Scale :	Draft
Date : April 2025	Sheet no:
File Name : Alex West Villa	
Project Number : 2510	

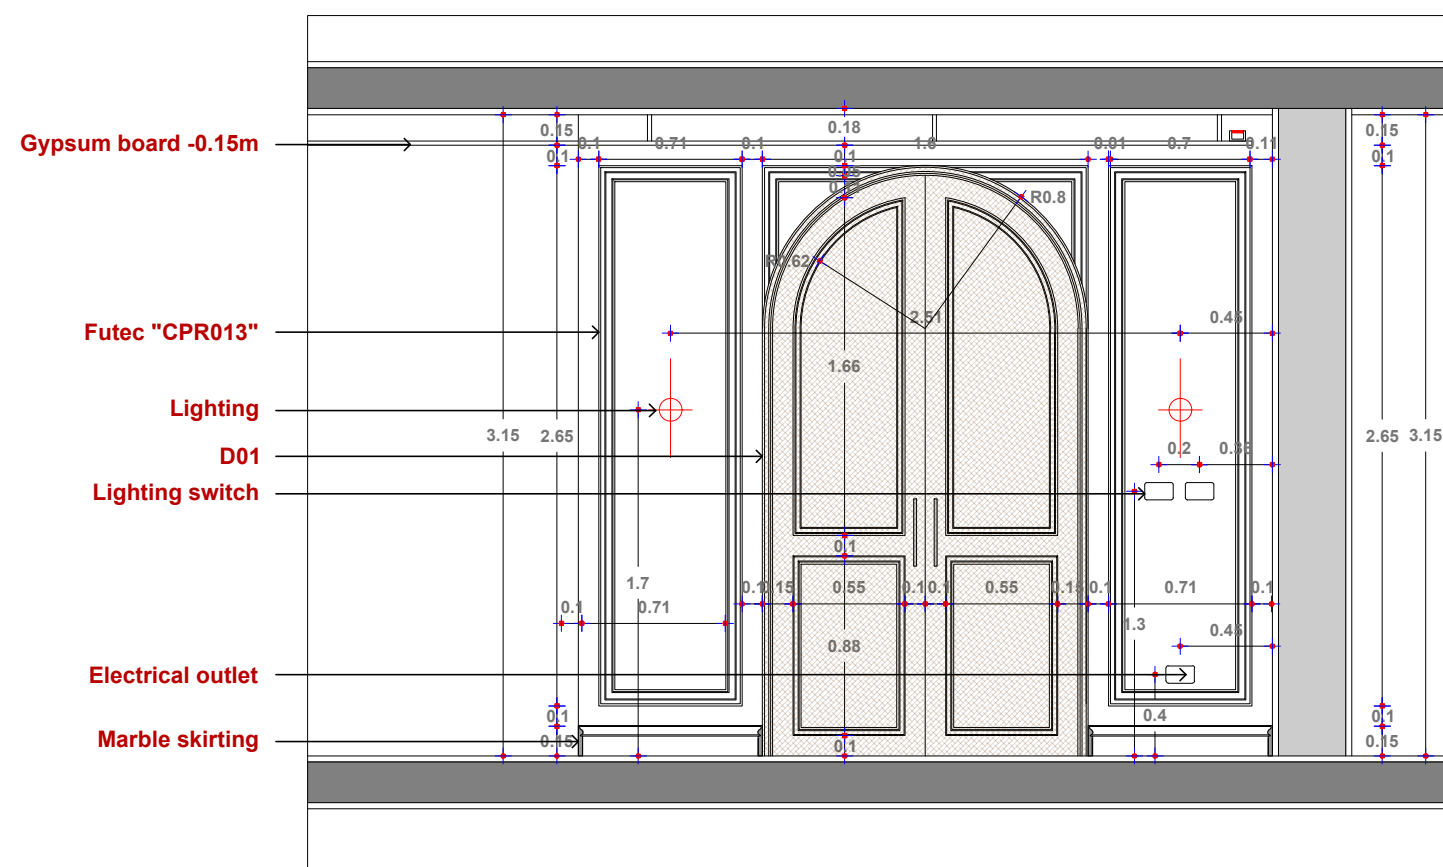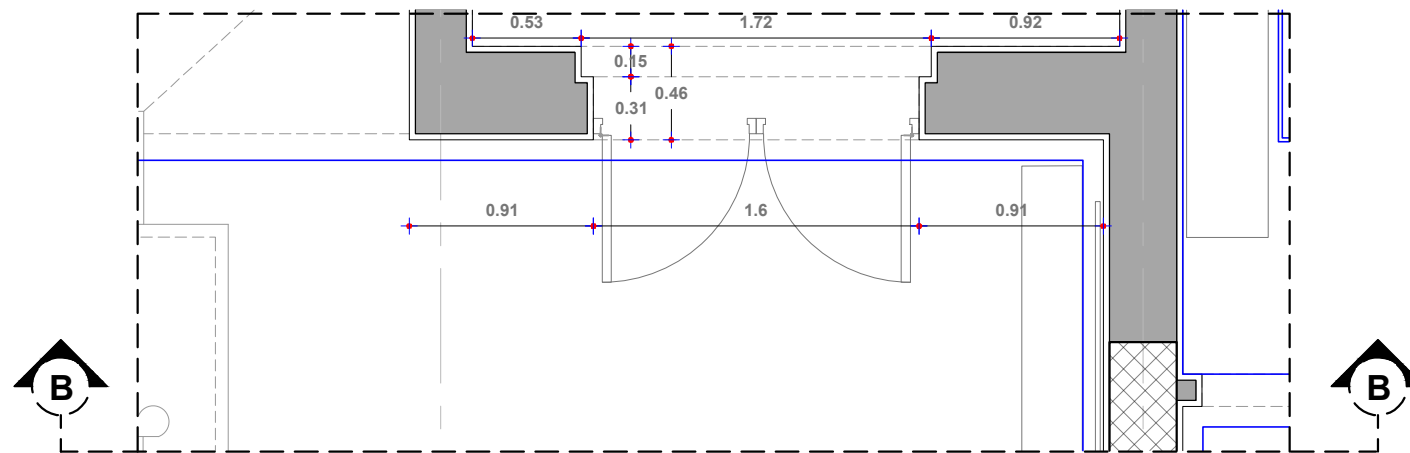

Client :

Mr. Ahmed El Nahas

Project :

Alex West

2510 - Alex West Villa 373

Team Work

Architect : Heba Fahmy
Revised By : Omar Alaa

Revised By : Omar Alaa

Ground Floor Plans Section B-B

Section B-B

Scale :



Date : April 2025

File Name : Alex West Villa

Project Number : 2510

Draft

Sheet no:

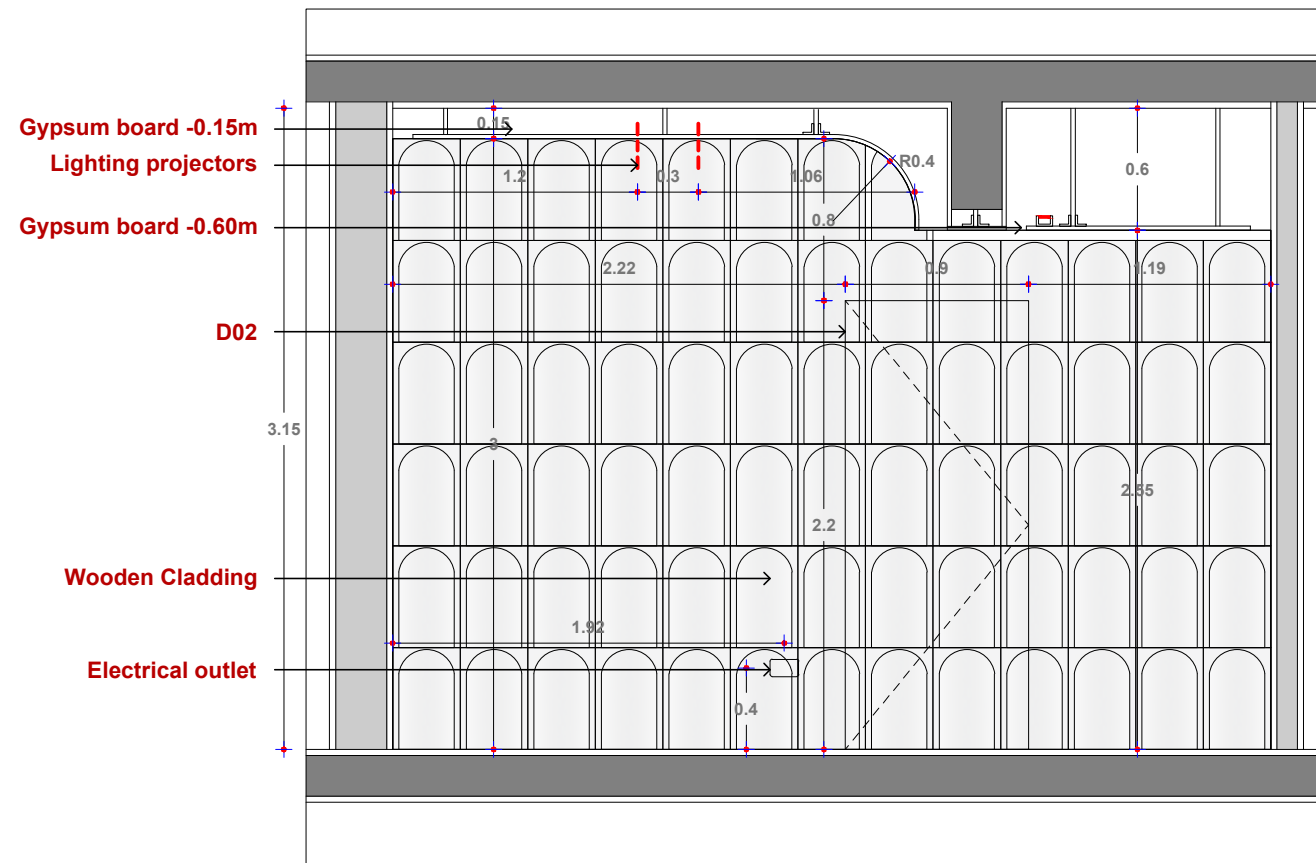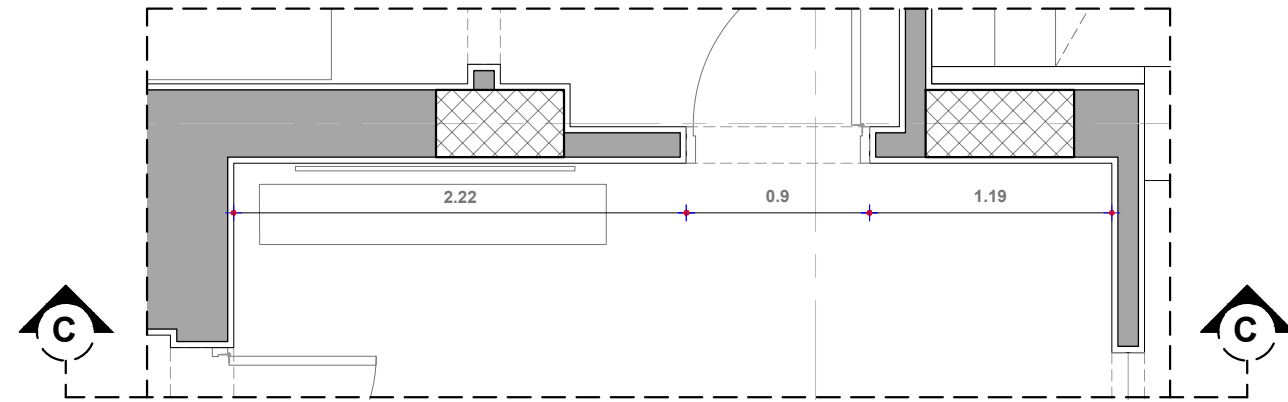

Client :
Mr. Ahmed El Nahas


Project :
Alex West

2510 - Alex West Villa 373

Team Work
Architect : Heba Fahmy
Revised By : Omar Alaa

**Ground Floor Plans
Section C-C**

Scale :	Draft
Date : April 2025	Sheet no:
File Name : Alex West Villa	
Project Number : 2510	

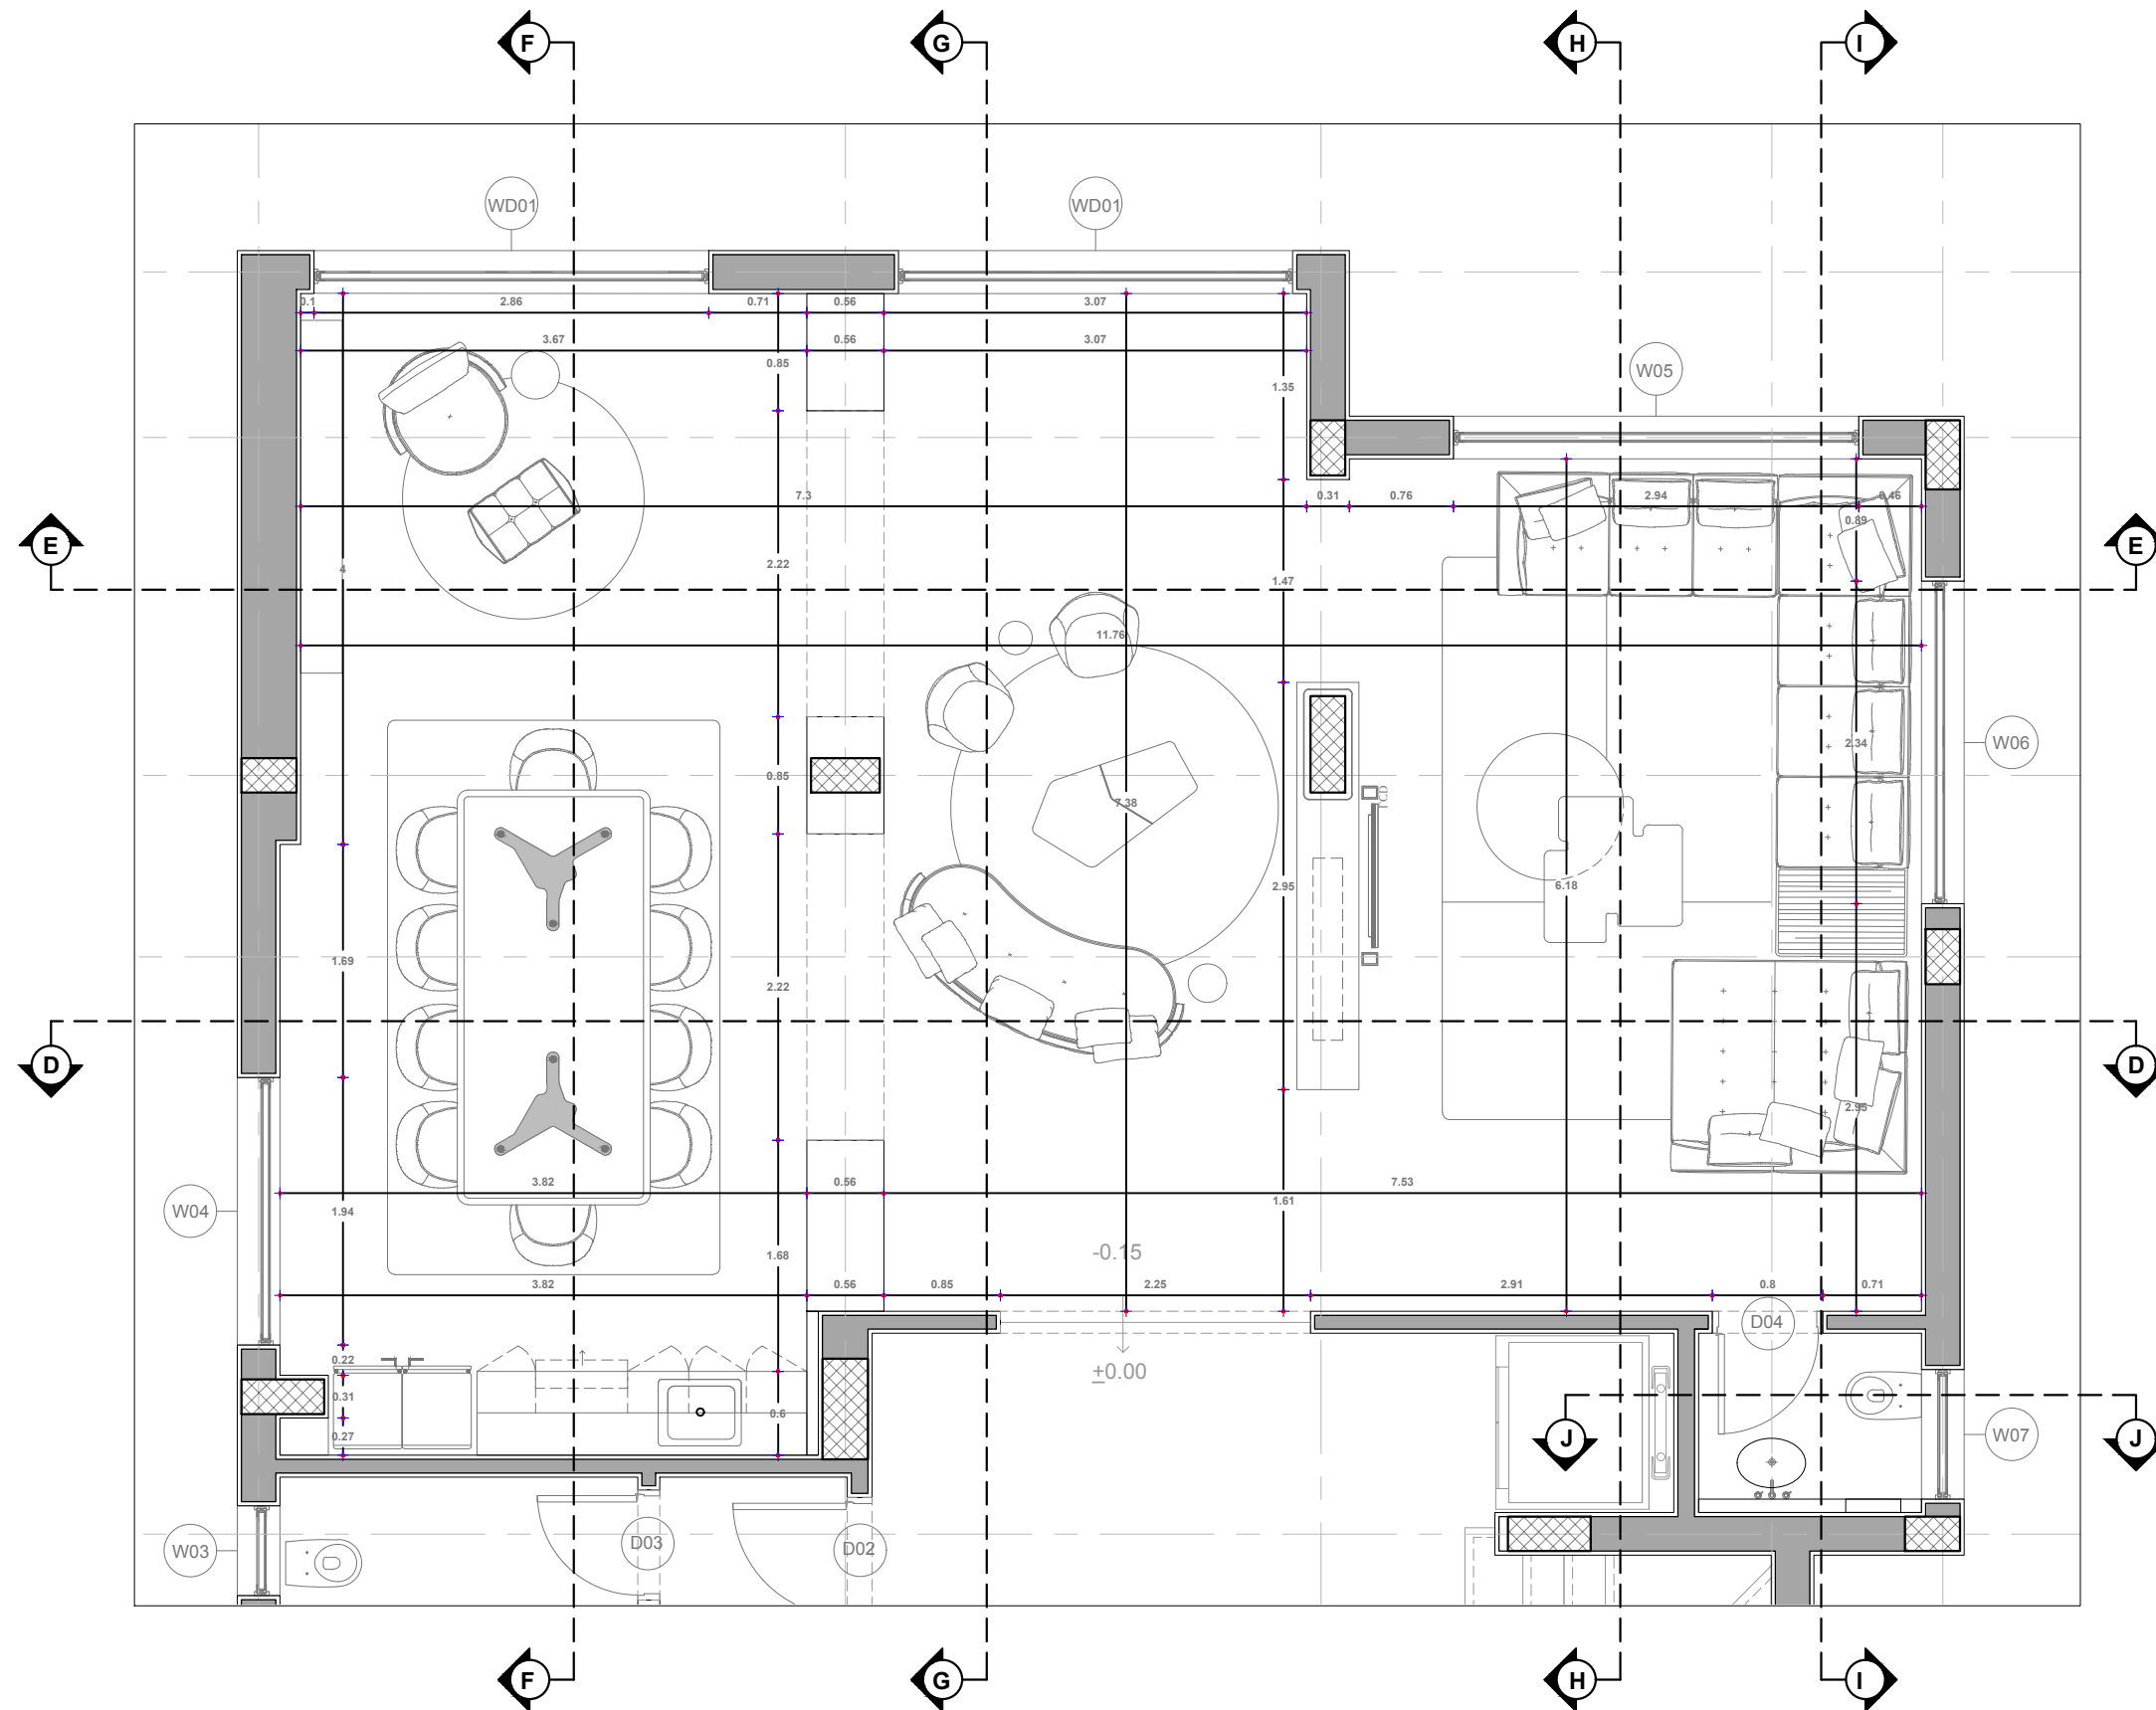

Client :
Mr. Ahmed El Nahas



Project :
Alex West

2510 - Alex West Villa 373



Team Work
Architect : Heba Fahmy
Revised By : Omar Alaa

Ground Floor Plans
Reception



Scale :	Draft
Date : April 2025	Sheet no:
File Name : Alex West Villa	
Project Number : 2510	

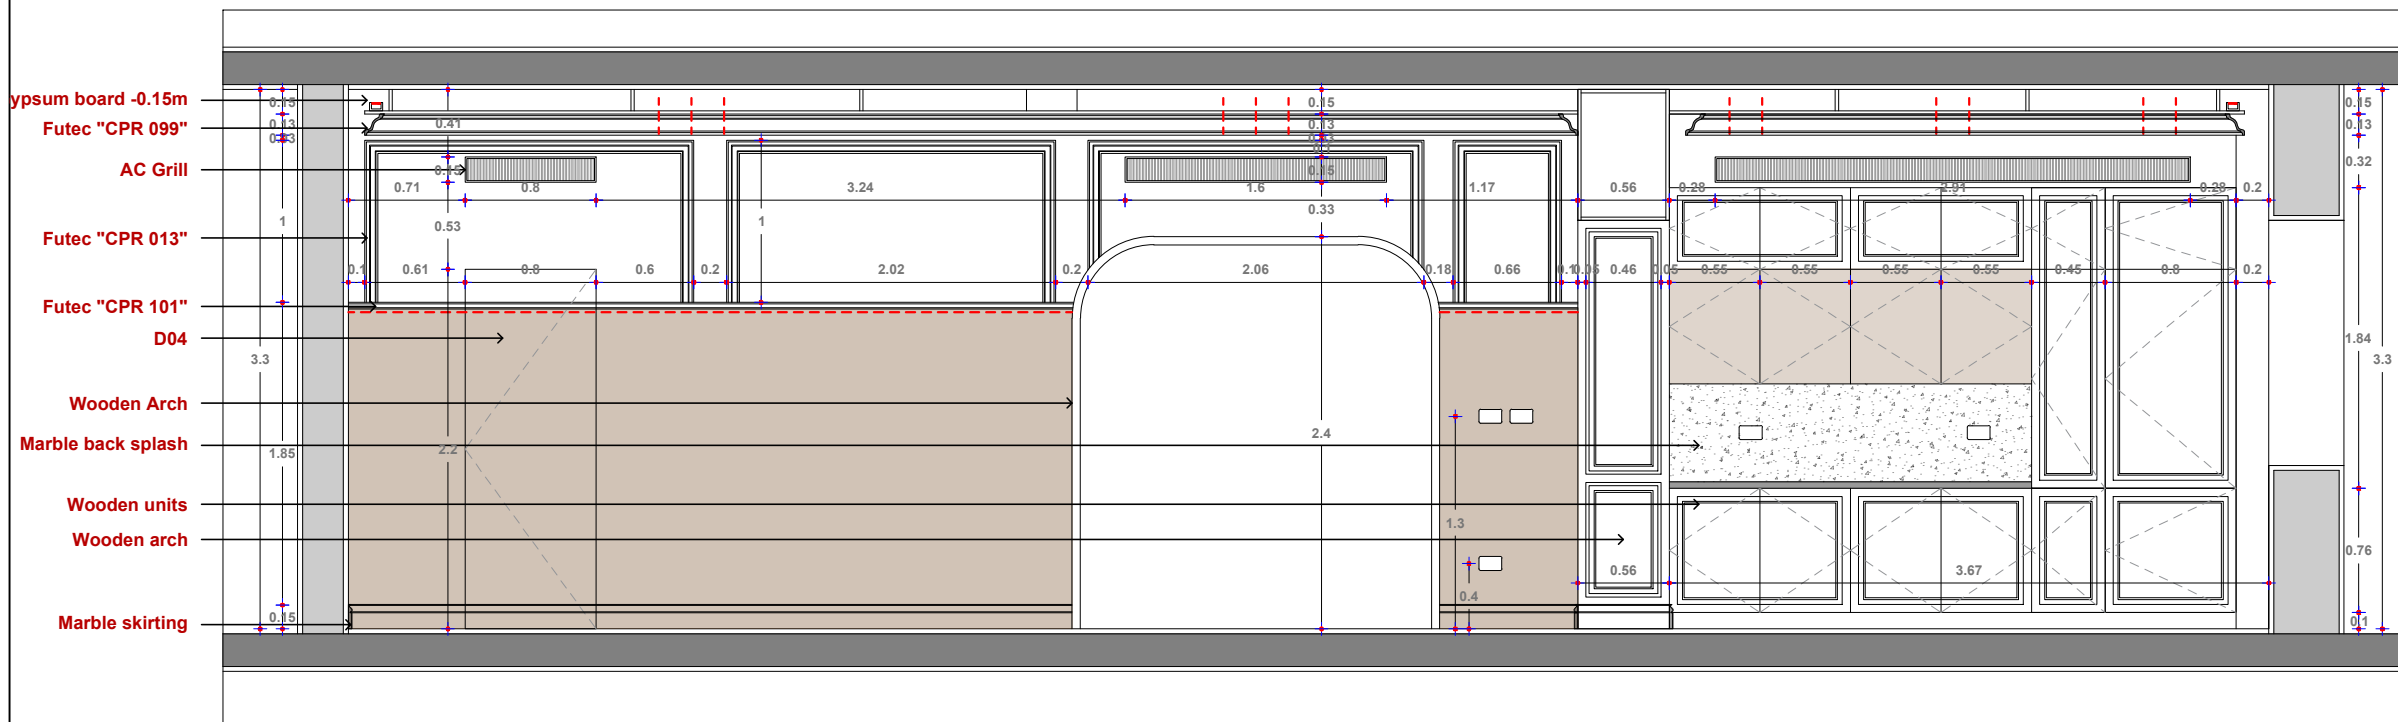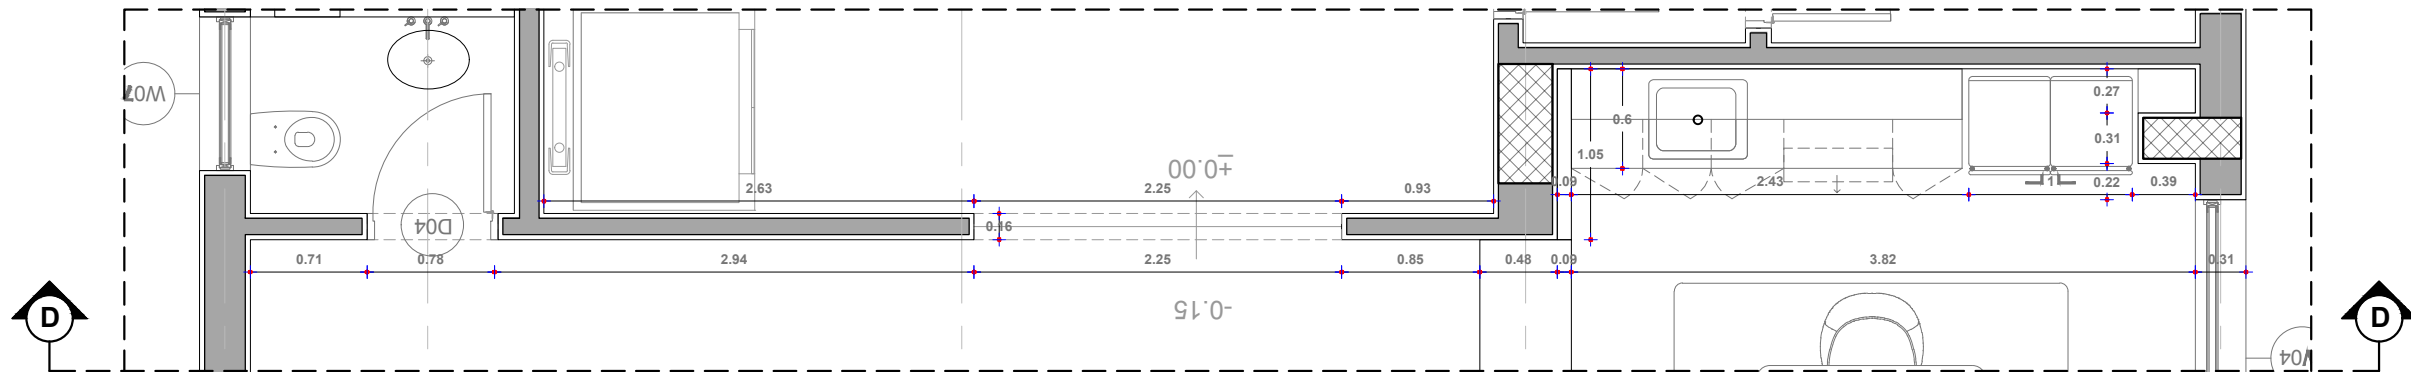

Client : Mr. Ahmed El Nahas	
Project : Alex West	
2510 - Alex West Villa 373	
Team Work	
Architect : Heba Fahmy Revised By : Omar Alaa	
Ground Floor Plans Section D-D	
Scale :	Draft
Date : April 2025	Sheet no:
File Name : Alex West Villa	
Project Number : 2510	

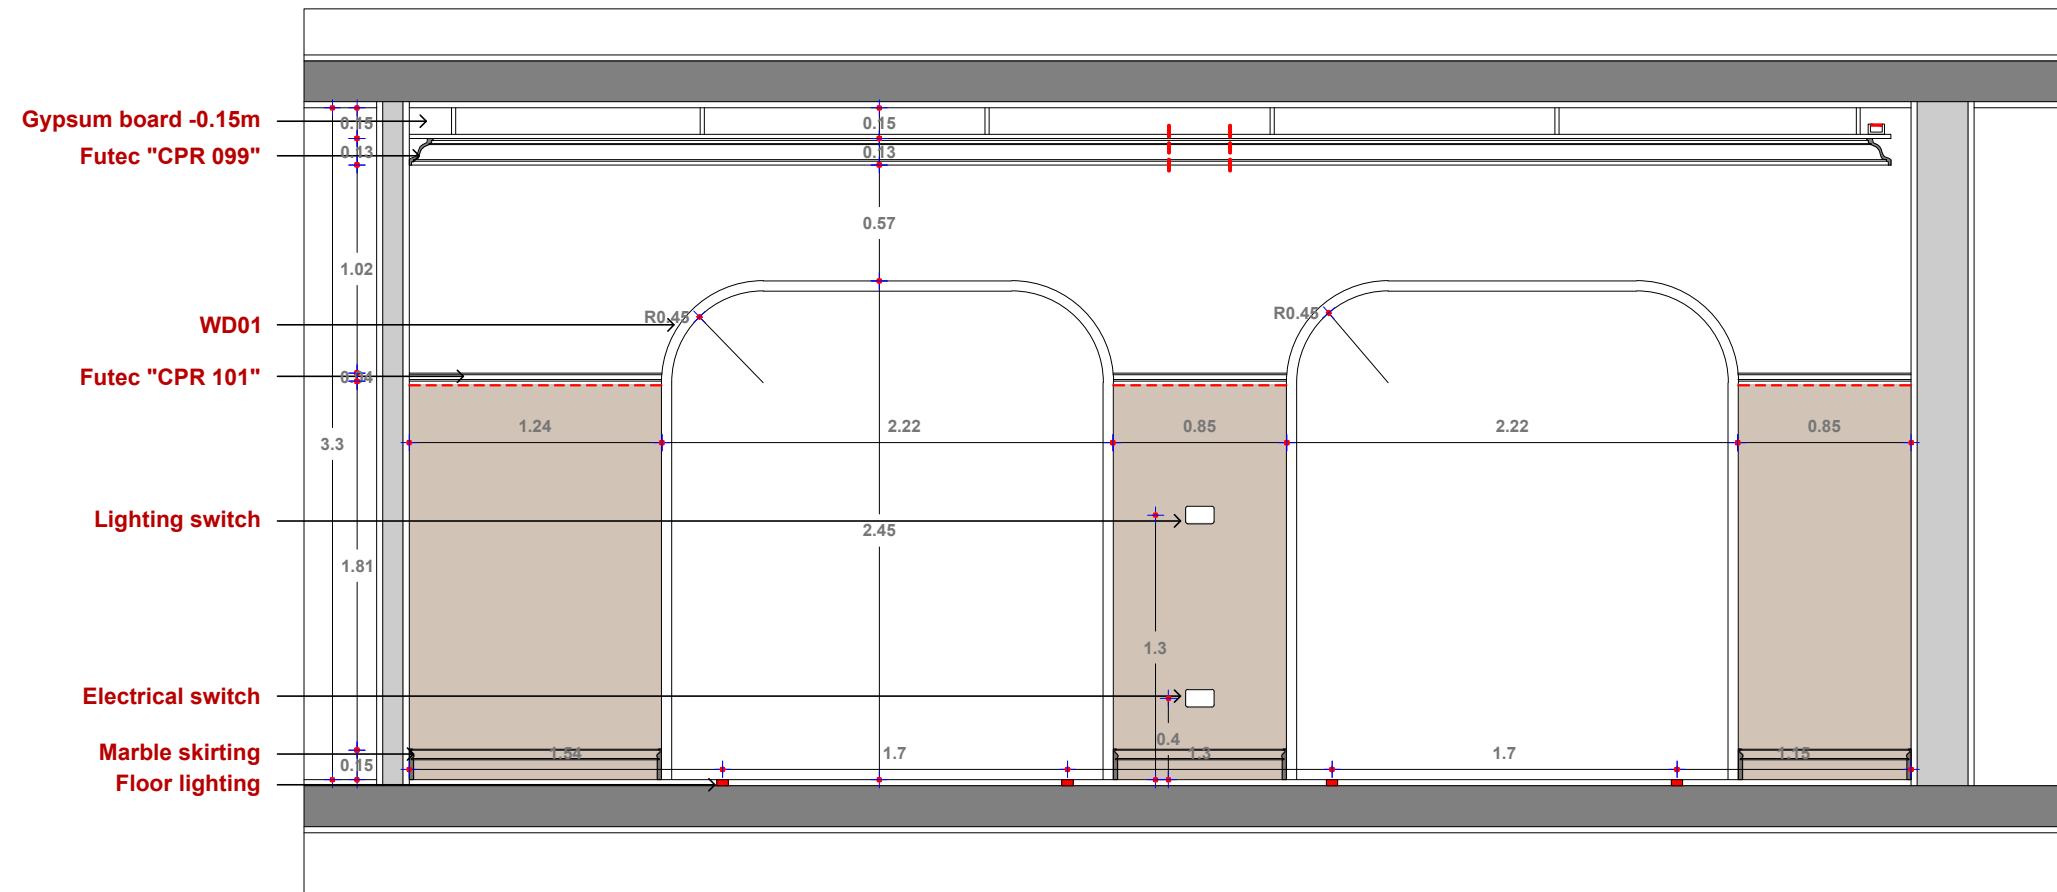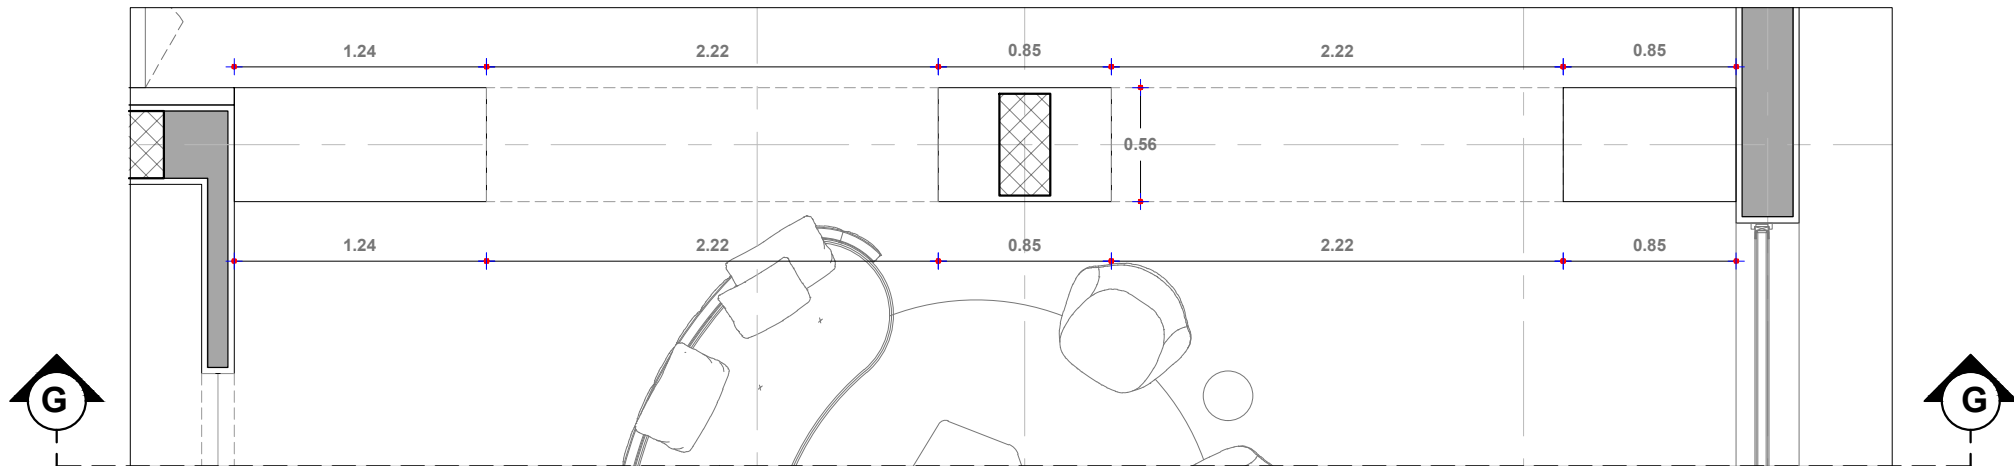

Client : Mr. Ahmed El Nahas	
Project : Alex West	
2510 - Alex West Villa 373	
Team Work	
Architect : Heba Fahmy Revised By : Omar Alaa	
Ground Floor Plans Section G-G	
Scale :	Draft
Date : April 2025	Sheet no:
File Name : Alex West Villa	
Project Number : 2510	

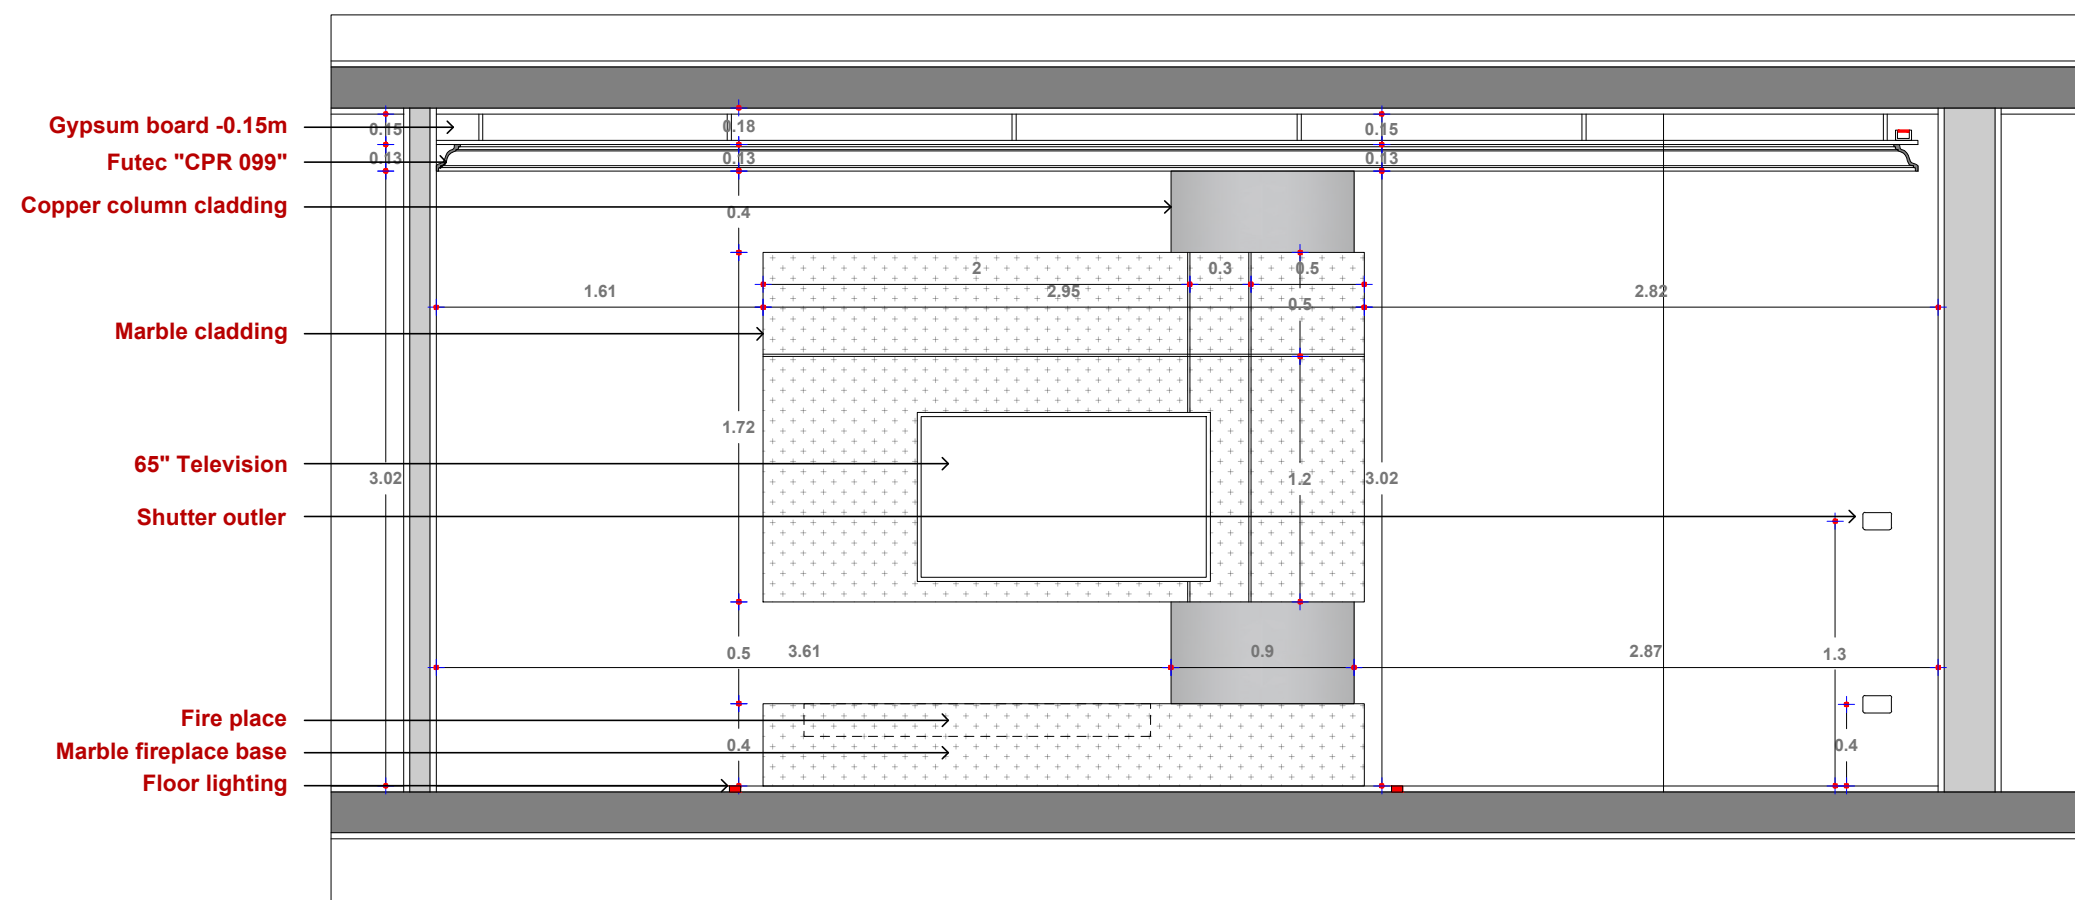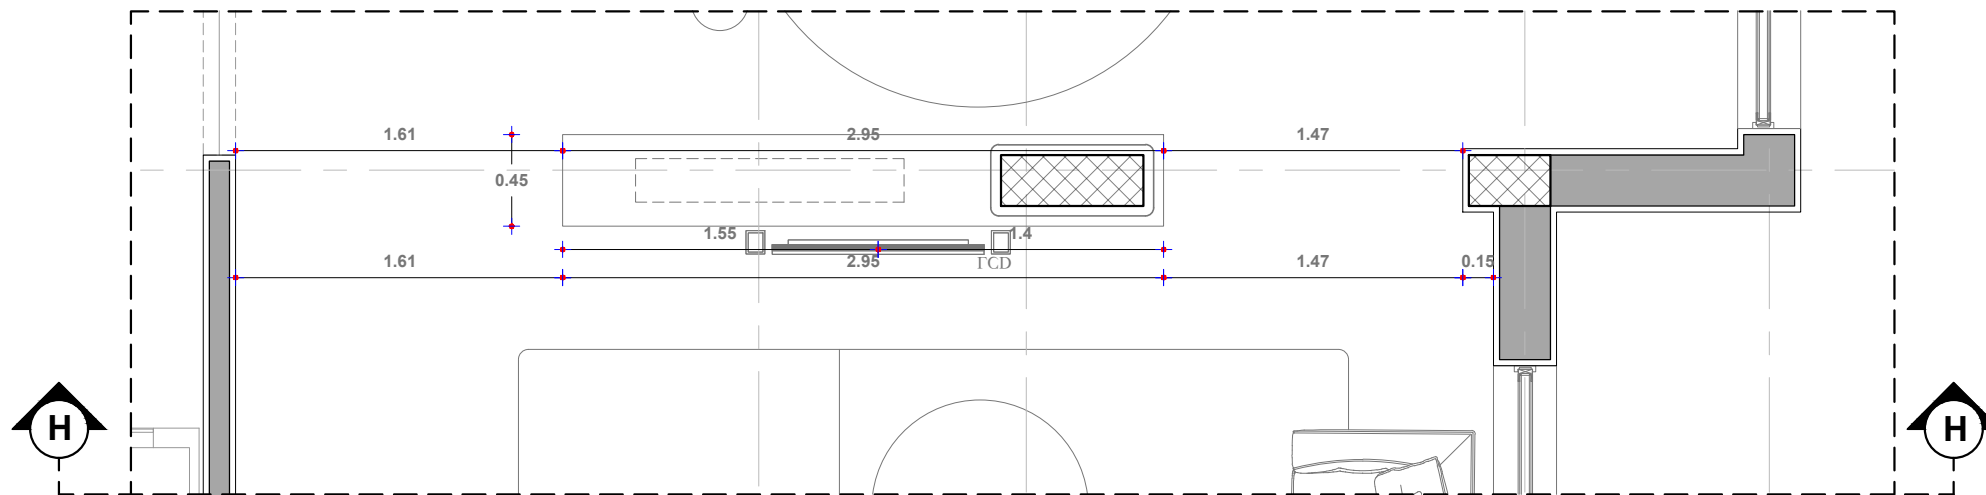

Client :
Mr. Ahmed El Nahas



Project :
Alex West

2510 - Alex West Villa 373

Team Work
Architect : Heba Fahmy
Revised By : Omar Alaa

**Ground Floor Plans
Section H-H**

Scale :	Draft
Date : April 2025	Sheet no:
File Name : Alex West Villa	
Project Number : 2510	

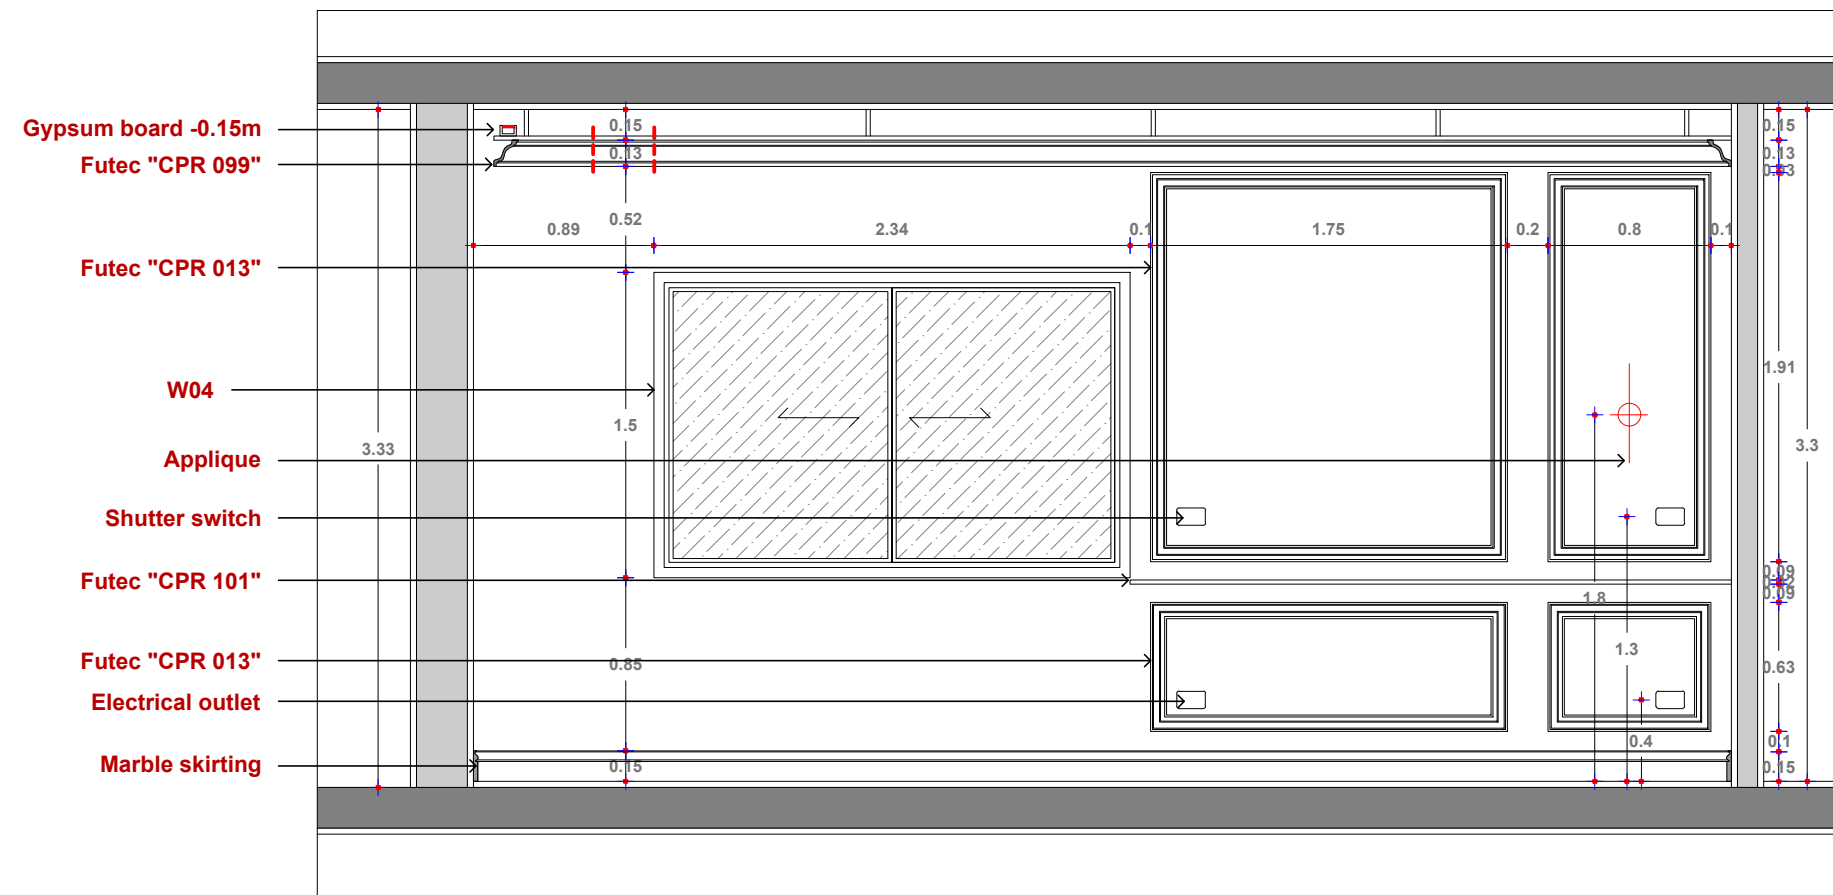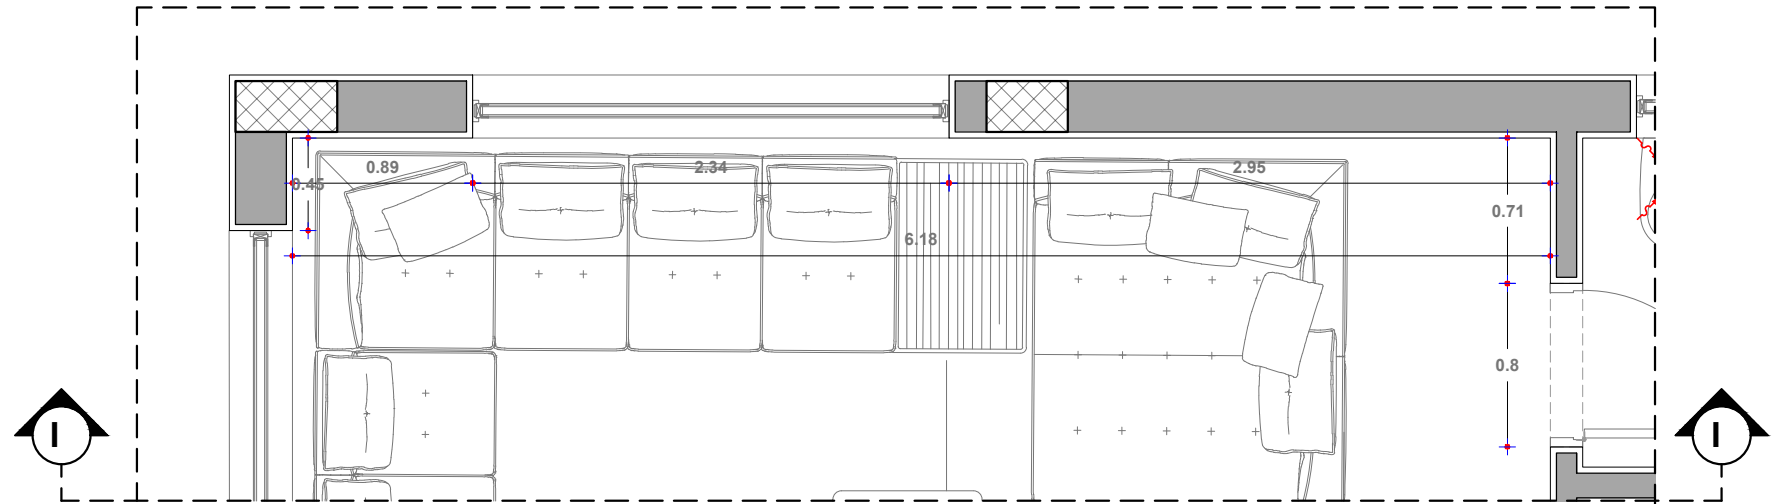

Client :
Mr. Ahmed El Nahas



Project :
Alex West

2510 - Alex West Villa 373

Team Work
Architect : Heba Fahmy
Revised By : Omar Alaa

Ground Floor Plans
Section I-I

Scale :	Draft
Date : April 2025	Sheet no:
File Name : Alex West Villa	
Project Number : 2510	

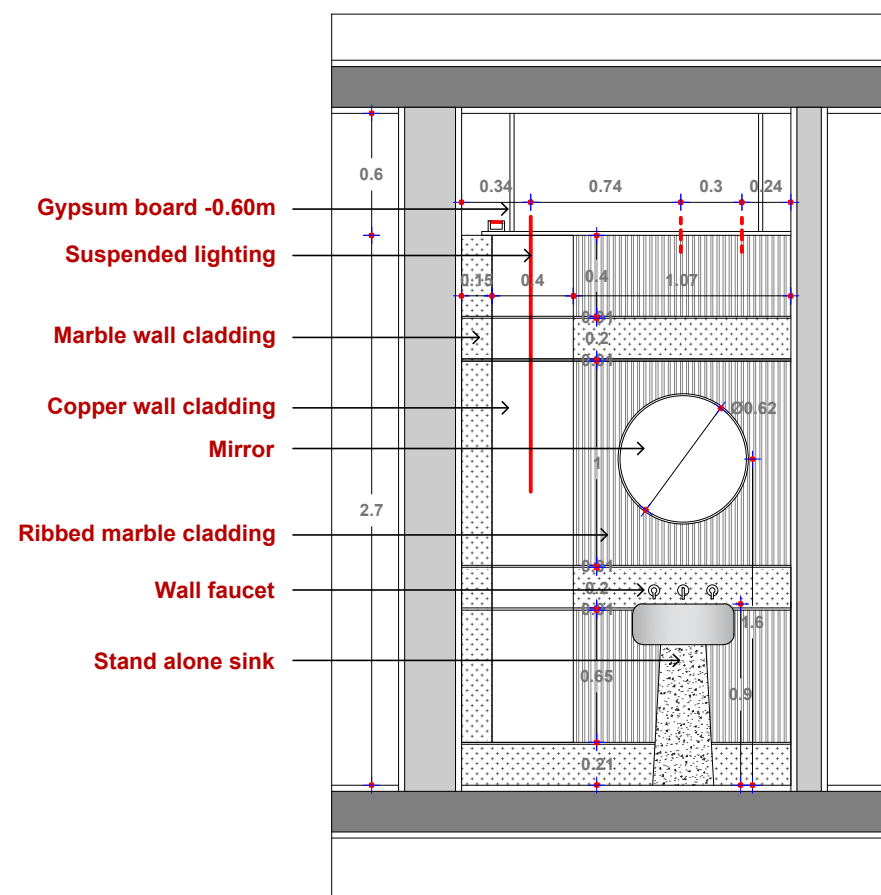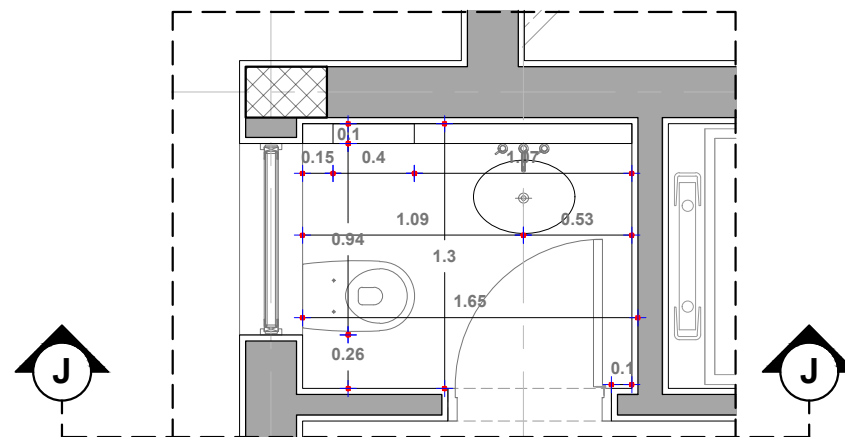

Client :
Mr. Ahmed El Nahas

Project :

Alex West

2510 - Alex West Villa 373

Team Work

Architect : Heba Fahmy
Revised By : Omar Alaa

Ground Floor Plans Section J-J

Scale :

Date : April 2025



File Name : Alex West Villa

Project Number : 2510

Draft

Sheet no:



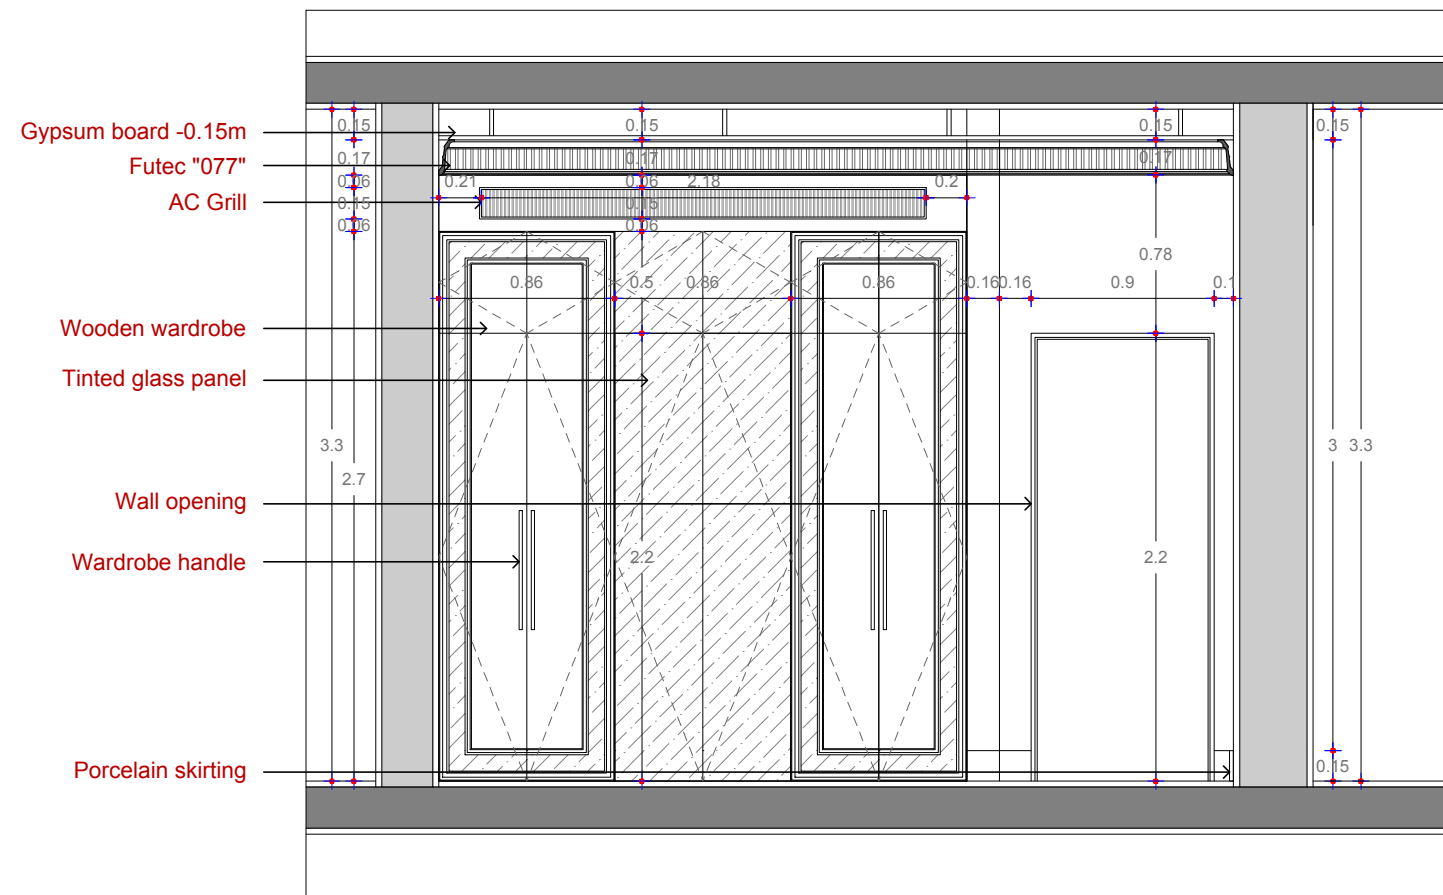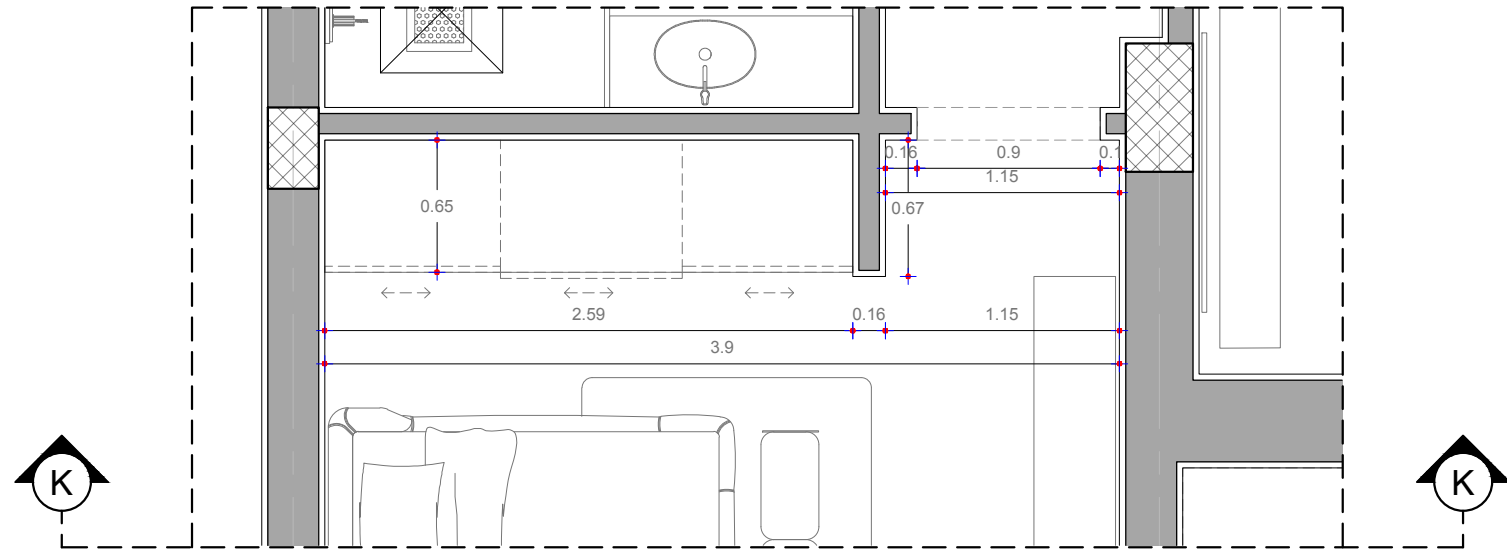

Client :
Mr. Ahmed El Nahas



Project :
Alex West

2510 - Alex West Villa 373

Team Work
Architect : Heba Fahmy
Revised By : Omar Alaa

Ground Floor Plans
Elevation K-K

Scale :	Draft
Date : April 2025	Sheet no:
File Name : Alex West Villa	
Project Number : 2510	

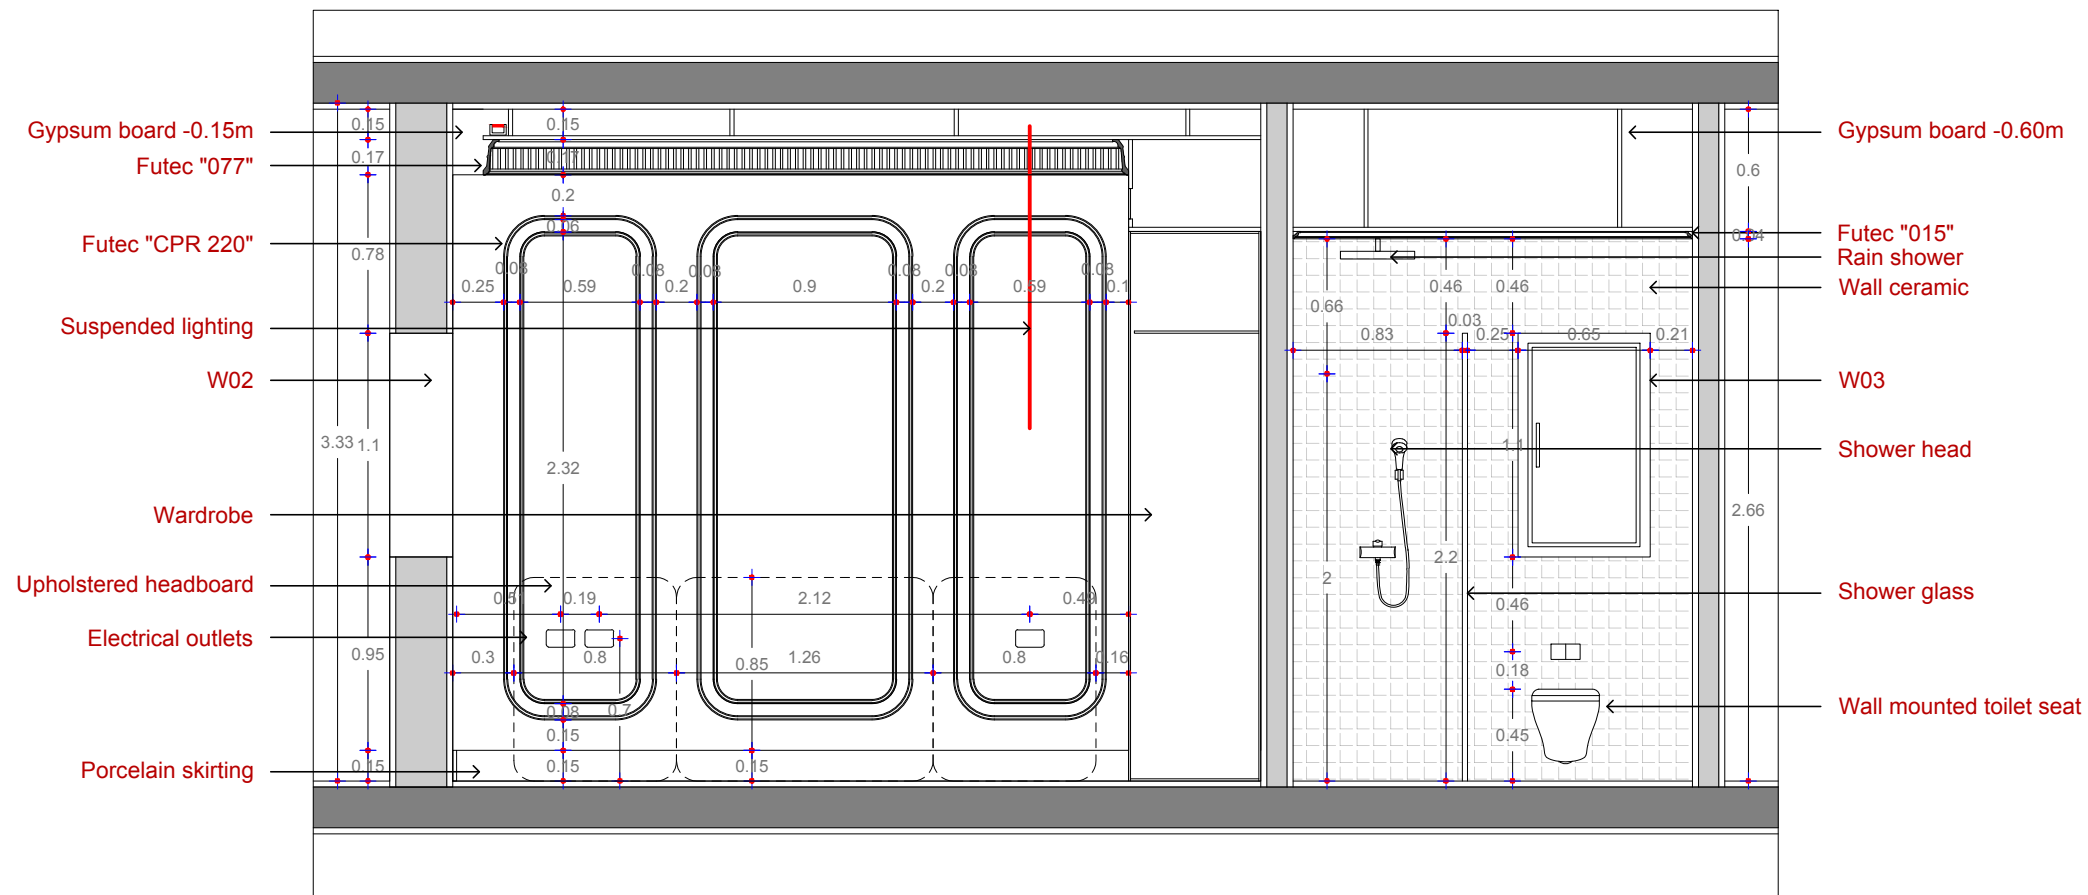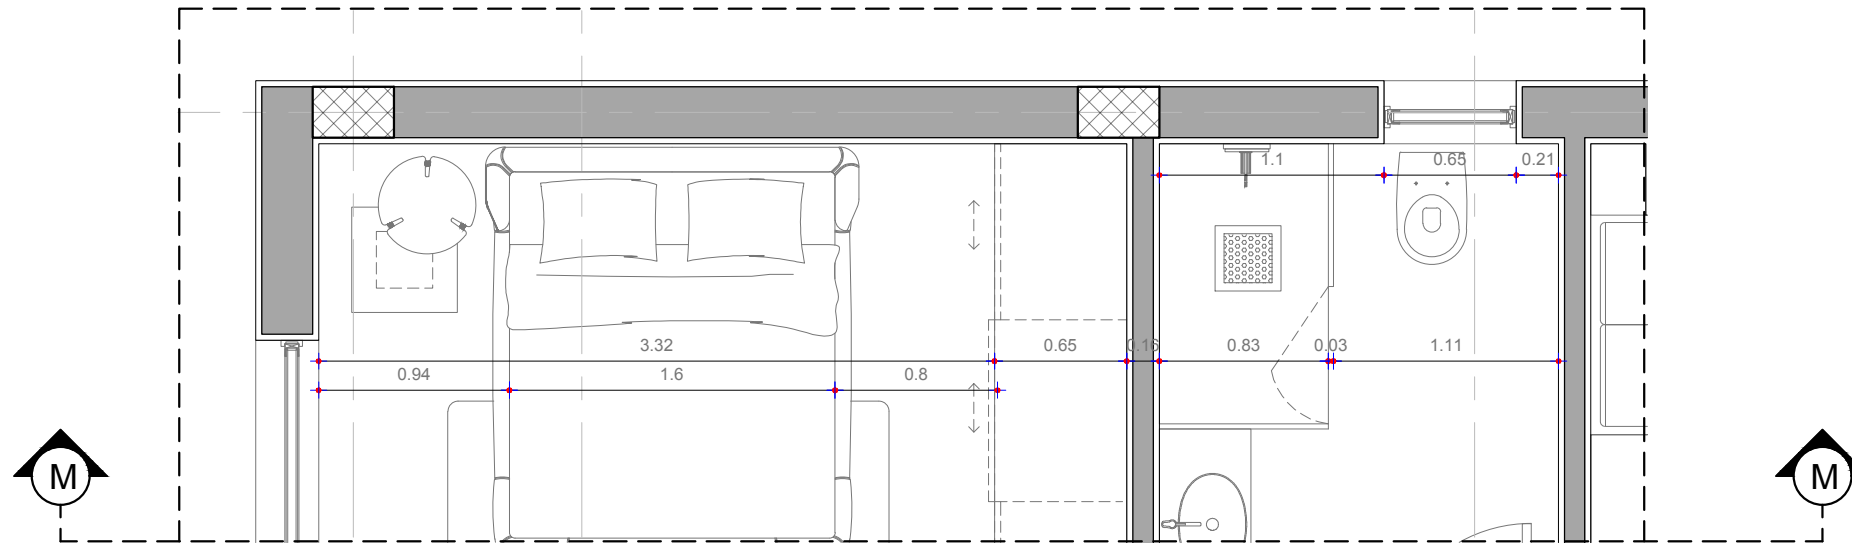

Client :
Mr. Ahmed El Nahas



Project :
Alex West

2510 - Alex West Villa 373



Team Work
Architect : Heba Fahmy
Revised By : Omar Alaa

Ground Floor Plans
Elevation M-M

Scale :	Draft
Date : April 2025	Sheet no:
File Name : Alex West Villa	
Project Number : 2510	

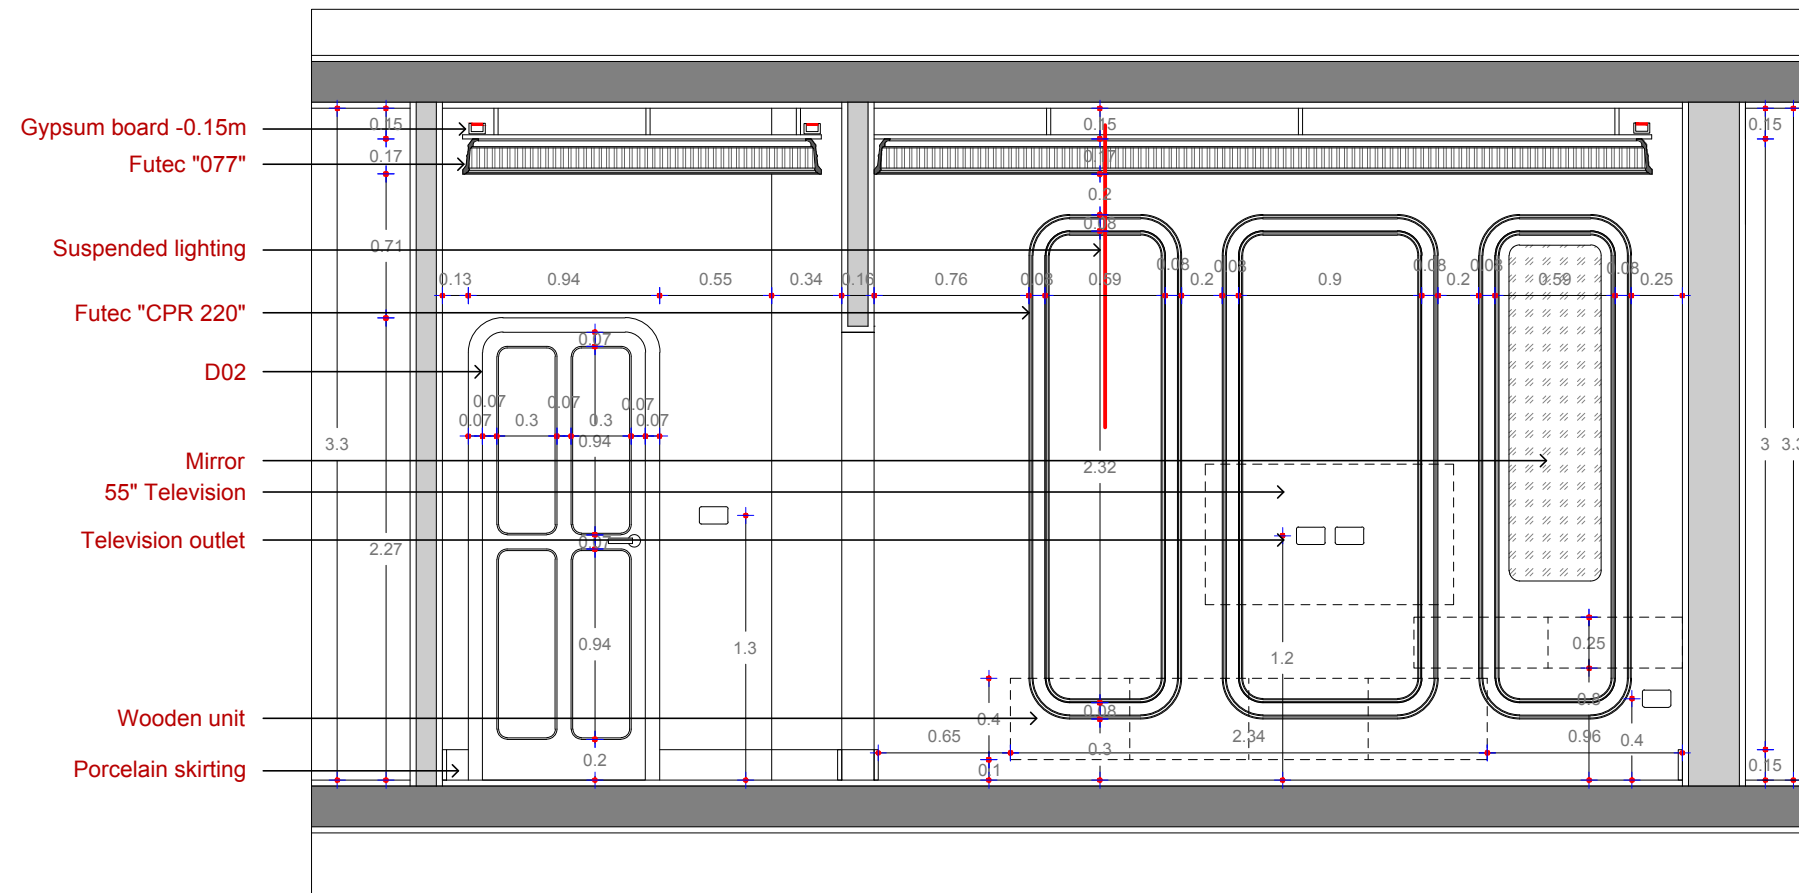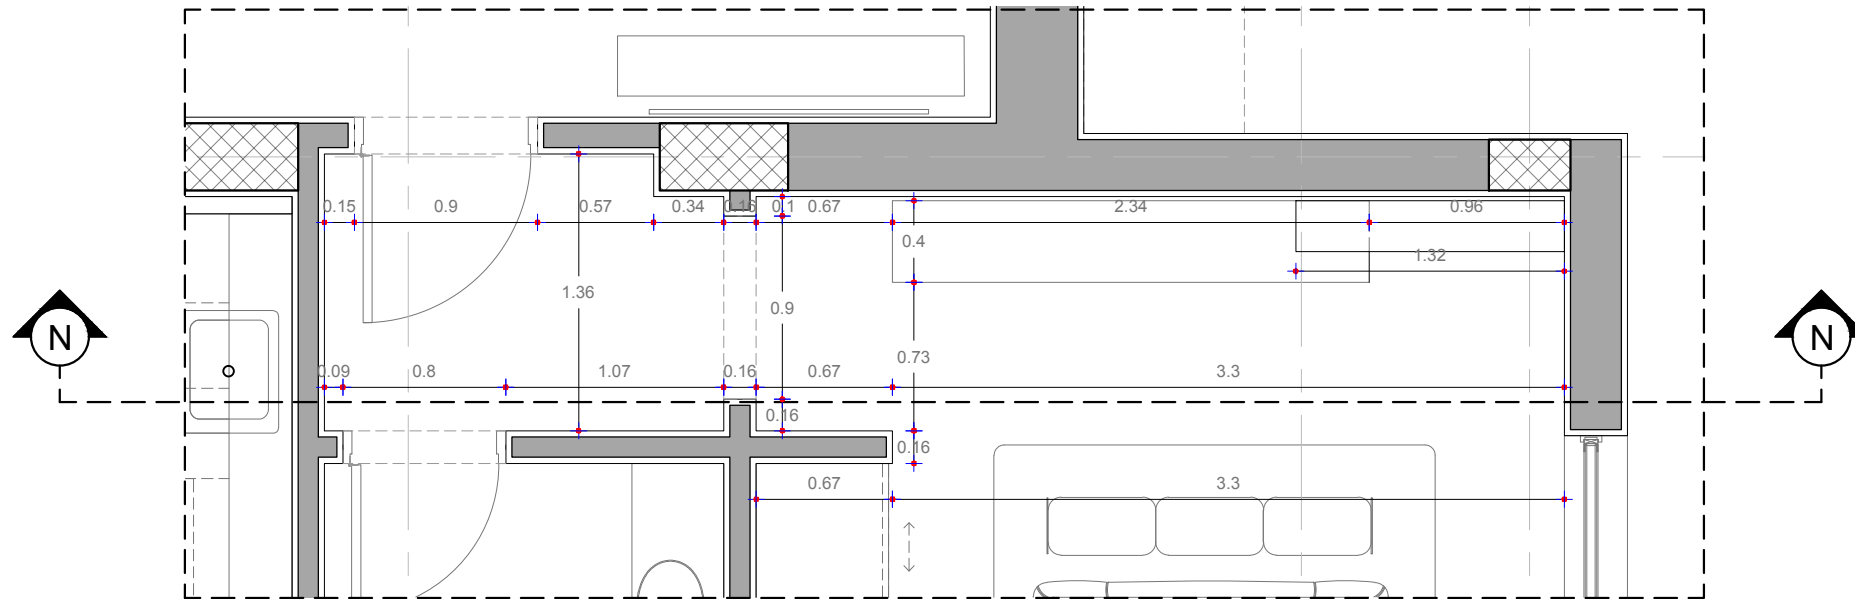

Client : Mr. Ahmed El Nahas	
Project : Alex West	
2510 - Alex West Villa 373	
Team Work	
Architect : Heba Fahmy Revised By : Omar Alaa	
Ground Floor Plans Elevation N-N	
Scale :	Draft
Date : April 2025	Sheet no:
File Name : Alex West Villa	
Project Number : 2510	

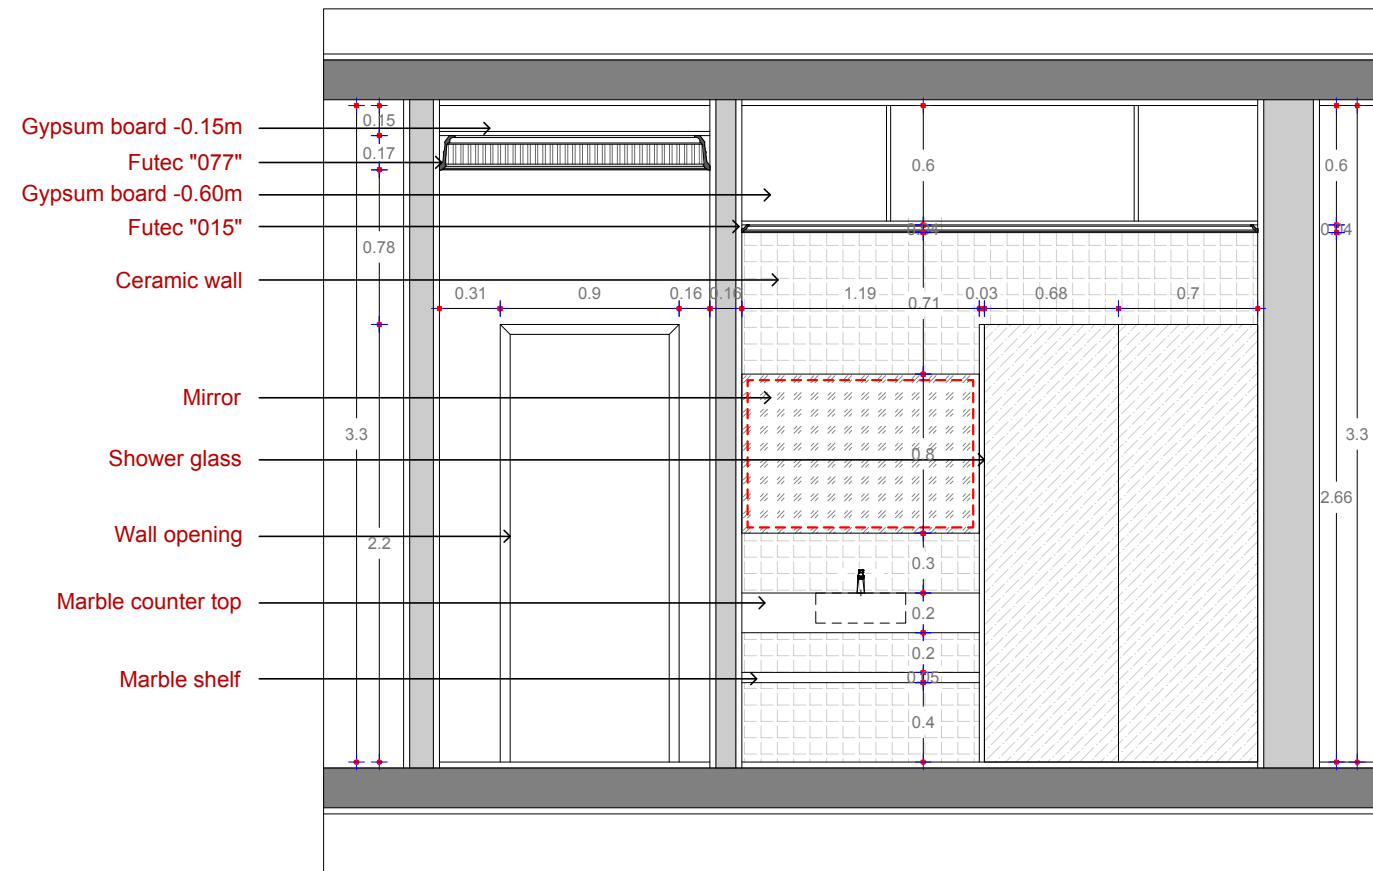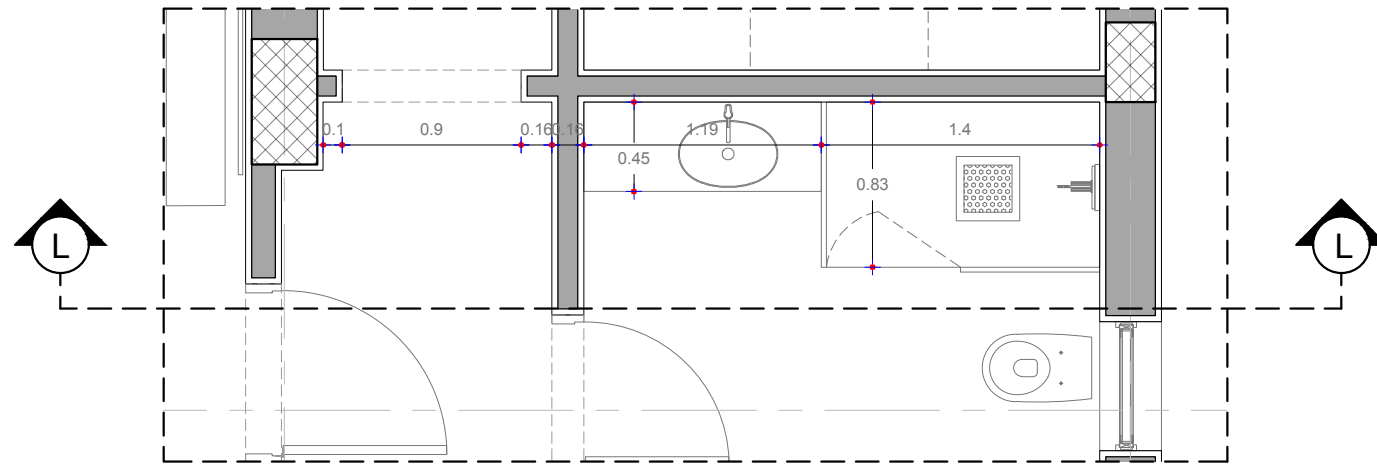

Client :
Mr. Ahmed El Nahas

Project :
Alex West

2510 - Alex West Villa 373


Team Work
Architect : Heba Fahmy
Revised By : Omar Alaa

Ground Floor Plans
Elevation N-N

Scale :	Draft
Date : April 2025	Sheet no:
File Name : Alex West Villa	
Project Number : 2510	

FIRST FLOOR PLAN

Technical Drawings

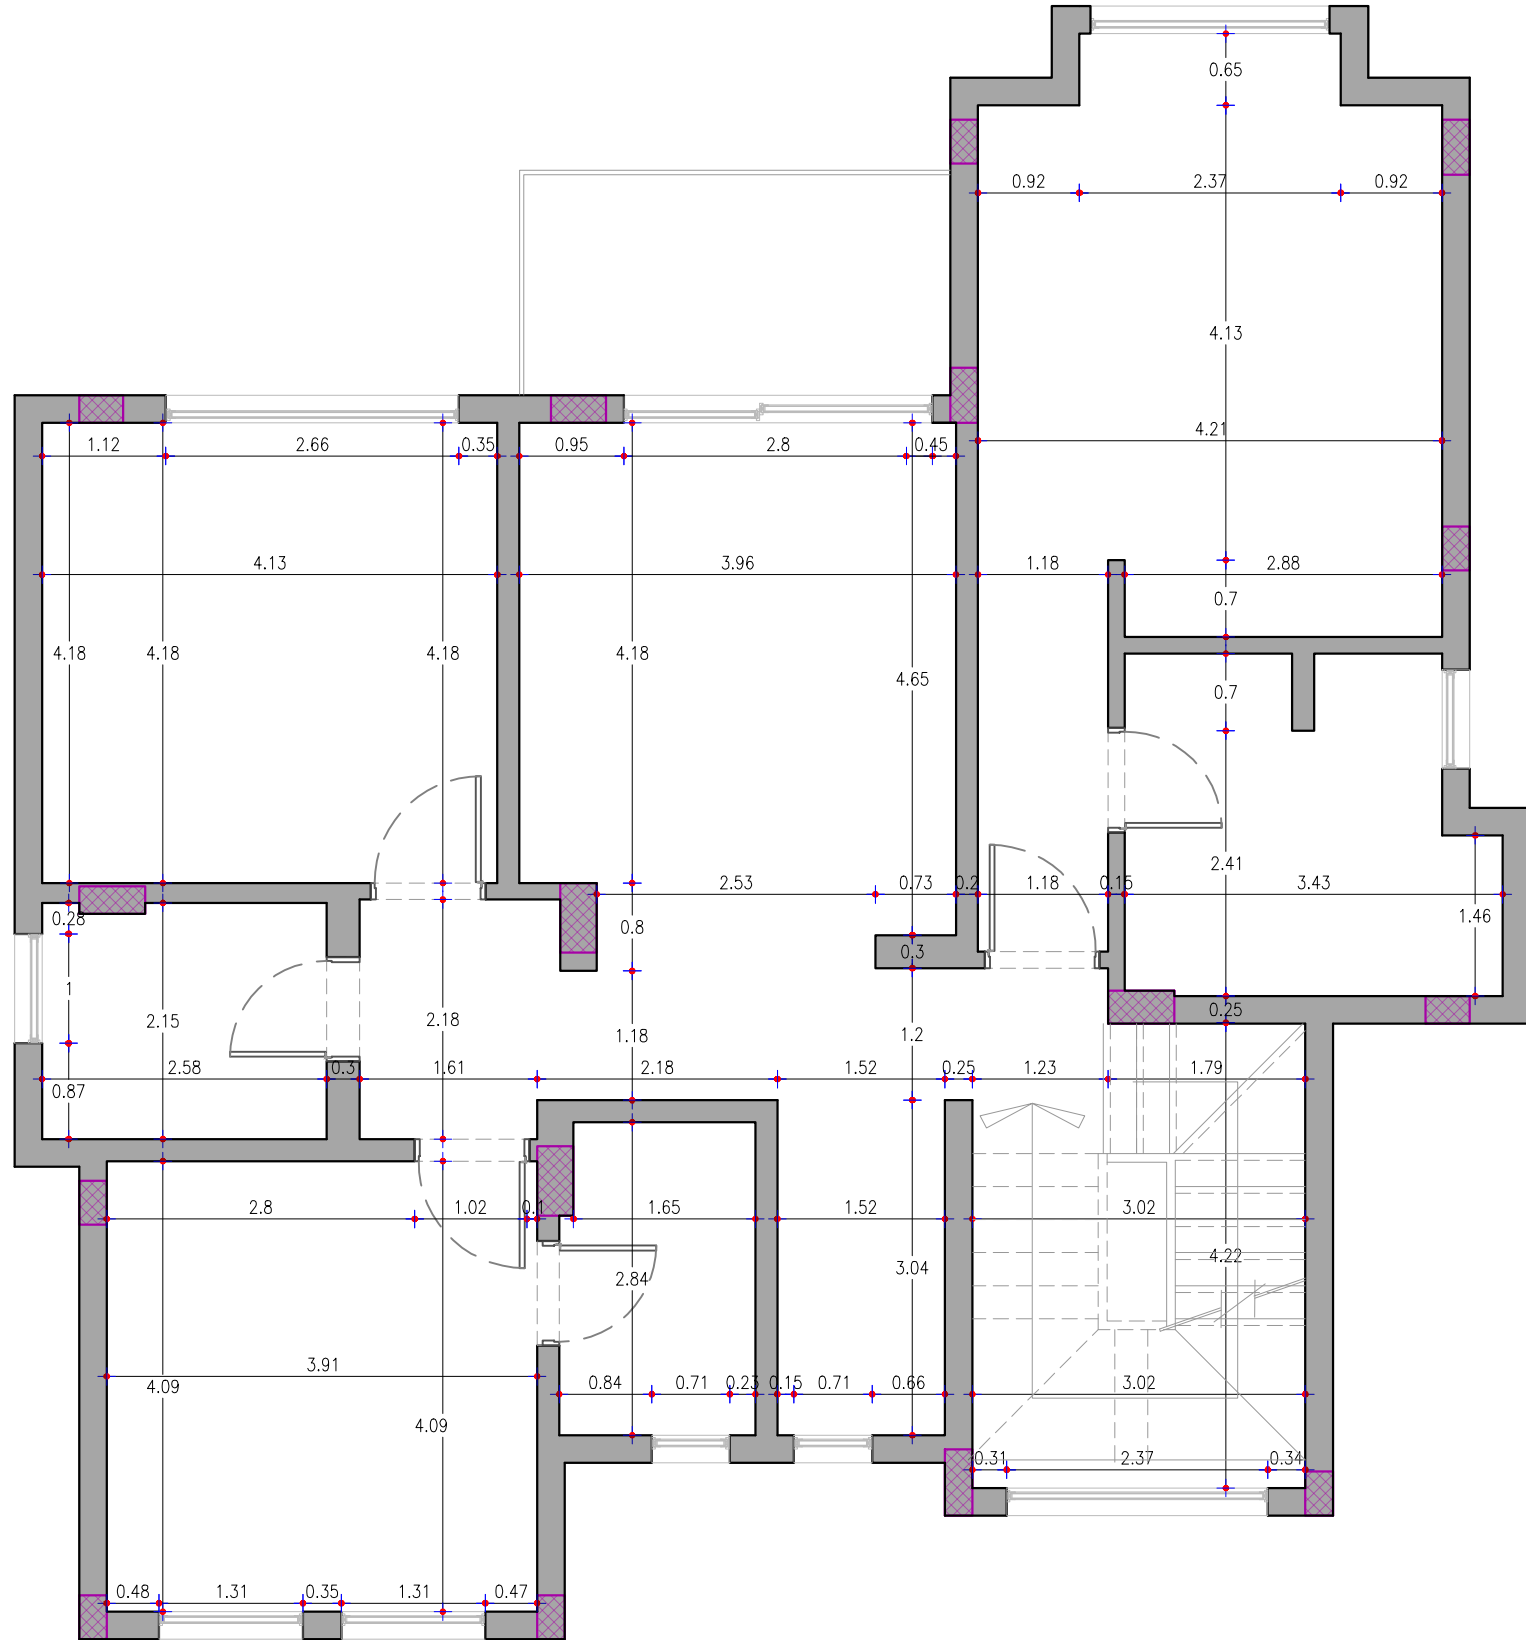

Client :
Mr. Ahmed El Nahas


Project :
Alex West

2510 - Alex West Villa 373

Team Work
Architect : Heba Fahmy
Revised by : Omar Alaa

First Floor Plans
As Built

Scale :	Draft
Date : April 2025	Sheet no:
File Name : Alex West Villa	
Project Number : 2510	

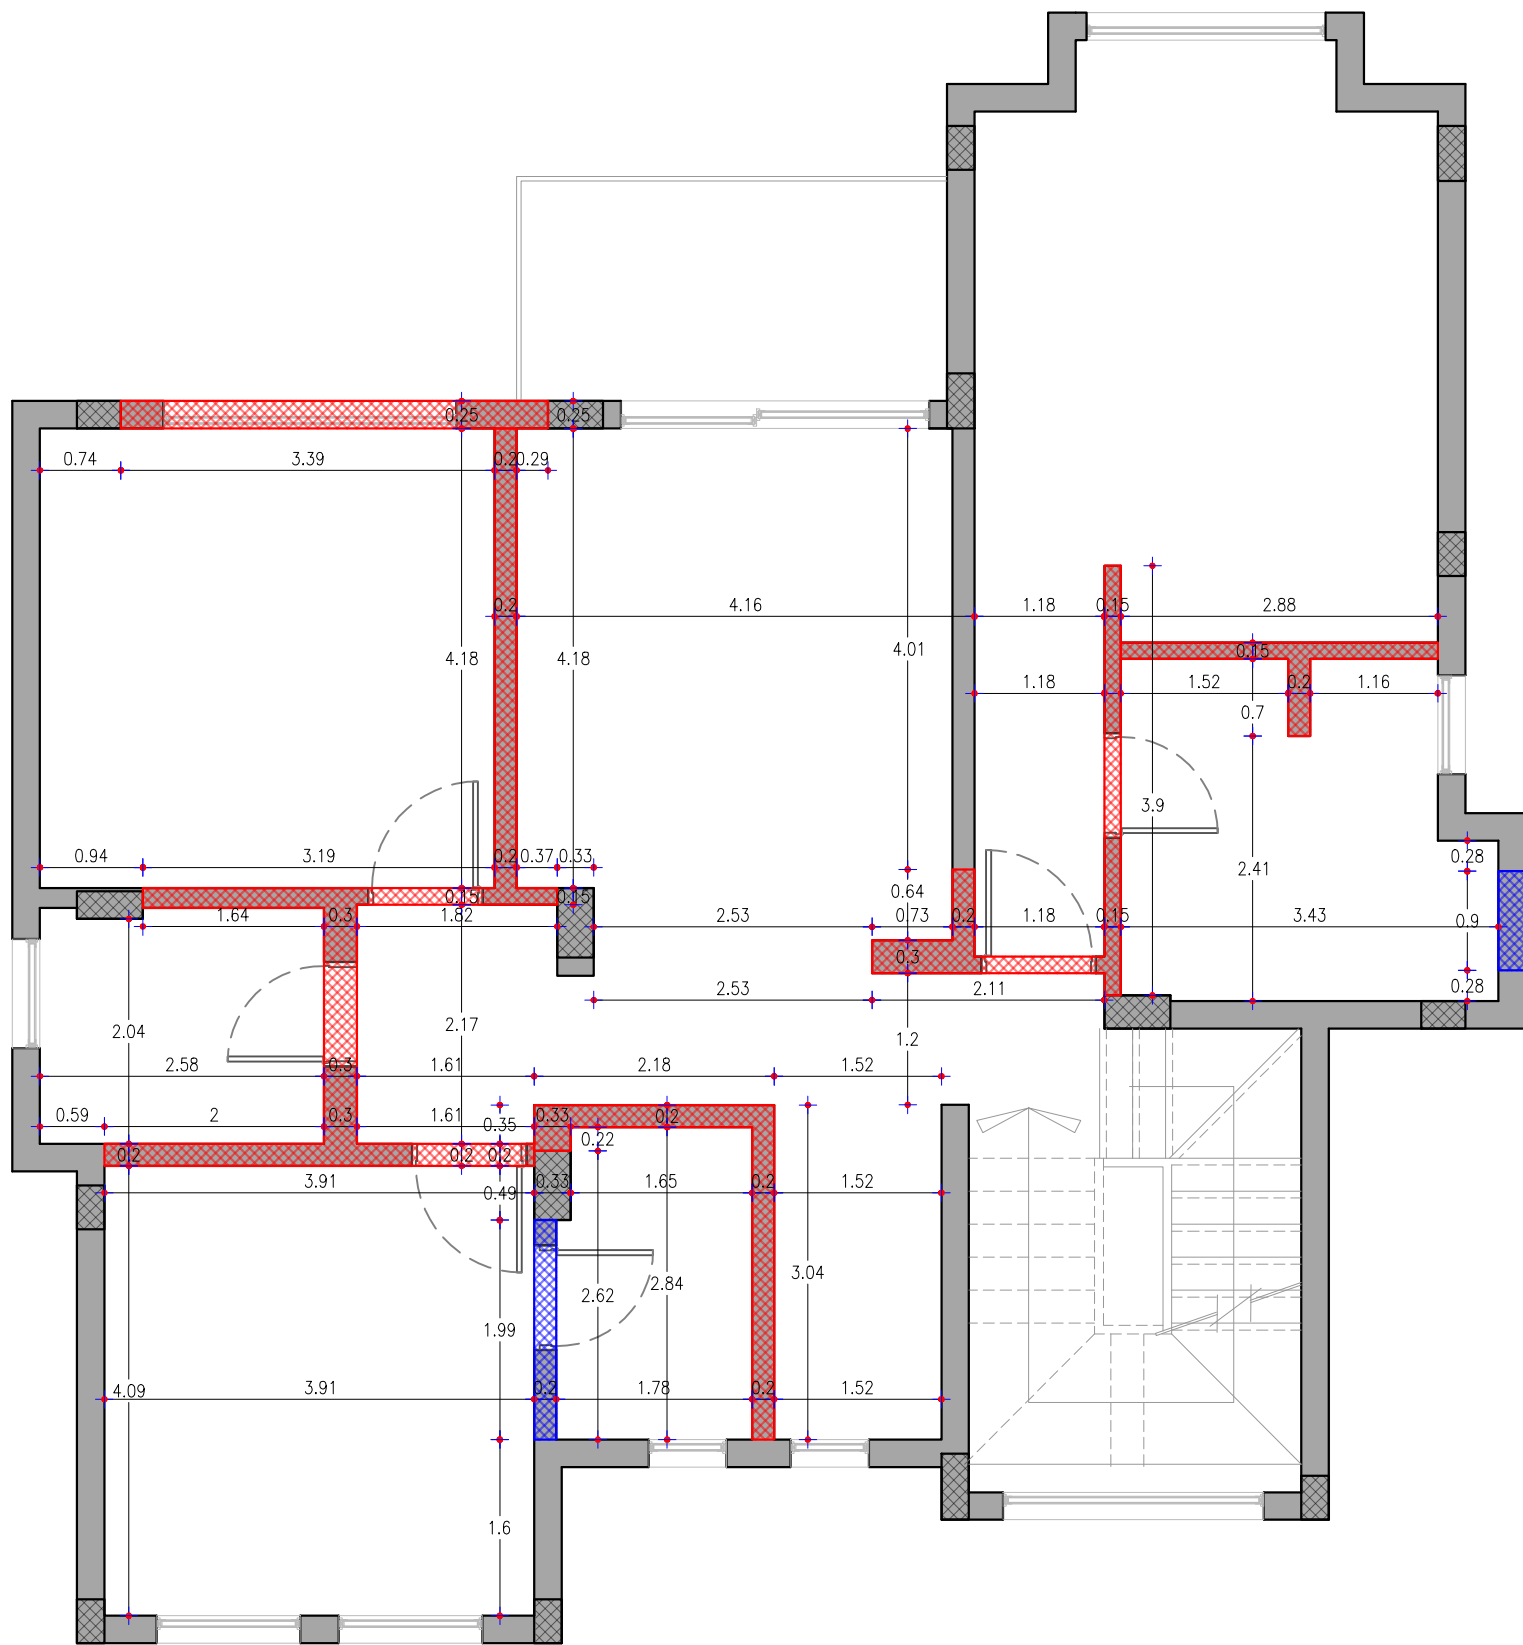

LEGEND & SYMBOLS

Demolish Walls:

-  Demolish walls
-  Demolish openings


Client :
Mr. Ahmed El Nahas

Project :
Alex West

2510 - Alex West Villa 373

Team Work
Architect : Heba Fahmy
Revised by : Omar Alaa

First Floor Plans	
Demolish Walls	
Scale :	Draft
Date : April 2025	Sheet no:
File Name : Alex West Villa	
Project Number : 2510	

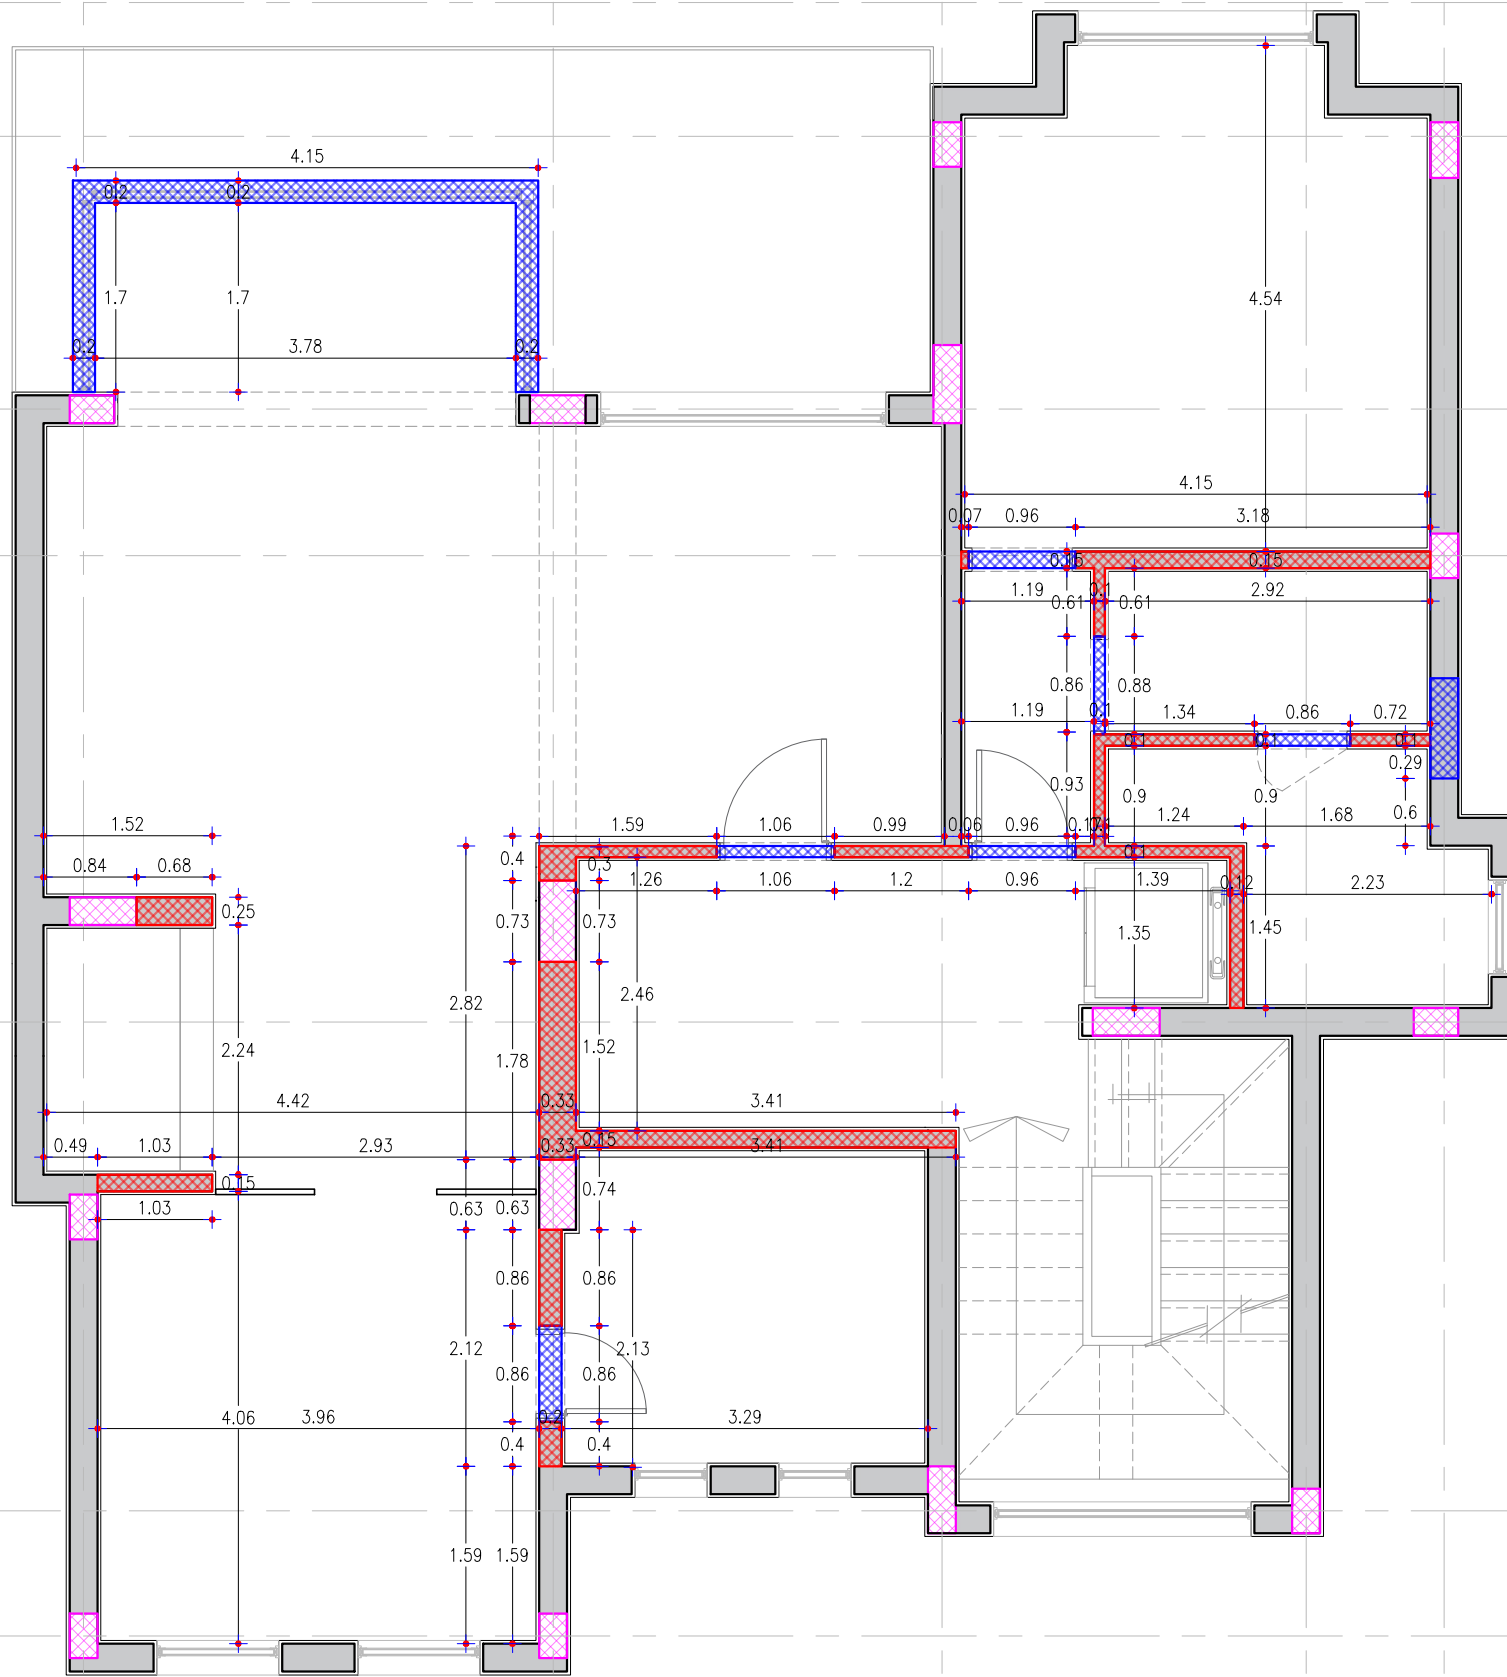

LEGEND & SYMBOLS

Demolish Walls:

 New walls

 New wall openings

Client :

Mr. Ahmed El Nahas

Project :

Alex West

2510 - Alex West Villa 373

Team Work

Architect : Heba Fahmy
Revised by : Omar Alaa

First Floor Plans
New Walls

Scale :


Draft

Date : April 2025

Sheet no:

File Name : Alex West Villa

Project Number : 2510

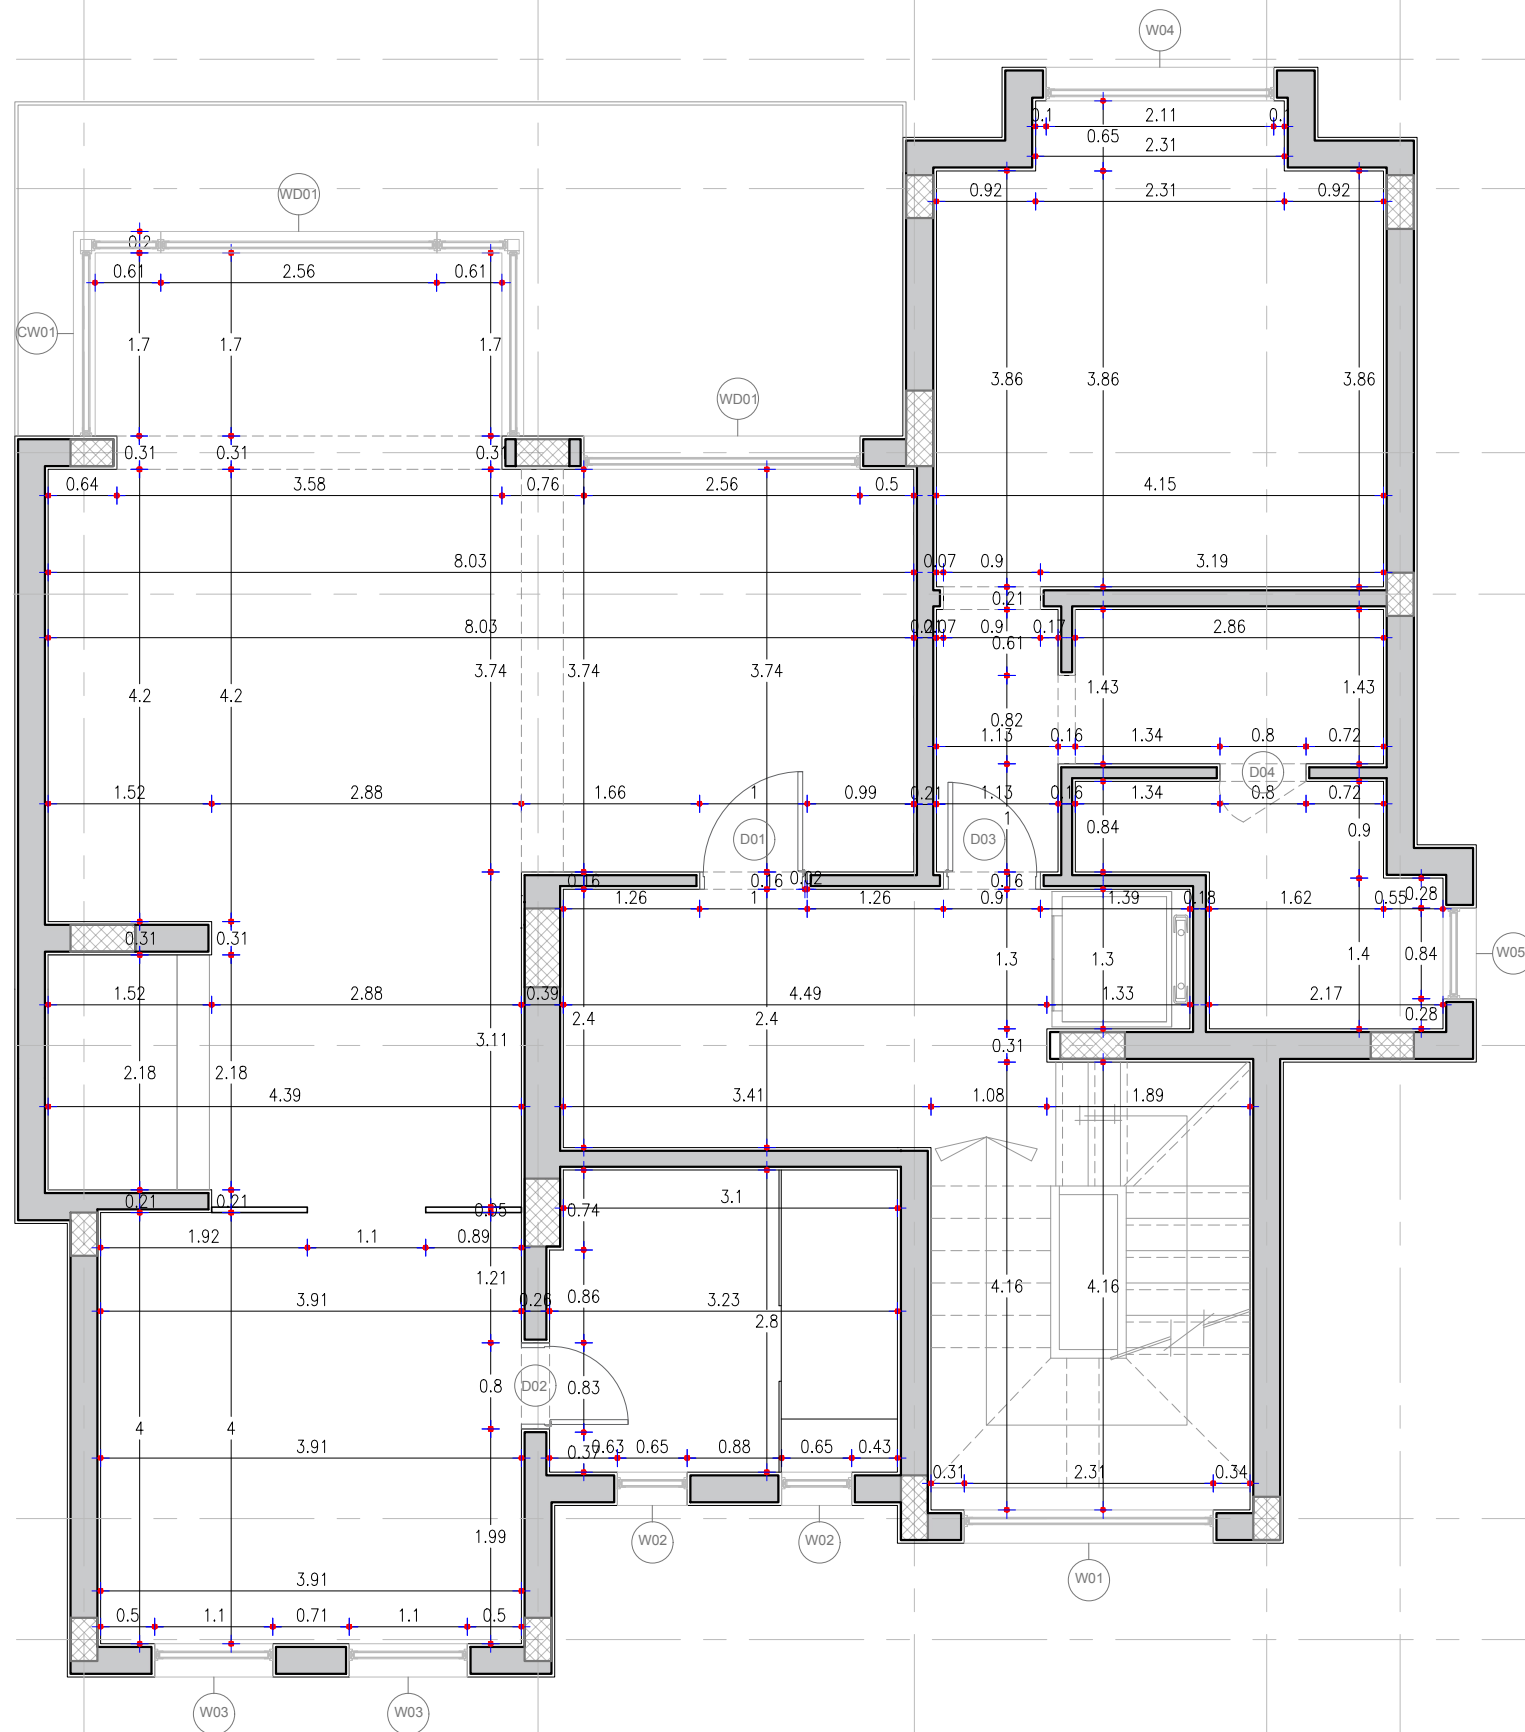

Client :
Mr. Ahmed El Nahas


Project :
Alex West

2510 - Alex West Villa 373

Team Work
Architect : Heba Fahmy
Revised by : Omar Alaa

First Floor Plans
Proposed

Scale :	Draft
Date : April 2025	Sheet no:
File Name : Alex West Villa	
Project Number : 2510	

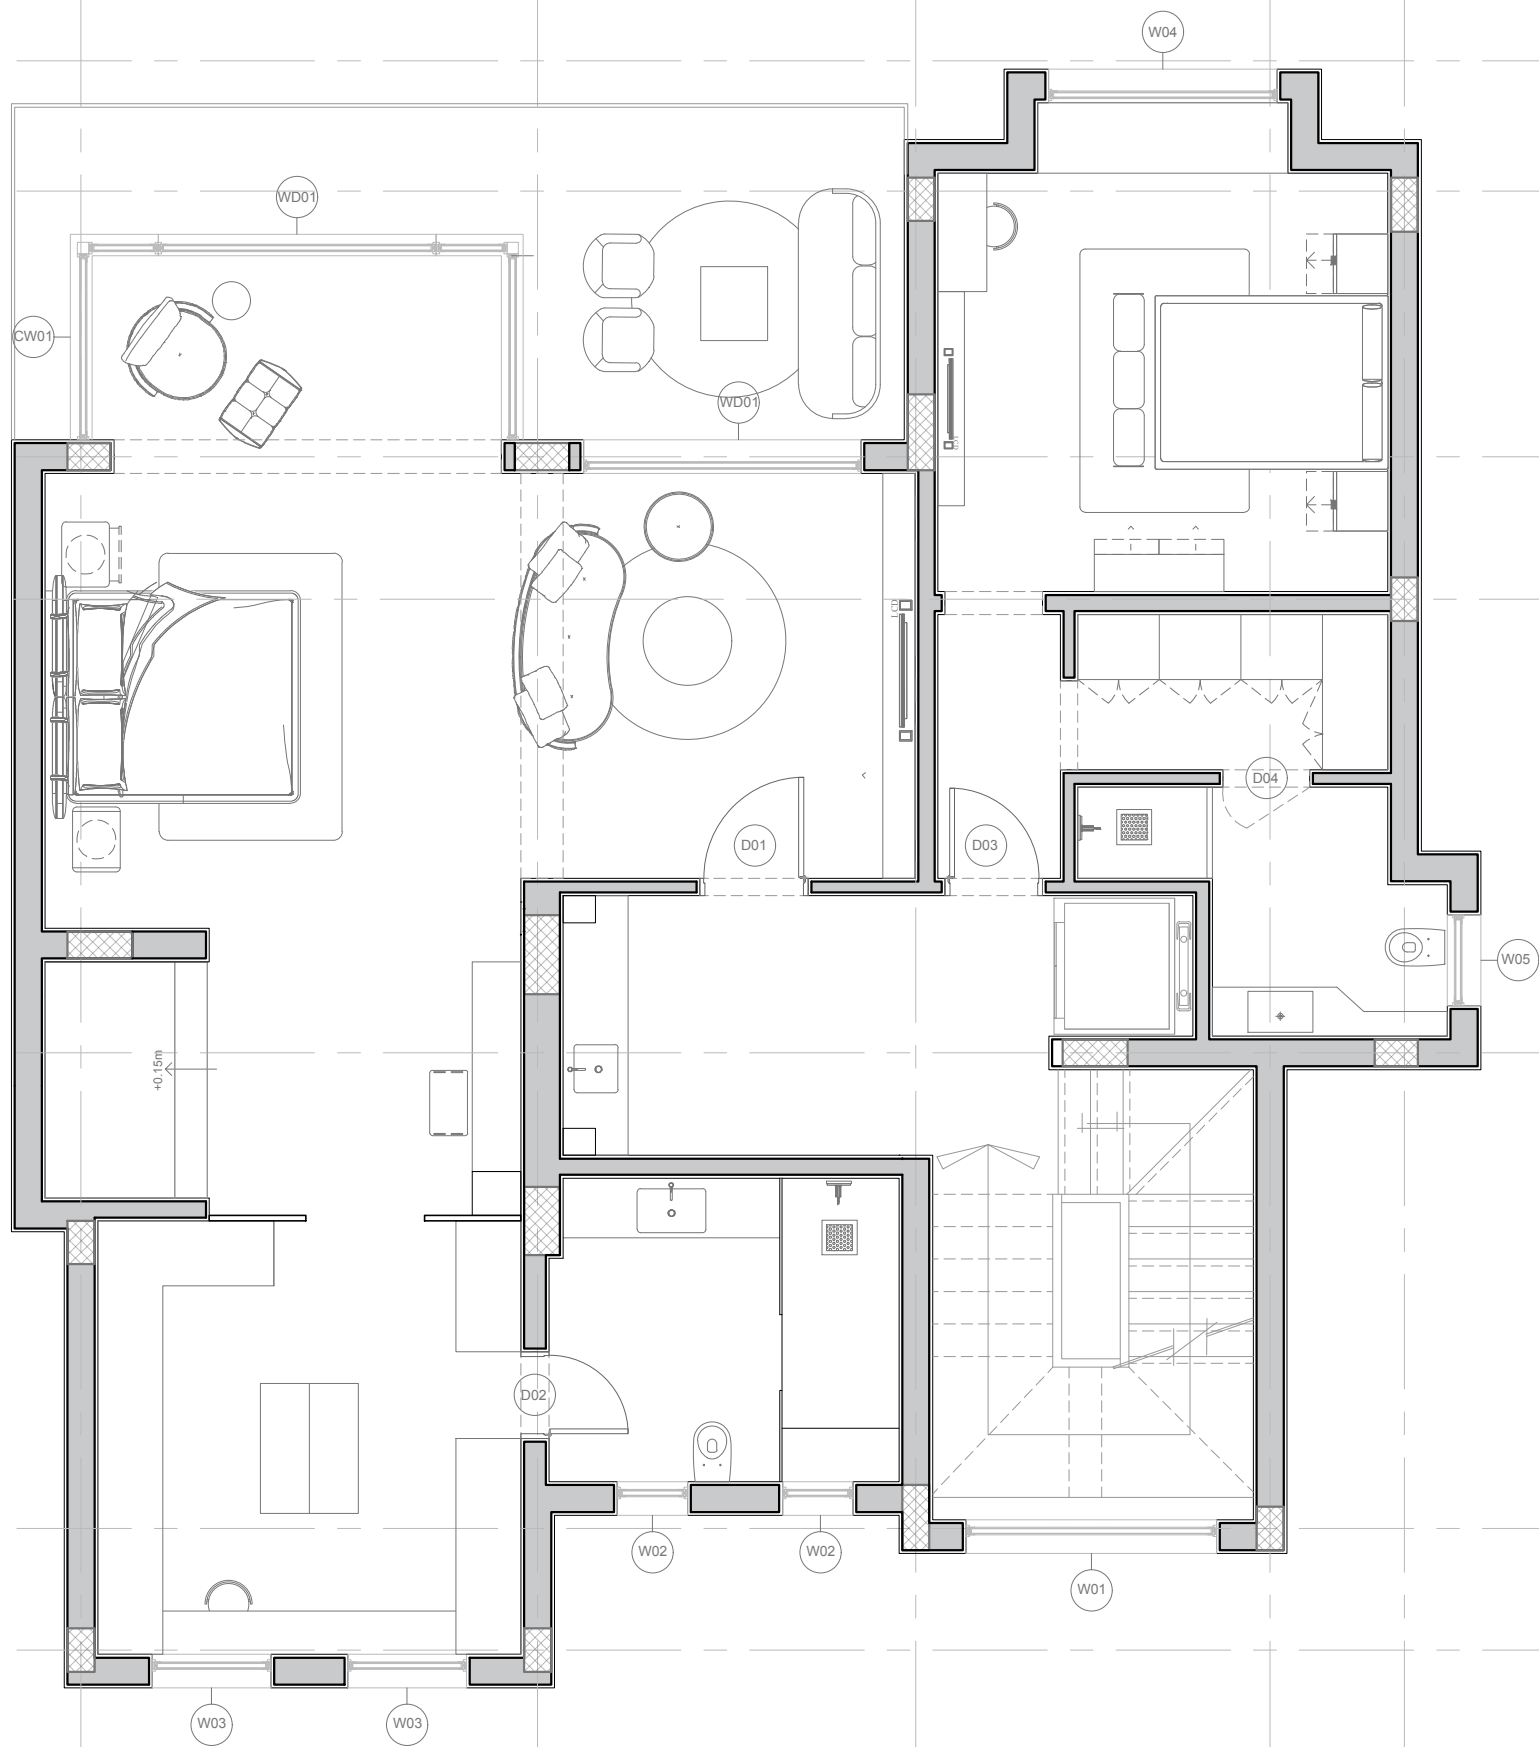


Client :
Mr. Ahmed El Nahas

Project :
Alex West

2510 - Alex West Villa 373

Team Work
Architect : Heba Fahmy
Revised by : Omar Alaa

First Floor Plans Proposed	
Scale :	Draft
Date : April 2025	Sheet no:
File Name : Alex West Villa	
Project Number : 2510	

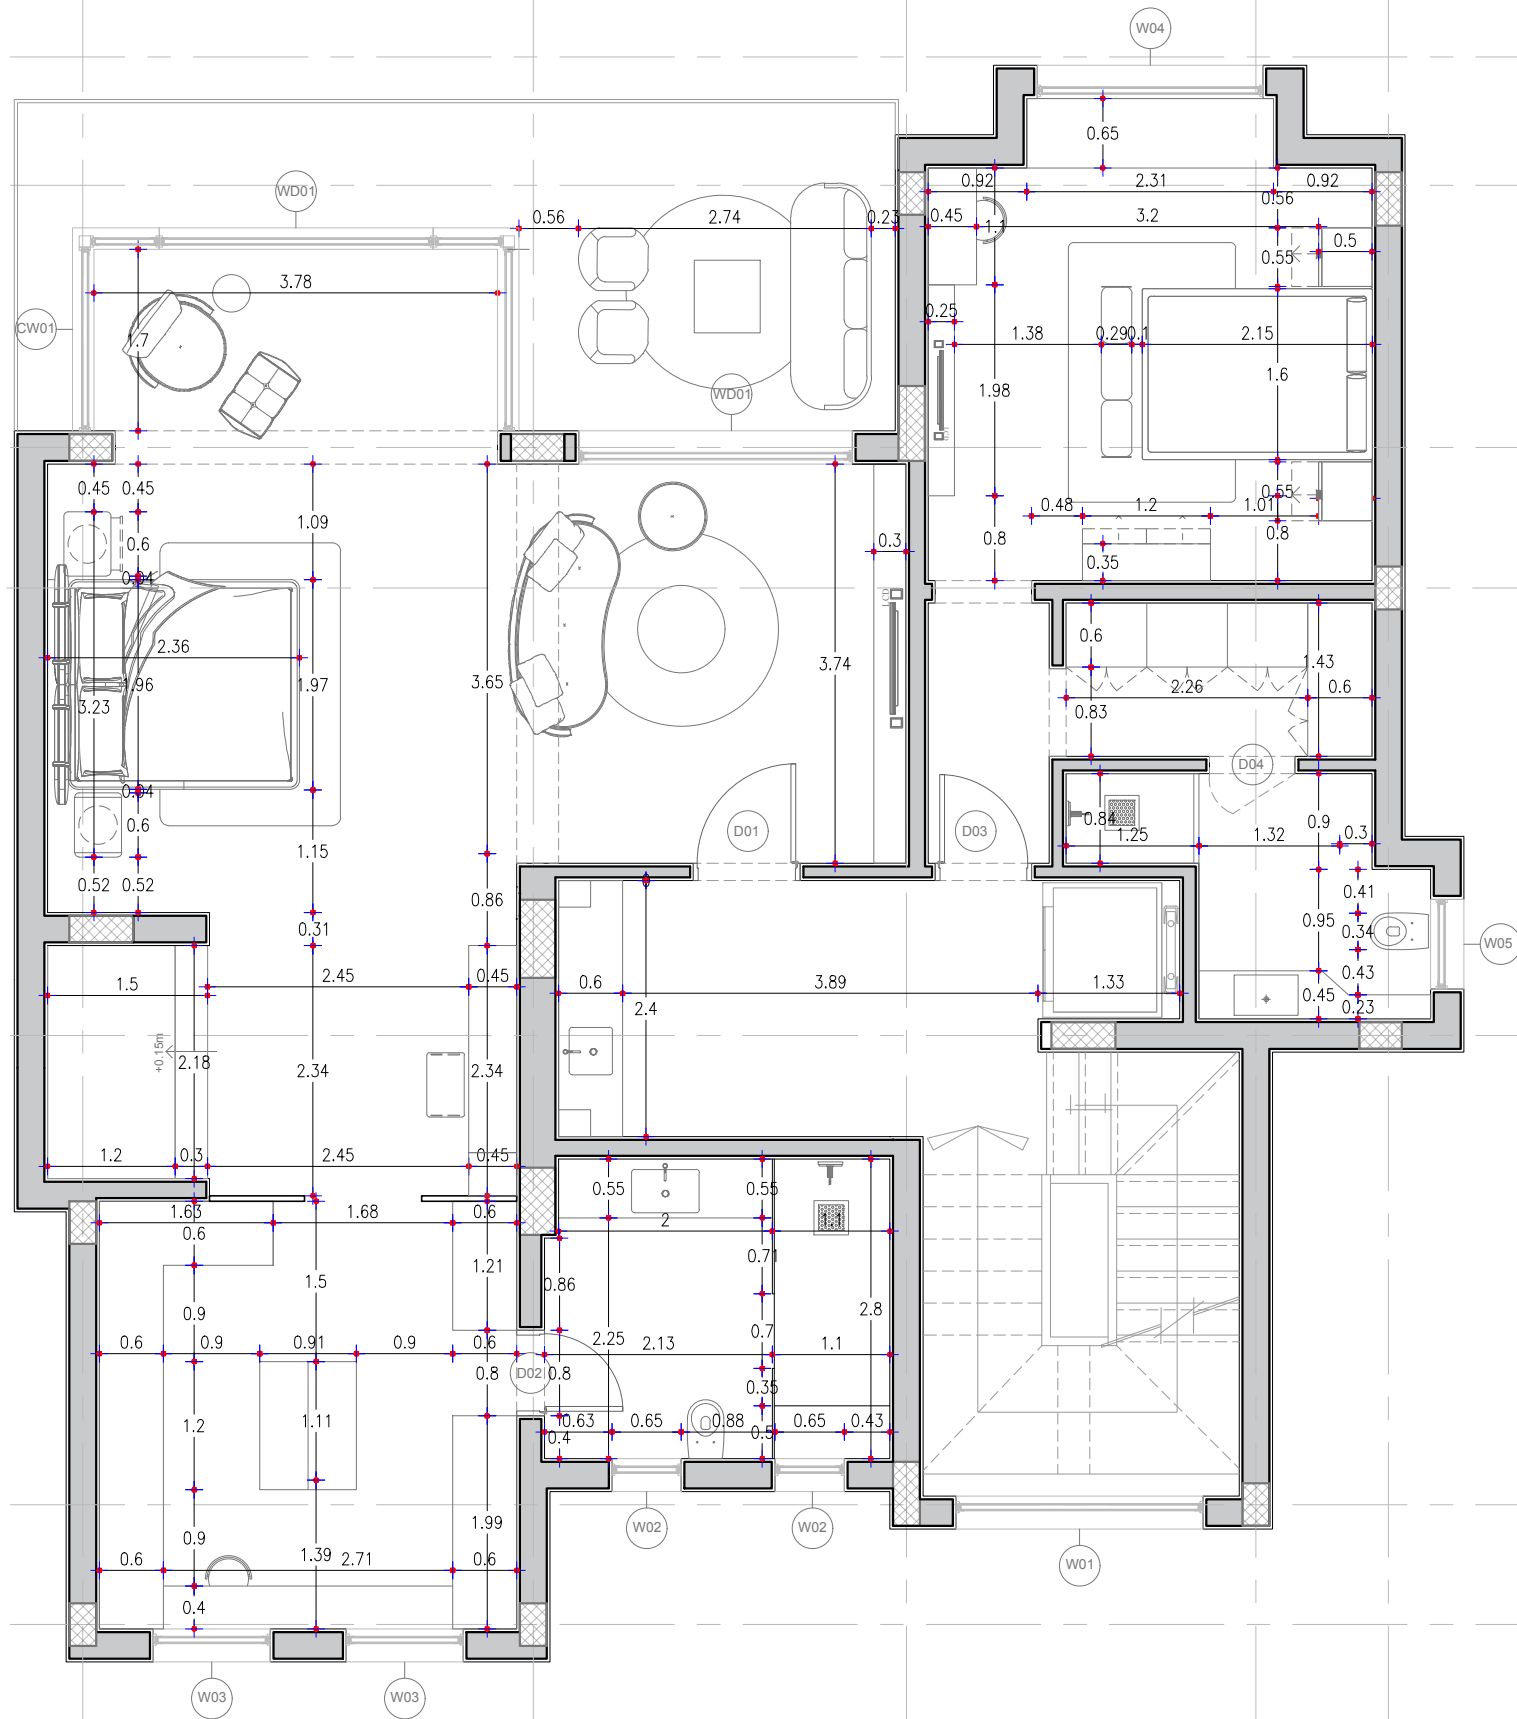

Client :
Mr. Ahmed El Nahas


Project :
Alex West

2510 - Alex West Villa 373


Team Work
Architect : Heba Fahmy
Revised by : Omar Alaa

First Floor Plans
Proposed

Scale :	Draft
Date : April 2025	Sheet no:
File Name : Alex West Villa	
Project Number : 2510	

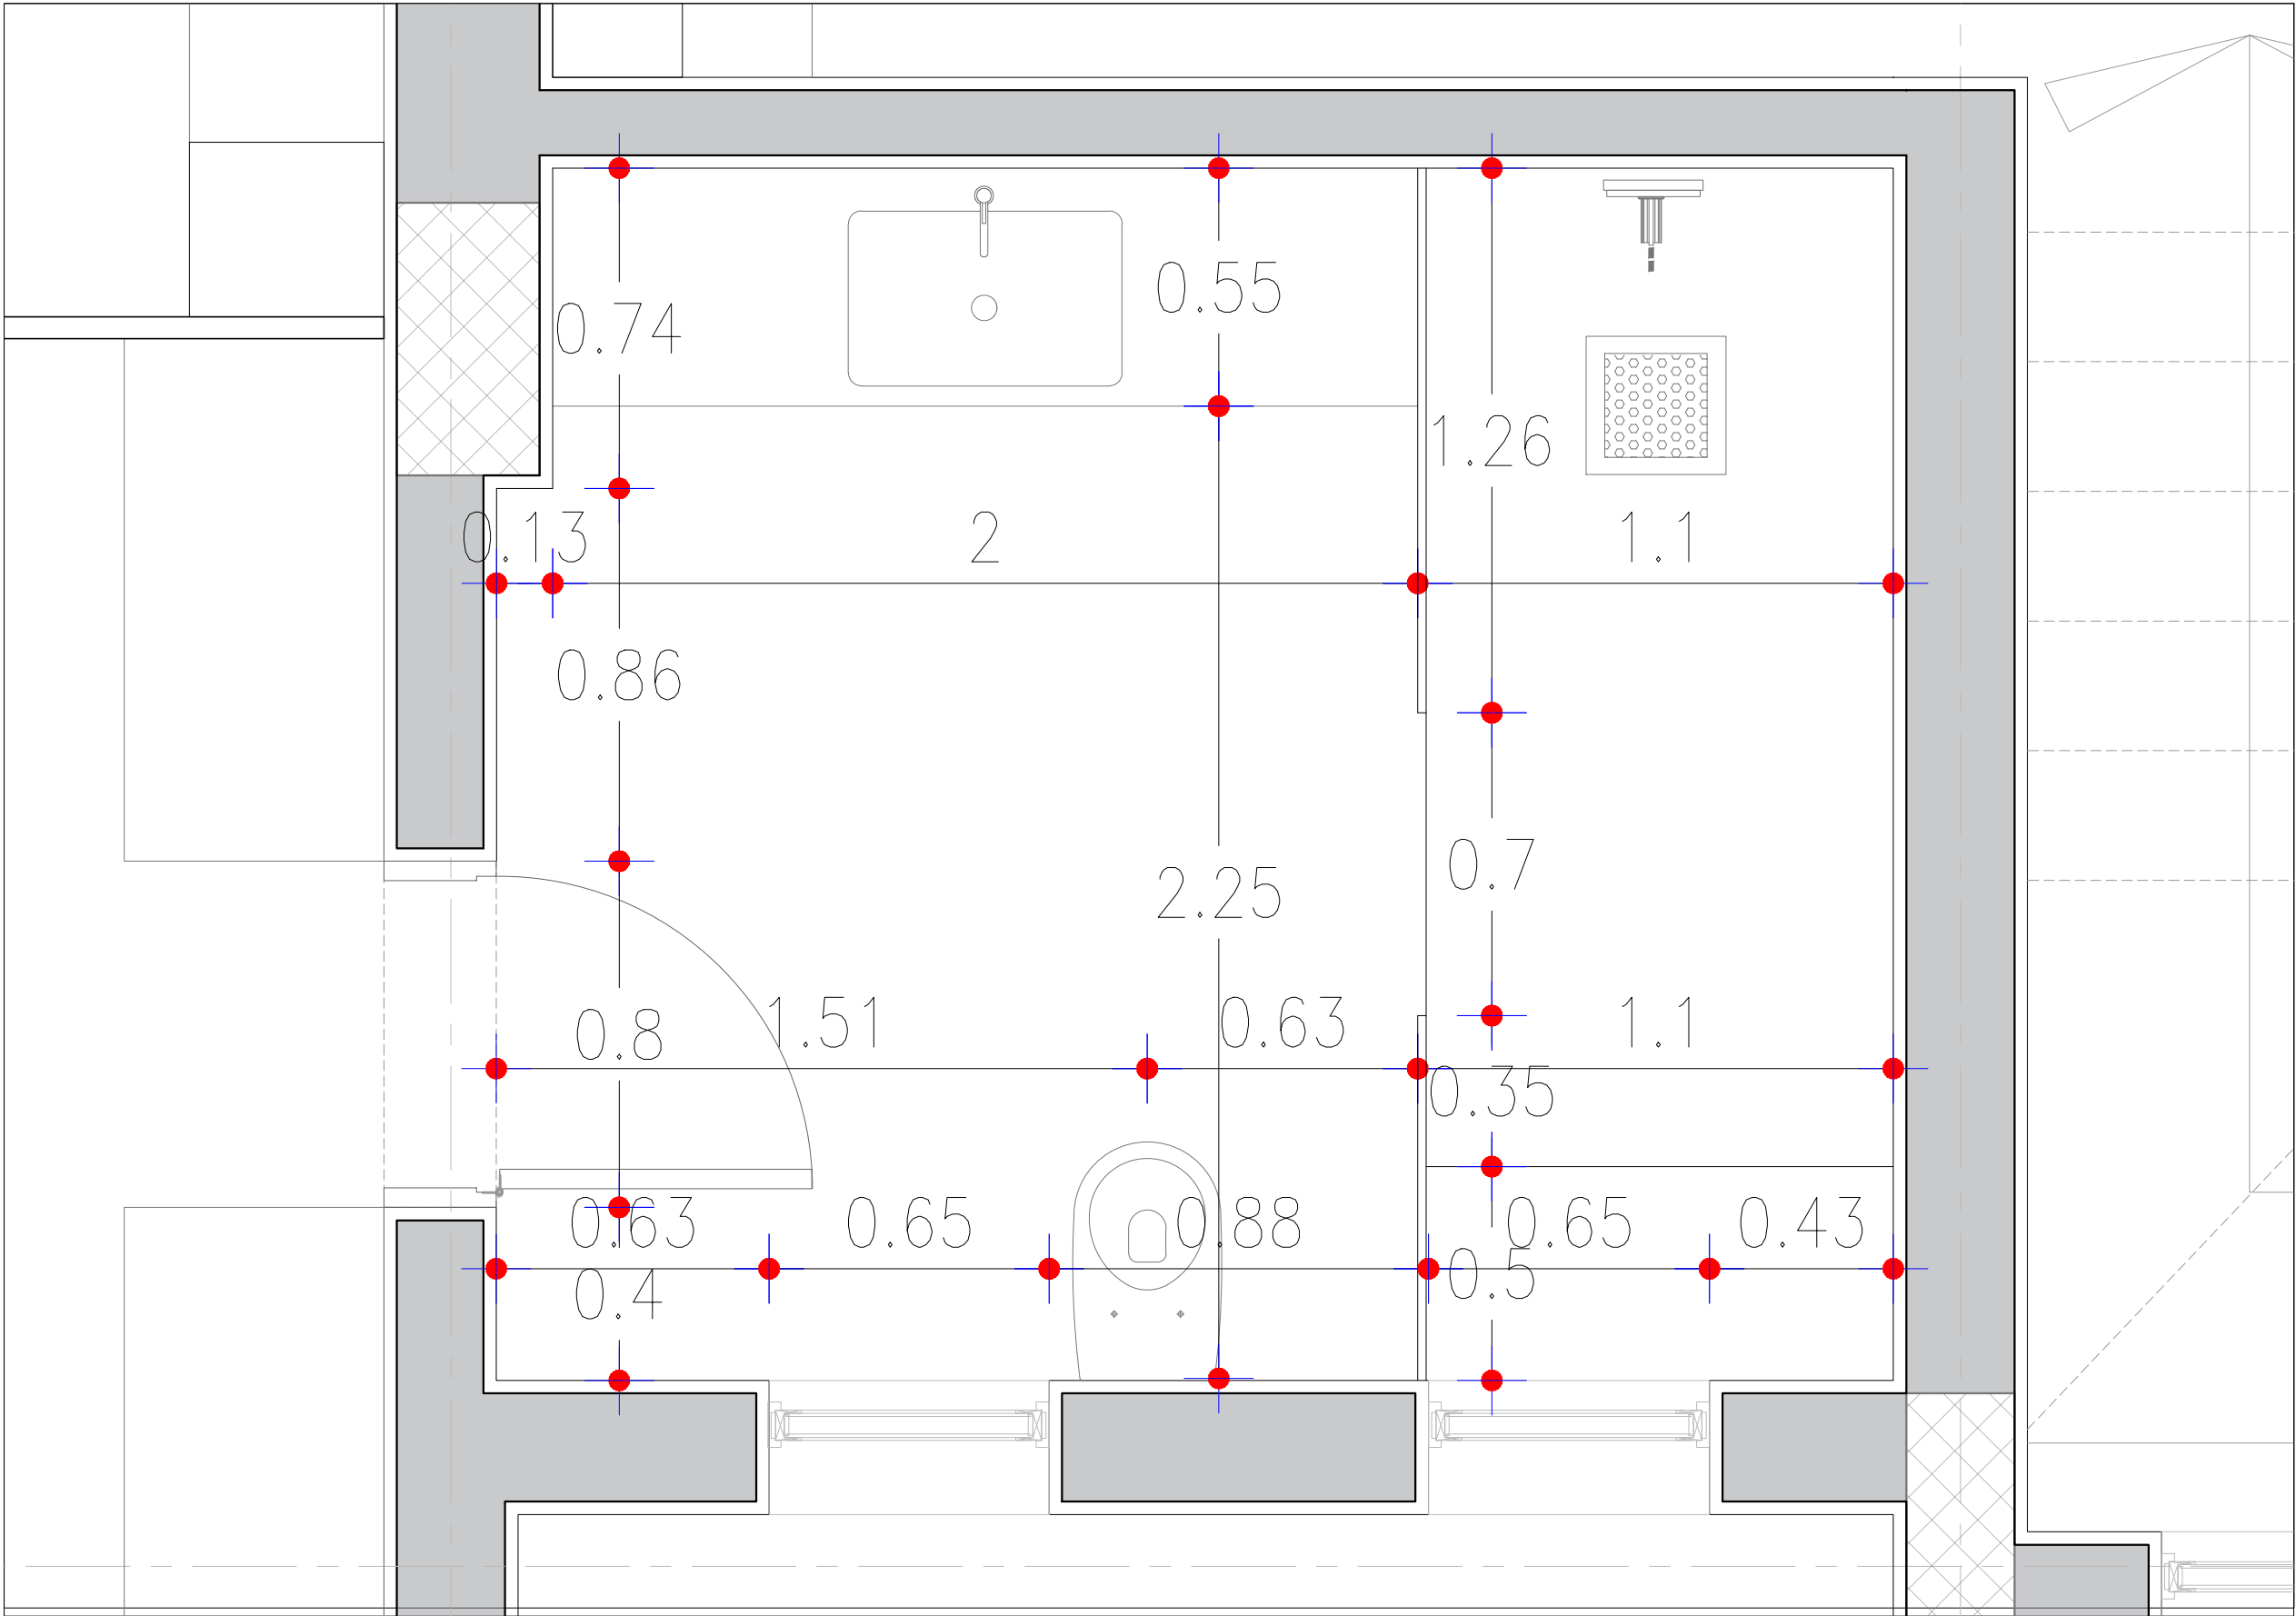

Client : Mr. Ahmed El Nahas	
Project : Alex West	
2510 - Alex West Villa 373	
Team Work	
Architect : Heba Fahmy Revised by : Omar Alaa	
First Floor Plans Master Bathroom	
Scale :	Draft
Date : April 2025	Sheet no:
File Name : Alex West Villa	
Project Number : 2510	

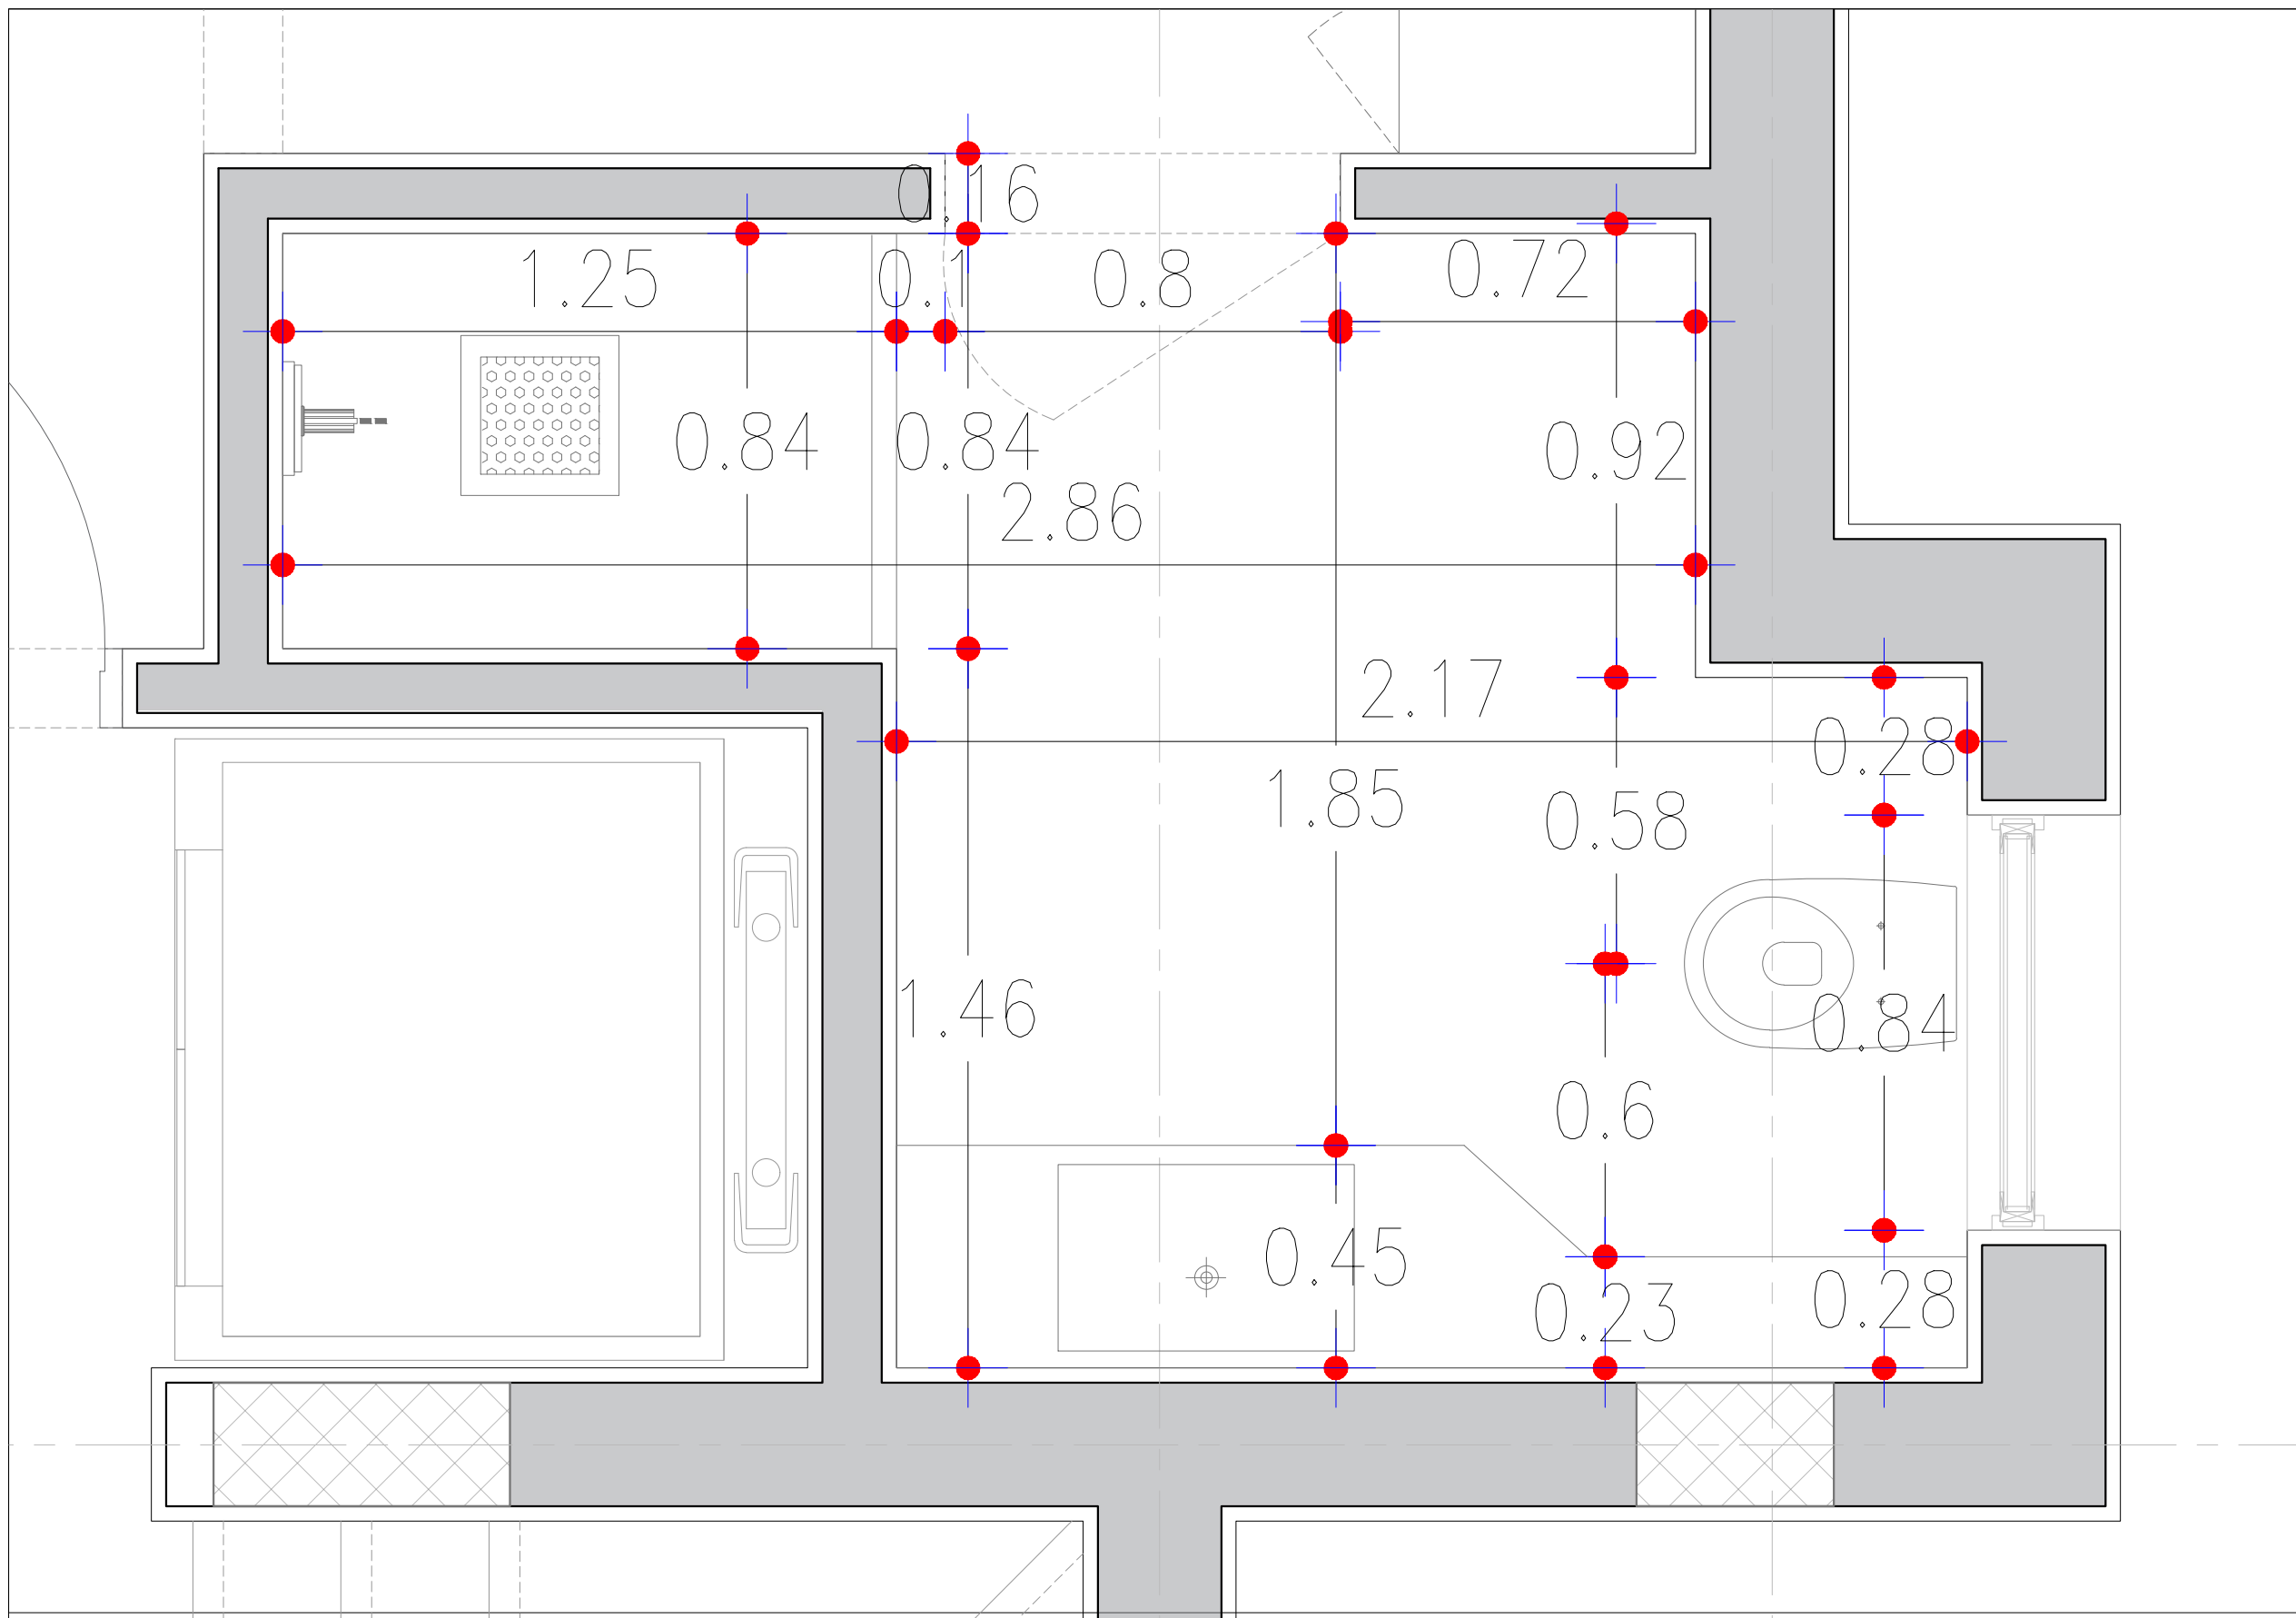

Client :
Mr. Ahmed El Nahas


Project :
Alex West

2510 - Alex West Villa 373

Team Work
Architect : Heba Fahmy
Revised by : Omar Alaa

First Floor Plans
Bathroom 01

Scale :	Draft
Date : April 2025	Sheet no:
File Name : Alex West Villa	
Project Number : 2510	

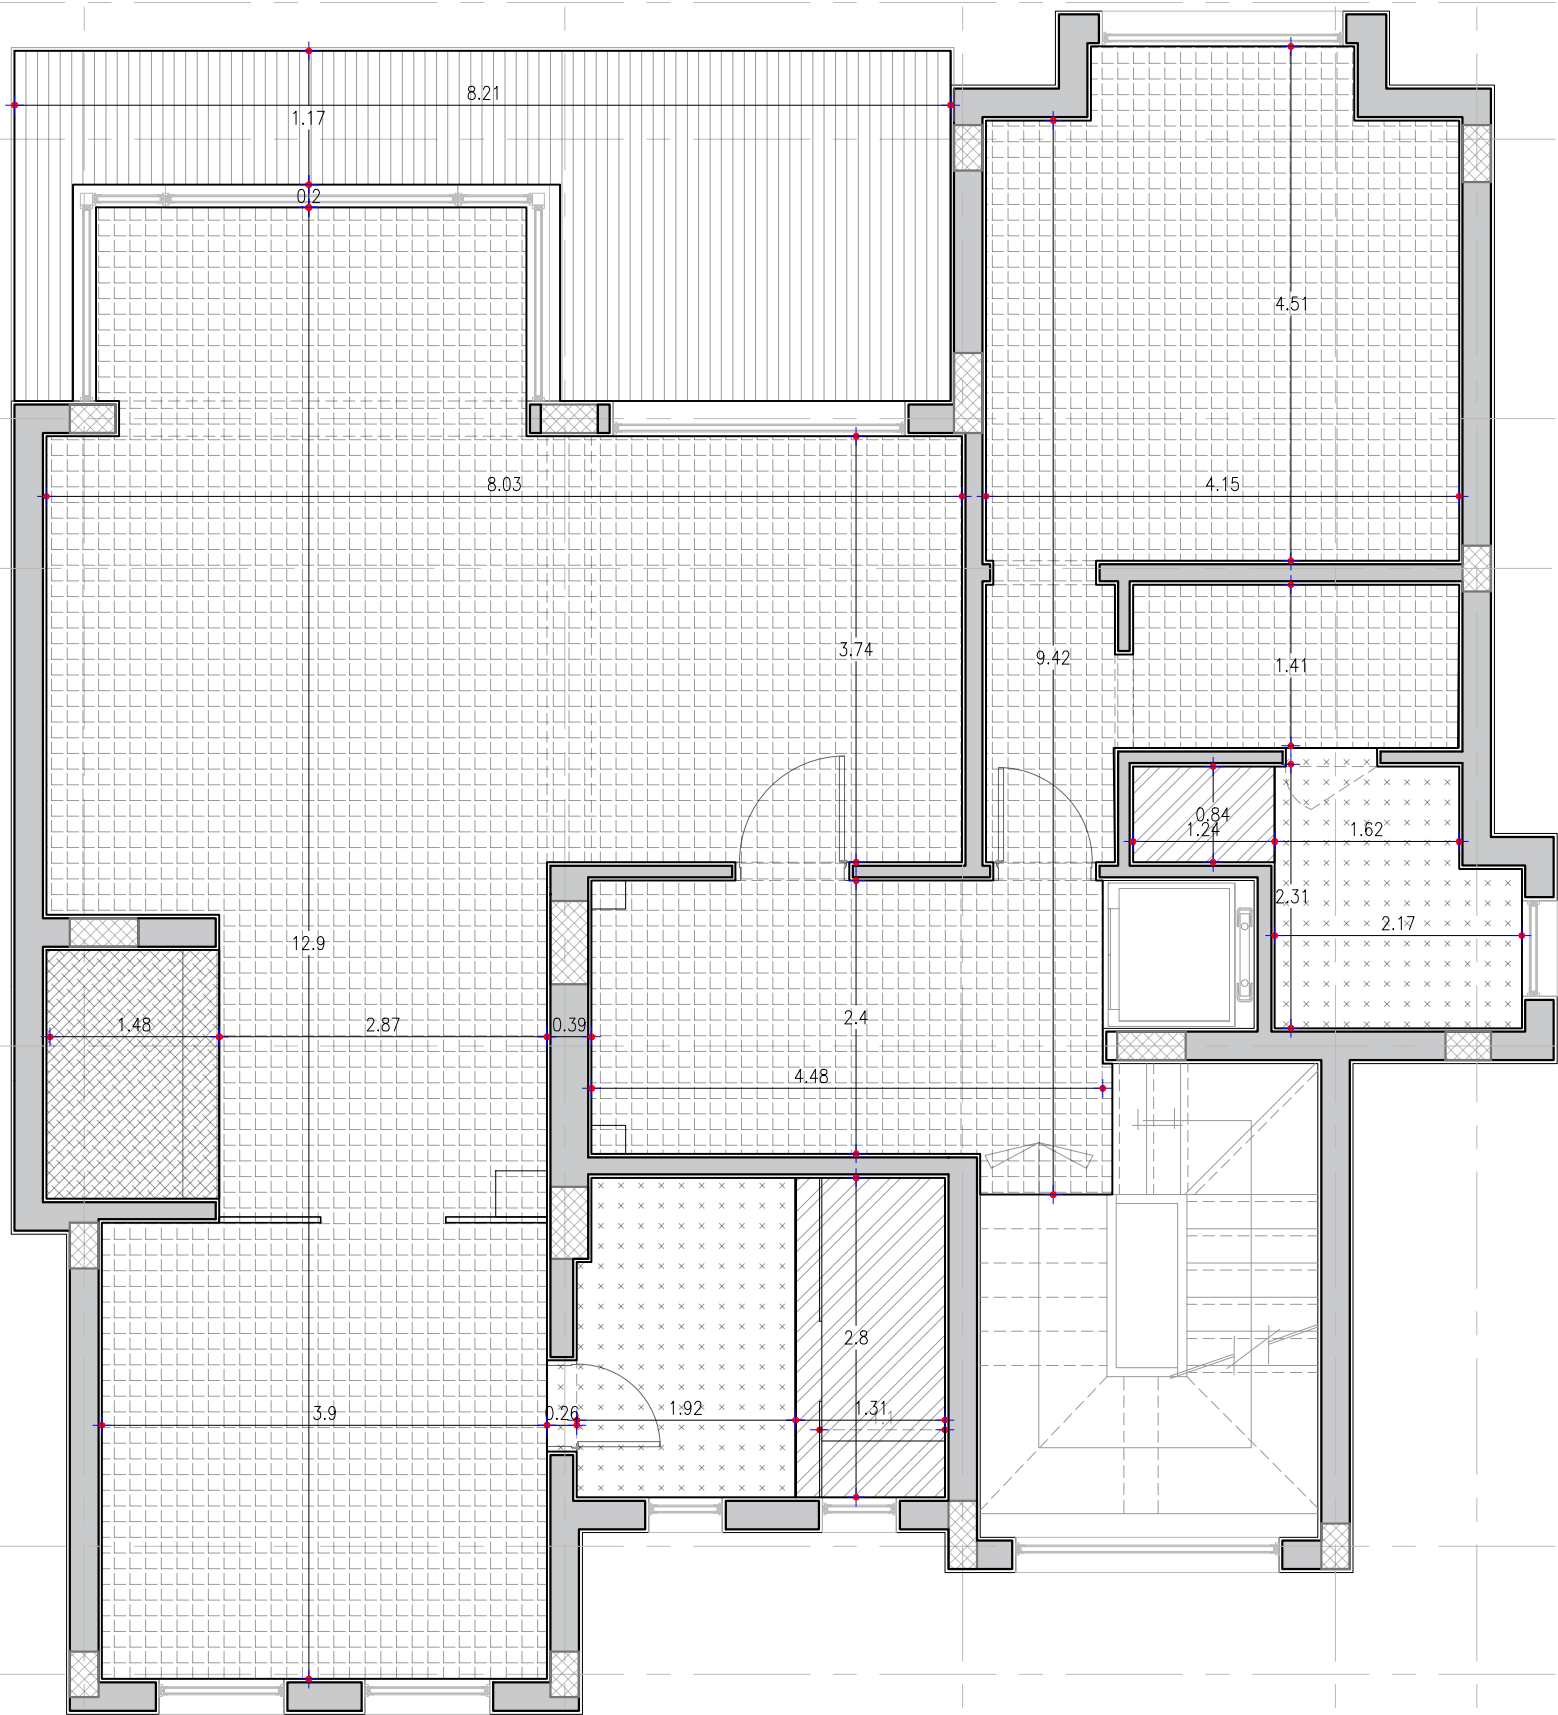

LEGEND & SYMBOLS

Flooring:

HATCH	DESCRIPTION	AREA
	Porcelain 01	100 sqm
	Ceramic Tiles	20 sqm
	Porcelain 02	12 sqm
	Marble 01	5sqm
	Marble 02	3 sqm

Client :
Mr. Ahmed El Nahas

Project :
Alex West


2510 - Alex West Villa 373

Team Work

Architect : Heba Fahmy
Revised by : Omar Alaa

First Floor Plans
Flooring

Scale :	Draft
Date : April 2025	Sheet no:
File Name : Alex West Villa	
Project Number : 2510	

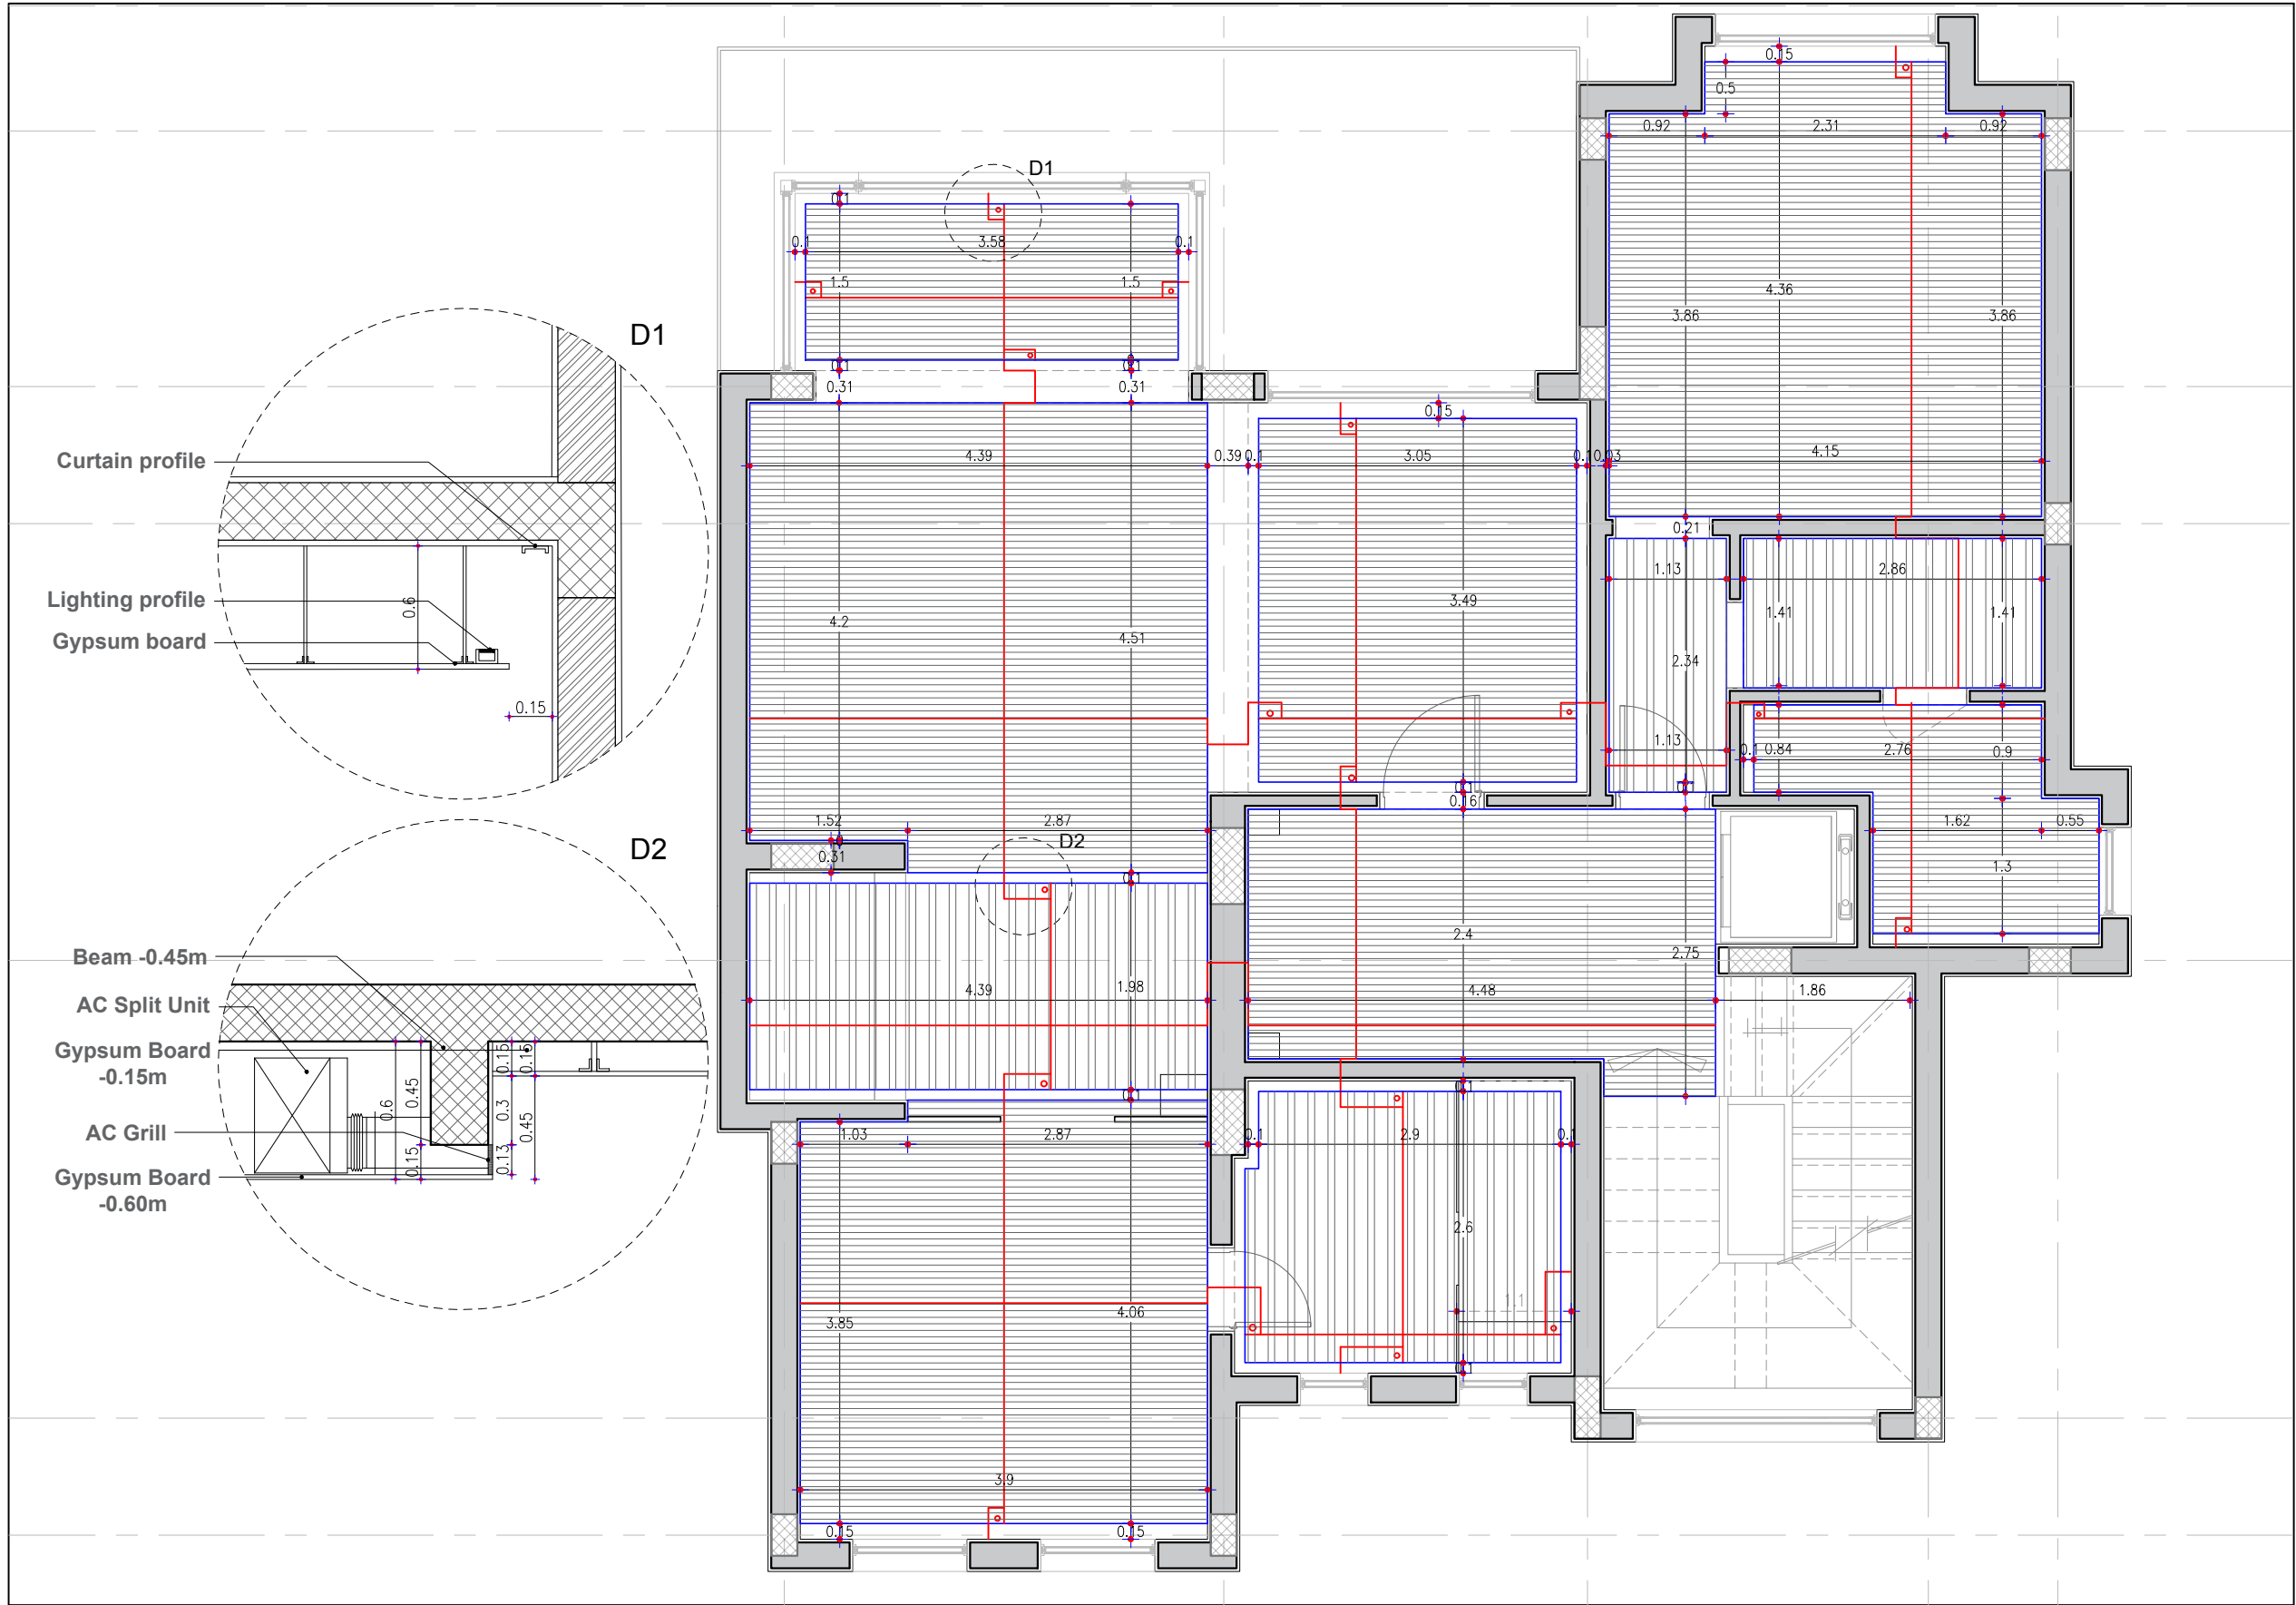

LEGEND & SYMBOLS

CEILING:

- All curtain boxes are 15cm wide

HATCH	DESCRIPTION	AREA
	-0.60 m Gypsum Board	30 sqm
	-0.15 m Gypsum Board	90 sqm

Client :

Mr. Ahmed El Nahas

Project :

Alex West

2510 - Alex West Villa 373

Team Work

Architect : Heba Fahmy
Revised by : Omar Alaa

First Floor Plans Ceiling

Scale :


Date : April 2025

File Name : Alex West Villa

Project Number : 2510

Draft

Sheet no:

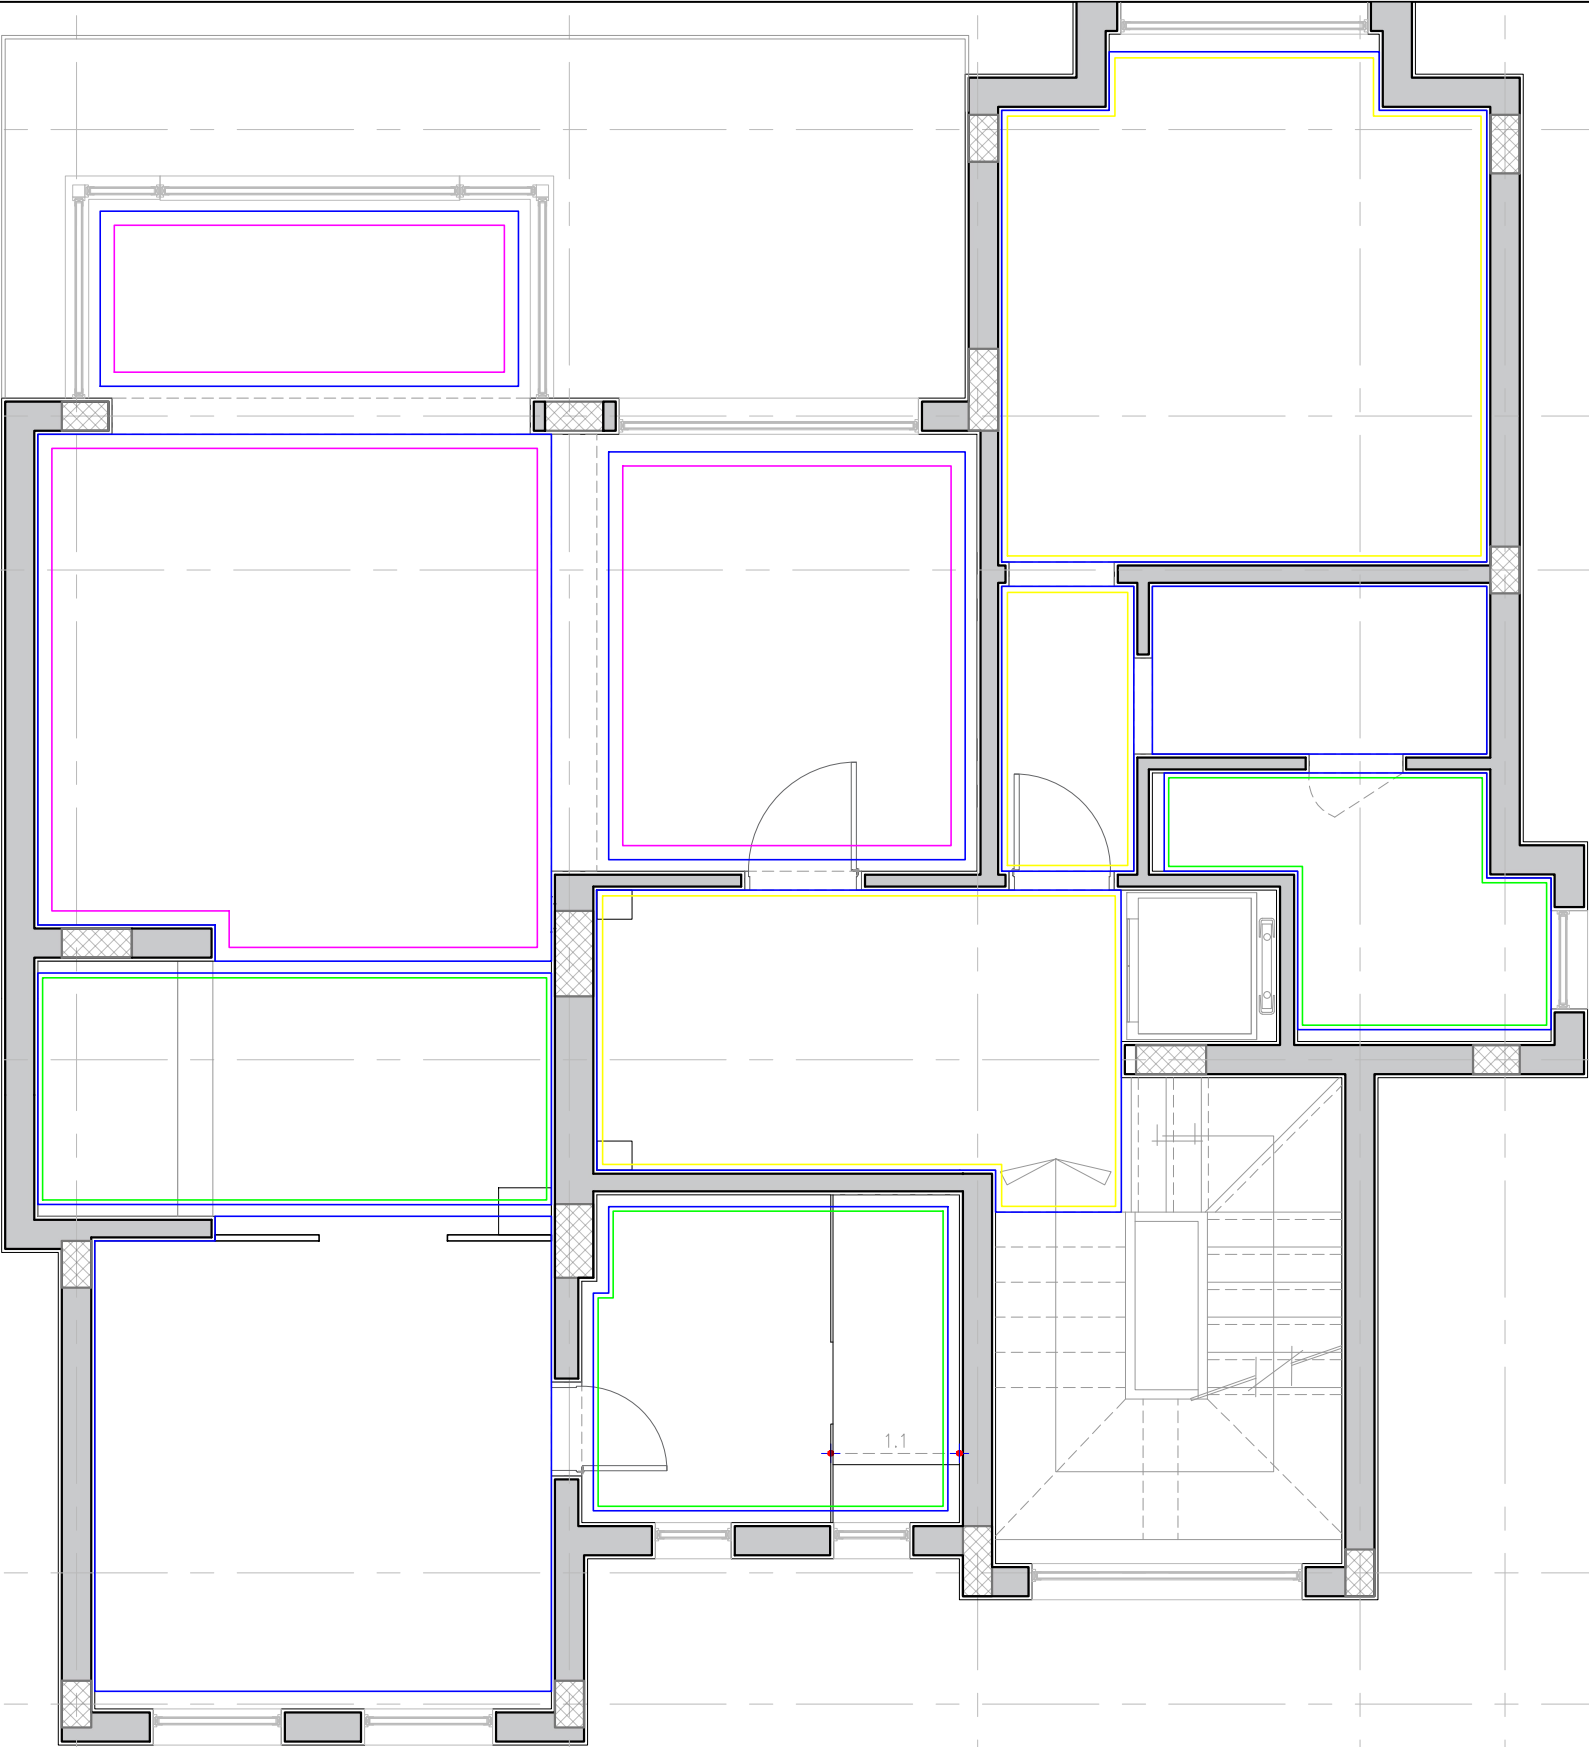

LEGEND & SYMBOLS

CEILING:

HATCH	DESCRIPTION	TOTAL LENGTH
	Code : 099 12cmx13cm	30 m long
	Code : 014 5cmx8cm	41 m long
	Code : 015 4cmx4cm	36 m long


Client :
Mr. Ahmed El Nahas

Project :
Alex West

2510 - Alex West Villa 373

Team Work
Architect : Heba Fahmy
Revised by : Omar Alaa

First Floor Plans Futec	
Scale :	Draft
Date : April 2025	Sheet no:
File Name : Alex West Villa	
Project Number : 2510	

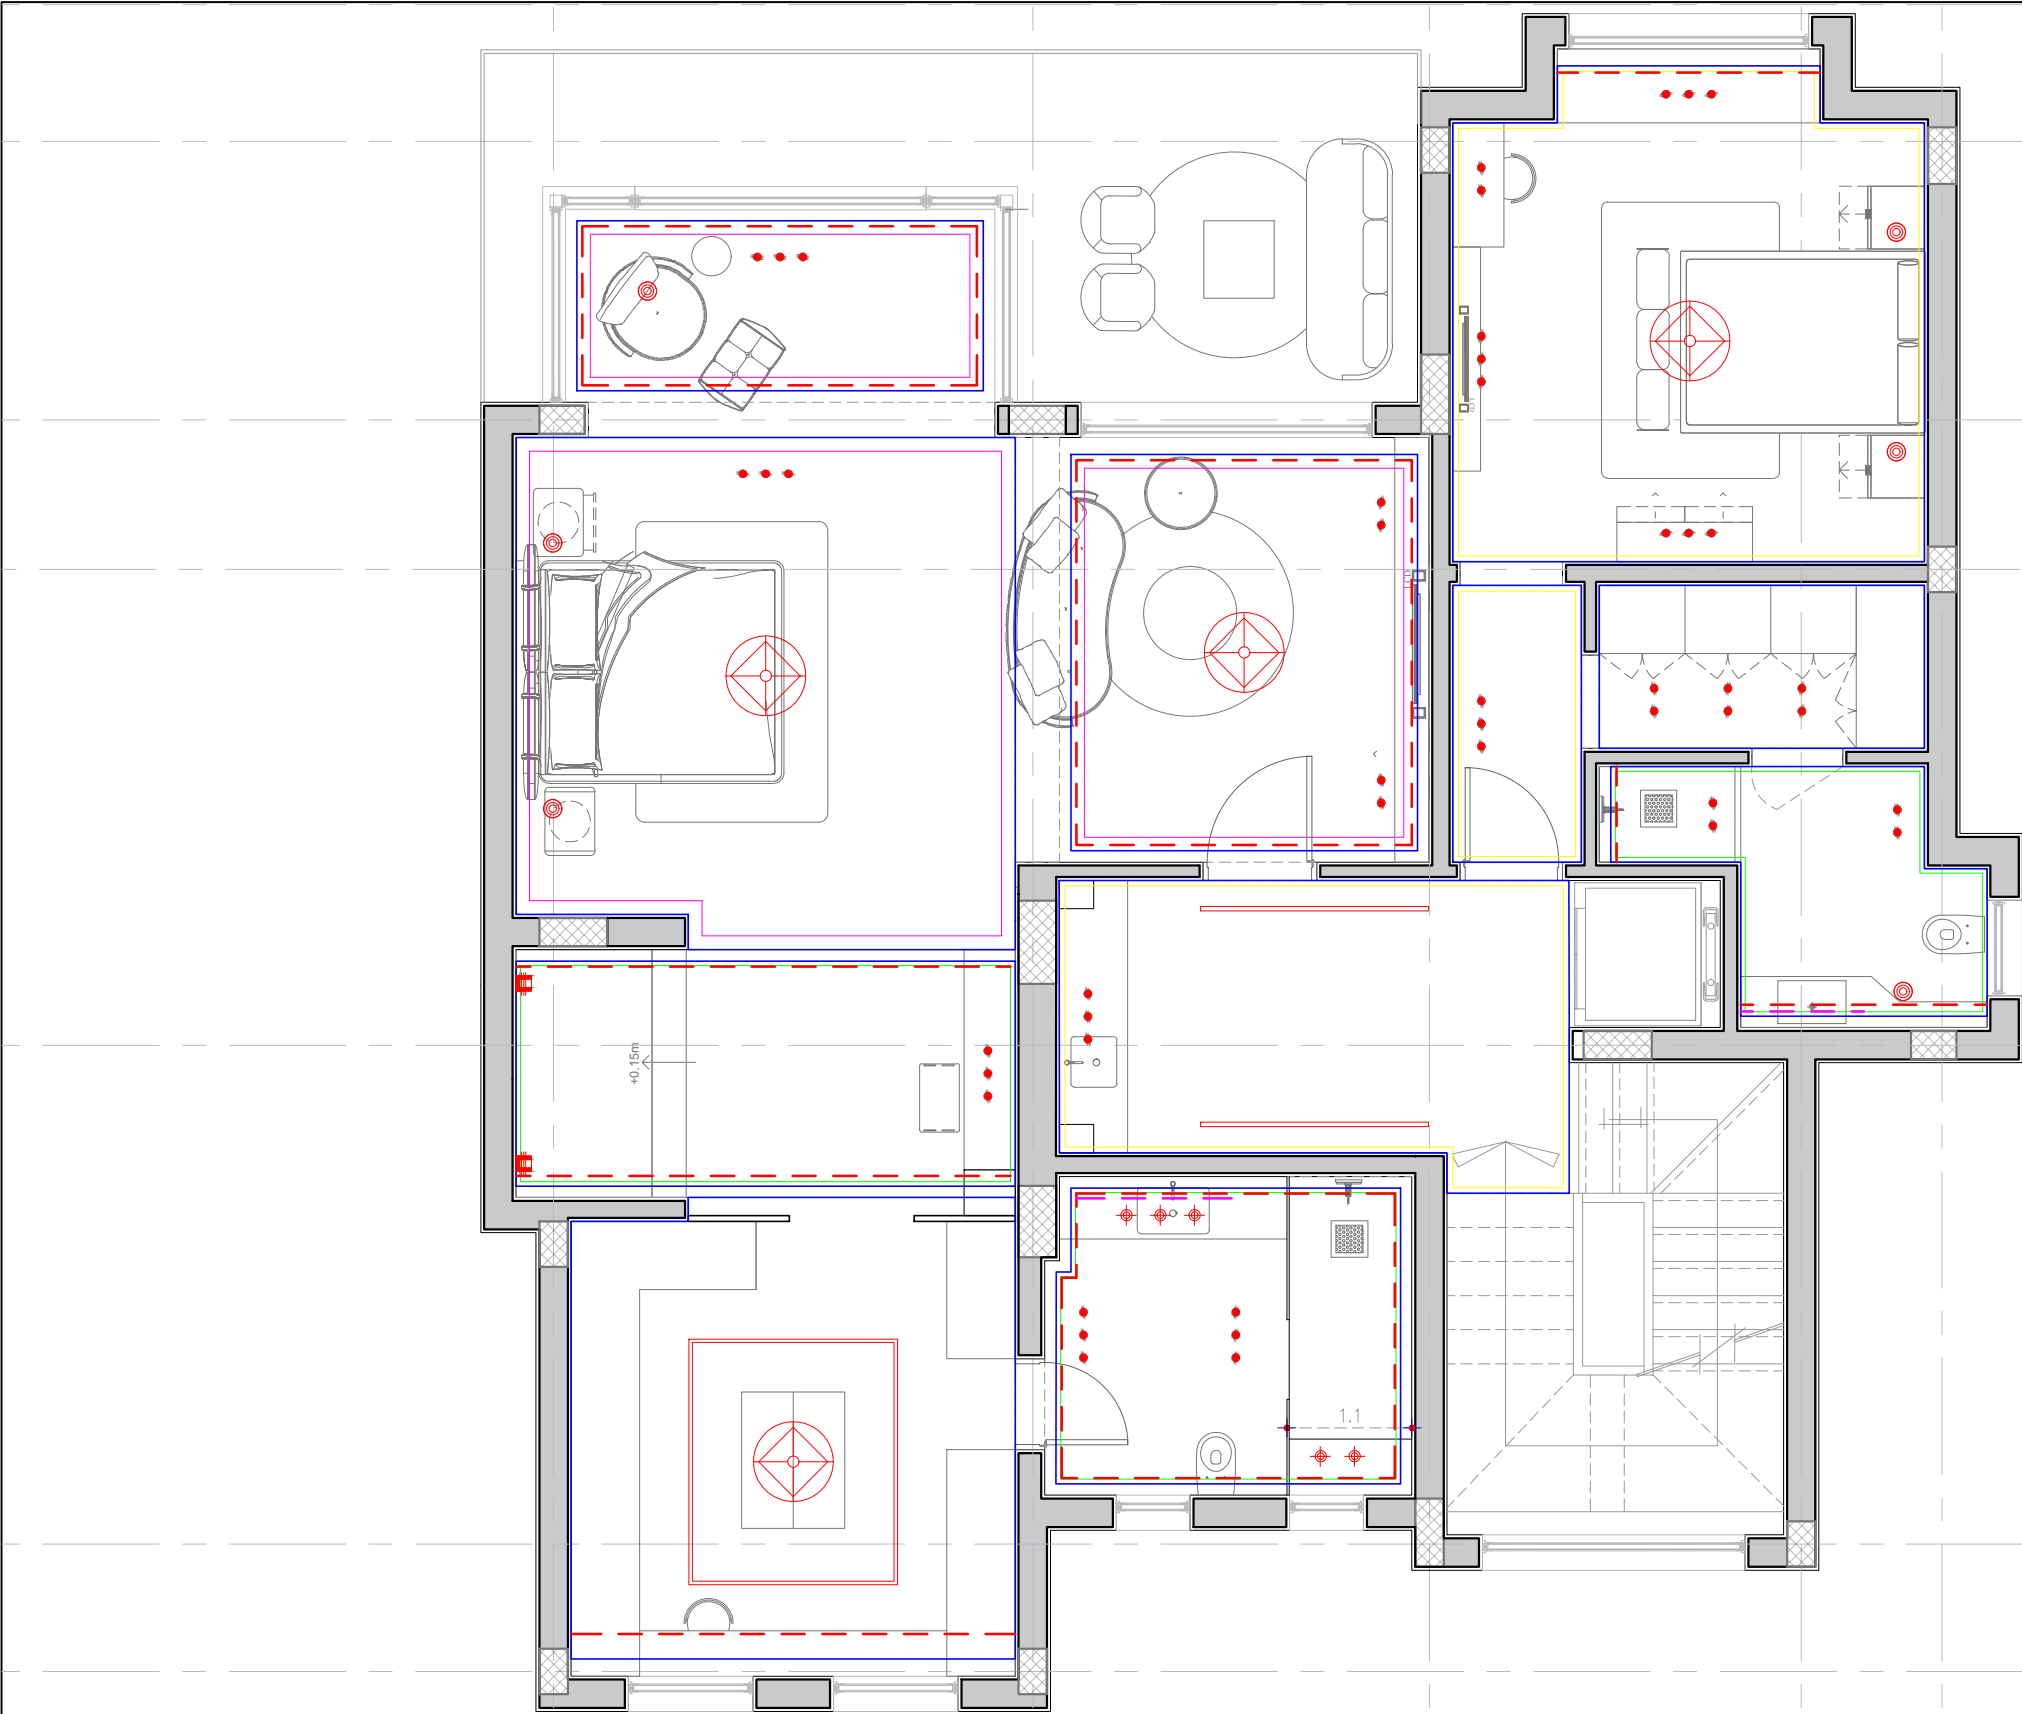

LEGEND & SYMBOLS

Lighting:

SYMBOL	DESCRIPTION
	Track Light
	Spot Light for bathroom
	Spot Light 10 cm
	Service Spot Light 20 cm
	Suspended lighting fixtures (pendant)
	Suspended lighting fixtures (chandelier)
	Projector
	Wall Mounted lighting feature to be installed @170 cm from finish floor
	Floor lighting outlet
	Skirting lighting LED profile
	Indirect Ceiling light.
	Indirect Mirror Lighting
	Indirect Light in wall/unit
	LED Light profile
	Unit\Skirting LED Light profile
	Floor LED Light profile
	Wardrobe Sensor LED Light outlet to be installed @ AS drawing from finish floor

Client :
Mr. Ahmed El Nahas

Project :
Alex West


2510 - Alex West Villa 373

Team Work

Architect : Heba Fahmy
Revised by : Omar Alaa

First Floor Plans
Lighting

Scale :	Draft
Date : April 2025	Sheet no:
File Name : Alex West Villa	
Project Number : 2510	

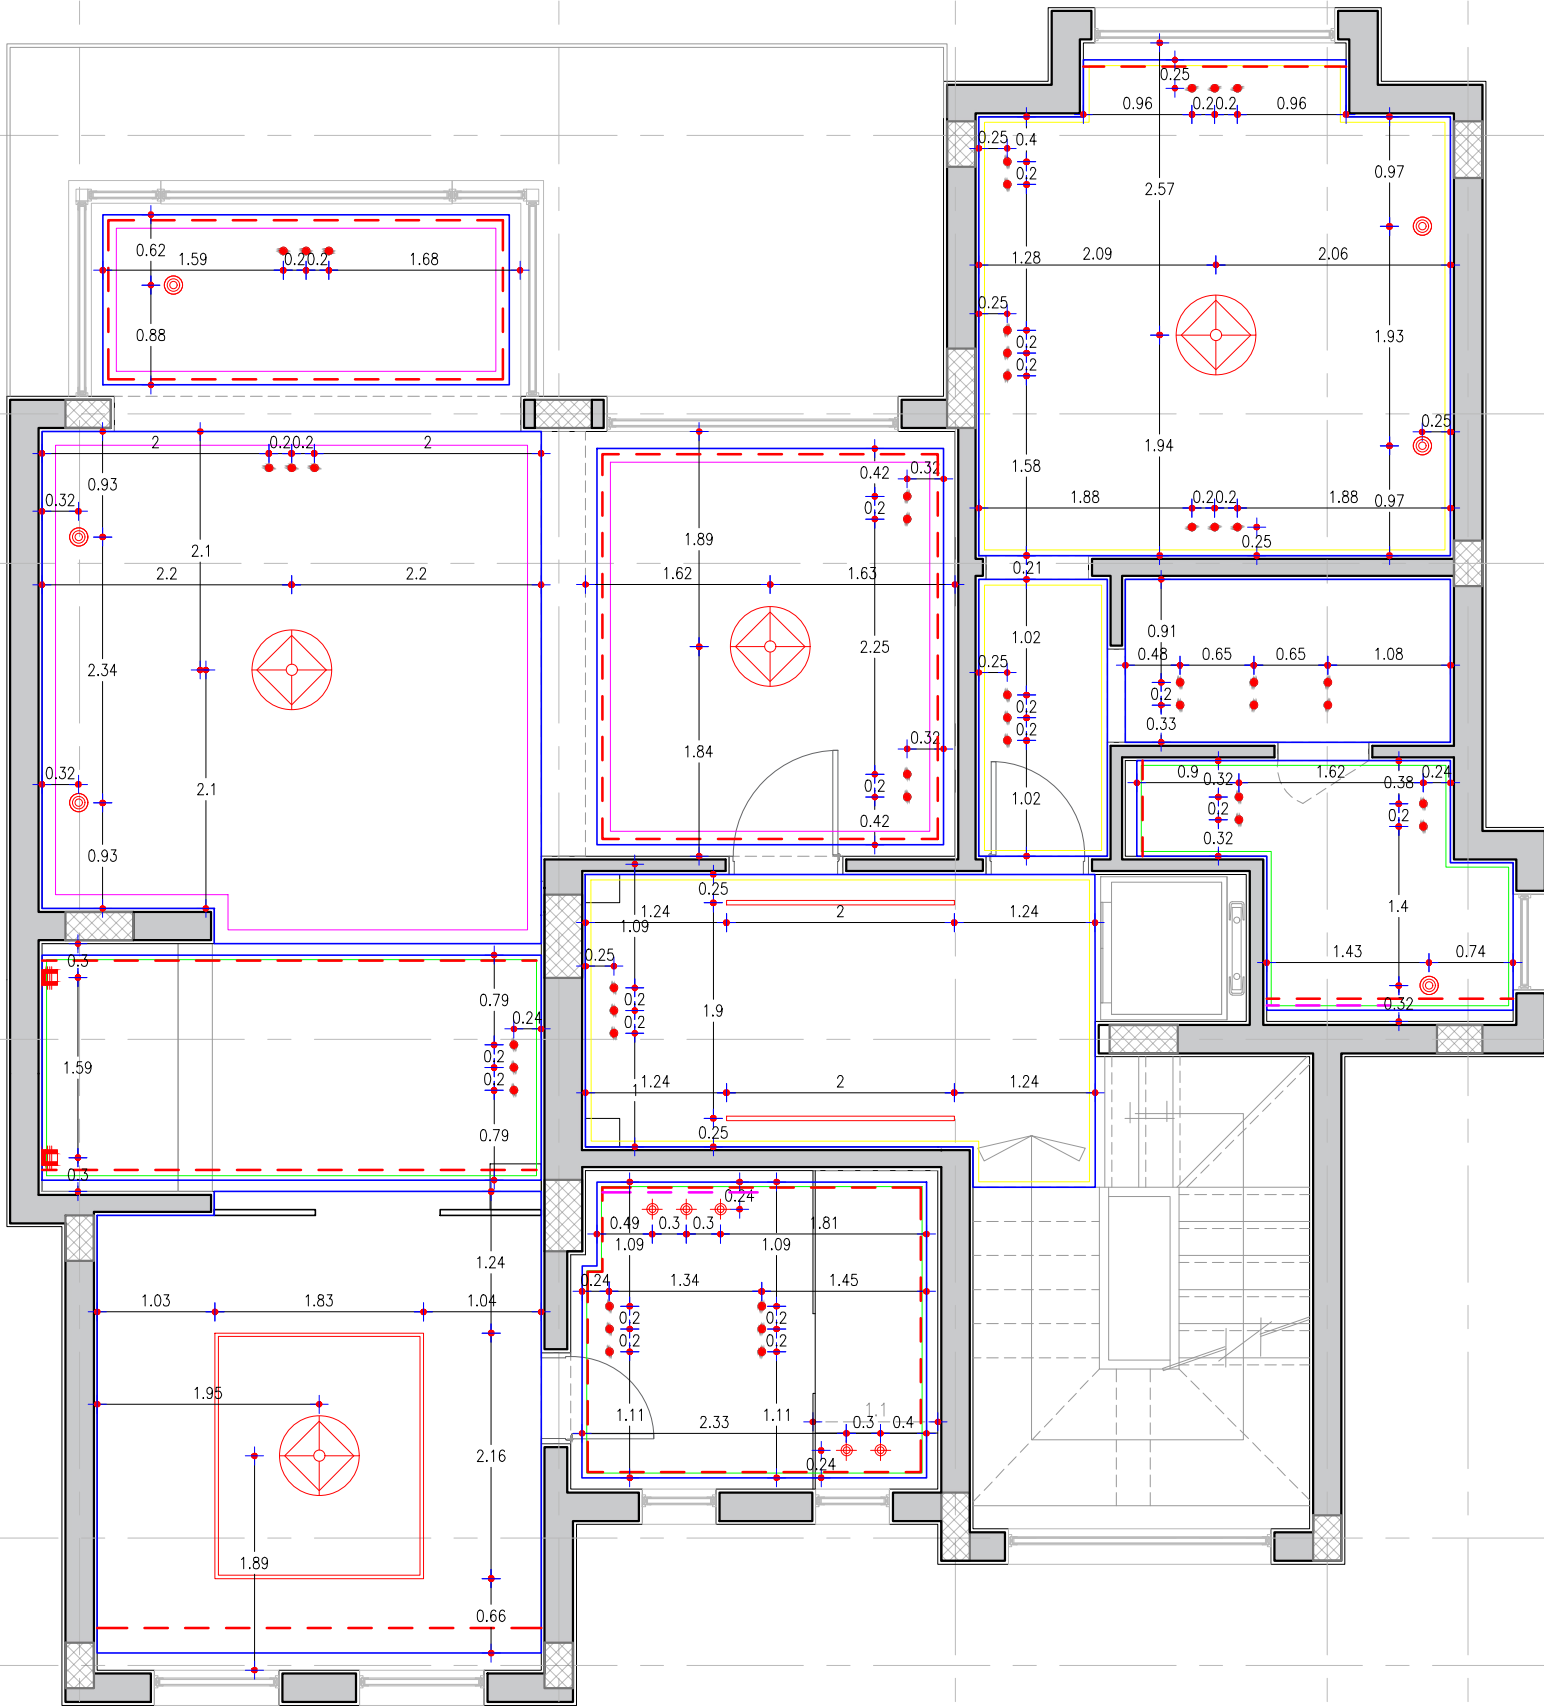

LEGEND & SYMBOLS

Lighting:

SYMBOL	DESCRIPTION
	Track Light
	Spot Light for bathroom
	Spot Light 10 cm
	Service Spot Light 20 cm
	Suspended lighting fixtures (pendant)
	Suspended lighting fixtures (chandelier)
	Projector
	Wall Mounted lighting feature to be installed @170 cm from finish floor
	Floor lighting outlet
	Skirting lighting LED profile
	Indirect Ceiling light.
	Indirect Mirror Lighting
	Indirect Light in wall/unit
	LED Light profile
	Unit(Skirting LED Light profile
	Floor LED Light profile
	Wardrobe Sensor LED Light outlet to be installed @ AS drawing from finish floor

Client :
Mr. Ahmed El Nahas


Project :
Alex West

2510 - Alex West Villa 373

Team Work
Architect : Heba Fahmy
Revised by : Omar Alaa

First Floor Plans
Lighting

Scale :	Draft
Date : April 2025	Sheet no:
File Name : Alex West Villa	
Project Number : 2510	

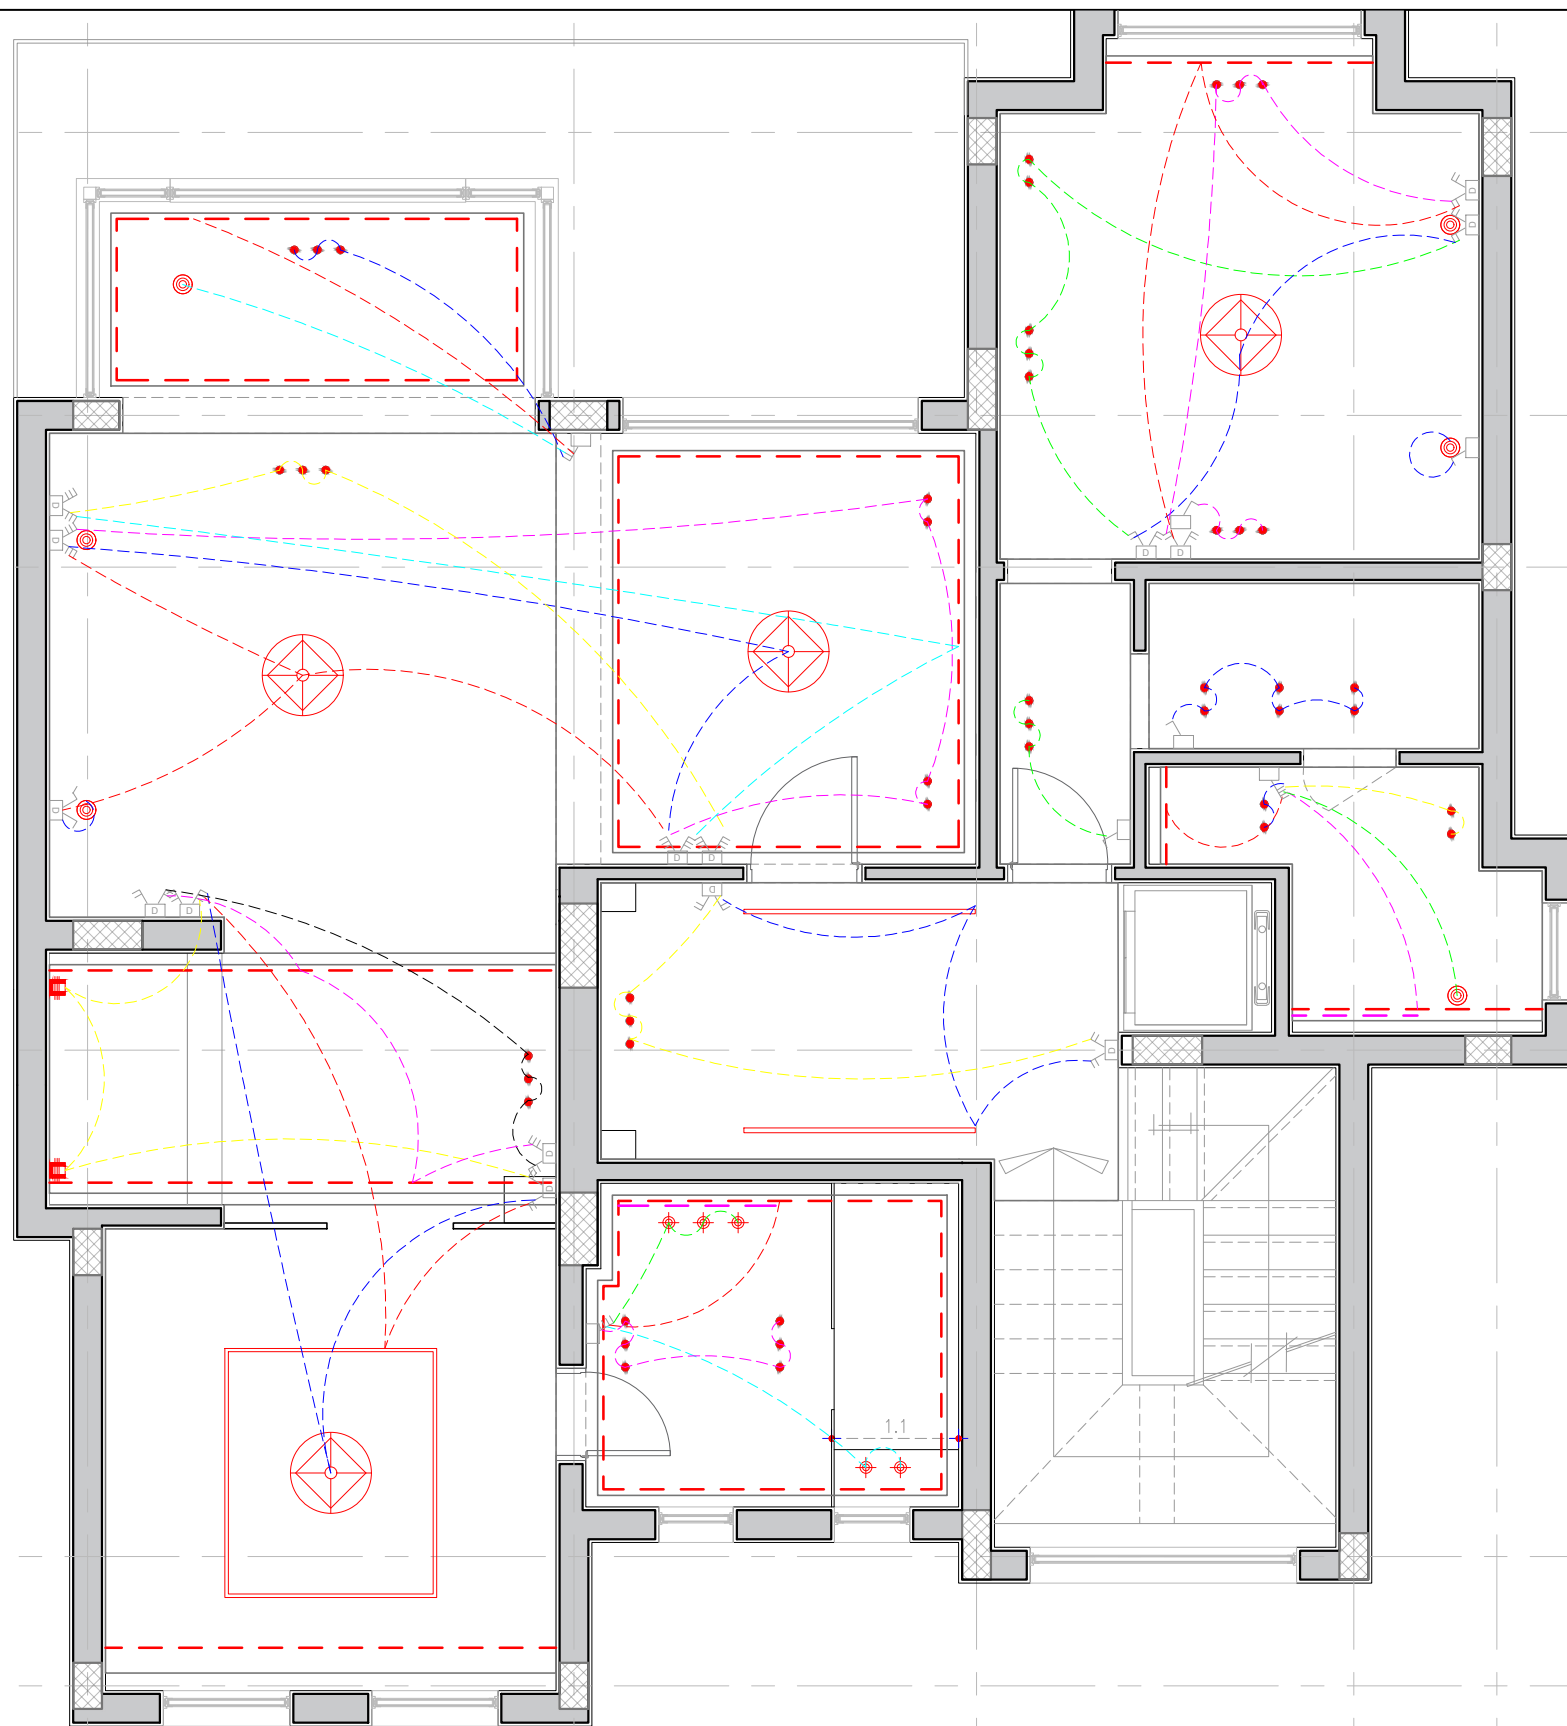


Client :
Mr. Ahmed El Nahas

Project :
Alex West

2510 - Alex West Villa 373

Team Work
Architect : Heba Fahmy
Revised by : Omar Alaa

First Floor Plans Circuits	
Scale :	Draft
Date : April 2025	Sheet no:
File Name : Alex West Villa	
Project Number : 2510	

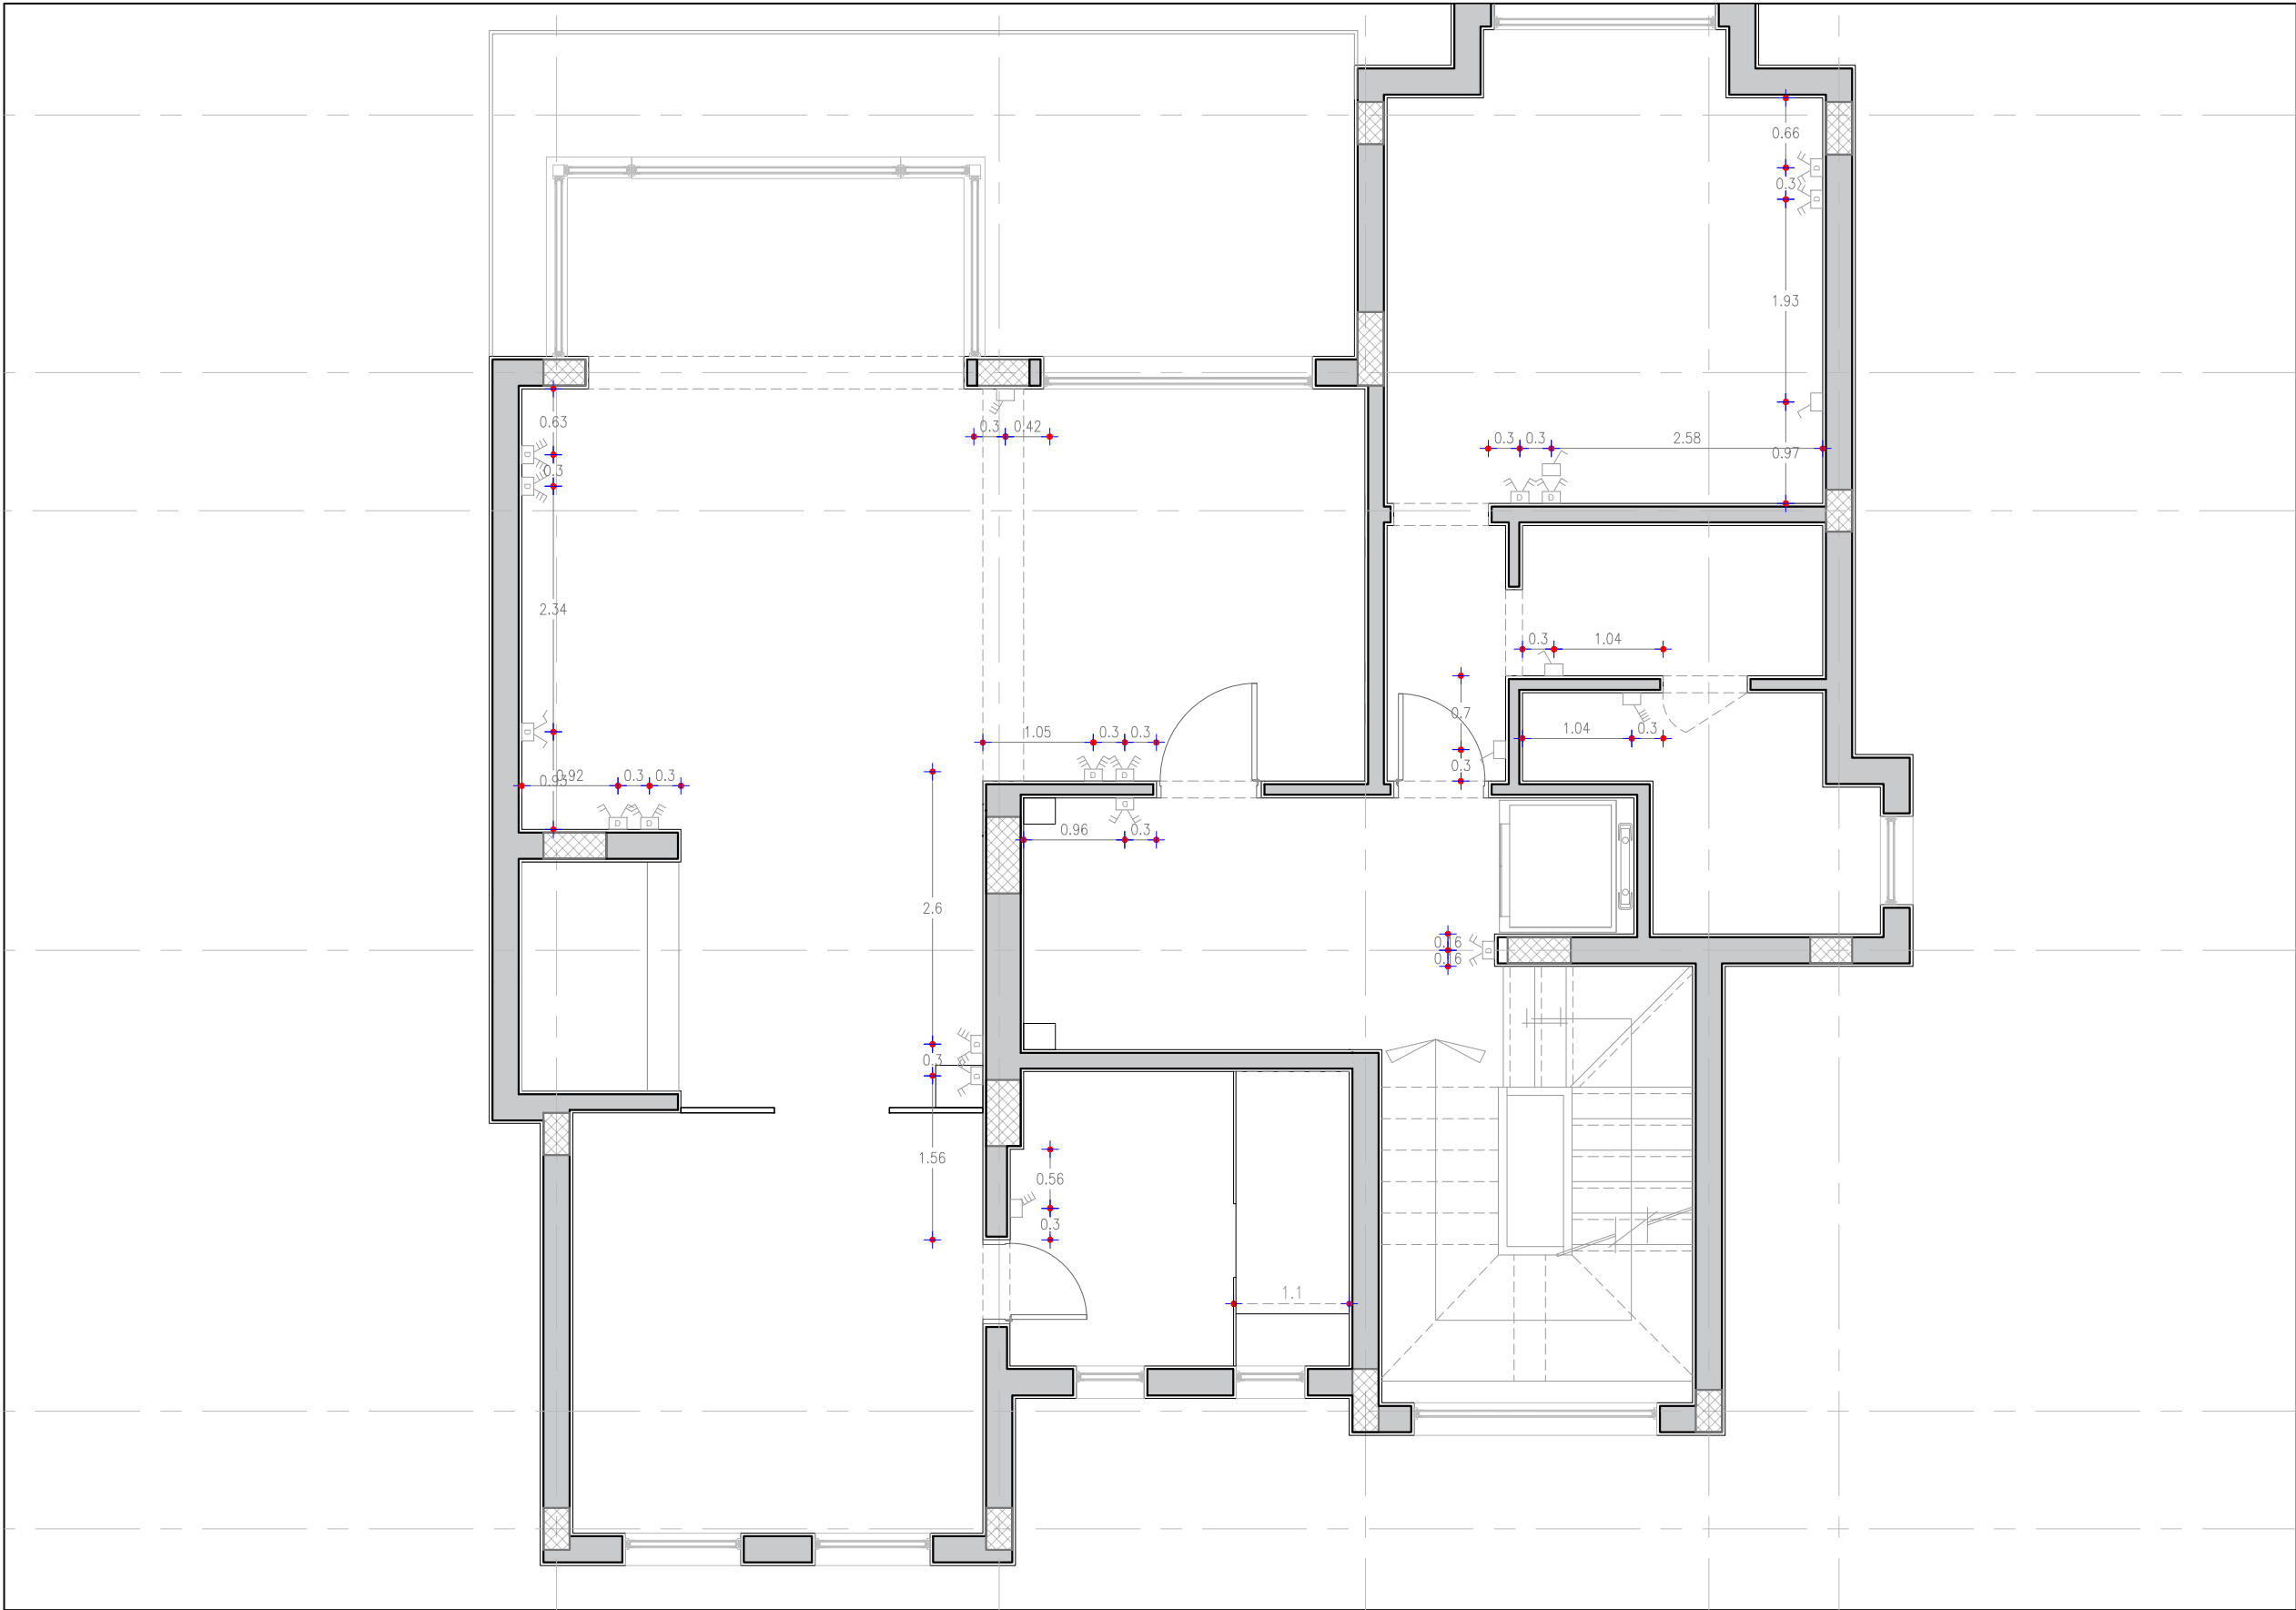

LEGEND & SYMBOLS

- All Closets and cabinets Shelving lighting to automatically turn on when Cabinet door opens (Kitchenette, Laundry,etc ...)
- All Keypads to be placed above light switches (1.30) F.F.L
- All switches and sockets are aligned
- All switches and sockets are minimum 25 cm from wall edge

Circuits:

SYMBOL	DESCRIPTION	NOTES
	DEVIATORY CIRCUITS PATH	
	CIRCUITS PATH	
	Light Switch (Single Pole)	1.30m FFL
	Light Switch (Double Pole)	1.30m FFL
	Light Switch (Triple Pole)	1.30m FFL
	Deviator Light Switch (Single Pole)	1.30m FFL
	Deviator Light Switch (Double Pole)	1.30m FFL
	Deviator Light Switch (Triple Pole)	1.30m FFL
	Exhaust Fan Switch	
	AC Switch Disconnect	
	Heater Switch Disconnect	
	Hood Switch Disconnection	

Client :

Mr. Ahmed El Nahas

Project :

Alex West


2510 - Alex West Villa 373

Team Work

Architect : Heba Fahmy
Revised by : Omar Alaa

First Floor Plans Switches

Scale :	Draft
Date : April 2025	Sheet no:
File Name : Alex West Villa	
Project Number : 2510	

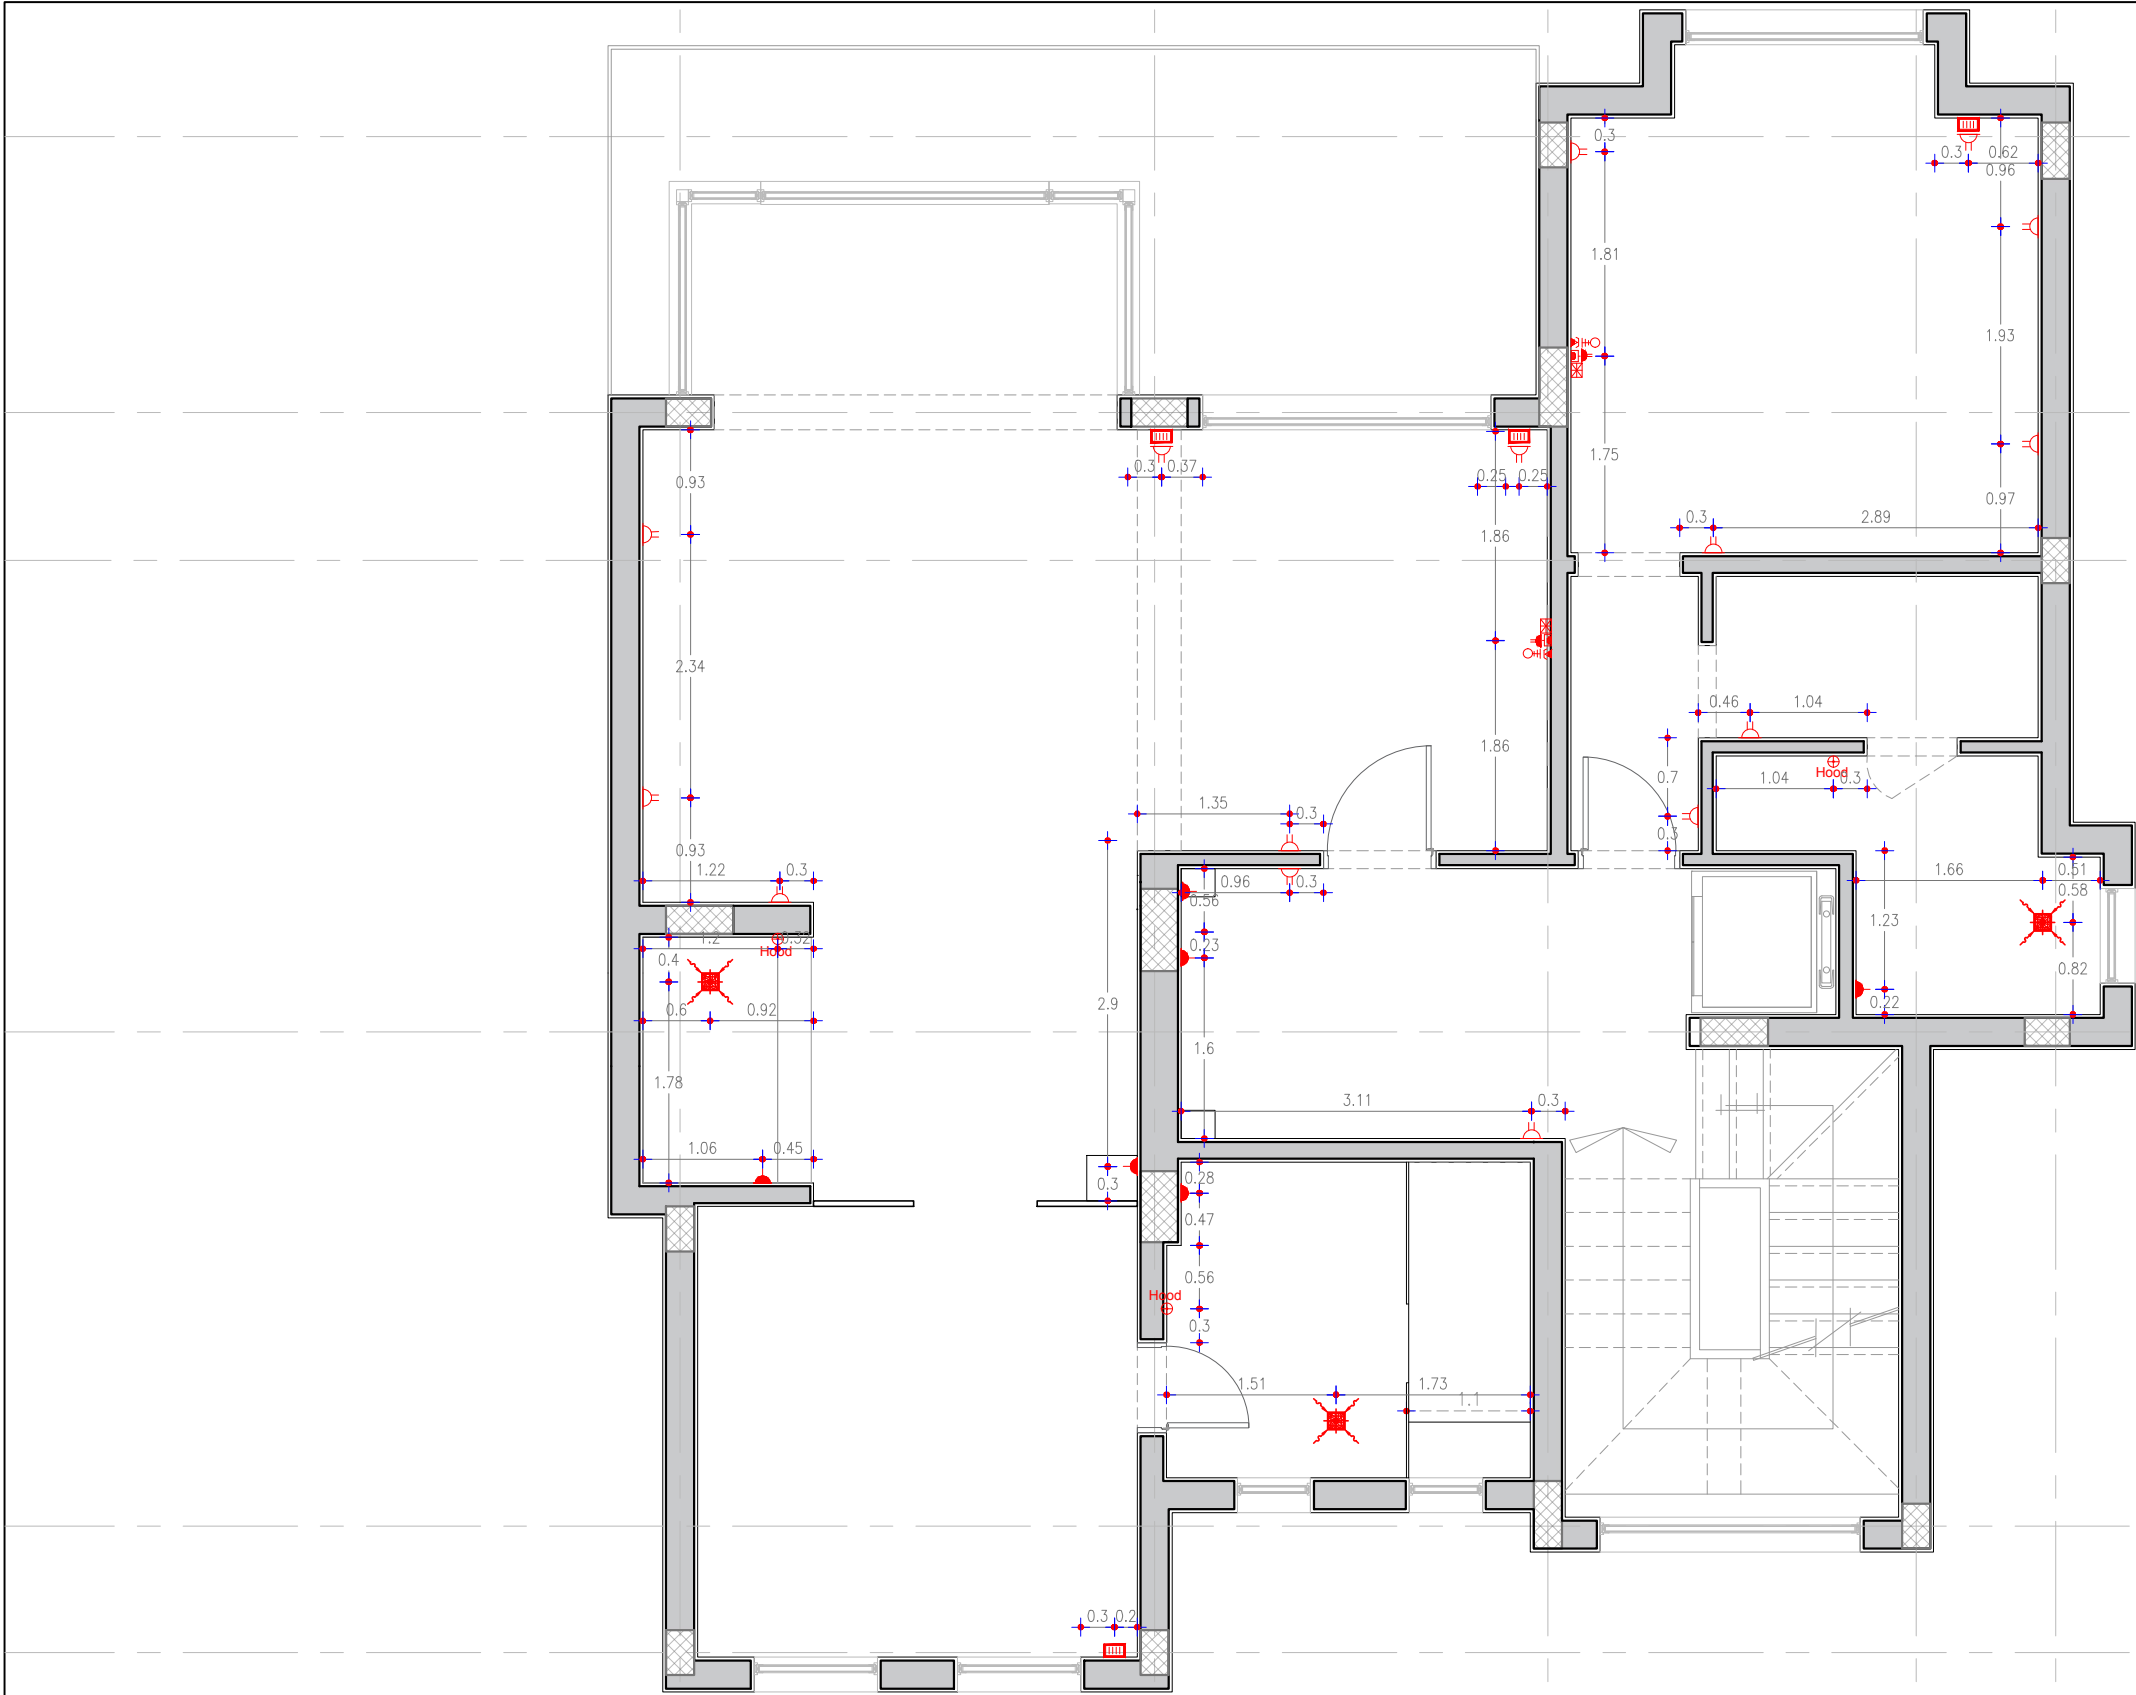

LEGEND & SYMBOLS

- Heights to be considered from Floor Finish Level as indicated in the symbol NOTES unless indicated otherwise on plan.
- All dimensions are in meters
- All Closets and cabinets Shelving lighting to automatically turn on when Cabinet door opens (Kitchenette, Laundry,etc ...)
- All switches and sockets are aligned
- All switches and sockets are minimum 25 cm from wall edge

Electrical:

SYMBOL	DESCRIPTION	NOTES
	Socket Outlet (Single)	0.40m FFL
	Socket Outlet (Single)	1.20m FFL
	Socket Outlet (Double)	0.40 FFL
	Socket Outlet (Double)	1.20m FFL
	Waterproof Socket outlet (Single)	0.40m FFL
	Waterproof Socket outlet (Single)	1.20m FFL
	Waterproof Socket outlet (double)	0.40m FFL
	Waterproof Socket outlet (double)	1.20m FFL
	Power Socket Outlet (Single)	0.40m FFL
	Power Socket Outlet (Single)	1.20m FFL
	Power Socket Outlet (Double)	0.40m FFL
	Power Socket Outlet (Double)	1.20m FFL
	Intercom	1.20m FFL
	Indoor Intercome Unit	1.20m FFL
	AC Thermostate Control	1.40m FFL
	Receiver Outlet	
	TV Outlet	1.30 m FFL
	Instant Heater Outlet	
	Heater Outlet	Ceiling Mounted
	Hood Outlet	Ceiling Mounted
	Internet/ DATA Outlet	0.60m FFL
	Telephone outlet	0.60m FFL
	Telephone outlet	0.60m FFL
	Door Bell	1.00m FFL
	Shutter outlet	1.00m FFL
	Exhaust Outlet	Ceiling Mounted

Client :

Mr. Ahmed El Nahas

Project :

Alex West


2510 - Alex West Villa 373

Team Work

Architect : Heba Fahmy
Revised by : Omar Alaa


First Floor Plans Electrical

Scale :	Draft
Date : April 2025	Sheet no:
File Name : Alex West Villa	
Project Number : 2510	

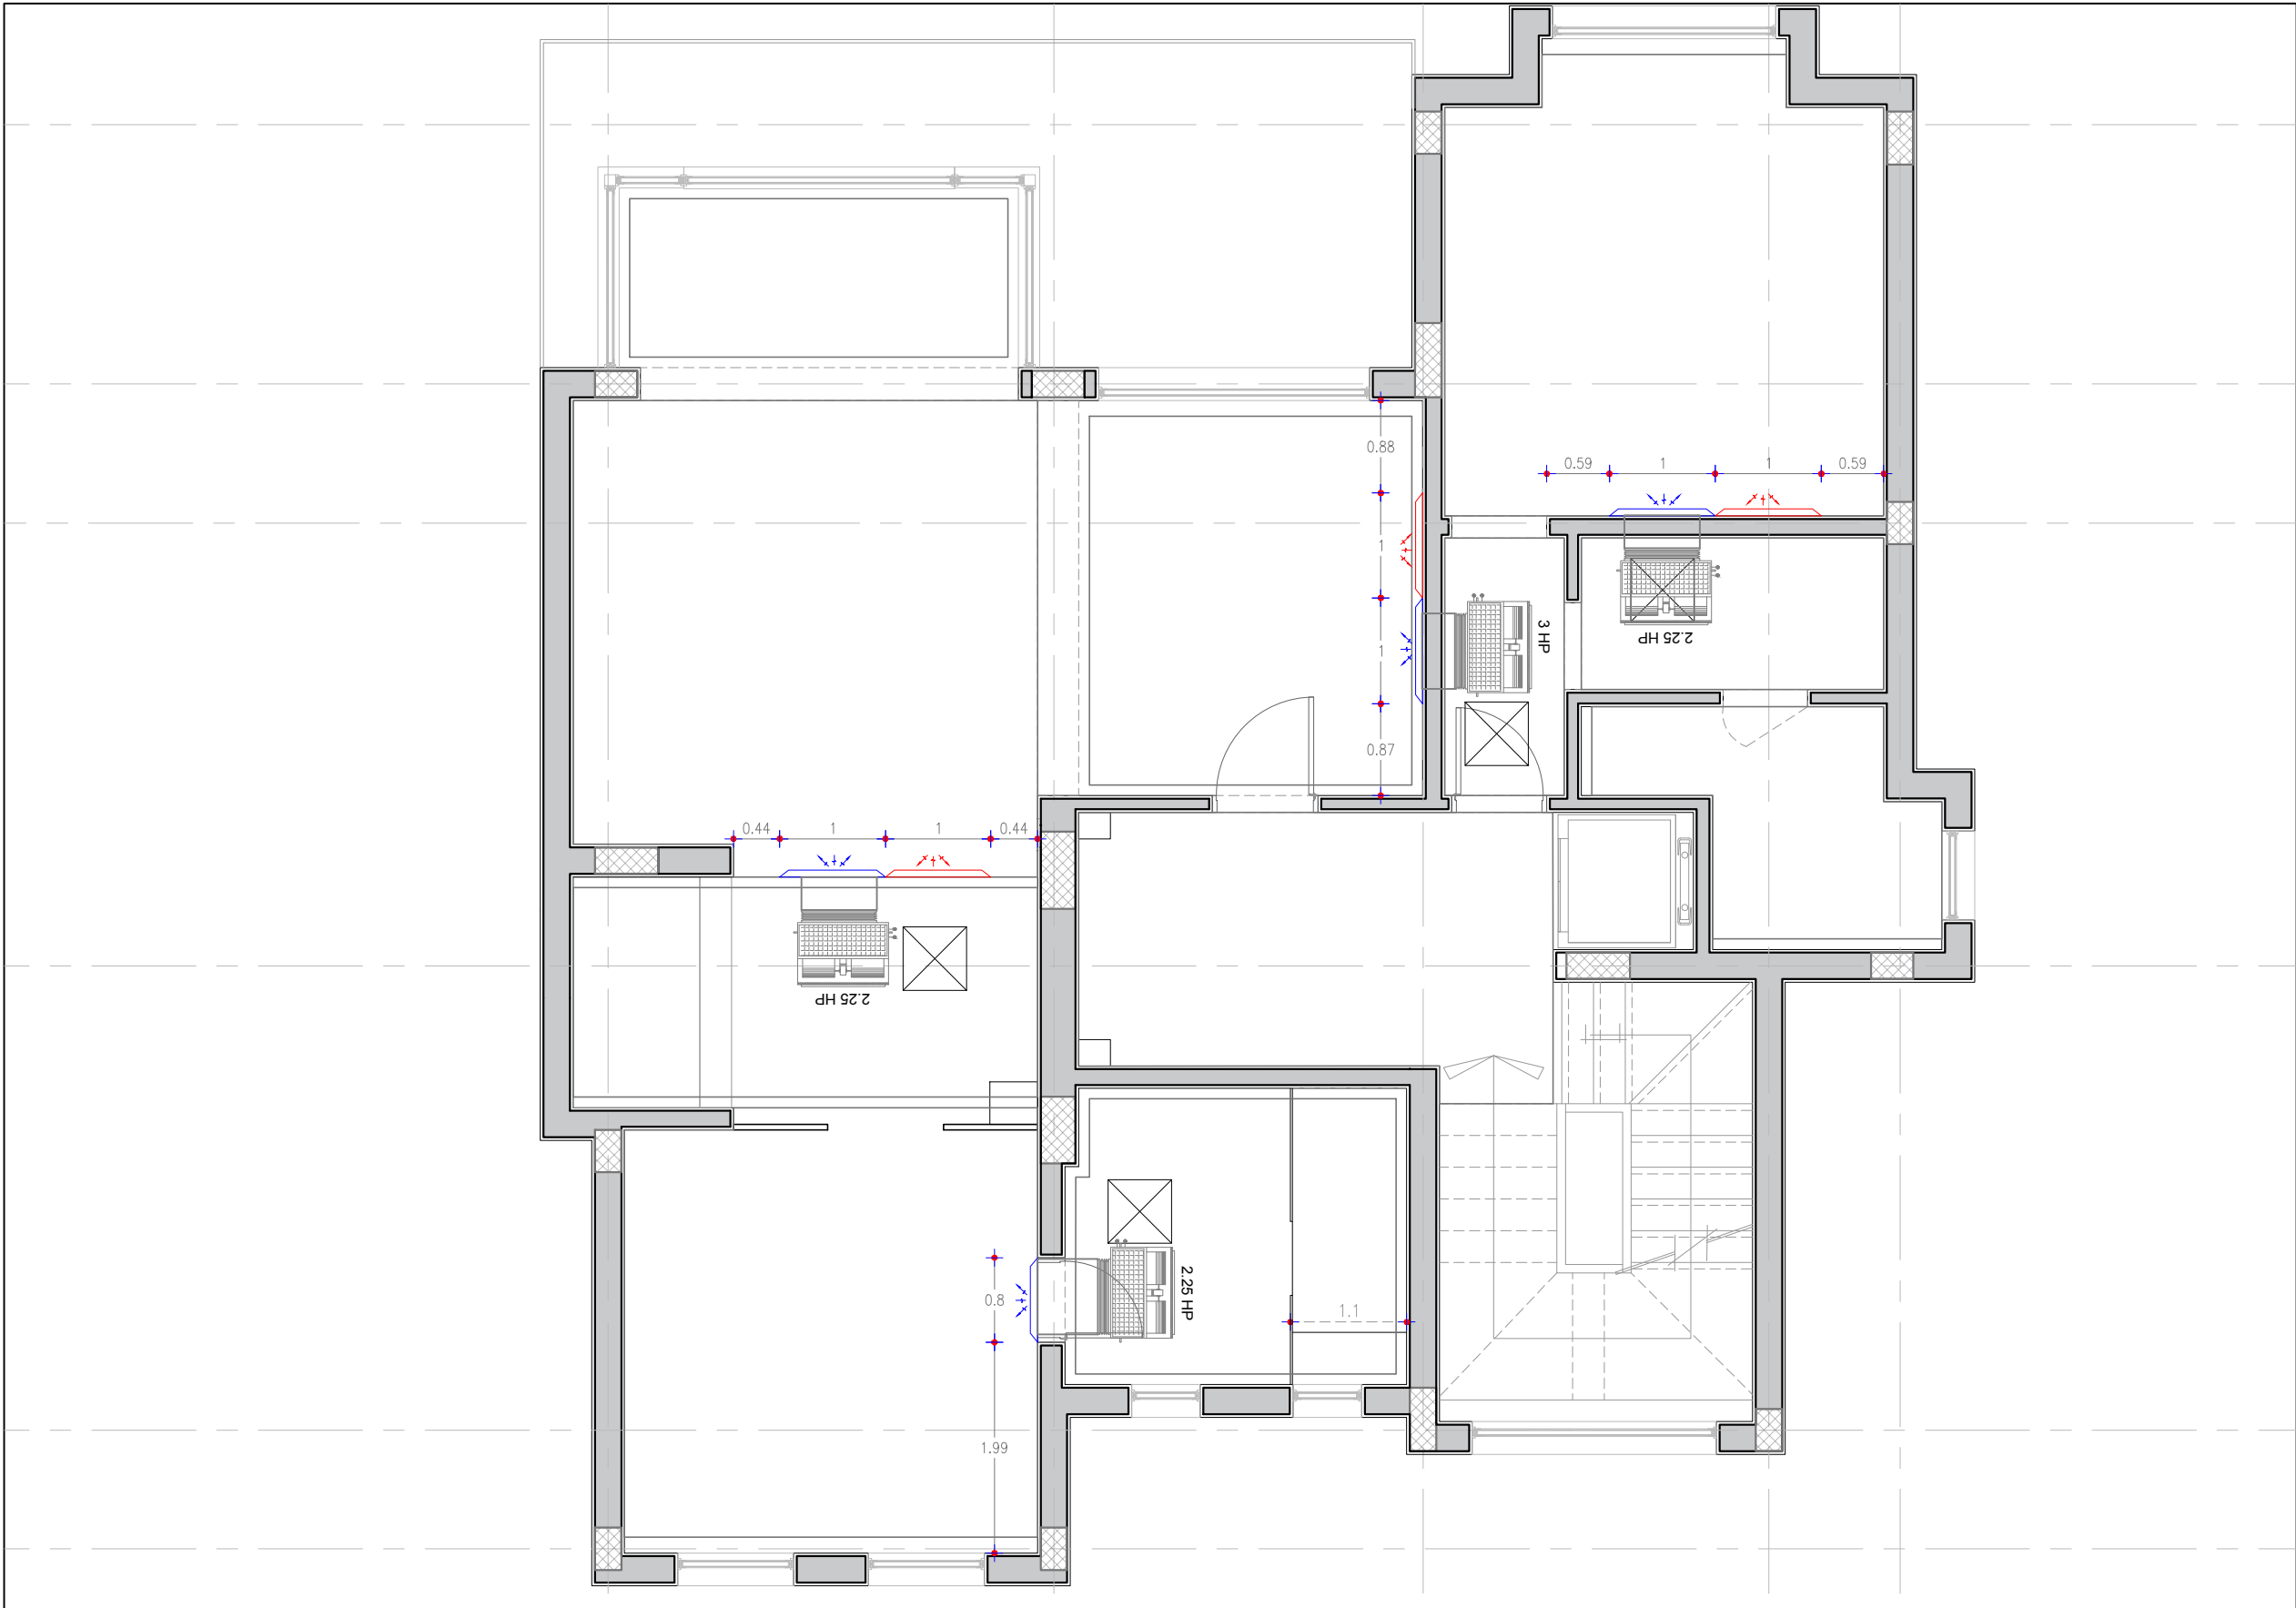

LEGEND & SYMBOLS

HVAC:

 SYMBOL	DESCRIPTION
	Concealed Unit
	Supply Grill Ceiling Mounted (60cm*60cm)
	High Wall Split Unit
	Return Air Grill (Wall Mounted)
	Supply Air Grill (Wall Mounted)
	Return Air Grill (Ceiling Mounted)
	Supply Air Grill (Ceiling Mounted)
	Access Door 60*60
	AC Compressors

Client :

Mr. Ahmed El Nahas

Project :

Alex West


2510 - Alex West Villa 373

Team Work

Architect : Heba Fahmy
Revised by : Omar Alaa

First Floor Plans
HVAC

Scale :	Draft
Date : April 2025	Sheet no:
File Name : Alex West Villa	
Project Number : 2510	

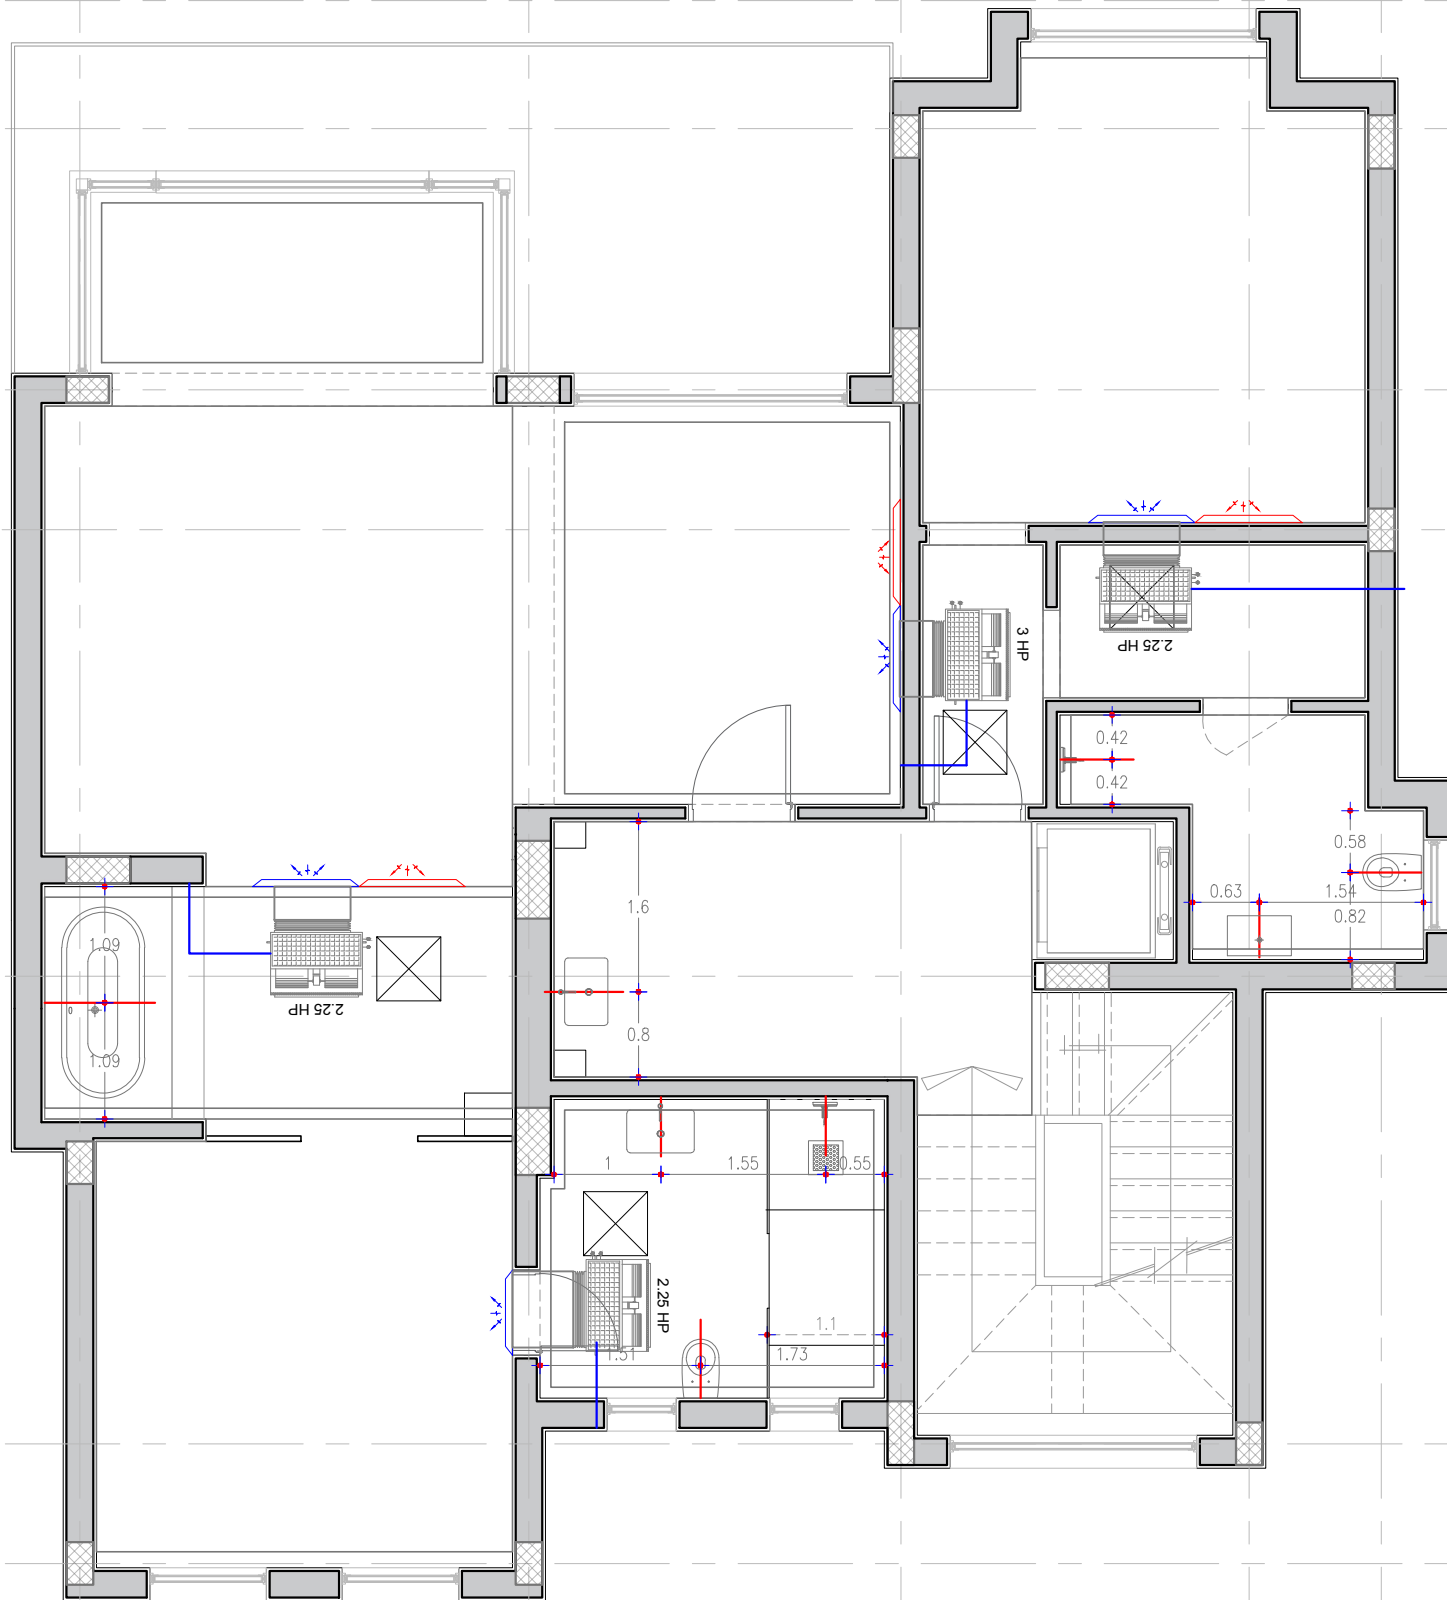

LEGEND & SYMBOLS

PLUMBING:

SYMBOL	DESCRIPTION
—	Sanitary Plumbing
—	AC Plumbing
—	AC Center

Client :
Mr. Ahmed El Nahas

Project :
Alex West

2510 - Alex West Villa 373

Team Work
Architect : Heba Fahmy
Revised by : Omar Alaa

First Floor Plans
Plumbing

Scale :	Draft
Date : April 2025	Sheet no:
File Name : Alex West Villa	
Project Number : 2510	

Window Schedule

Symbol	Description	Width	Sill	Space	QTY
W01	Fixed Aluminum Window	2.31 m	-	-Staicarse	1
W02	Hinged Aluminum Window	0.65 m	1.20 m	-Master Bathroom	2
W03	Hinged Aluminum Window	1.10 m	1.20 m	-Master Dressing	2
W04	Sliding Aluminum Window	2.11 m	1.20 m	-Bedroom 01	1
W05	Hinged Aluminum Window	0.84 m	1.20 m	-Bathroom 01	1
CW01	Fixed Aluminum Window	-	-	-Master Bedroom	1
WD01	Sliding Aluminum Window	2.56 m	-	-Master Bedroom	2

Door Schedule

Symbol	Description	Width	Height	Space	QTY
D01	Wooden Hinged Door	1.00 m	2.20 m	-Master Bedroom	1
D02	Wooden Hinged Door	0.80 m	2.20 m	-Master Bathroom	1
D03	Wooden Hinged Door	0.90 m	2.20 m	-Bedroom 01	1
D04	Wooden Swing Door	0.80 m	2.20 m	-Bathroom 01	1

Client :
Mr. Ahmed El Nahas


Project :
Alex West

2510 - Alex West Villa 373

Team Work
Architect : Heba Fahmy
Revised by : Omar Alaa

First Floor Plans
Doors and Windows schedule

Scale :	Draft
Date : April 2025	Sheet no:
File Name : Alex West Villa	
Project Number : 2510	

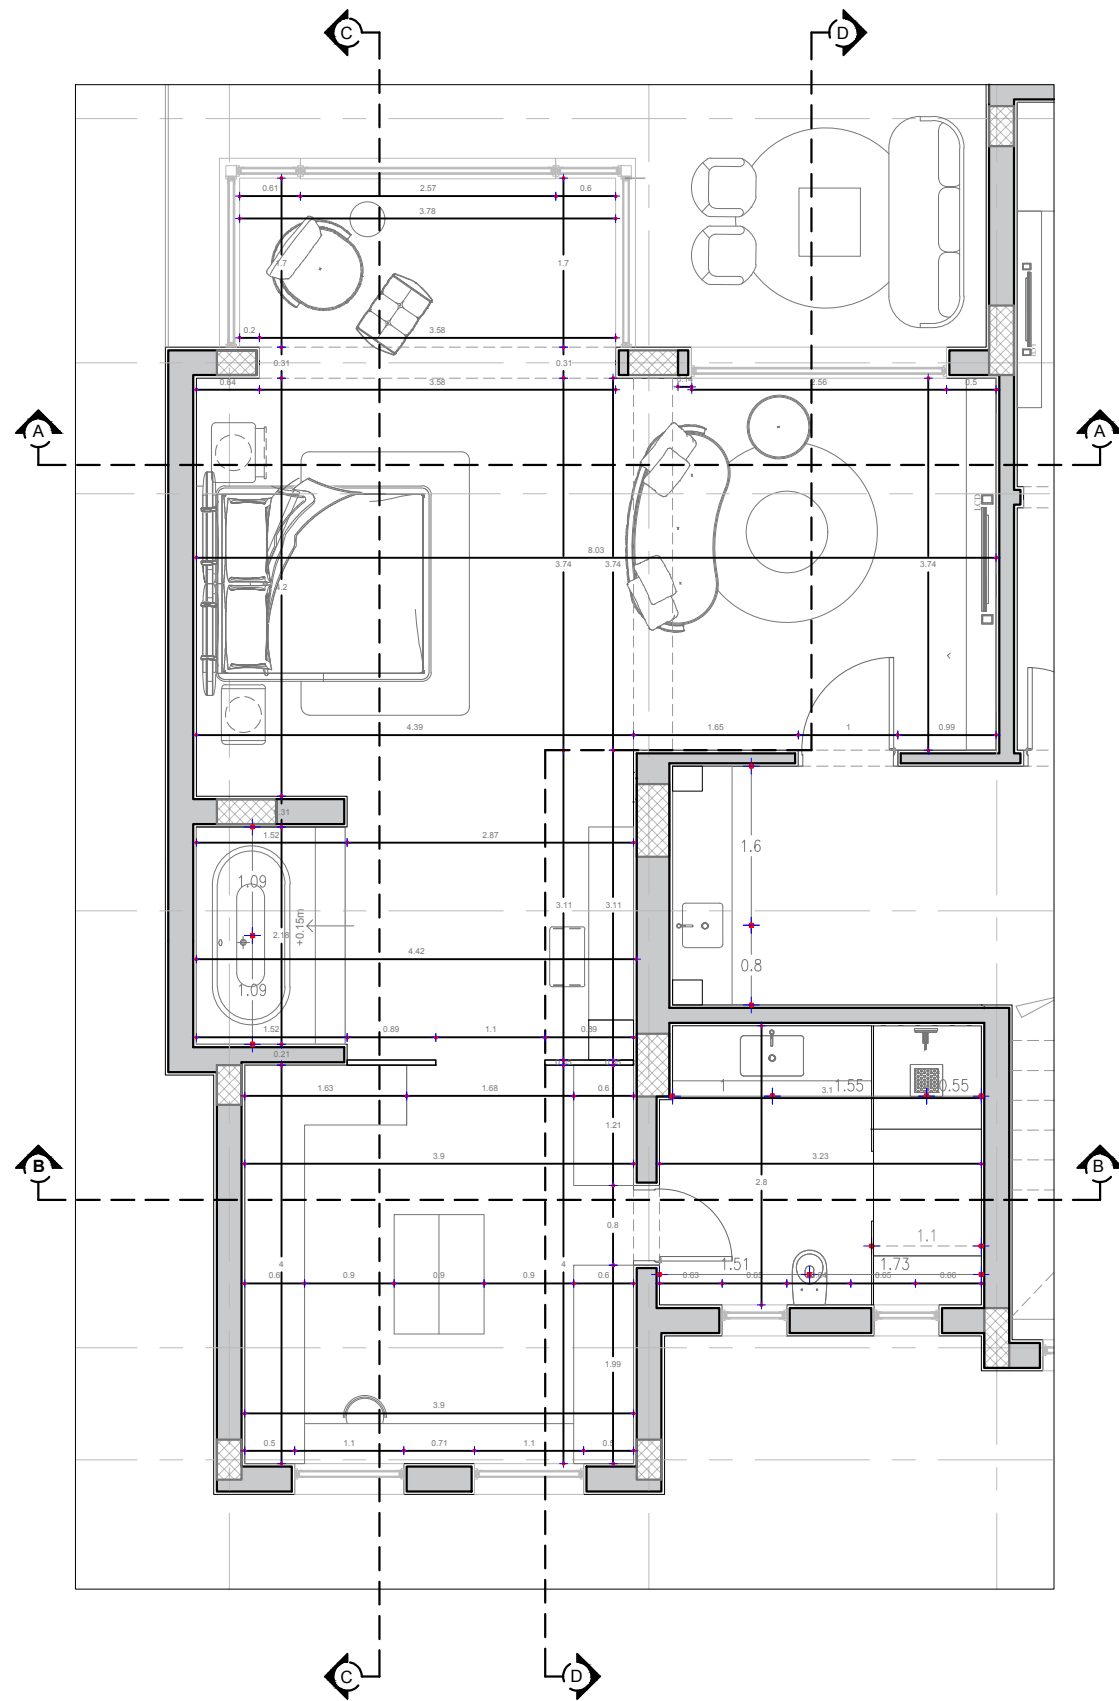

Client :
Mr. Ahmed El Nahas



Project :
Alex West

2510 - Alex West Villa 373

Team Work
Architect : Heba Fahmy
Revised by : Omar Alaa

First Floor Plans
Plan

Scale :	Draft
Date : April 2025	Sheet no:
File Name : Alex West Villa	
Project Number : 2510	

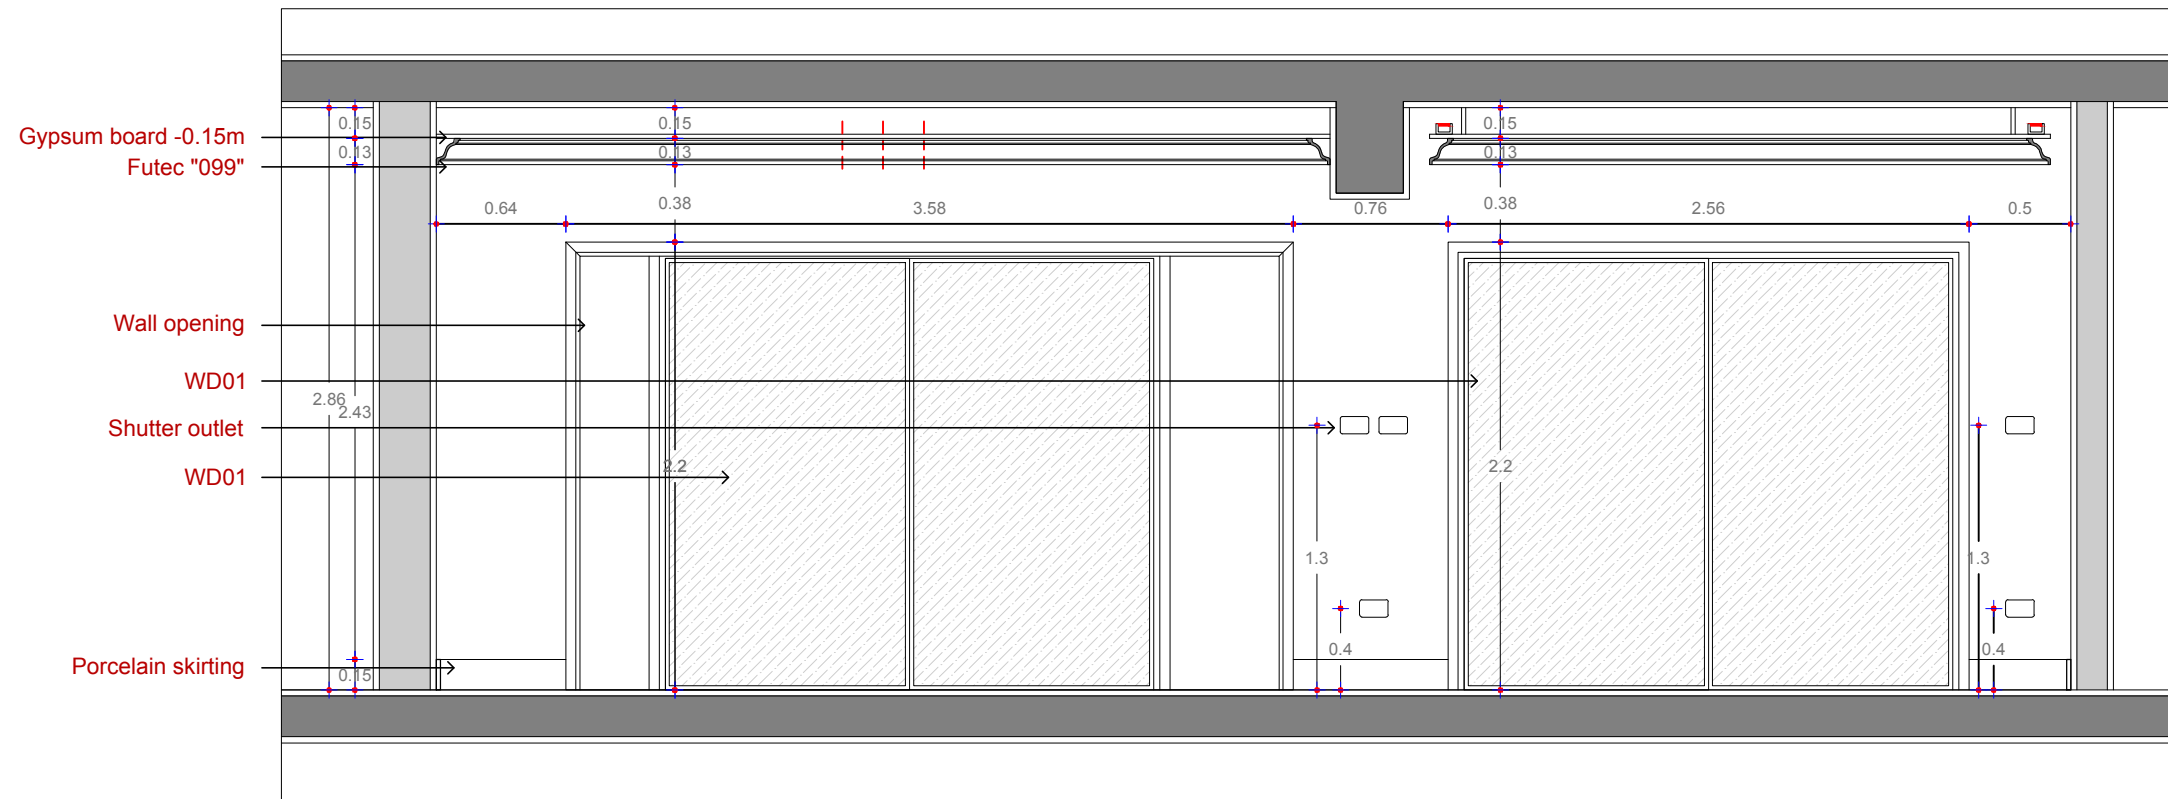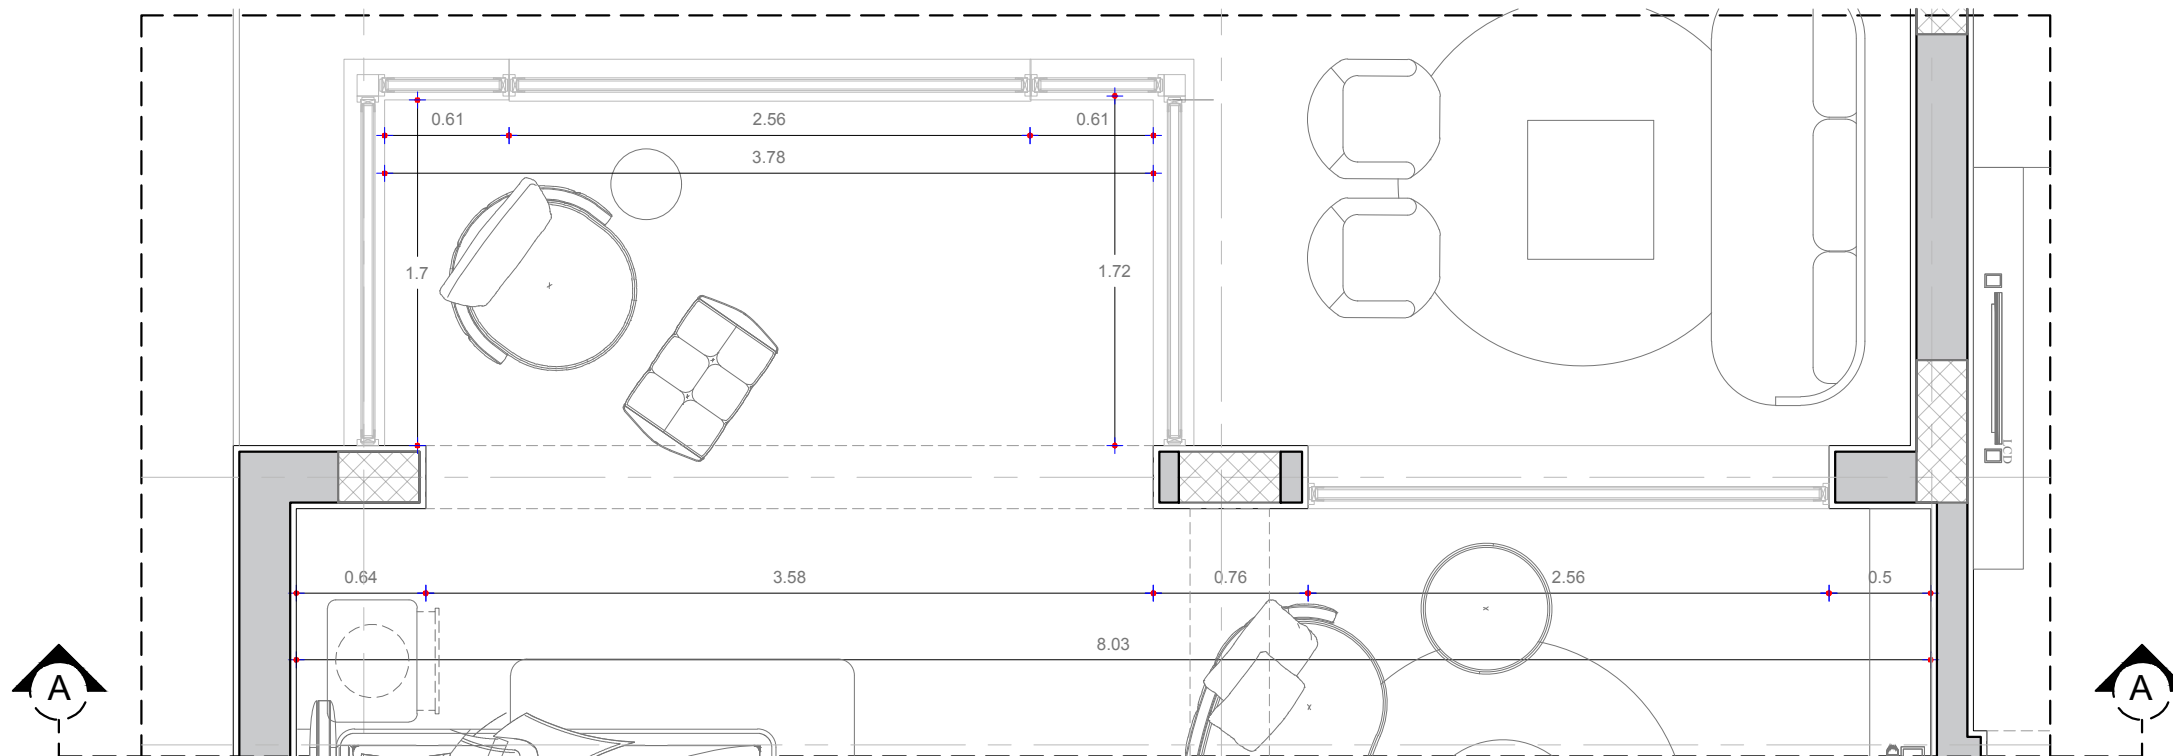

Client :
Mr. Ahmed El Nahas



Project :
Alex West

2510 - Alex West Villa 373

Team Work
Architect : Heba Fahmy
Revised by : Omar Alaa

**First Floor Plans
Elevation A**

Scale :	Draft
Date : April 2025	Sheet no:
File Name : Alex West Villa	
Project Number : 2510	

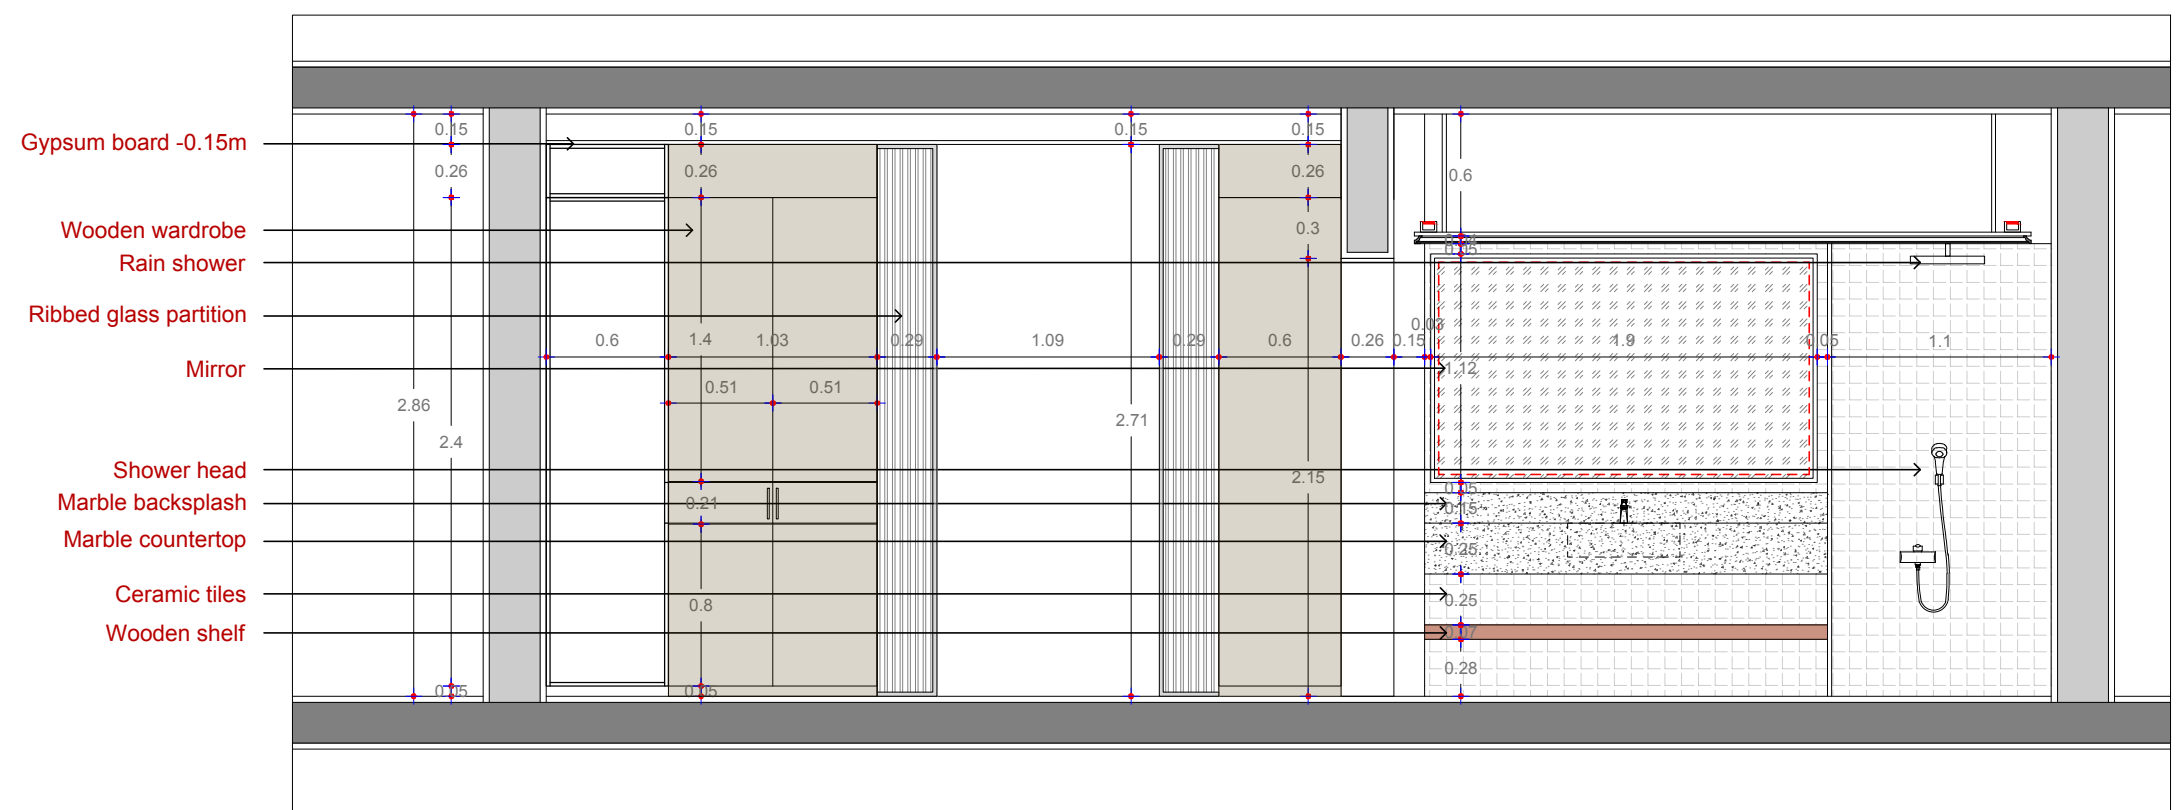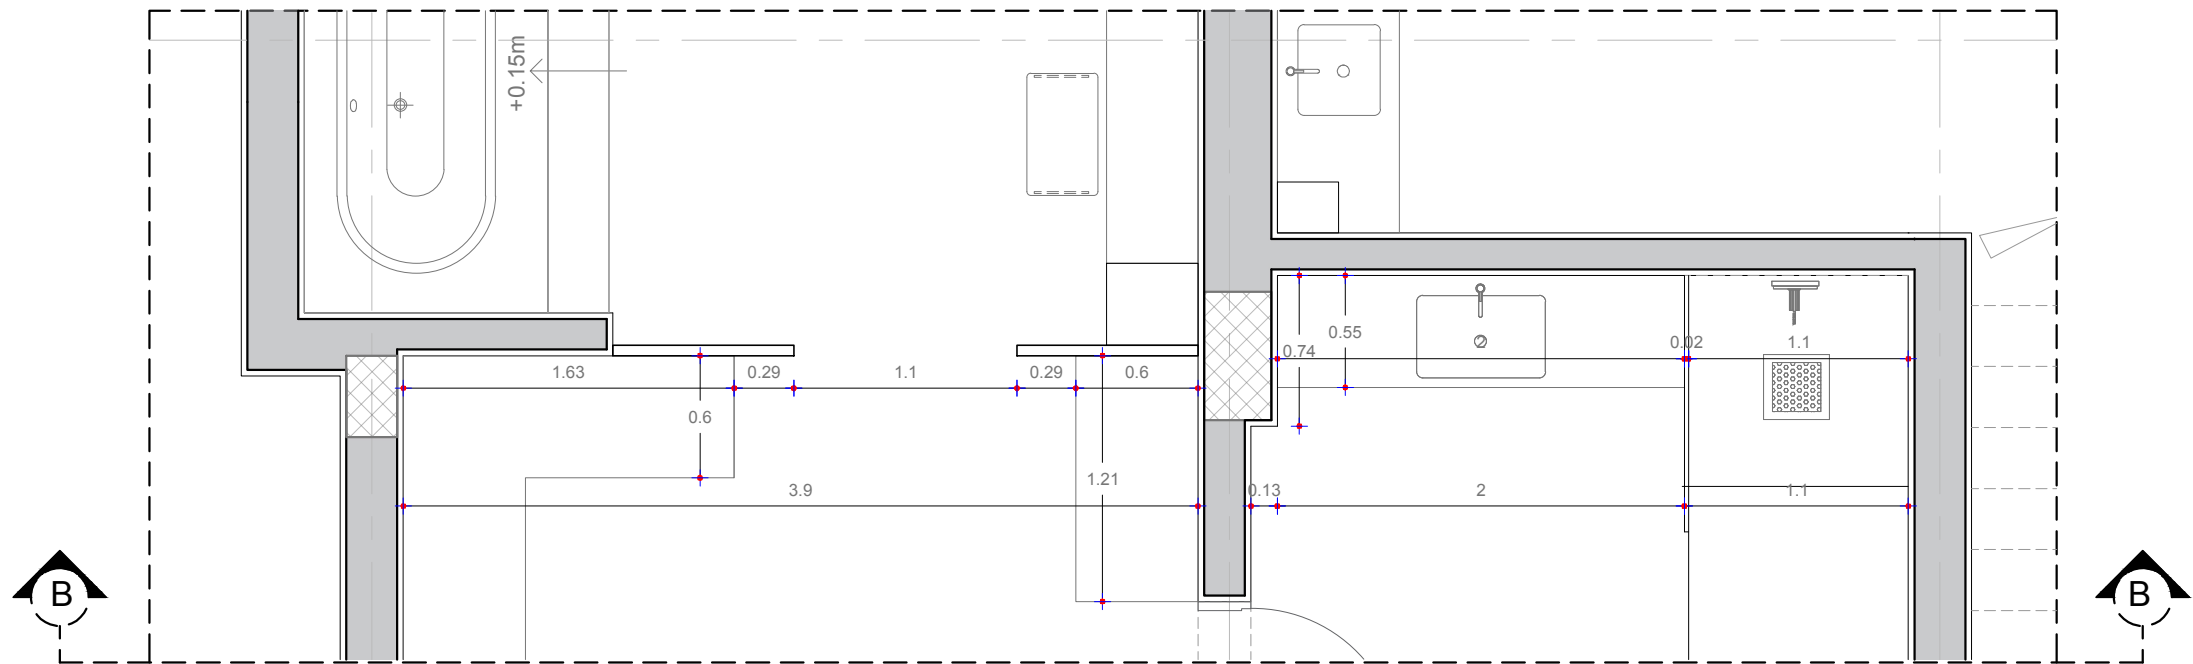

Client :
Mr. Ahmed El Nahas

Project :
Alex West



2510 - Alex West Villa 373

Team Work

Architect : Heba Fahmy
Revised by : Omar Alaa

**First Floor Plans
Elevation B**

Scale :	Draft
Date : April 2025	Sheet no:
File Name : Alex West Villa	
Project Number : 2510	

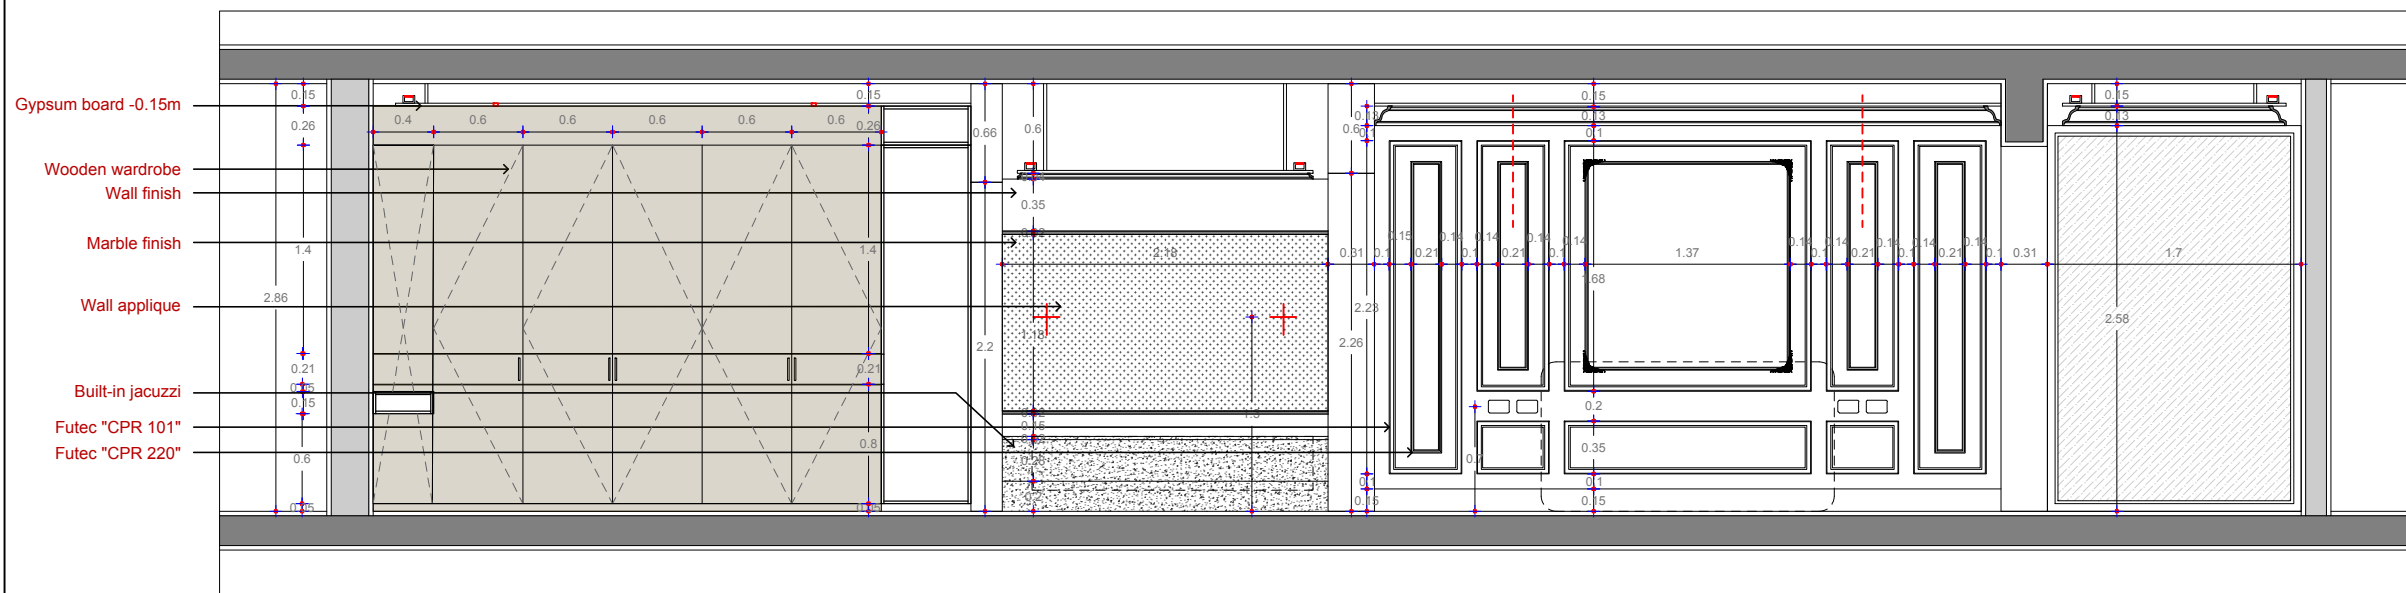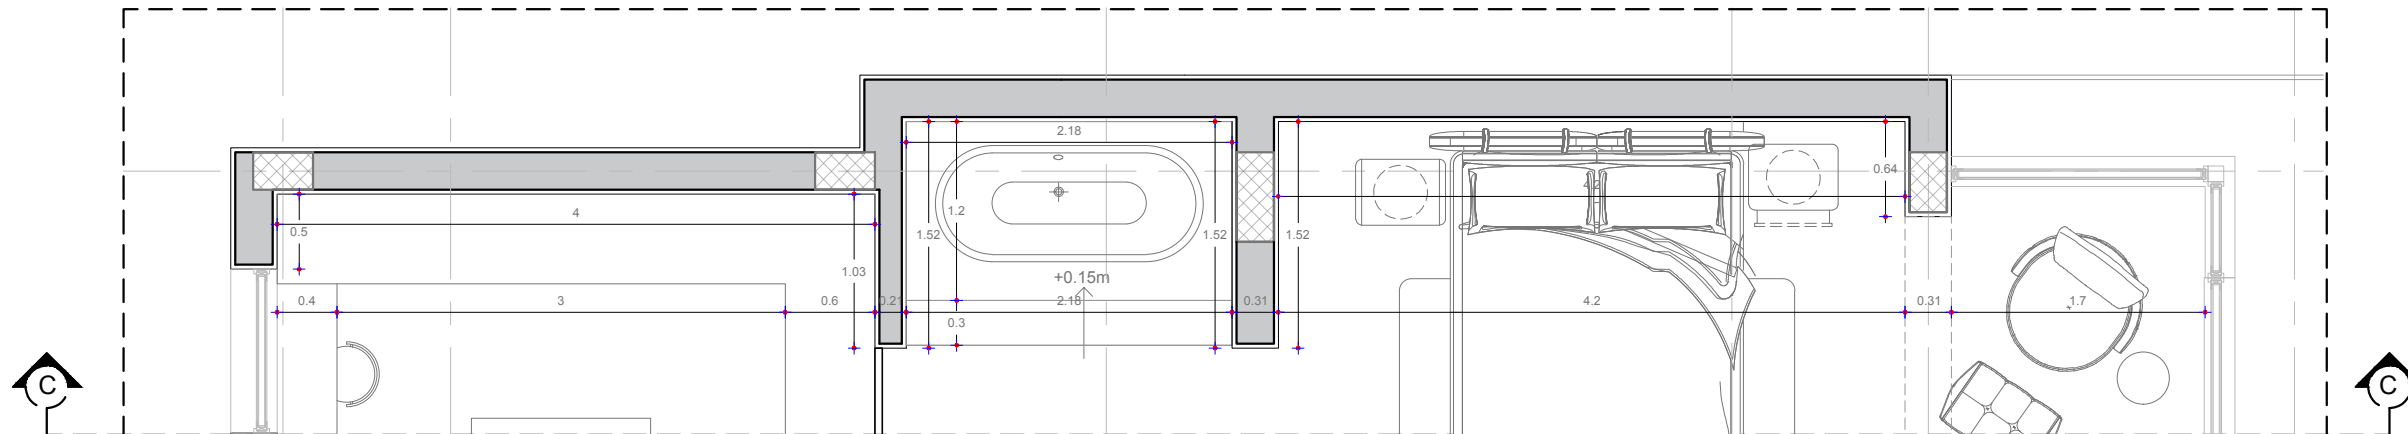

Client :
Mr. Ahmed El Nahas



Project :
Alex West

2510 - Alex West Villa 373

Team Work
Architect : Heba Fahmy
Revised by : Omar Alaa

First Floor Plans
Elevation C

Scale :	Draft
Date : April 2025	Sheet no:
File Name : Alex West Villa	
Project Number : 2510	

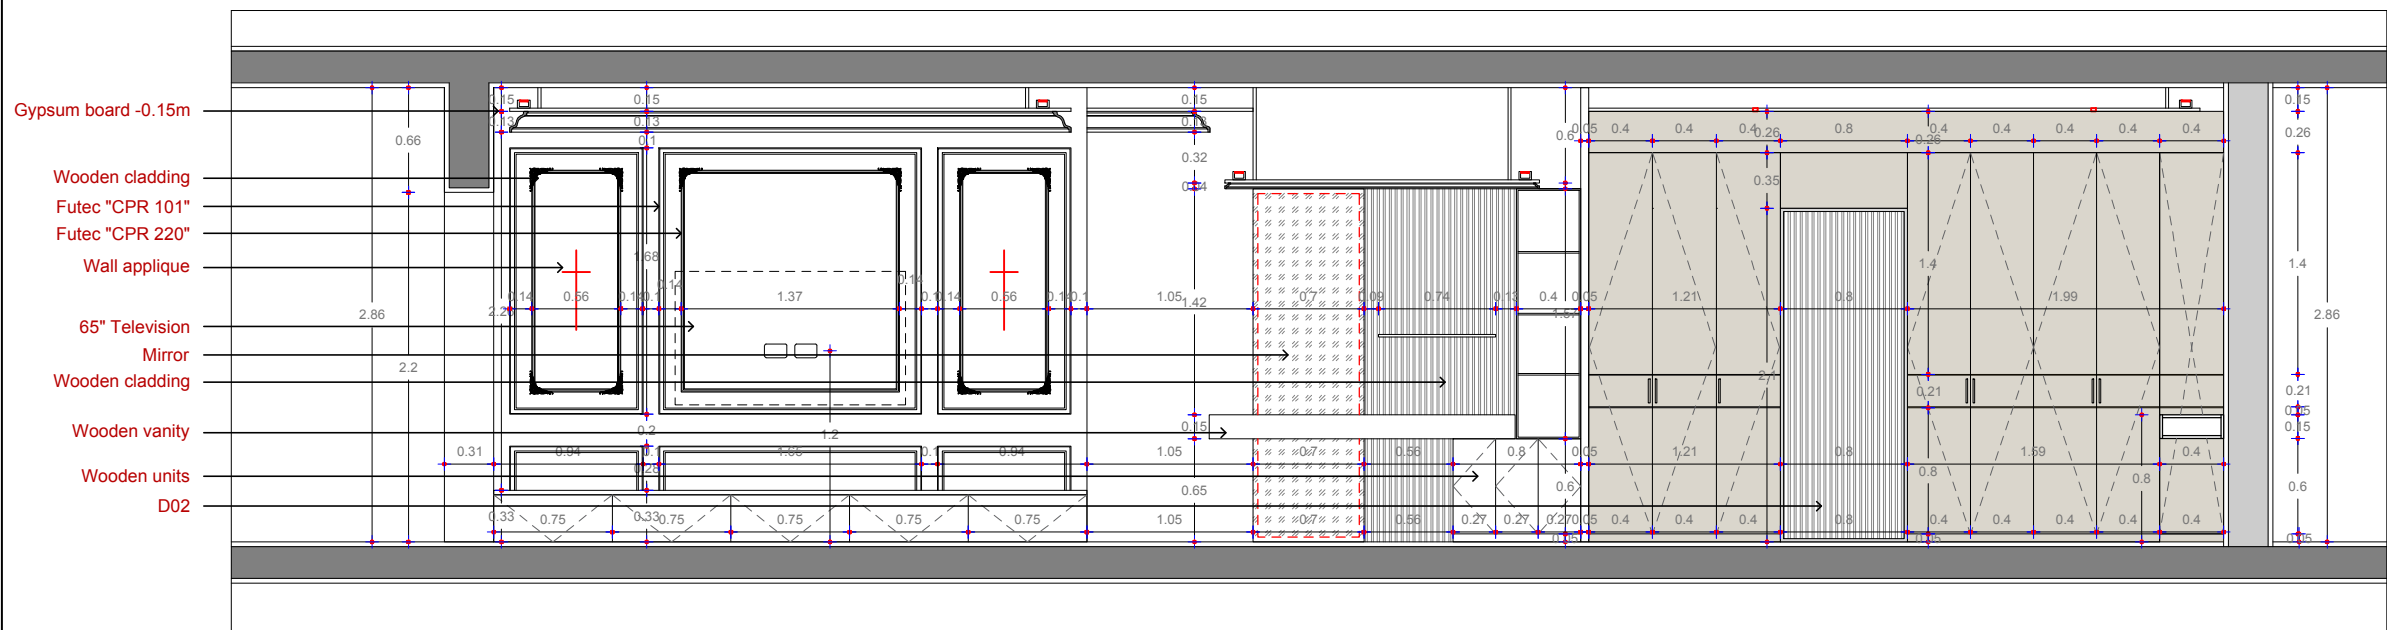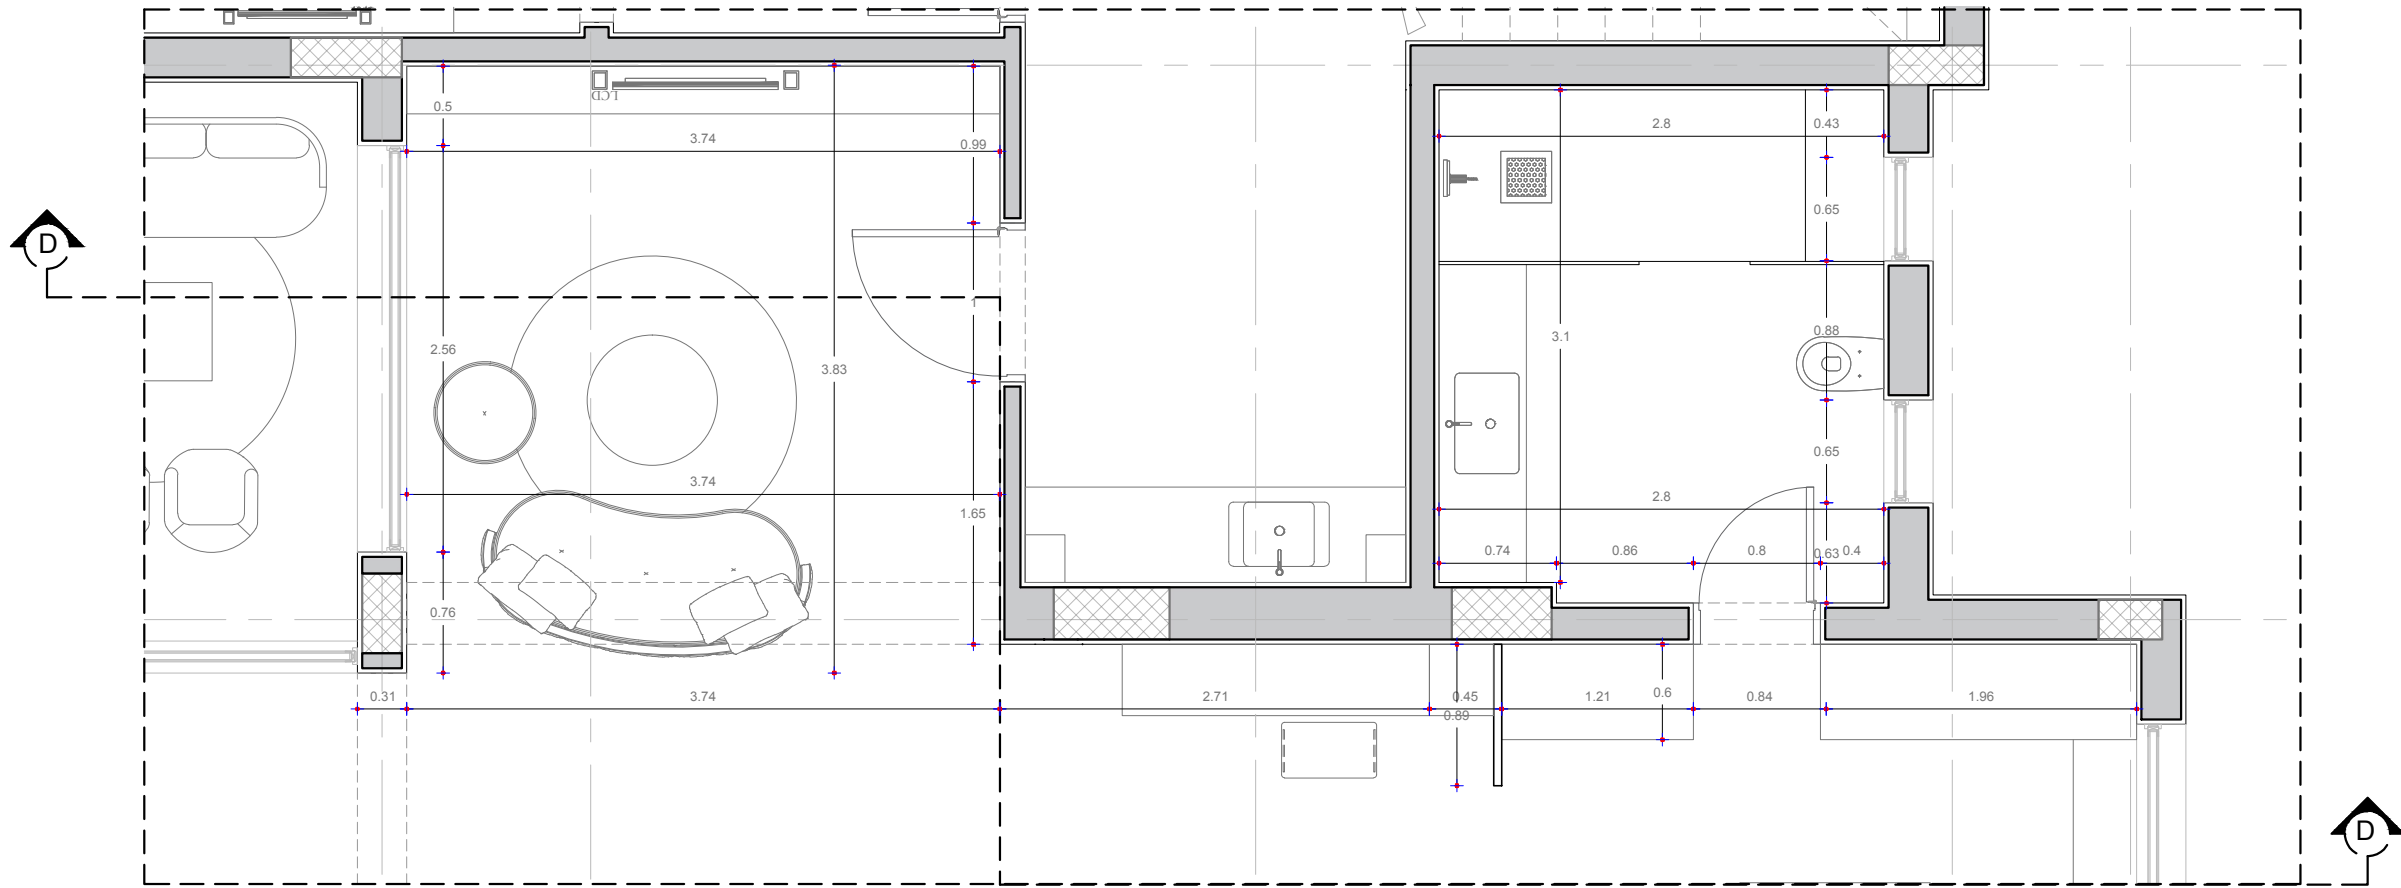

Client :
Mr. Ahmed El Nahas


Project :
Alex West

2510 - Alex West Villa 373



Team Work
Architect : Heba Fahmy
Revised by : Omar Alaa

First Floor Plans
Elevation D

Scale :	Draft
Date : April 2025	Sheet no:
File Name : Alex West Villa	
Project Number : 2510	

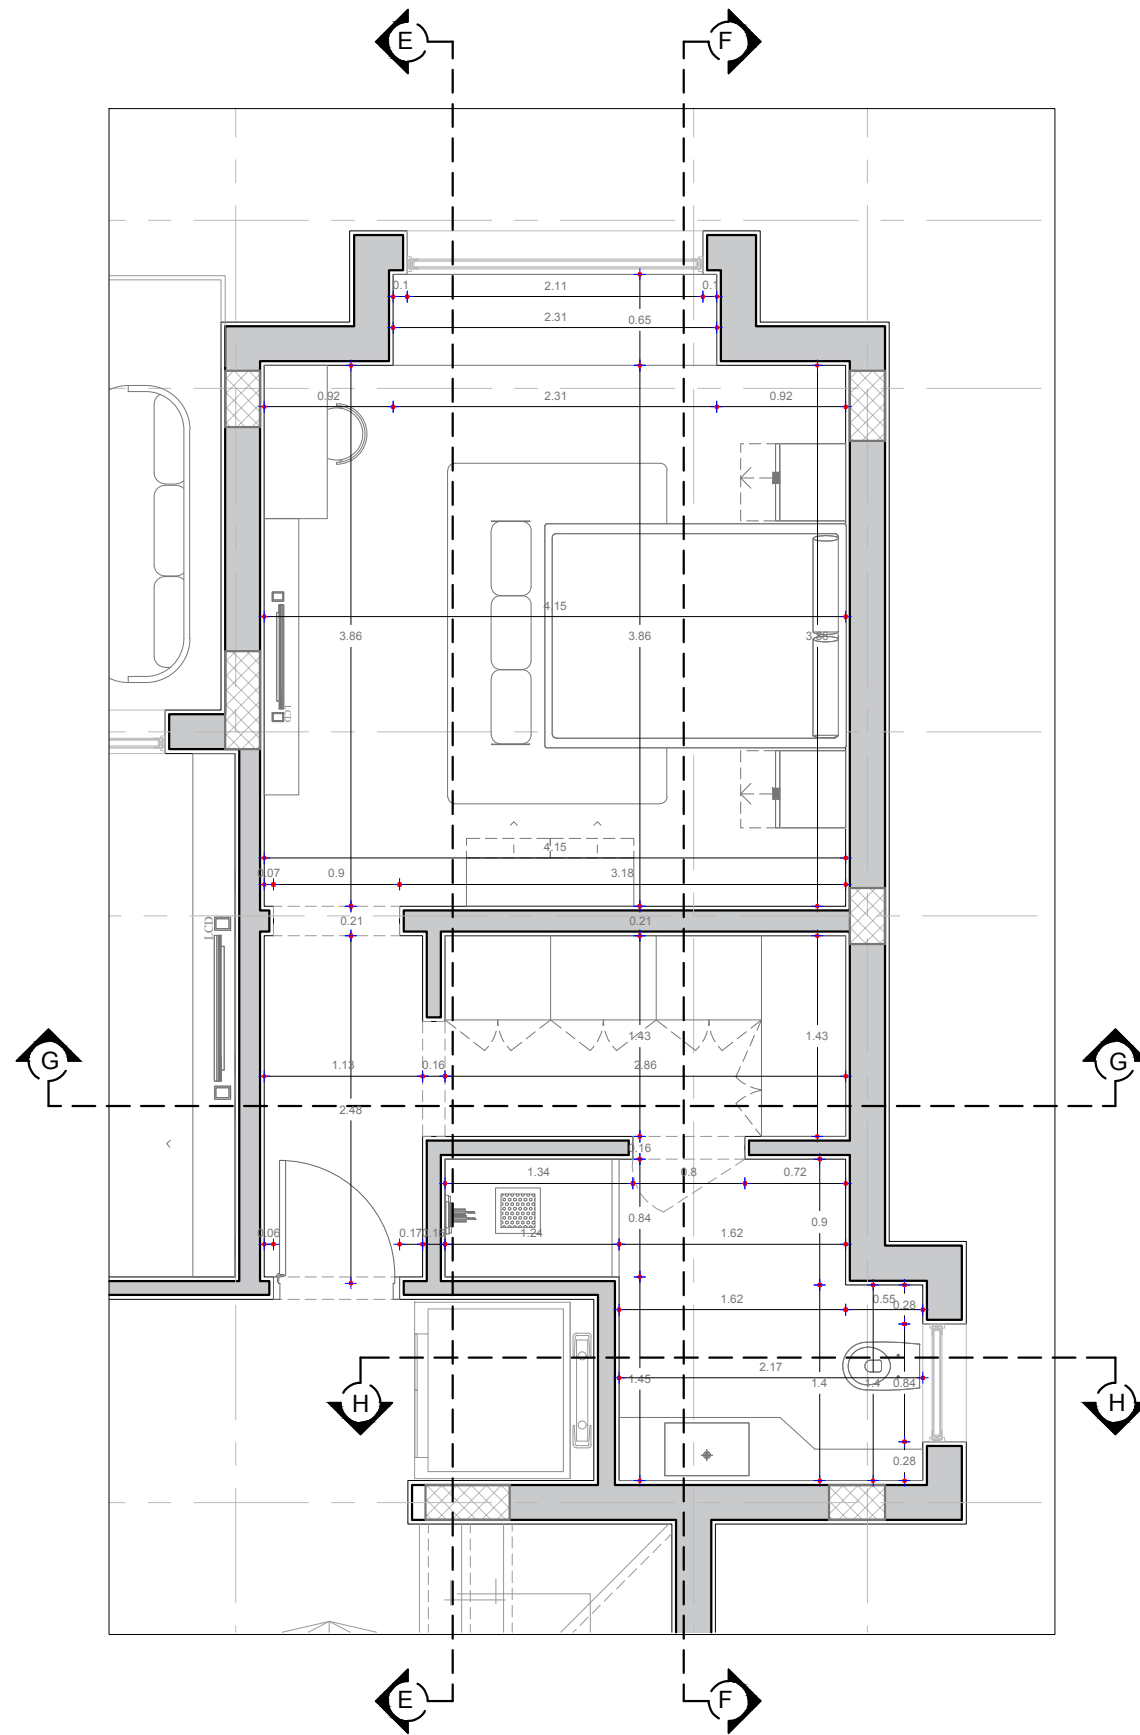

Client : Mr. Ahmed El Nahas	
Project : Alex West	
2510 - Alex West Villa 373	
Team Work	
Architect : Heba Fahmy Revised by : Omar Alaa	
First Floor Plans Plan	
Scale :	Draft
Date : April 2025	Sheet no:
File Name : Alex West Villa	
Project Number : 2510	

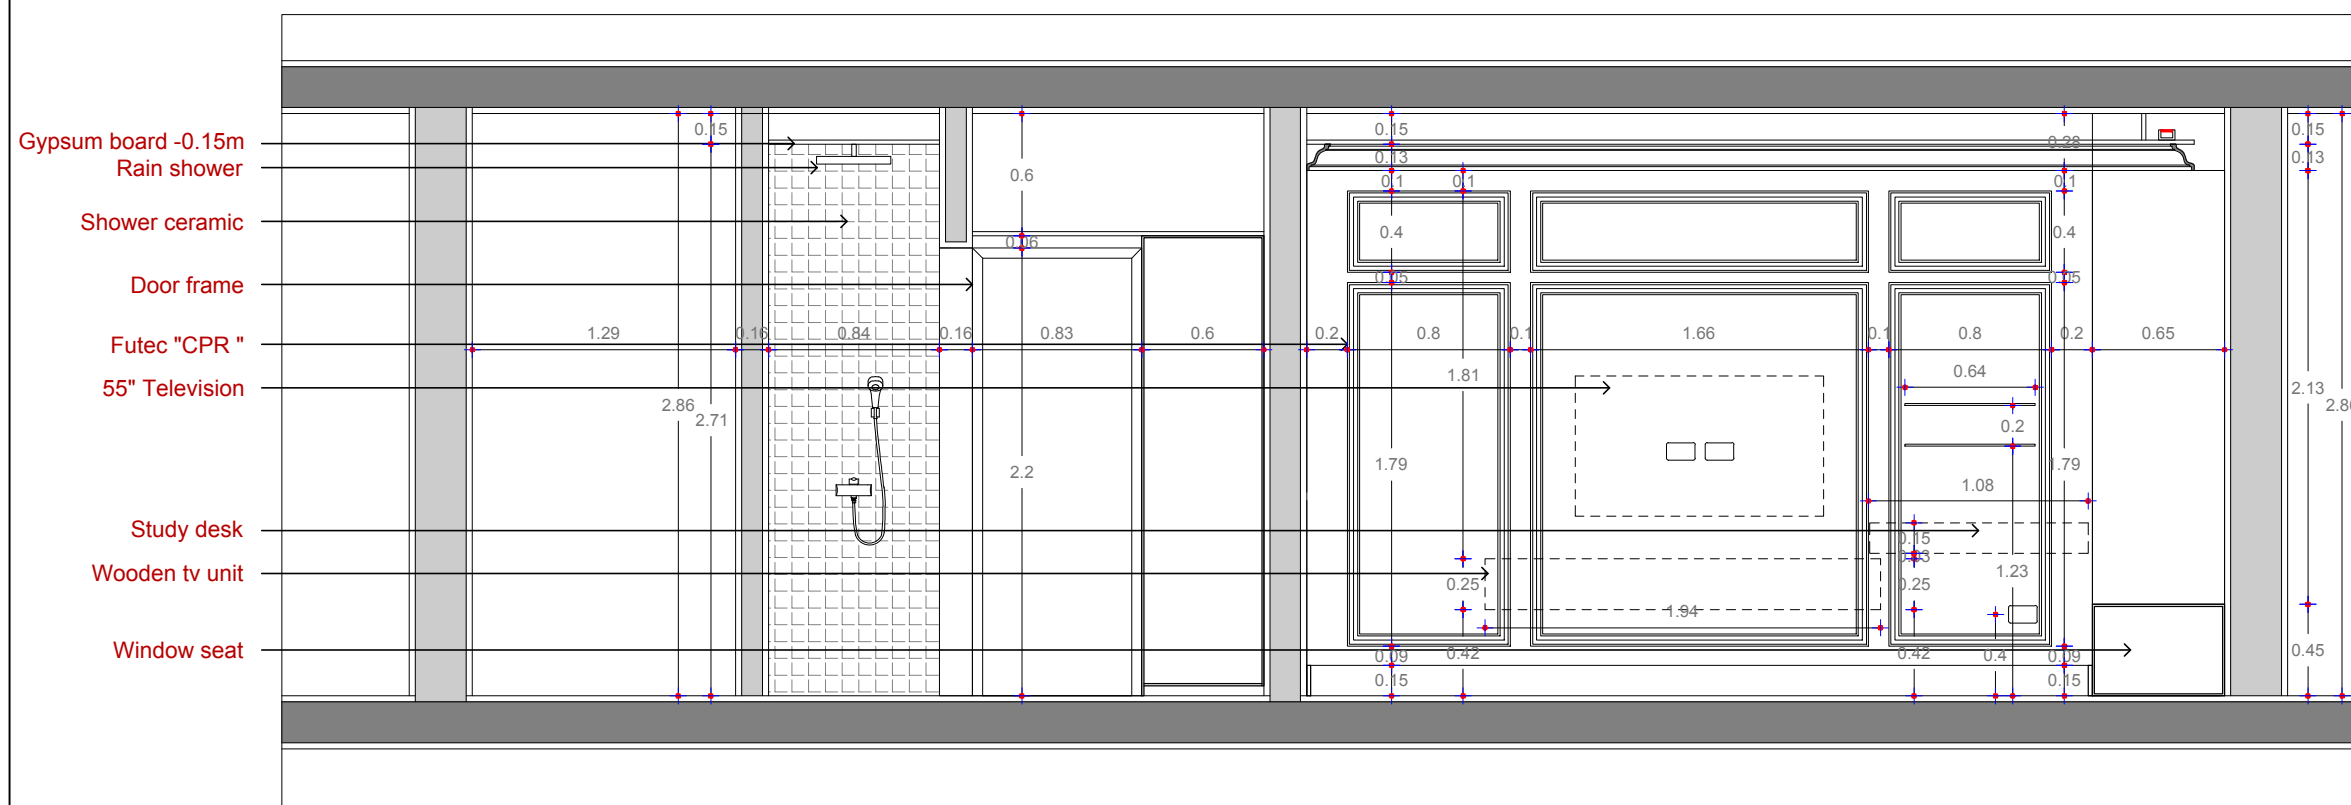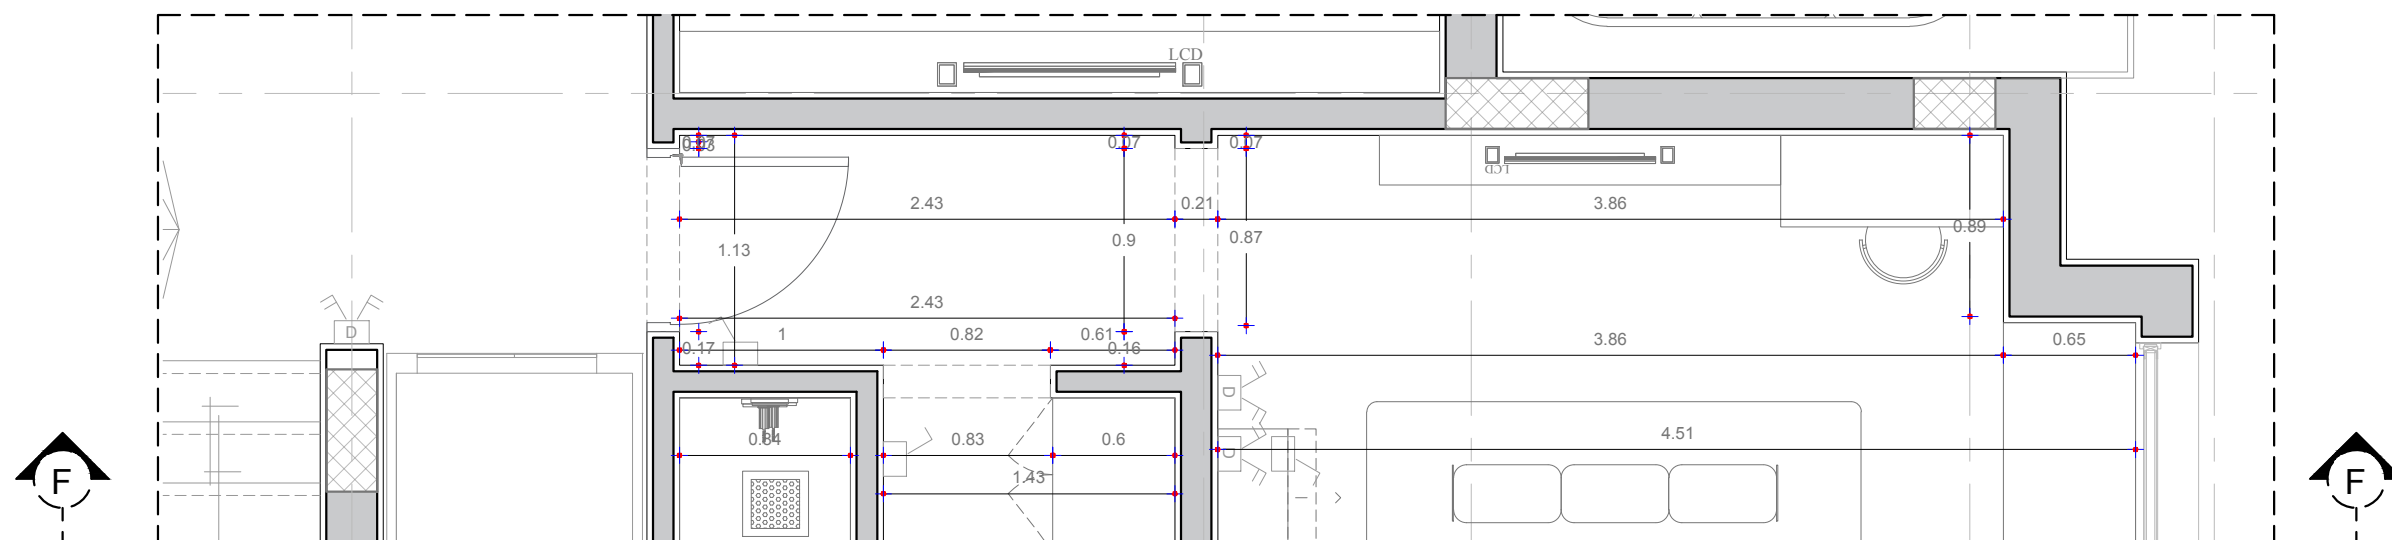

Client :
Mr. Ahmed El Nahas

Project :

Alex West

2510 - Alex West Villa 373

Team Work

Architect : Heba Fahmy
Revised by : Omar Alaa

First Floor Plans
Elevation E

Scale :



Date : April 2025

File Name : Alex West Villa

Project Number : 2510

Draft

Sheet no:

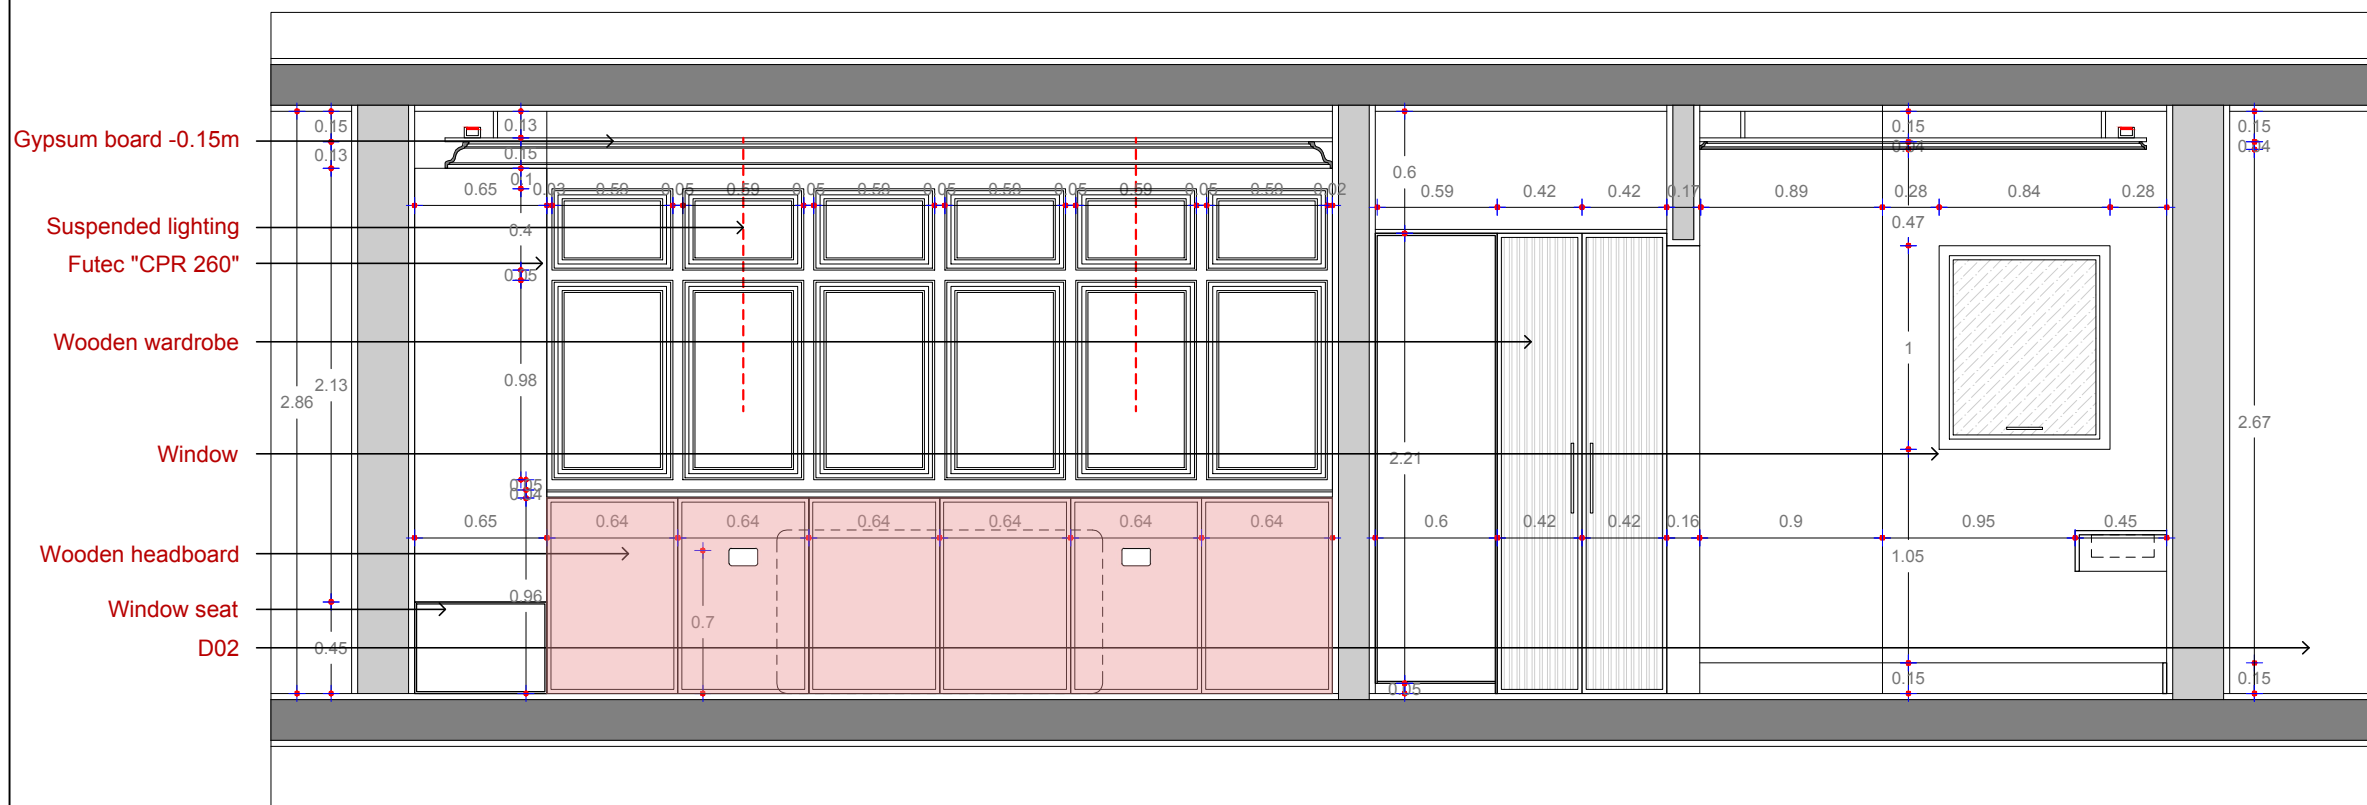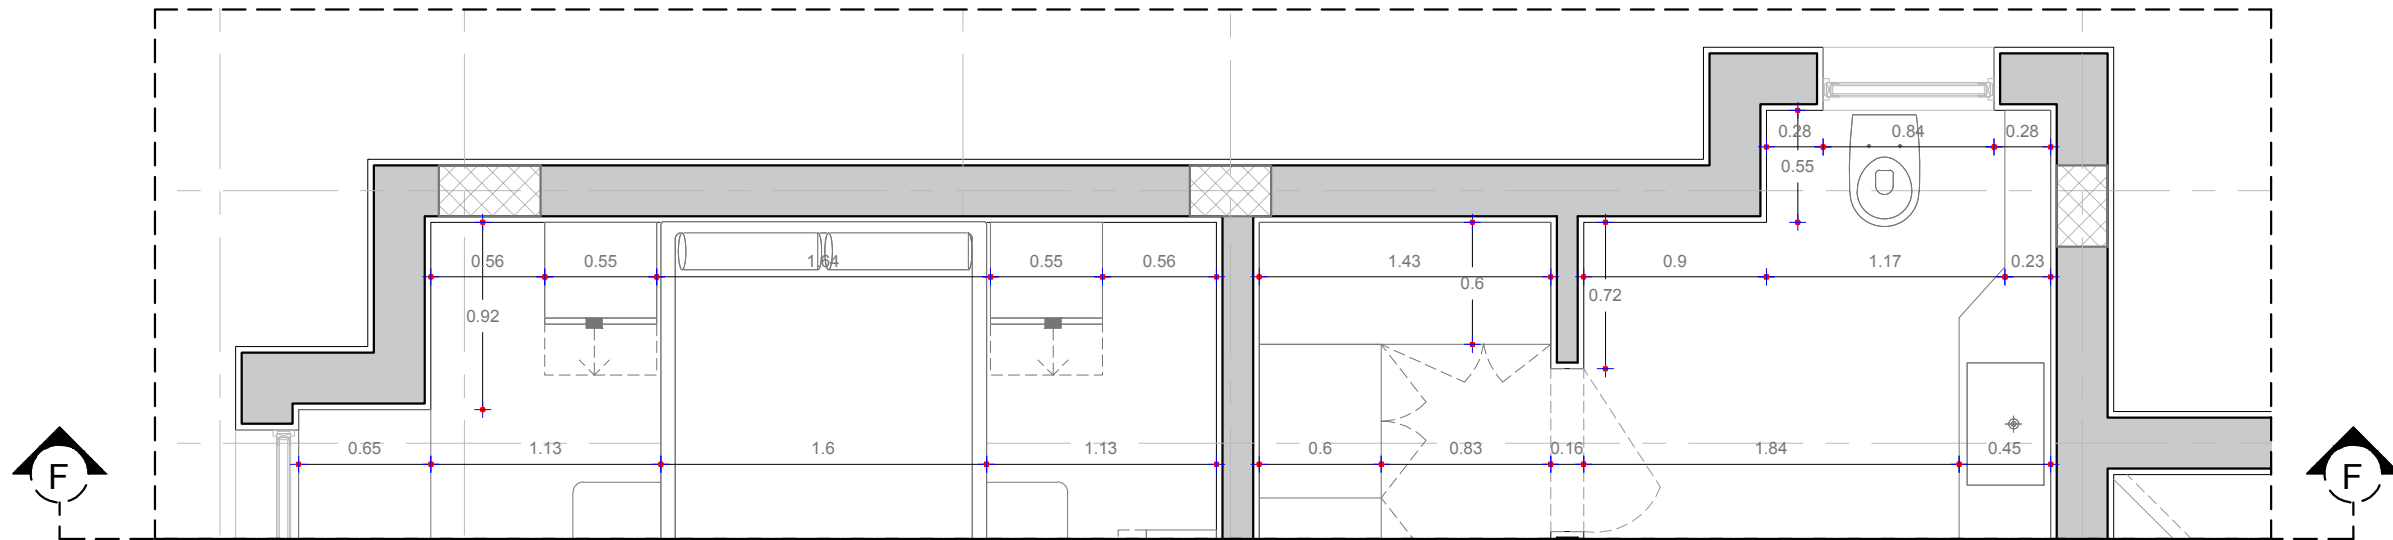

Gypsum board -0.15m

Suspended lighting

Futec "CPR 260"

Wooden wardrobe

Window

Wooden headboard

Window seat

D02

Client :
Mr. Ahmed El Nahas



Project :
Alex West

2510 - Alex West Villa 373

Team Work
Architect : Heba Fahmy
Revised by : Omar Alaa

First Floor Plans
Elevation F

Scale :	Draft
Date : April 2025	Sheet no:
File Name : Alex West Villa	
Project Number : 2510	

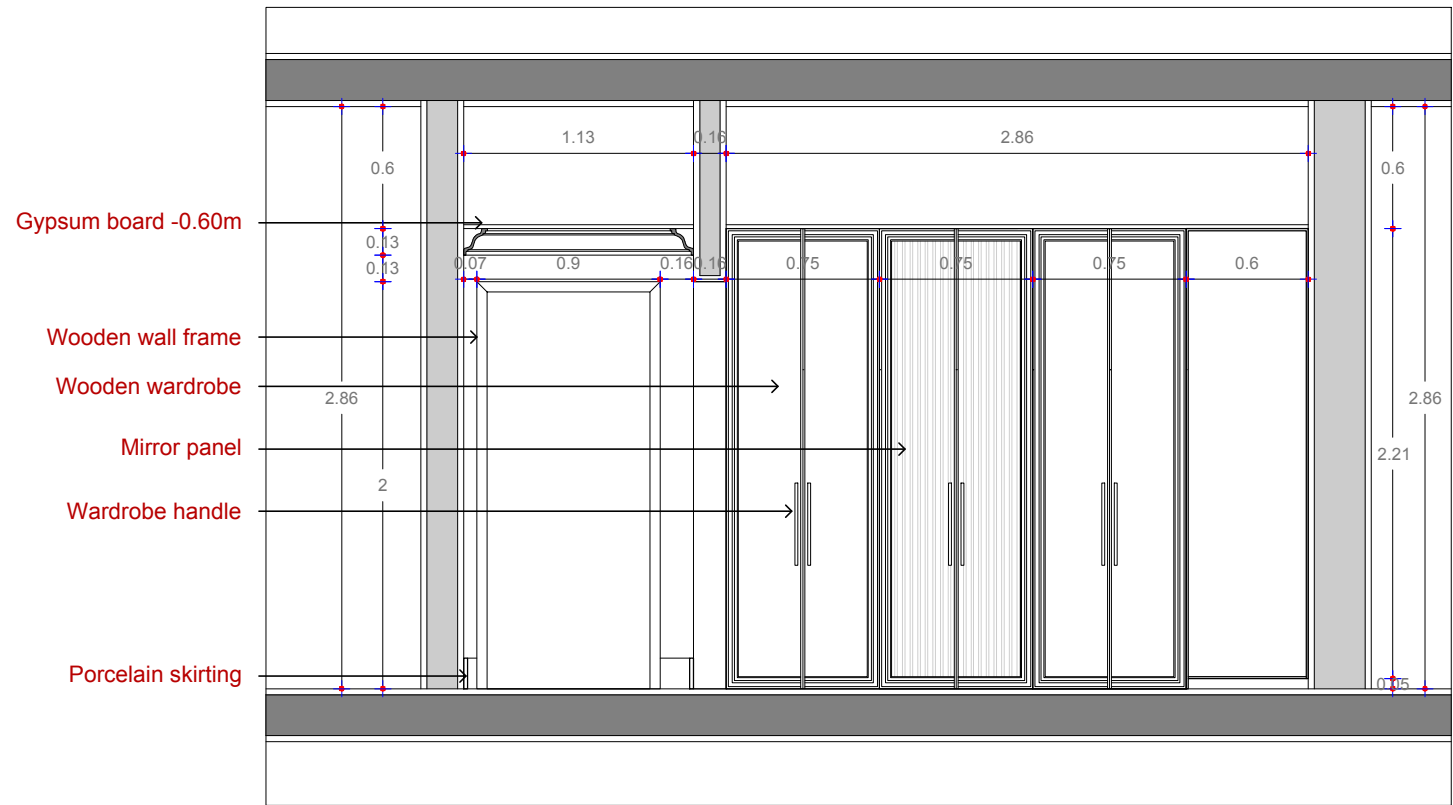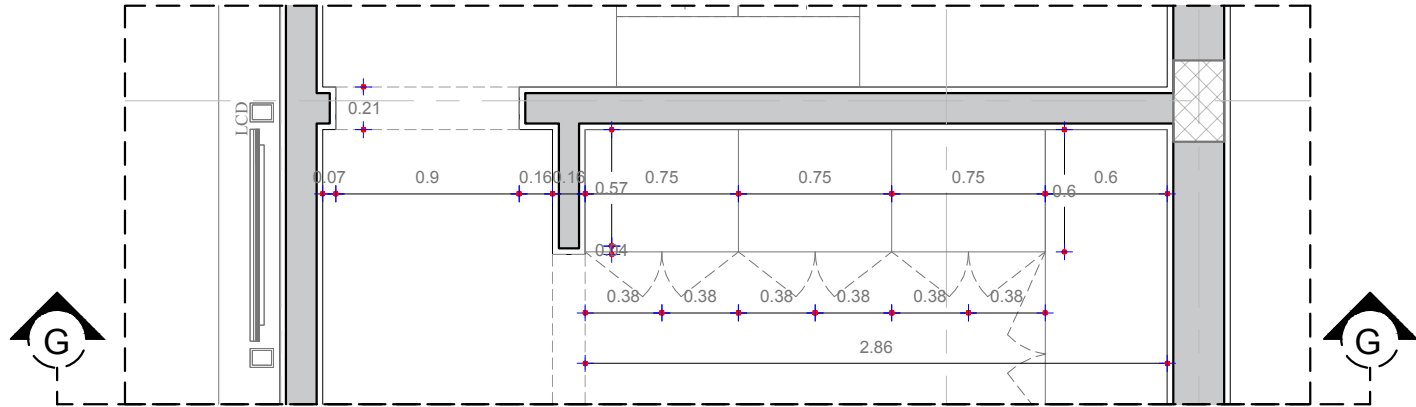

Client :
Mr. Ahmed El Nahas

Project :
Alex West



2510 - Alex West Villa 373

Team Work

Architect : Heba Fahmy
Revised by : Omar Alaa

First Floor Plans
Elevation G

Scale :	Draft
Date : April 2025	Sheet no:
File Name : Alex West Villa	
Project Number : 2510	

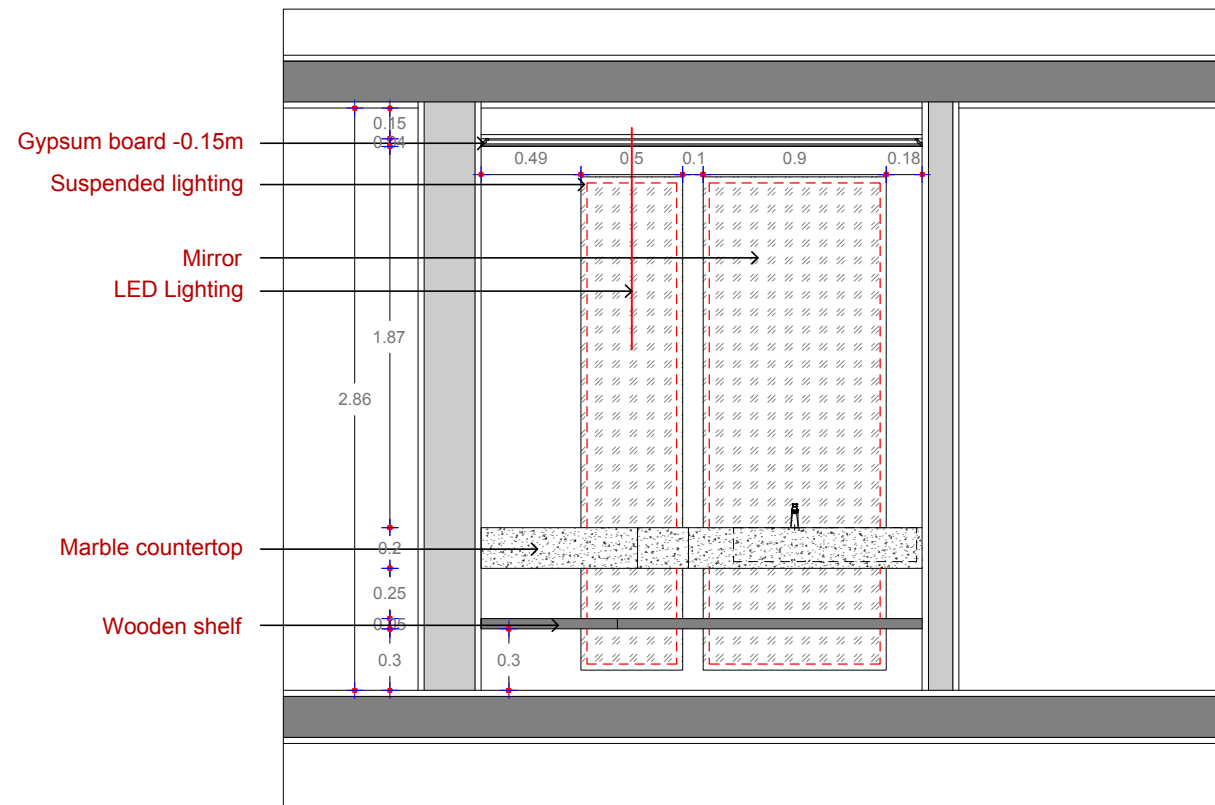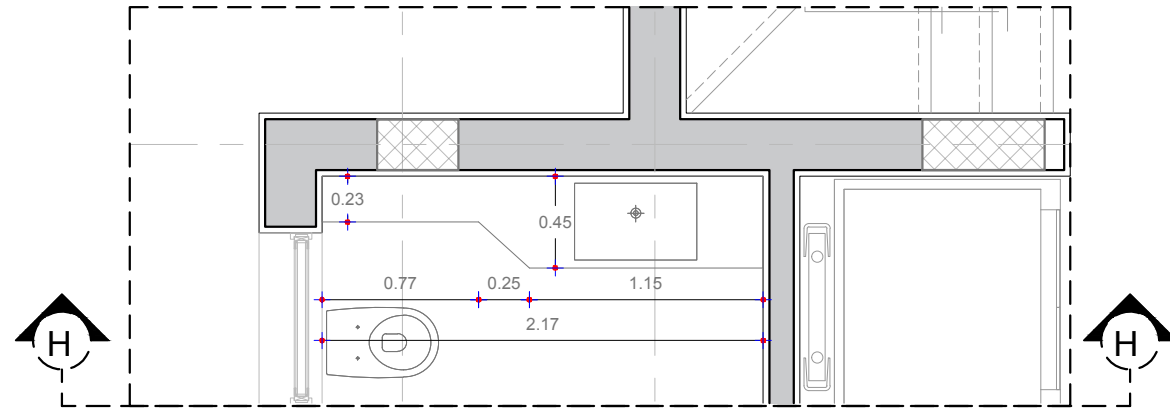

Client :
Mr. Ahmed El Nahas



Project :
Alex West

2510 - Alex West Villa 373

Team Work
Architect : Heba Fahmy
Revised by : Omar Alaa

First Floor Plans
Elevation H


Scale :	Draft
Date : April 2025	Sheet no:
File Name : Alex West Villa	
Project Number : 2510	

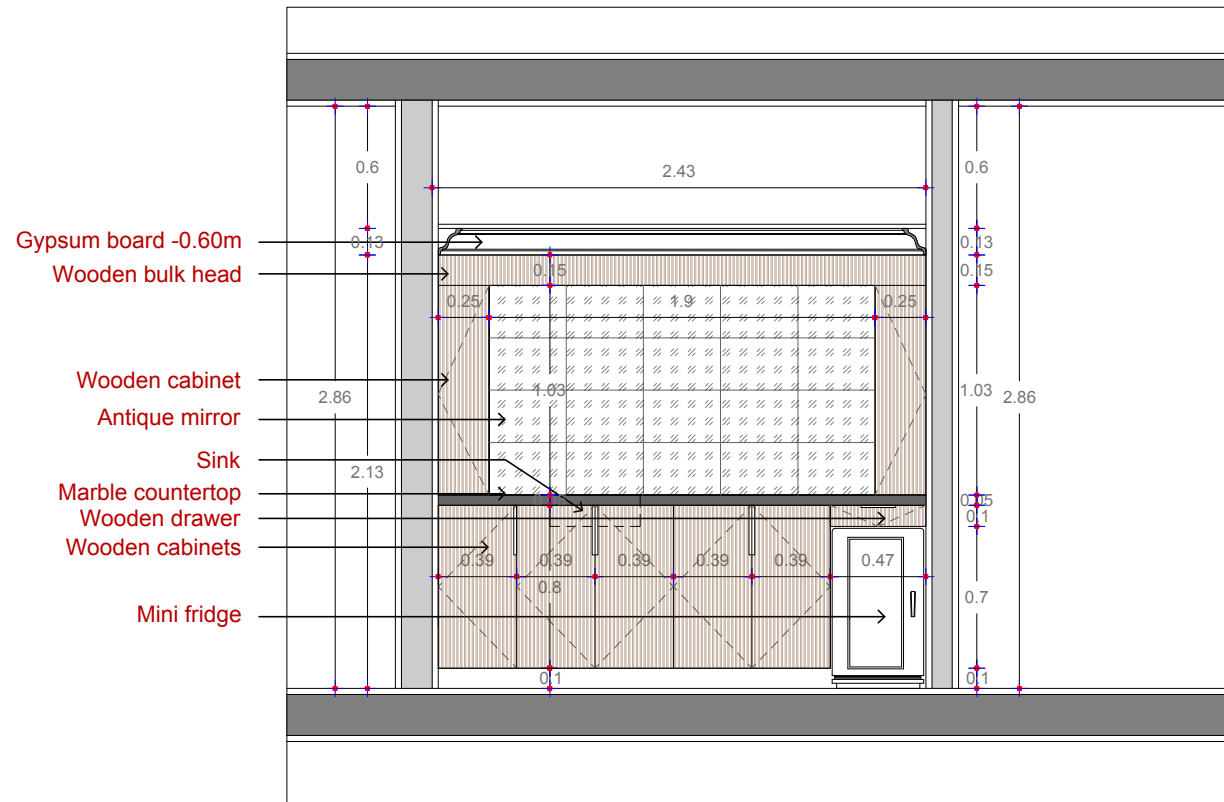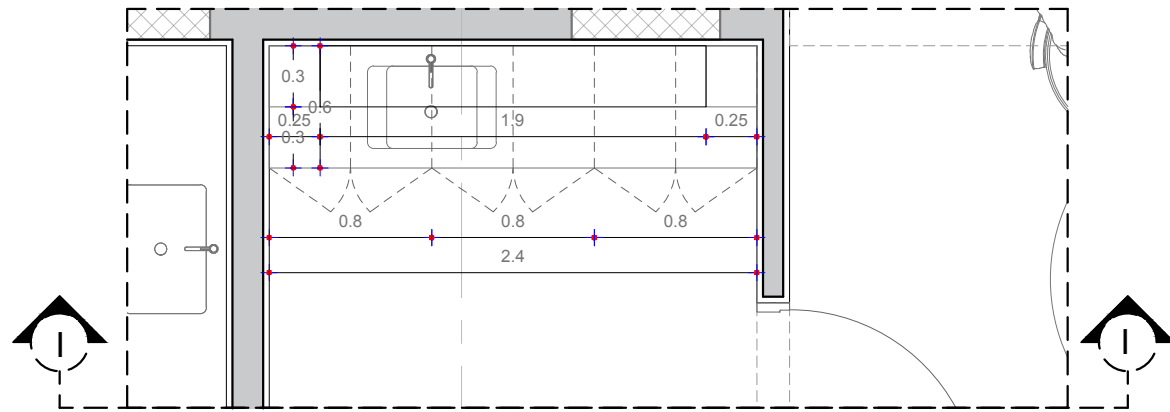

Client : Mr. Ahmed El Nahas	
Project : Alex West	
2510 - Alex West Villa 373	
Team Work	
Architect : Heba Fahmy Revised by : Omar Alaa	
First Floor Plans Elevation I	
Scale :	Draft
Date : April 2025	Sheet no:
File Name : Alex West Villa	
Project Number : 2510	

Roof FLOOR PLAN

Technical Drawings

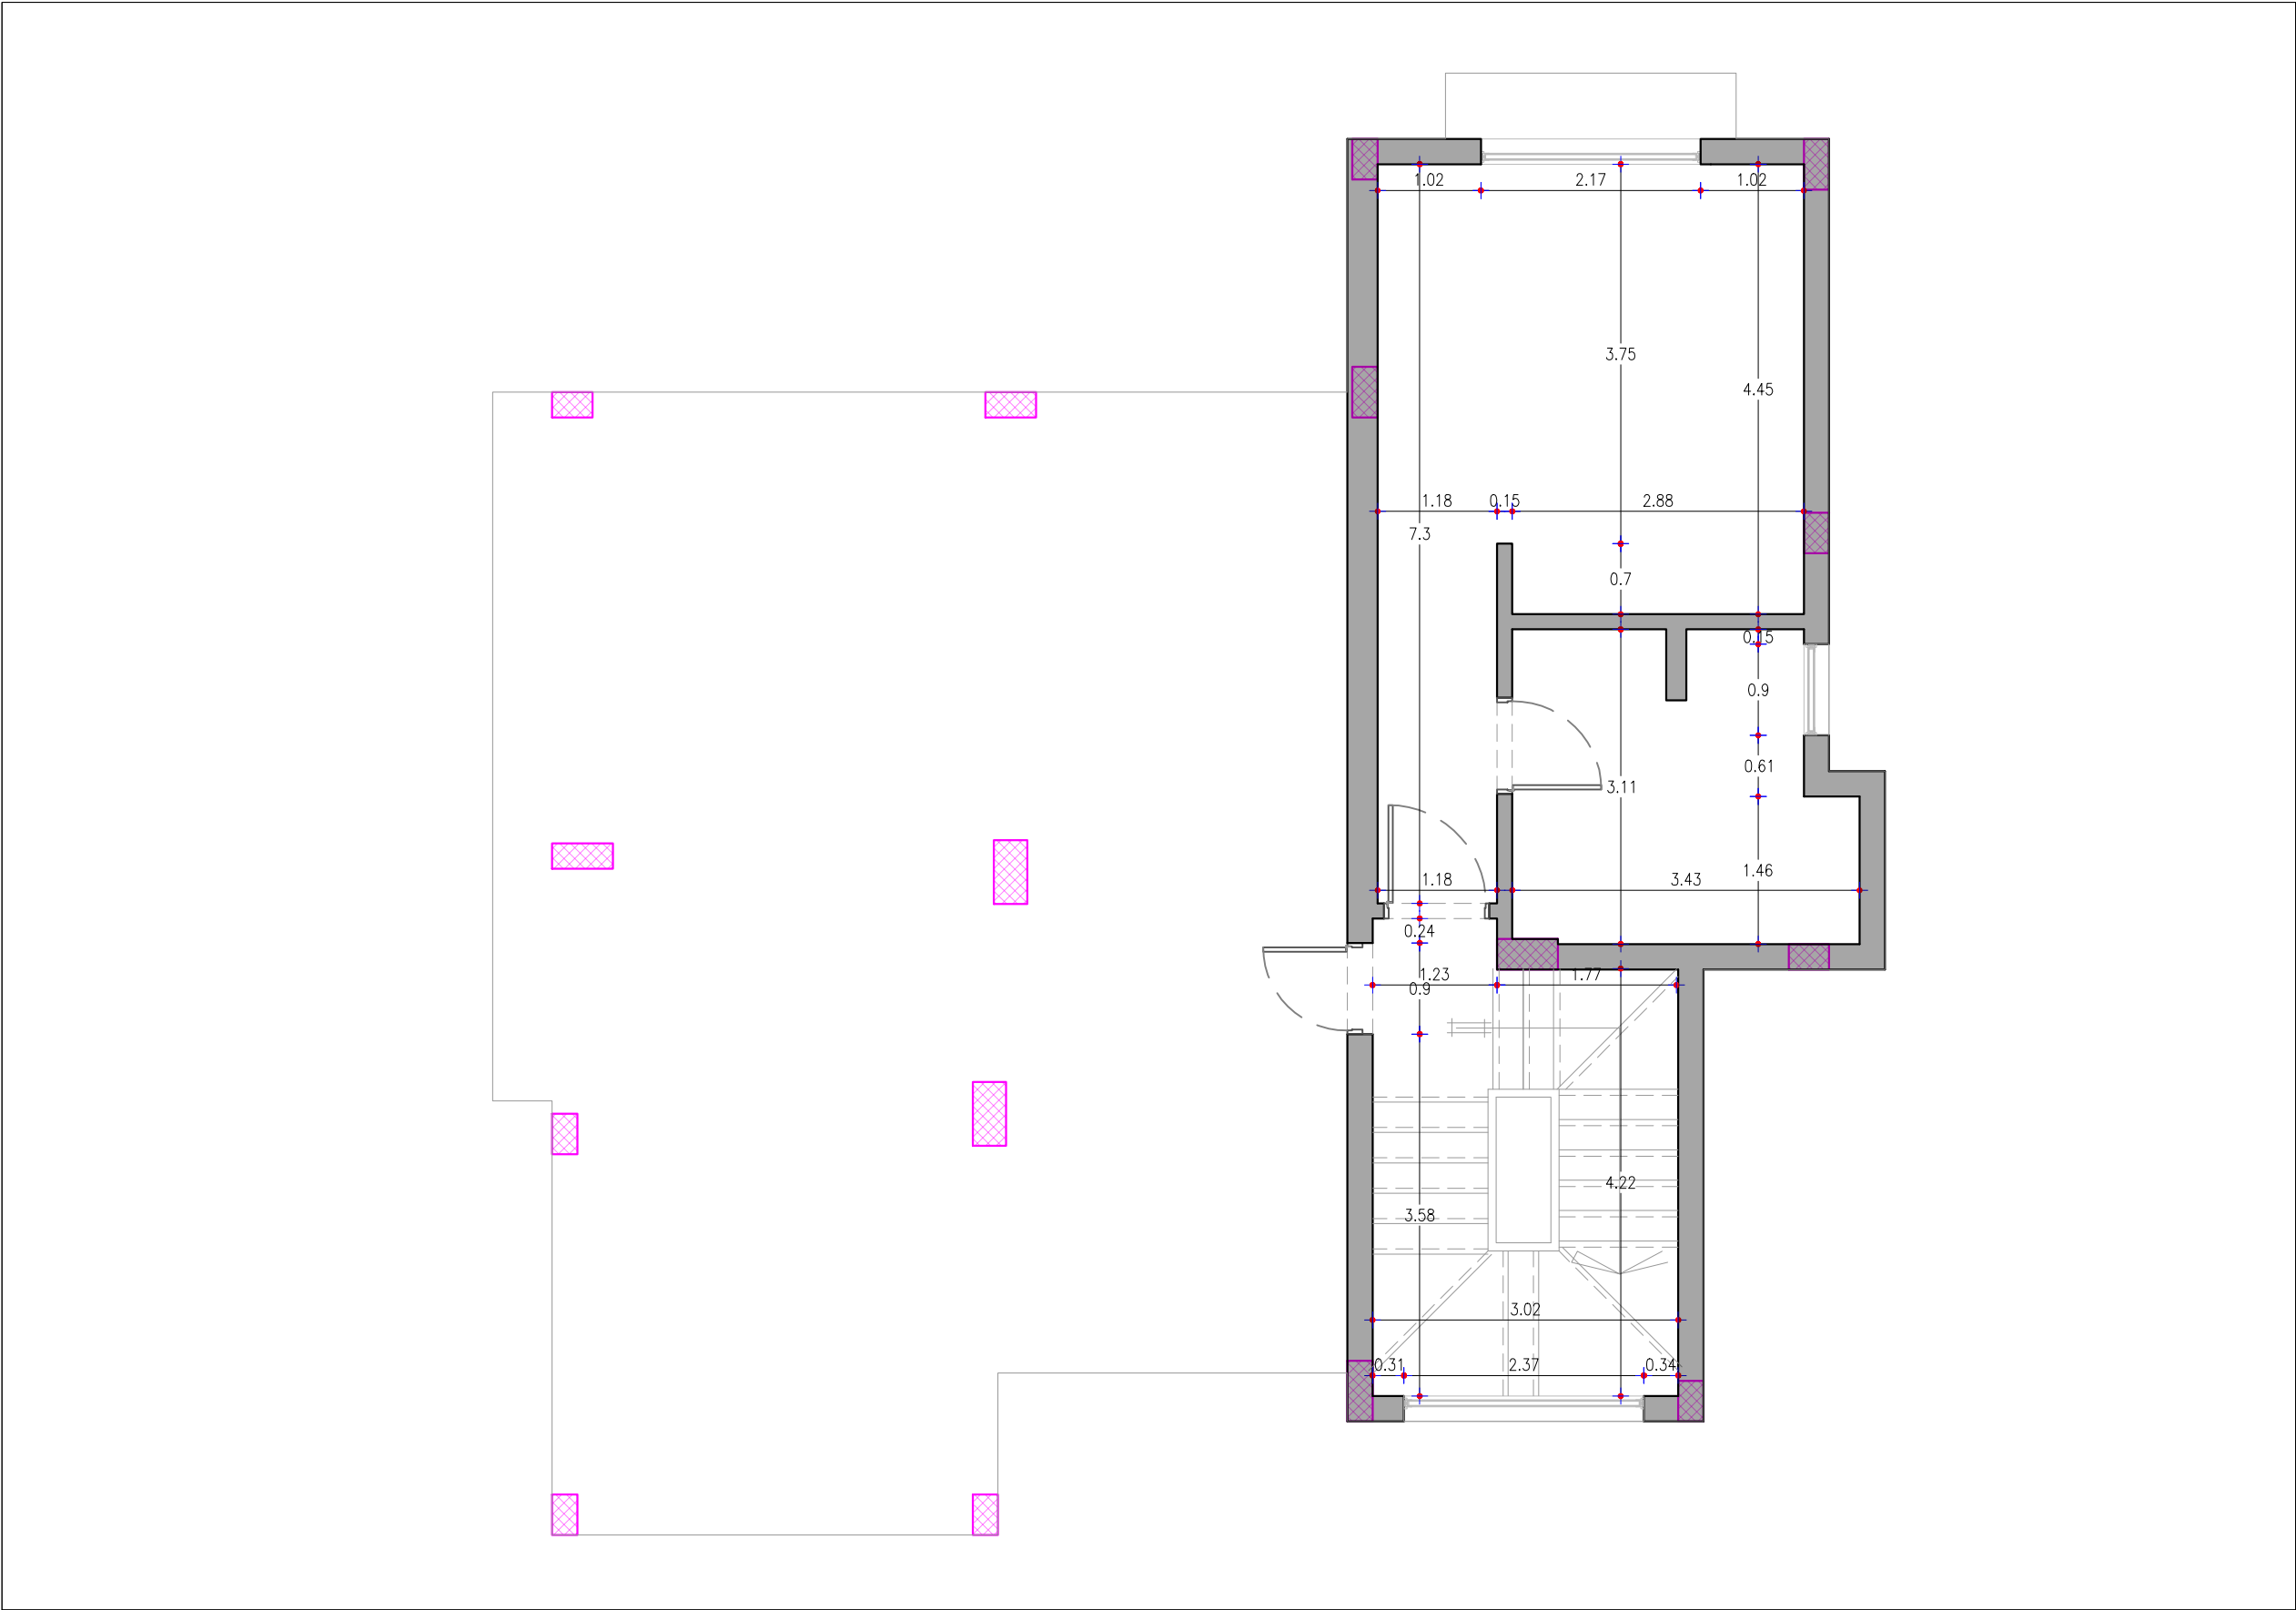


Client :
Mr. Ahmed El Nahas

Project :
Alex West

2510 - Alex West Villa 373

Team Work
Architect : Heba Fahmy
Revised by : Omar Alaa

Roof Floor Plans As Built	
Scale :	Draft
Date : April 2025	Sheet no:
File Name : Alex West Villa	
Project Number : 2510	

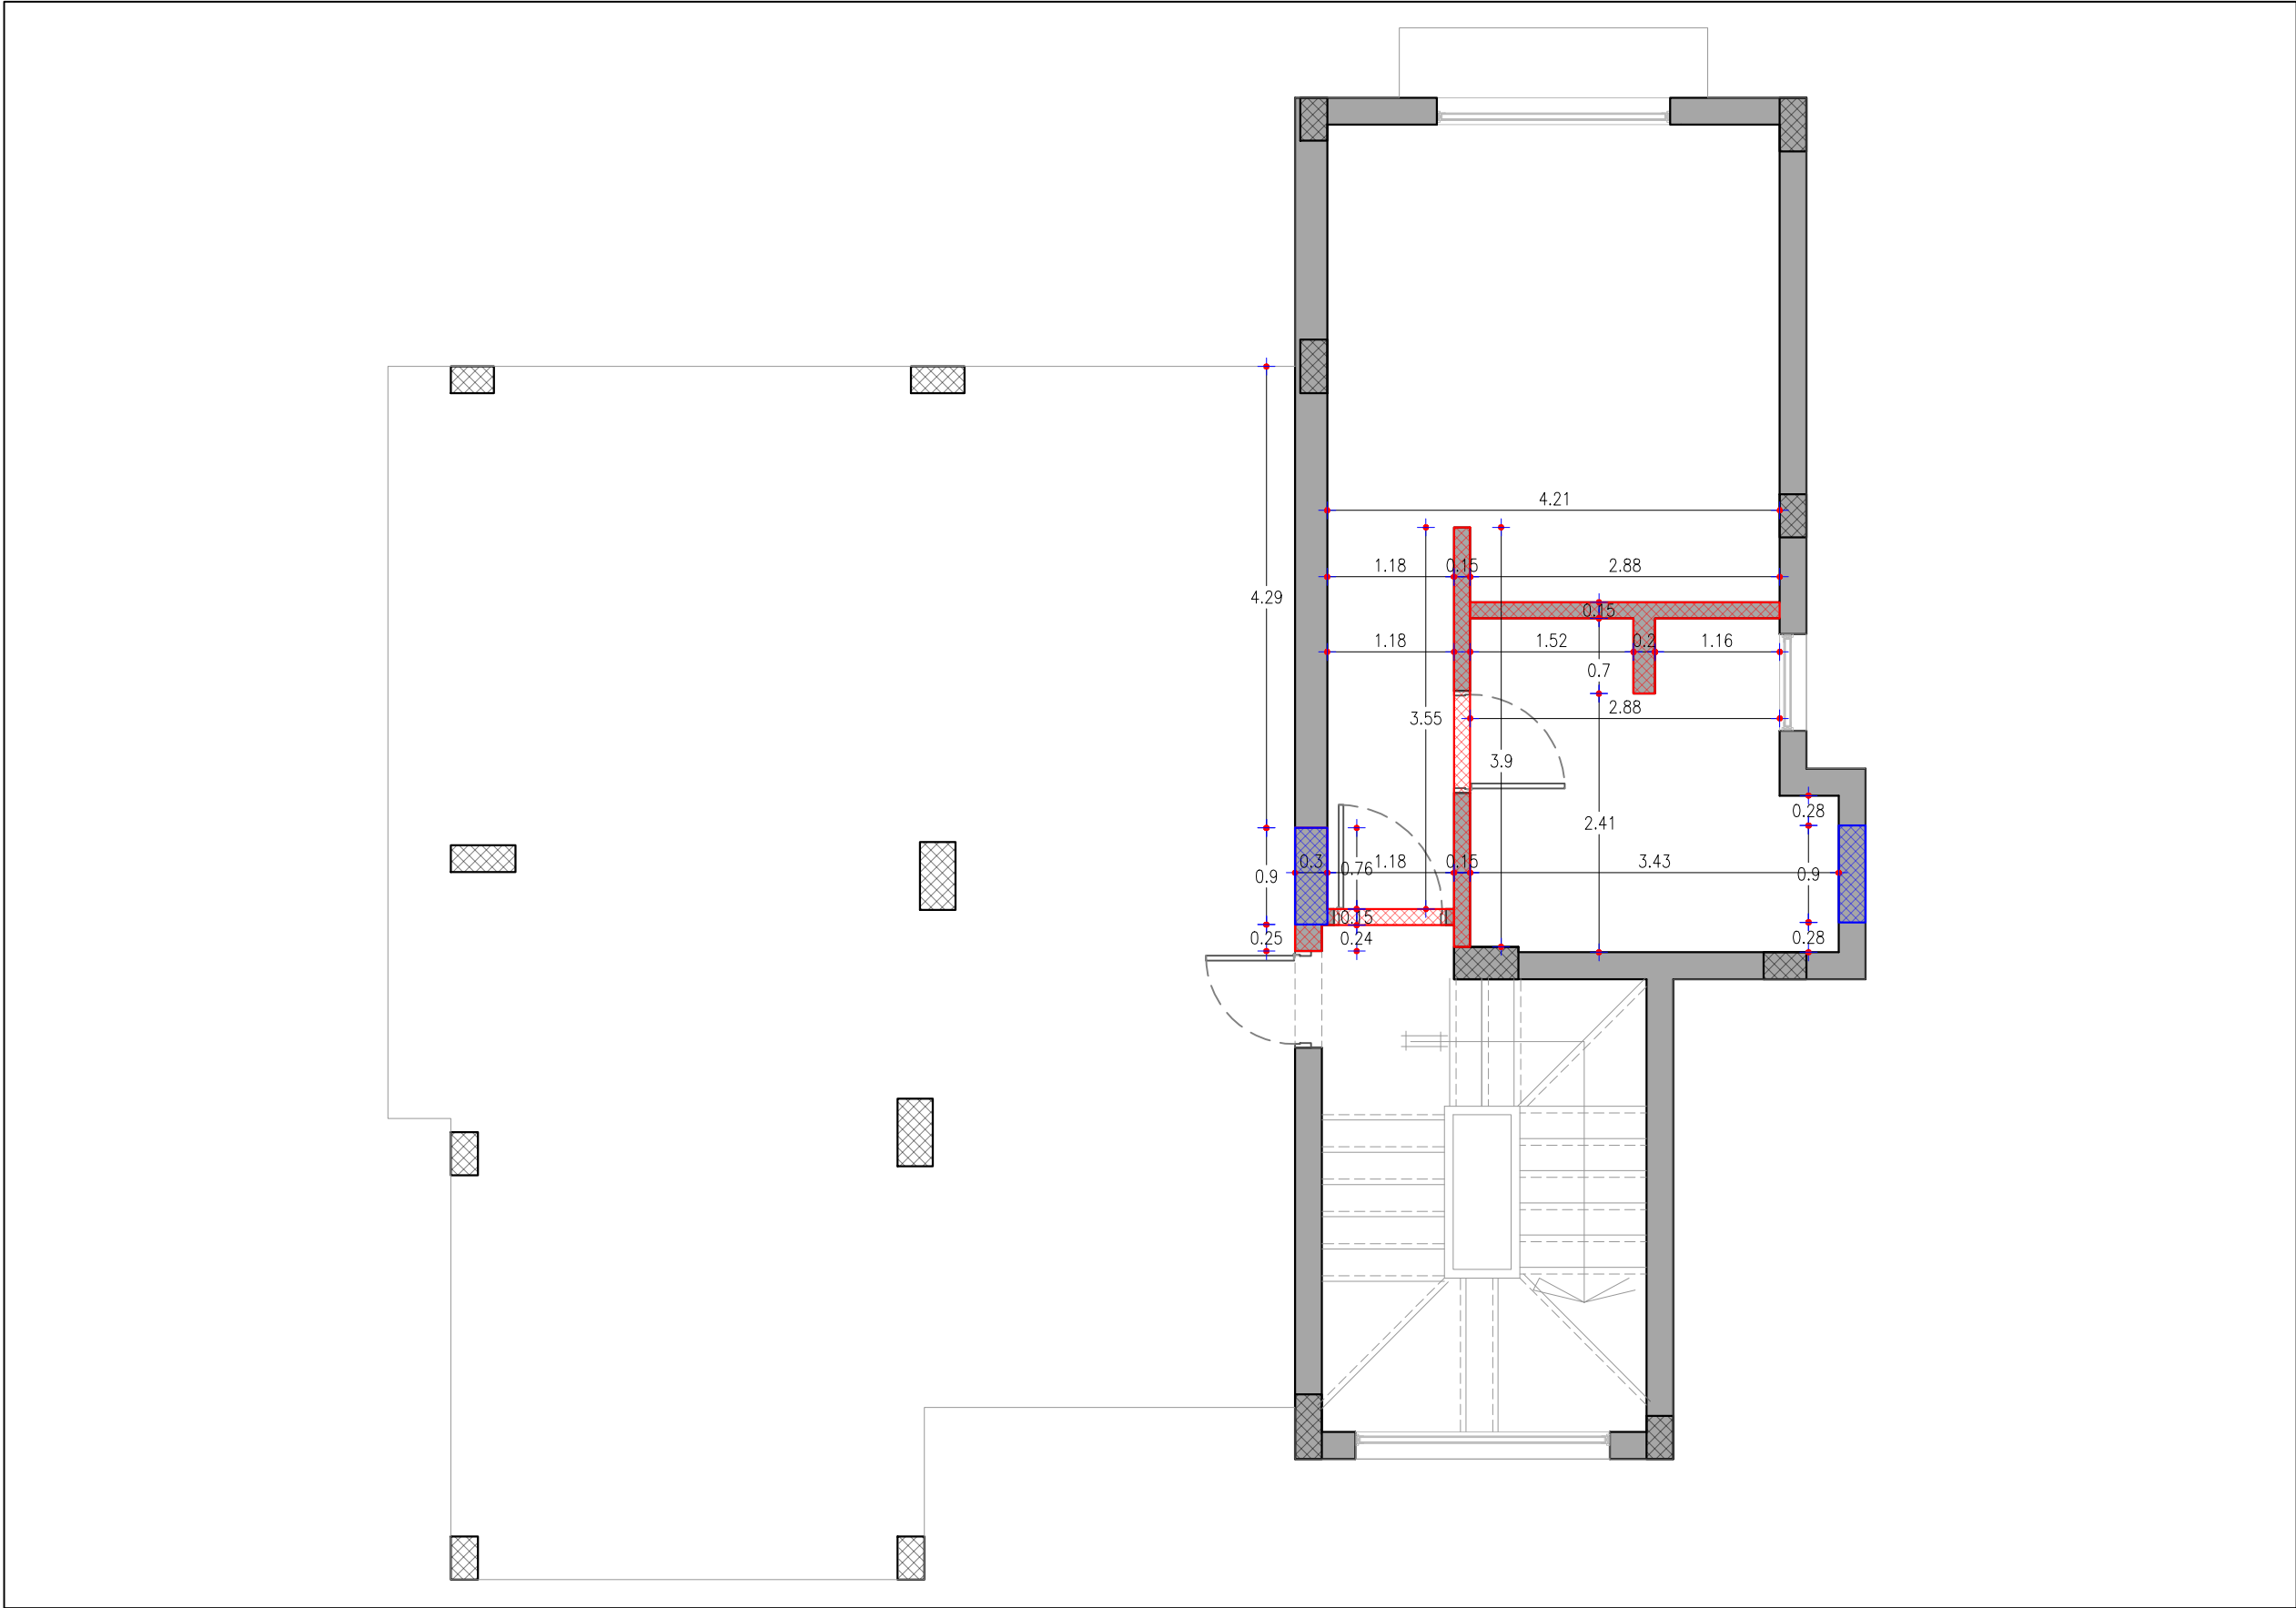

LEGEND & SYMBOLS

Demolish Walls:

-  Demolish walls
-  Demolish openings

Client :
Mr. Ahmed El Nahas


Project :
Alex West

2510 - Alex West Villa 373

Team Work
Architect : Heba Fahmy
Revised by : Omar Alaa

Roof Floor Plans
Demolish Walls

Scale :	Draft
Date : April 2025	Sheet no:
File Name : Alex West Villa	
Project Number : 2510	

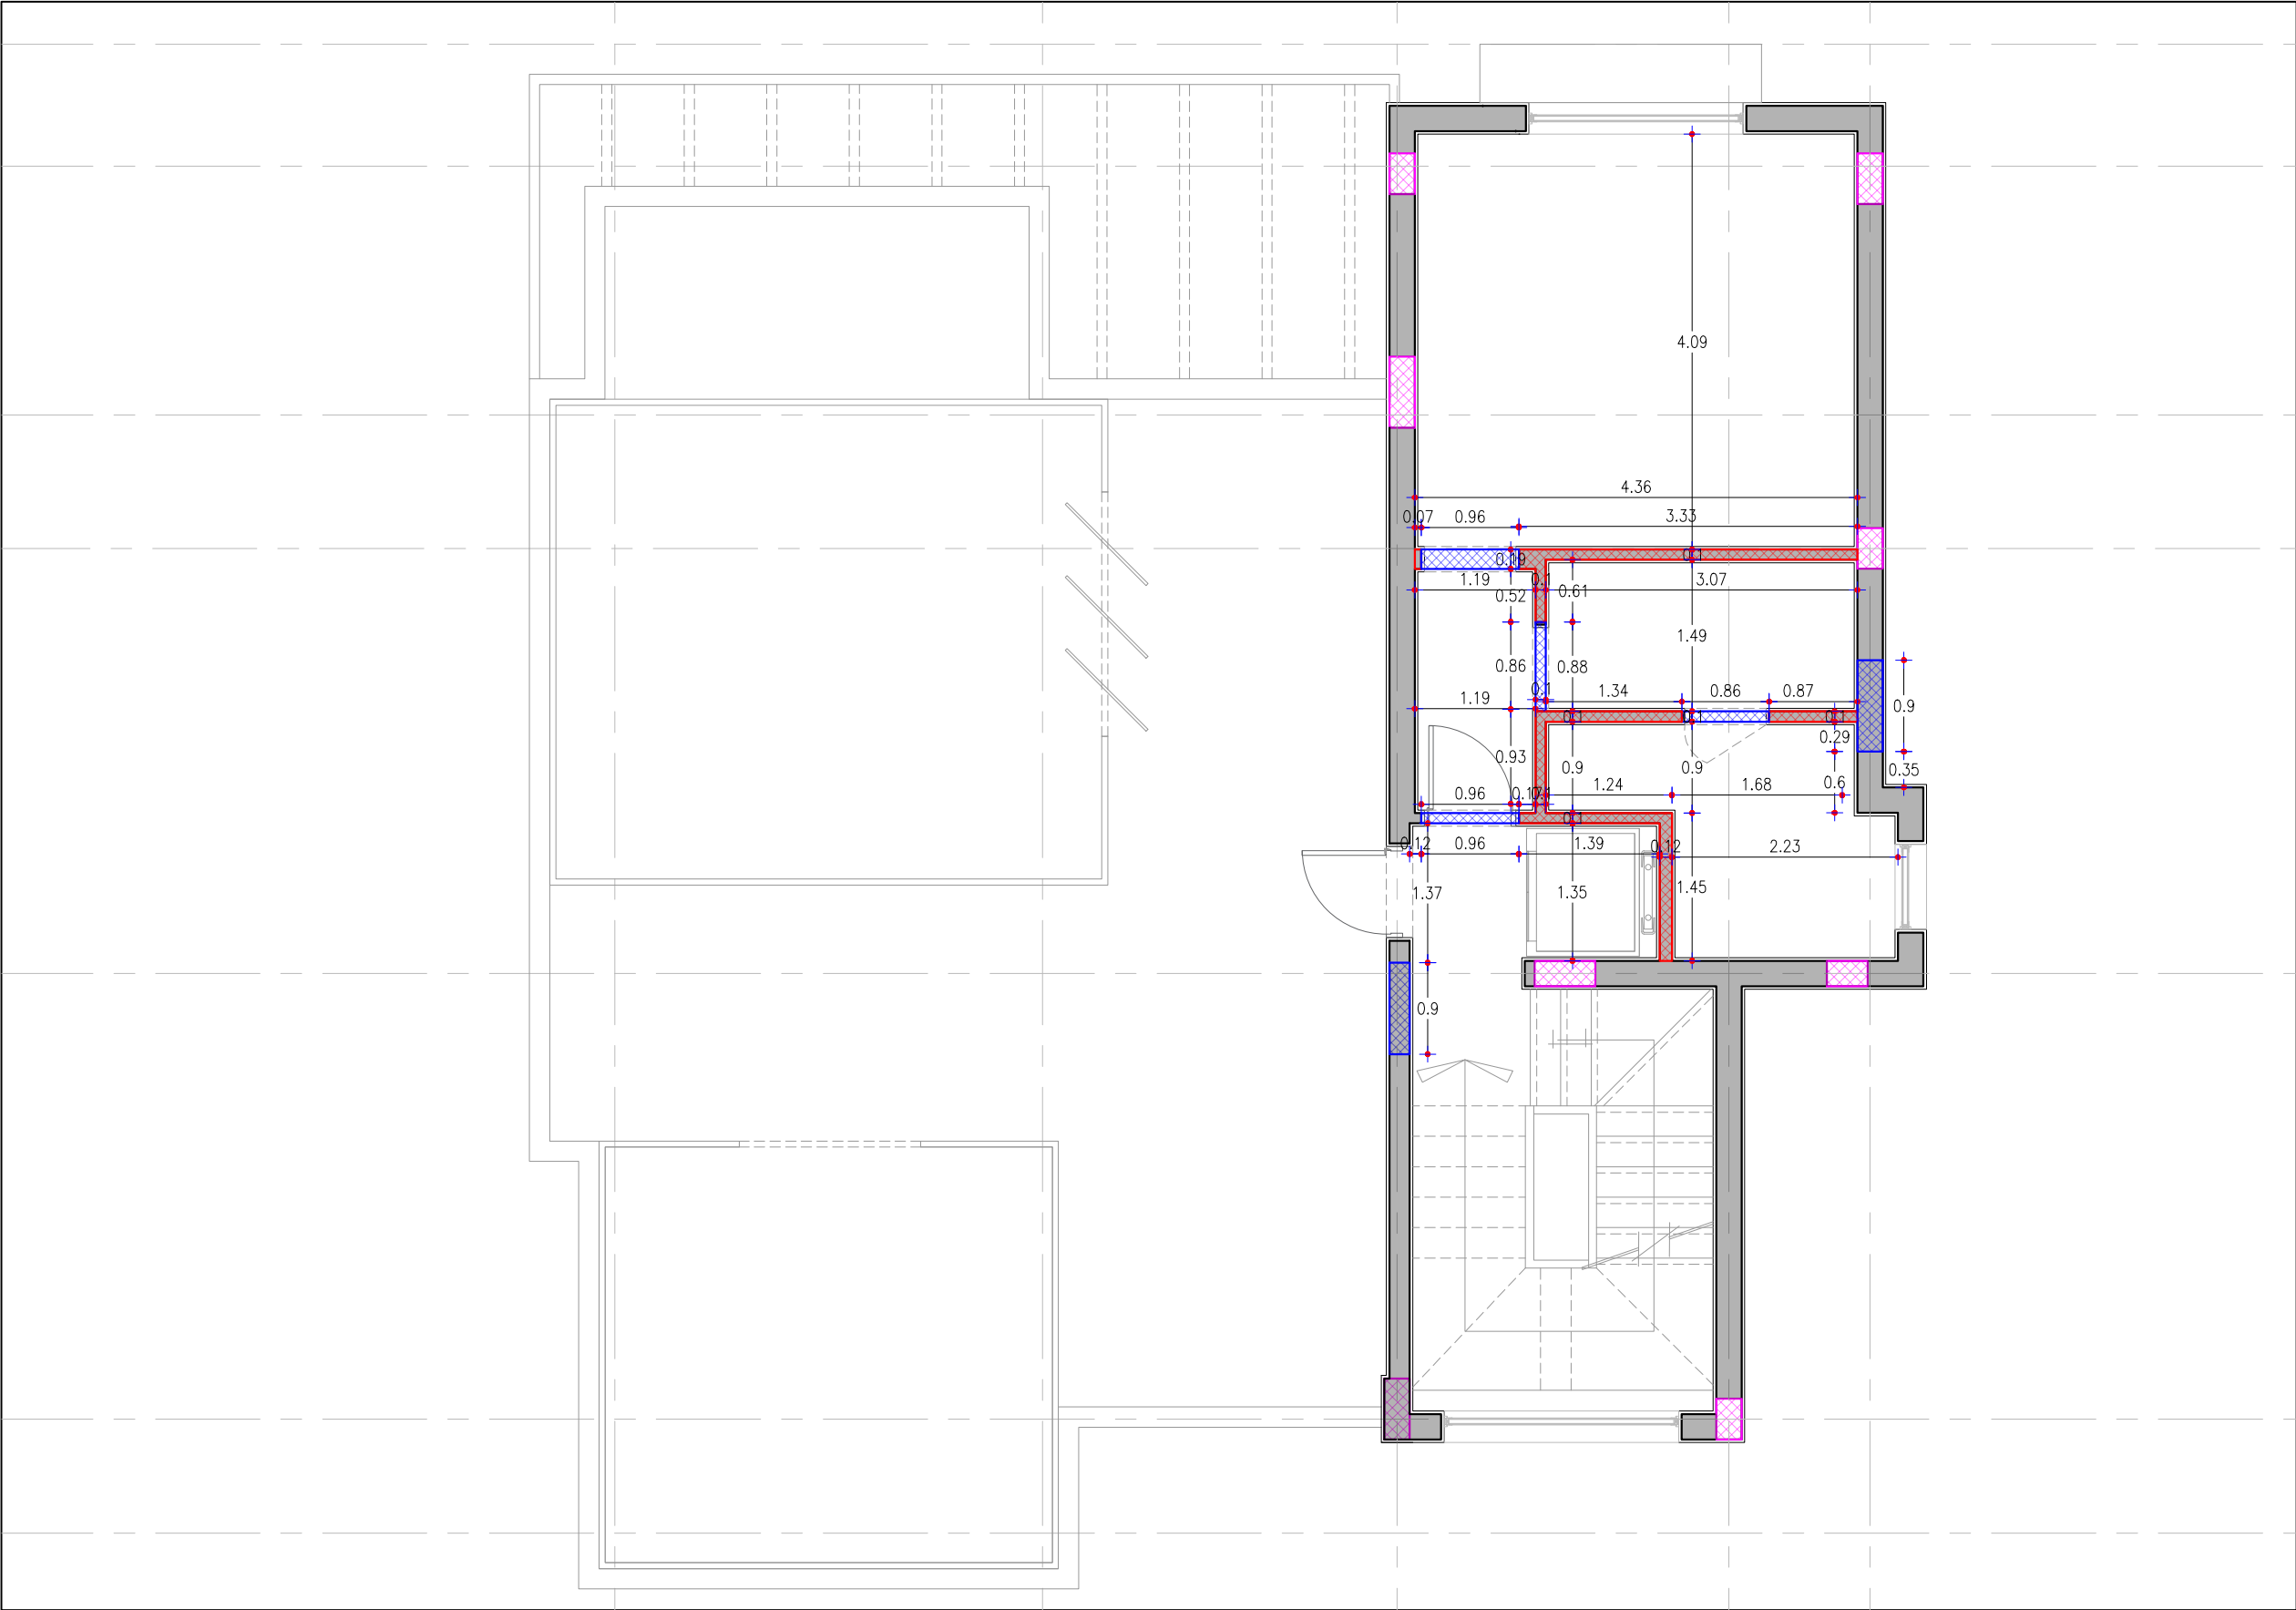

LEGEND & SYMBOLS

Demolish Walls:

 New walls

 New wall openings

Client :
Mr. Ahmed El Nahas


Project :
Alex West


2510 - Alex West Villa 373

Team Work
Architect : Heba Fahmy
Revised by : Omar Alaa

Roof Floor Plans
New Walls

Scale :	Draft
Date : April 2025	Sheet no:
File Name : Alex West Villa	
Project Number : 2510	

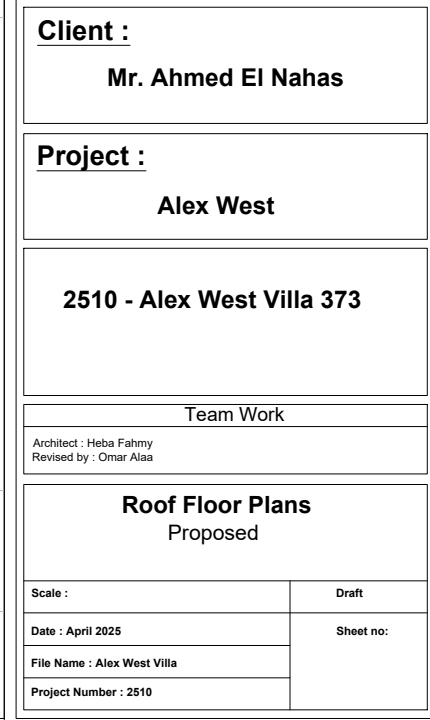

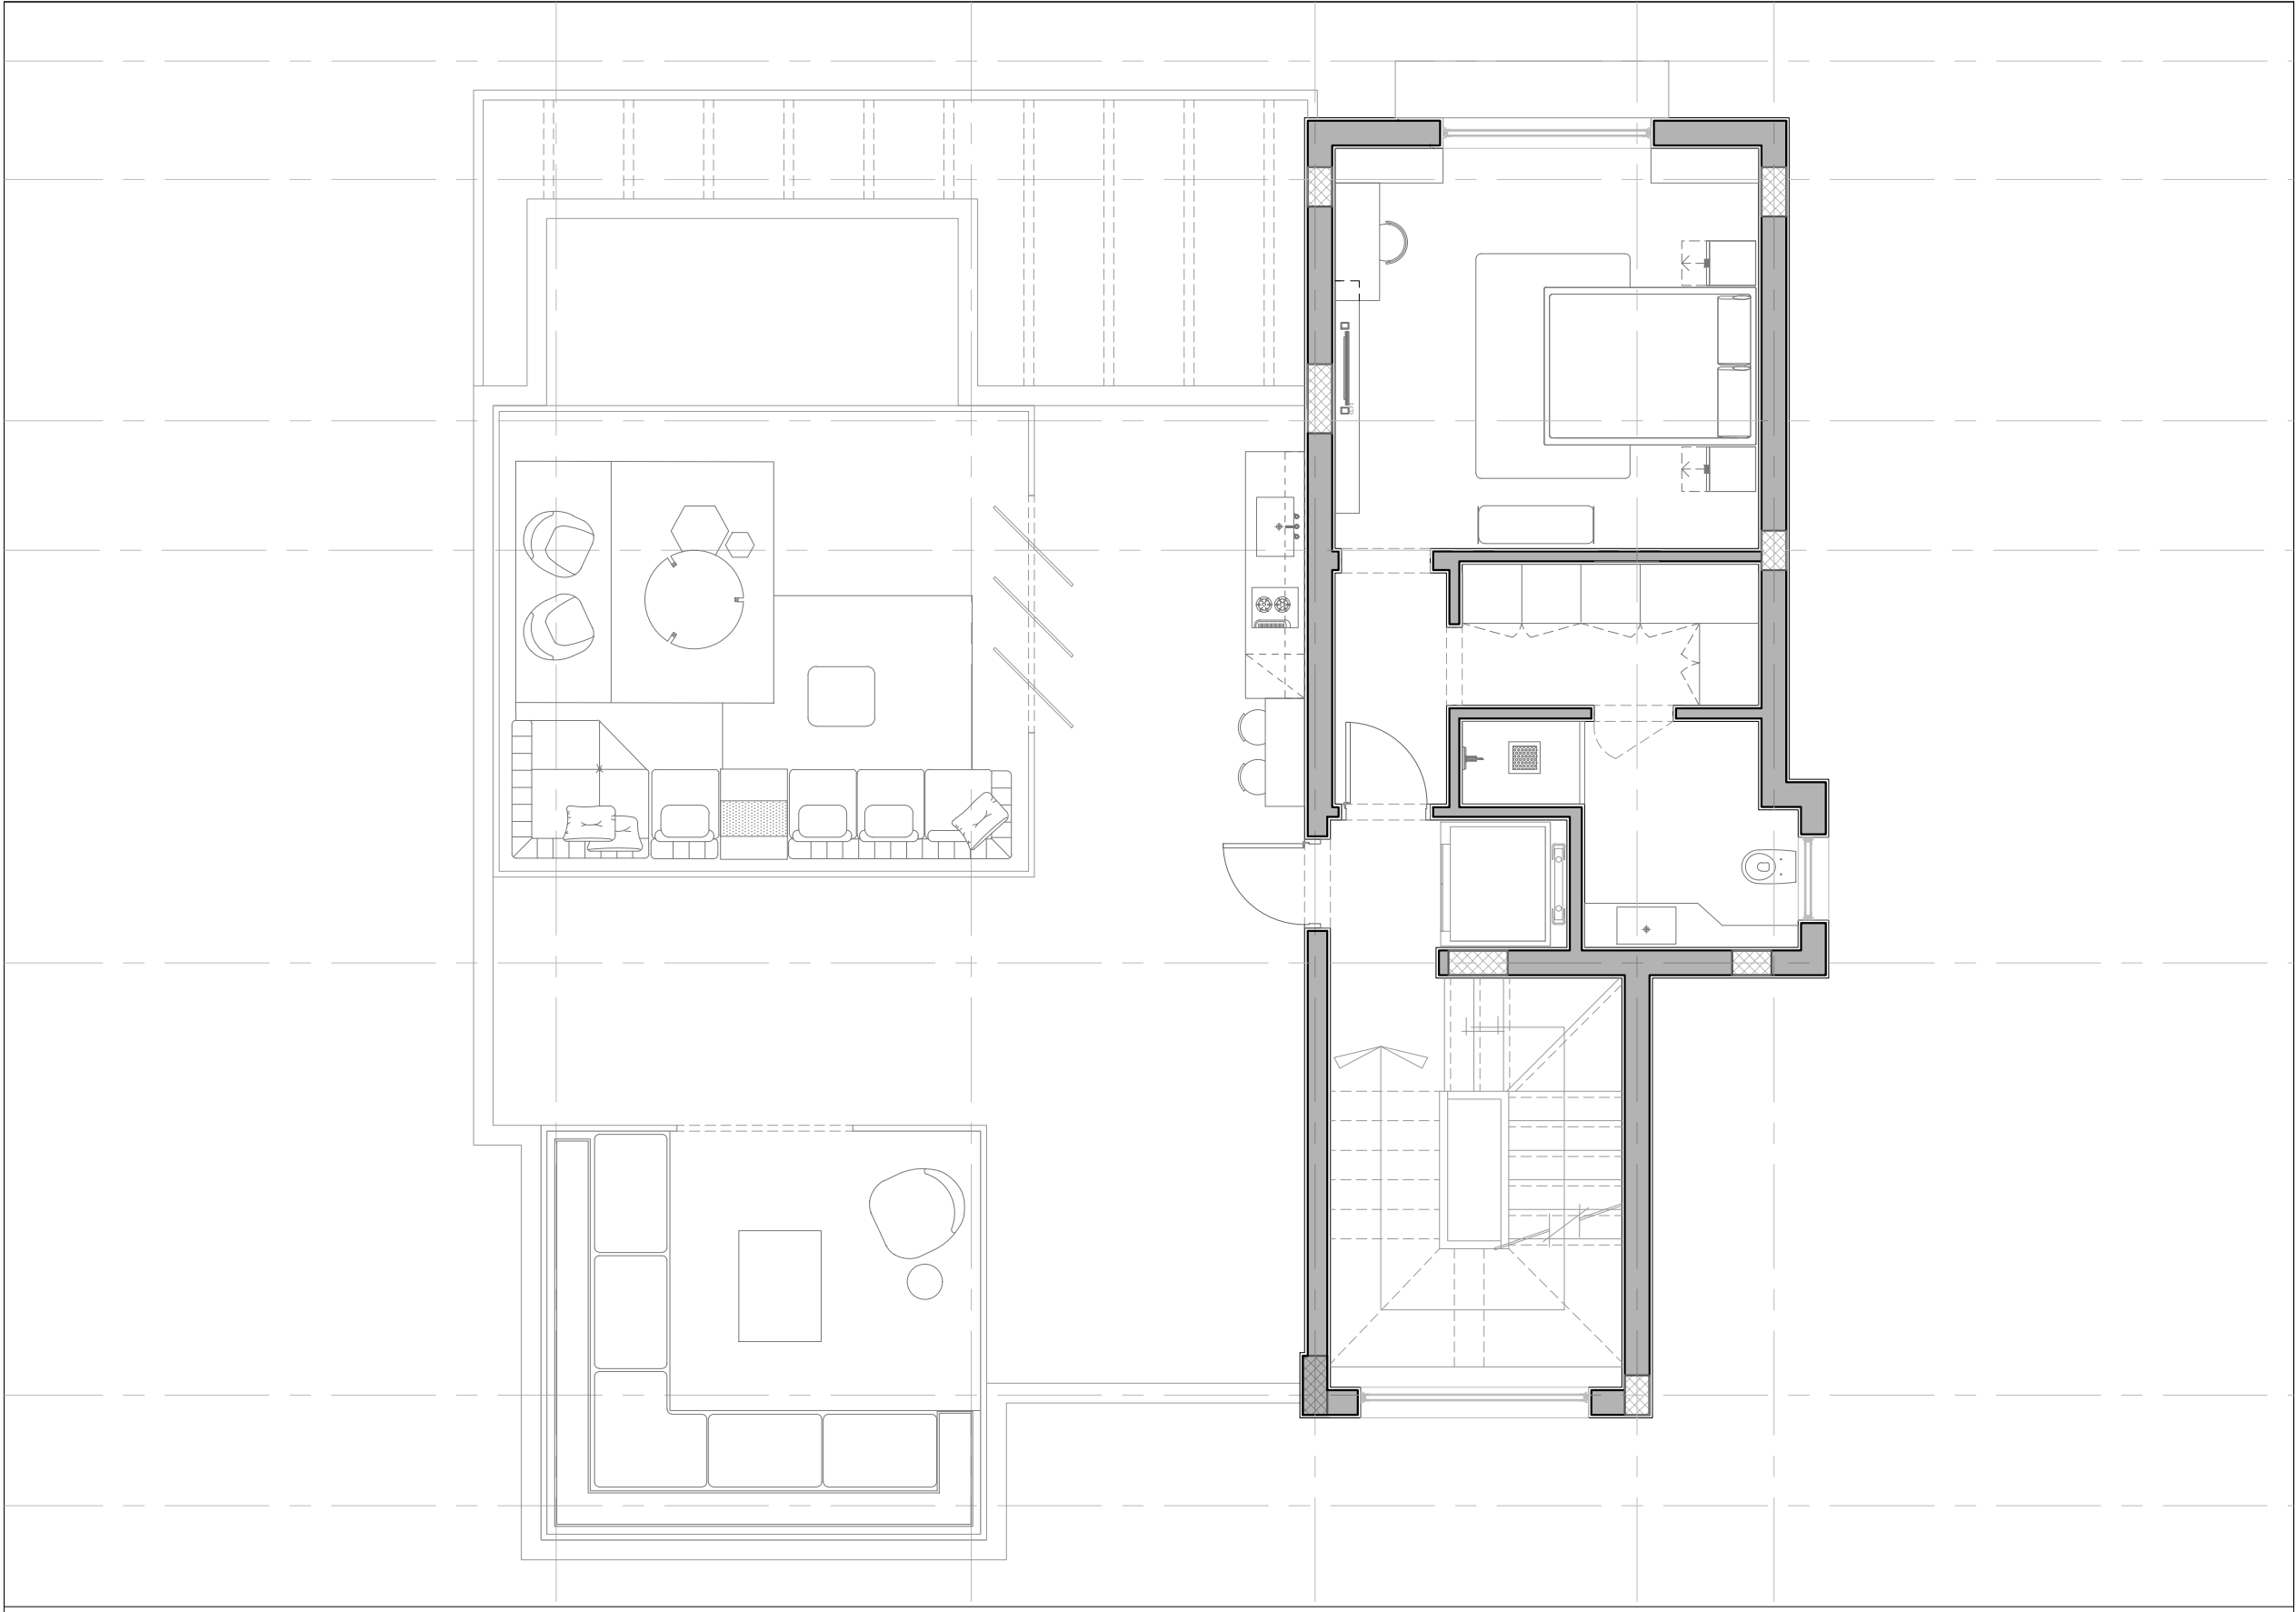

Client :
Mr. Ahmed El Nahas

Project :
Alex West


2510 - Alex West Villa 373

Team Work

Architect : Heba Fahmy
Revised by : Omar Alaa

Roof Floor Plans
Proposed

Scale :	Draft
Date : April 2025	Sheet no:
File Name : Alex West Villa	
Project Number : 2510	

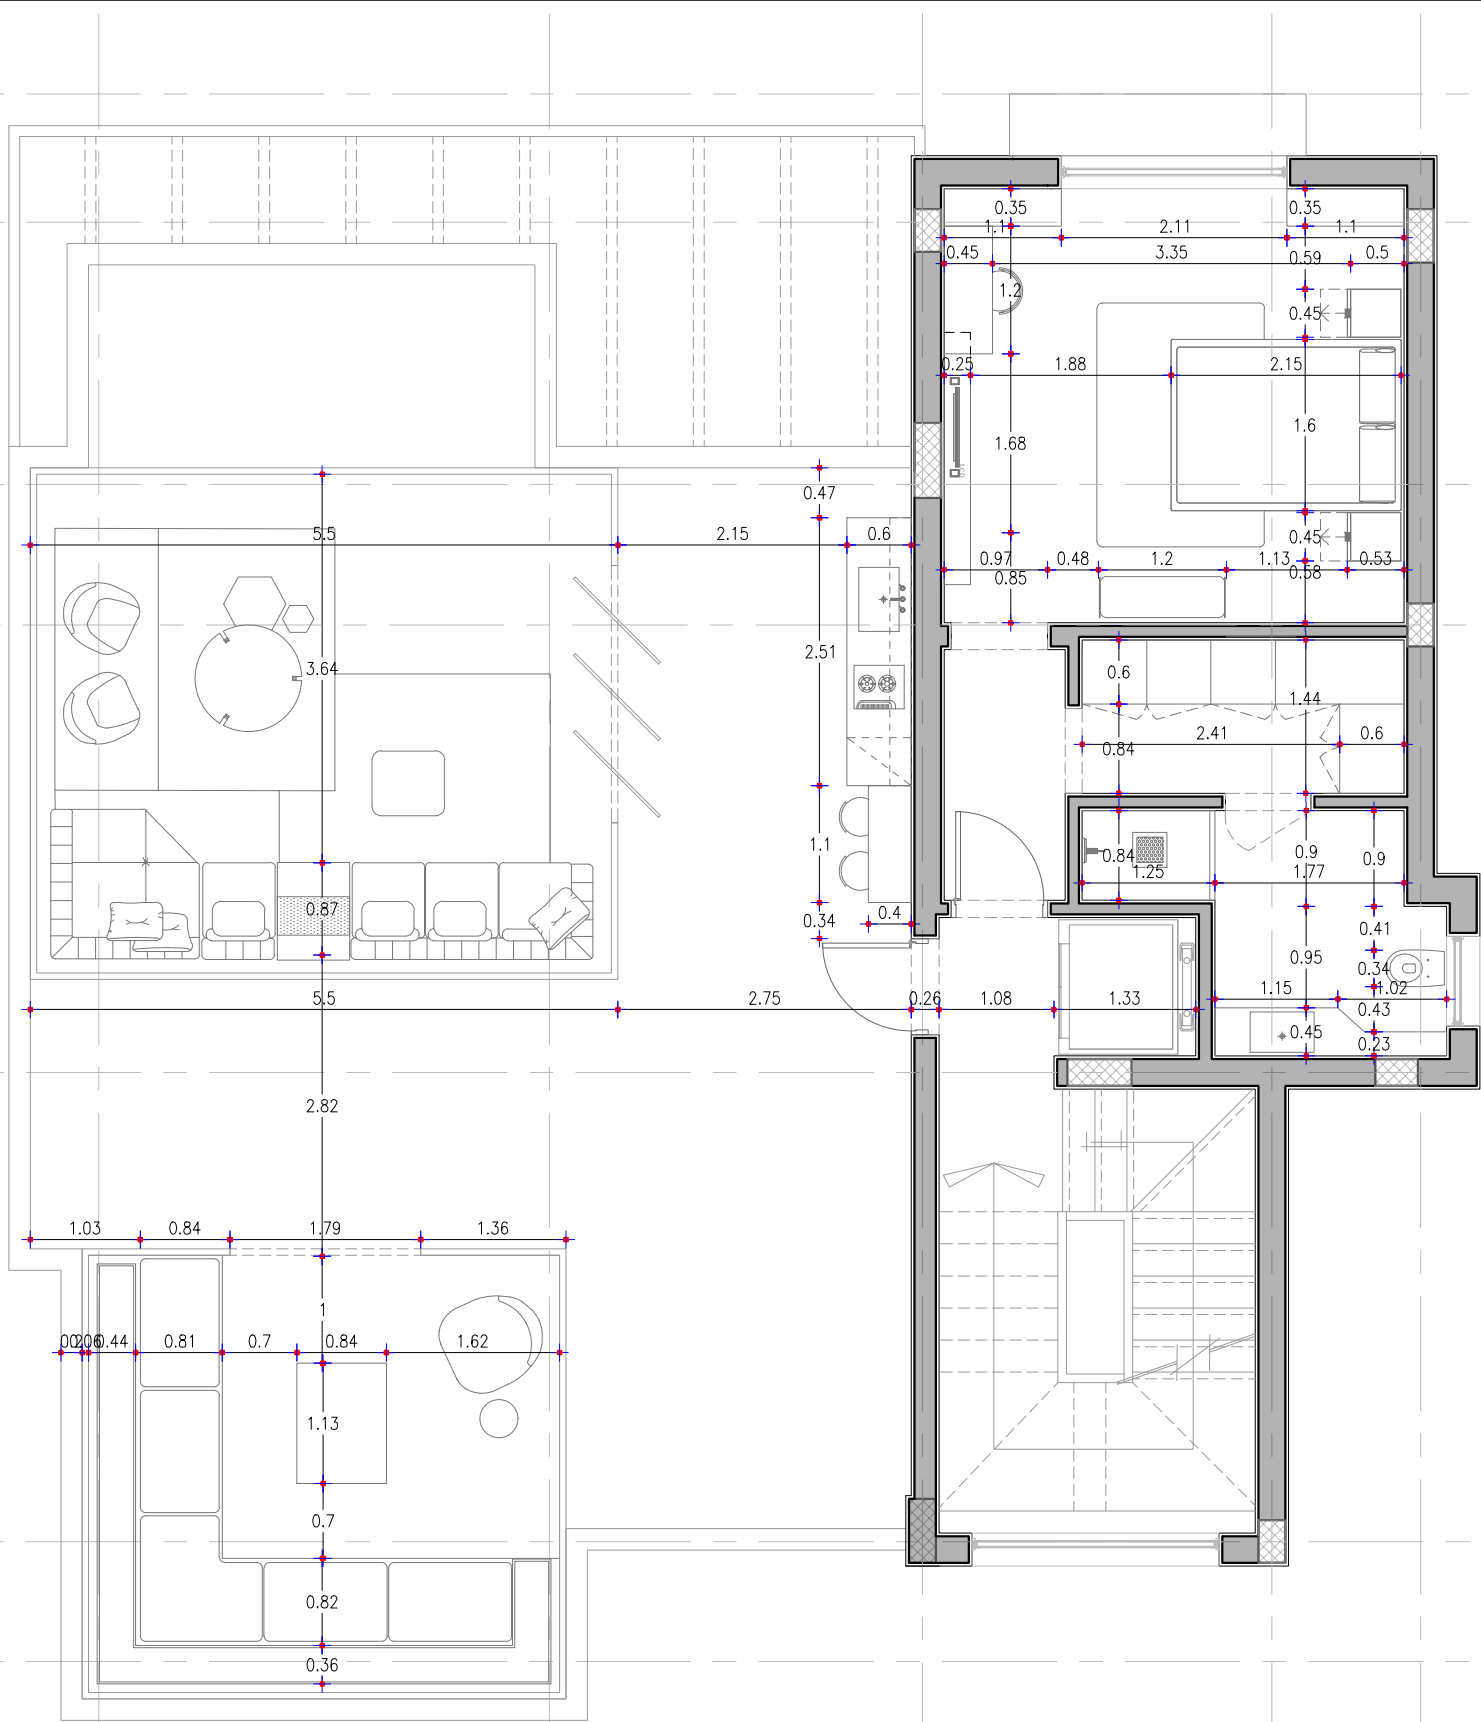

Client :
Mr. Ahmed El Nahas

Project :
Alex West

2510 - Alex West Villa 373

Team Work

Architect : Heba Fahmy
Revised by : Omar Alaa

Roof Floor Plans
Proposed

Scale :


Date : April 2025

File Name : Alex West Villa

Project Number : 2510

Draft

Sheet no:

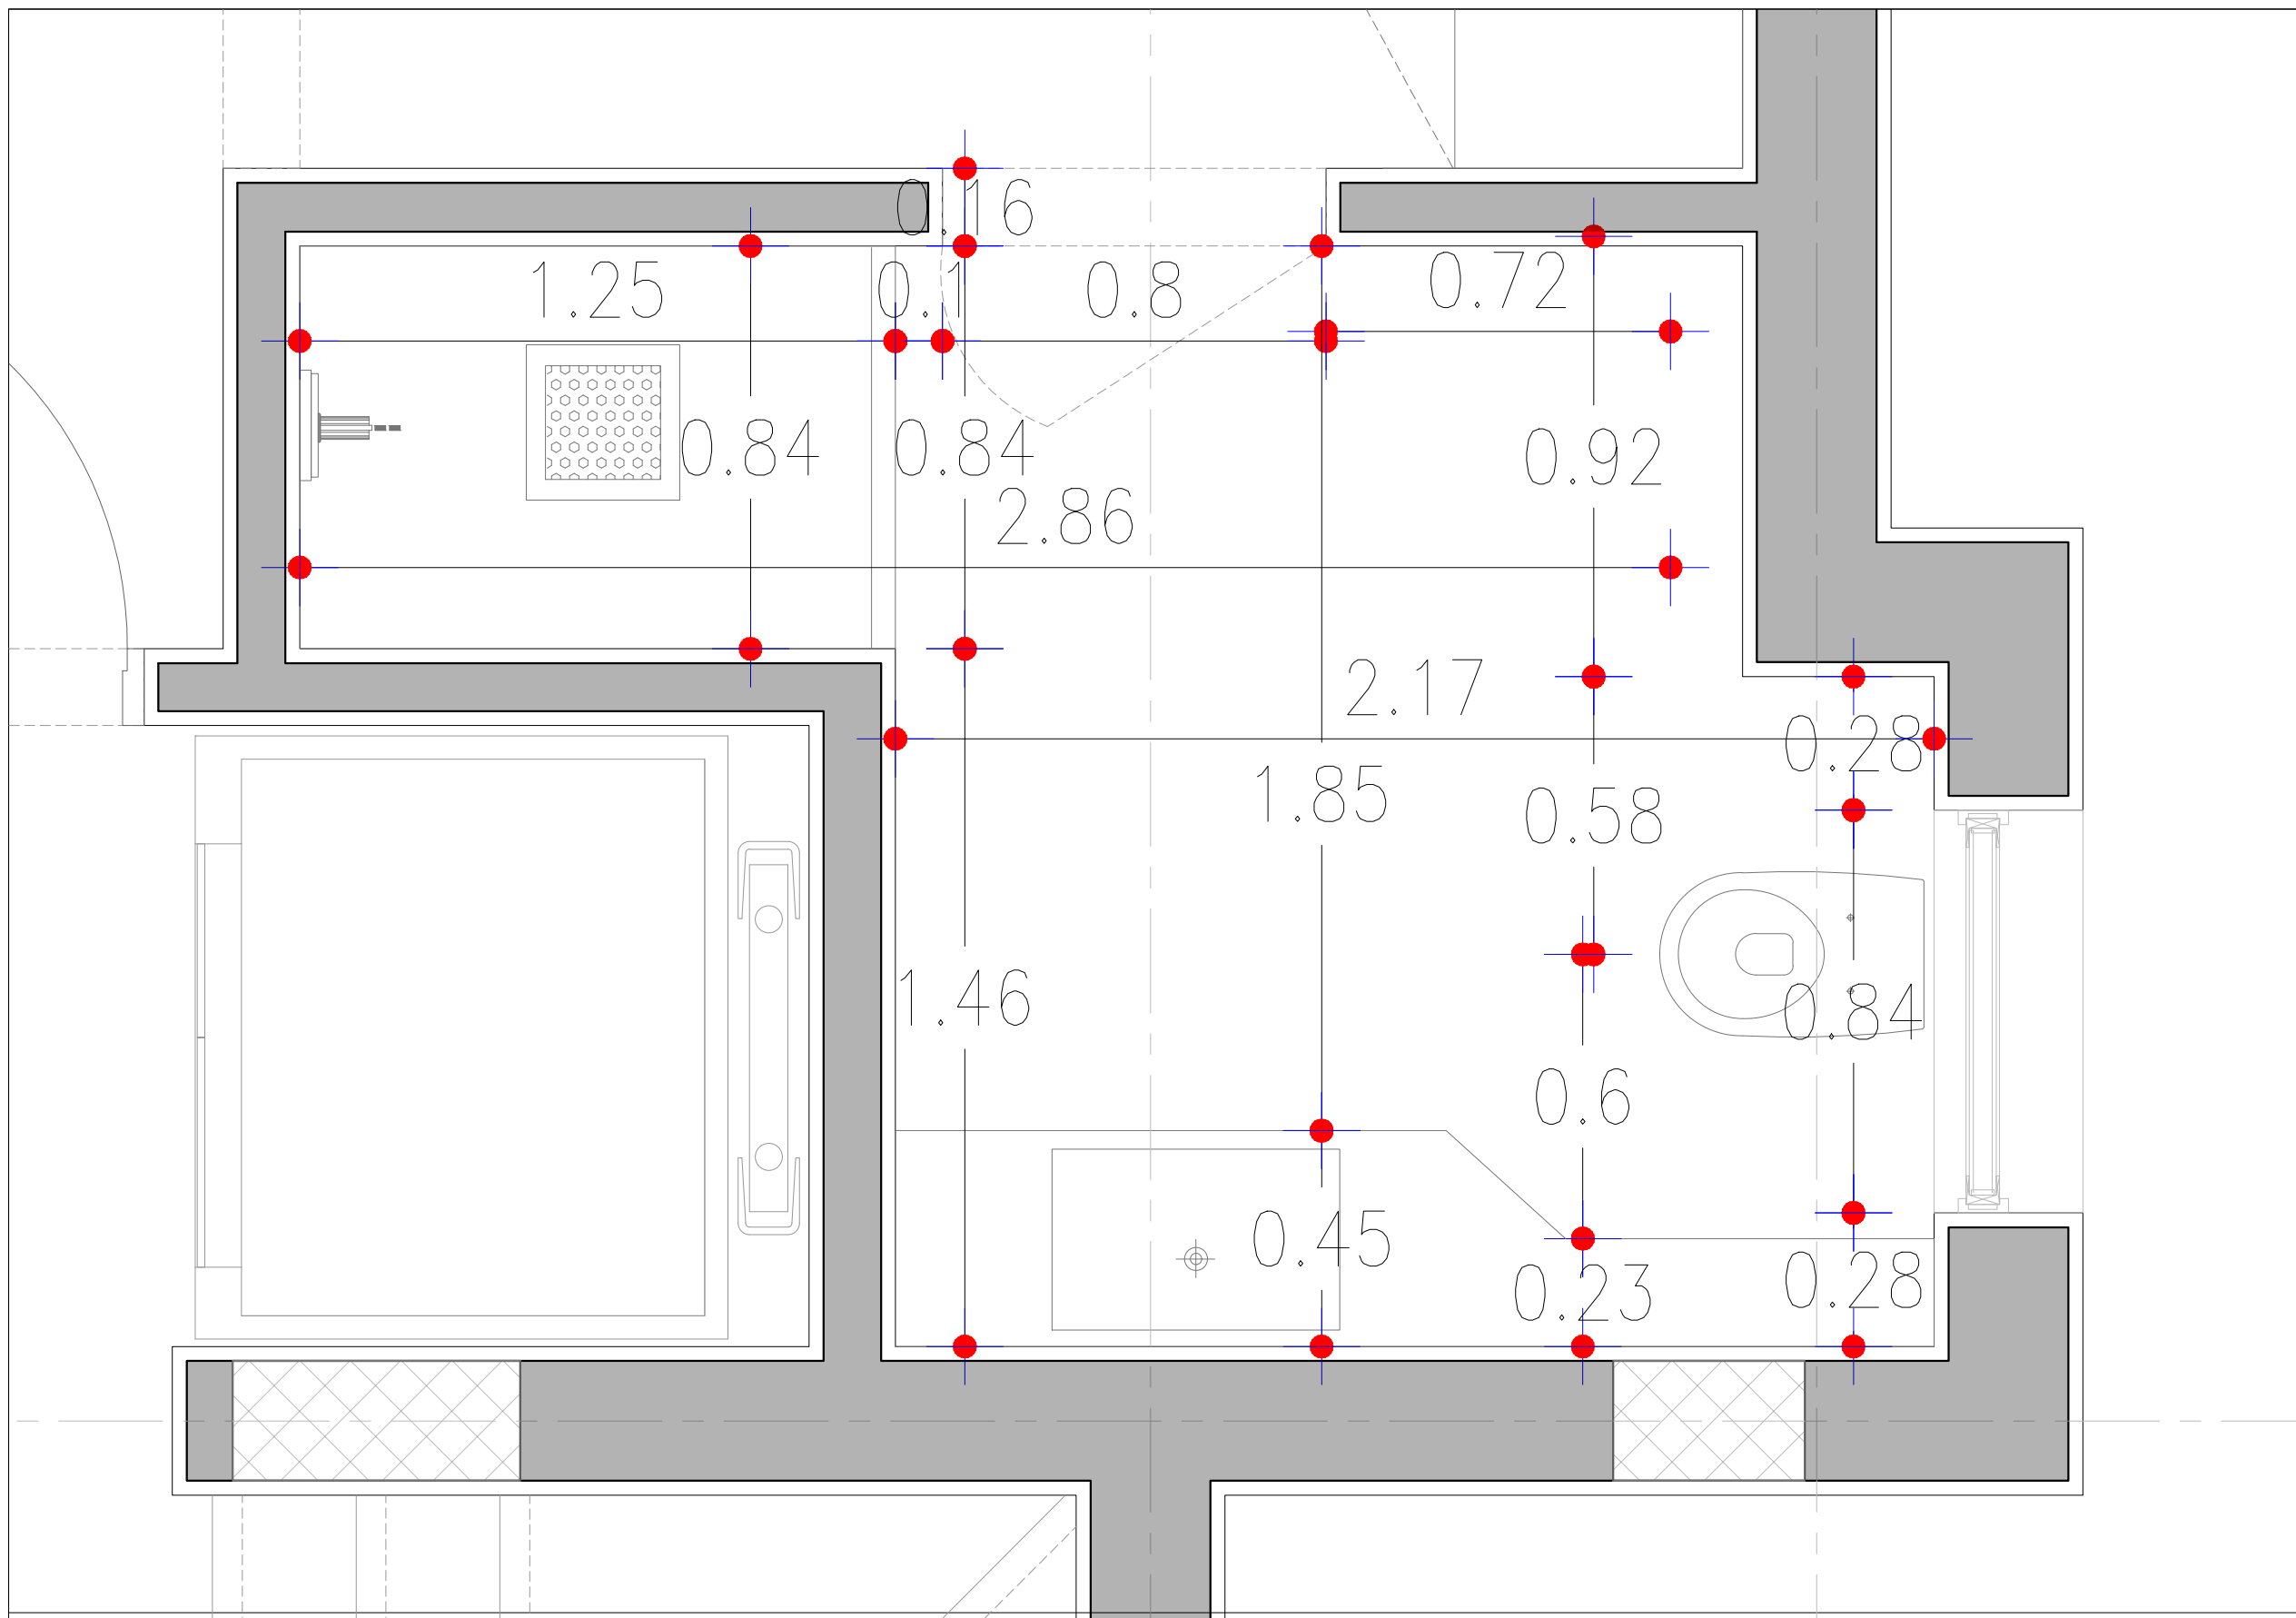


Client :
Mr. Ahmed El Nahas

Project :
Alex West

2510 - Alex West Villa 373

Team Work
Architect : Heba Fahmy
Revised by : Omar Alaa

Roof Floor Plans Master Bathroom	
Scale :	Draft
Date : April 2025	Sheet no:
File Name : Alex West Villa	
Project Number : 2510	

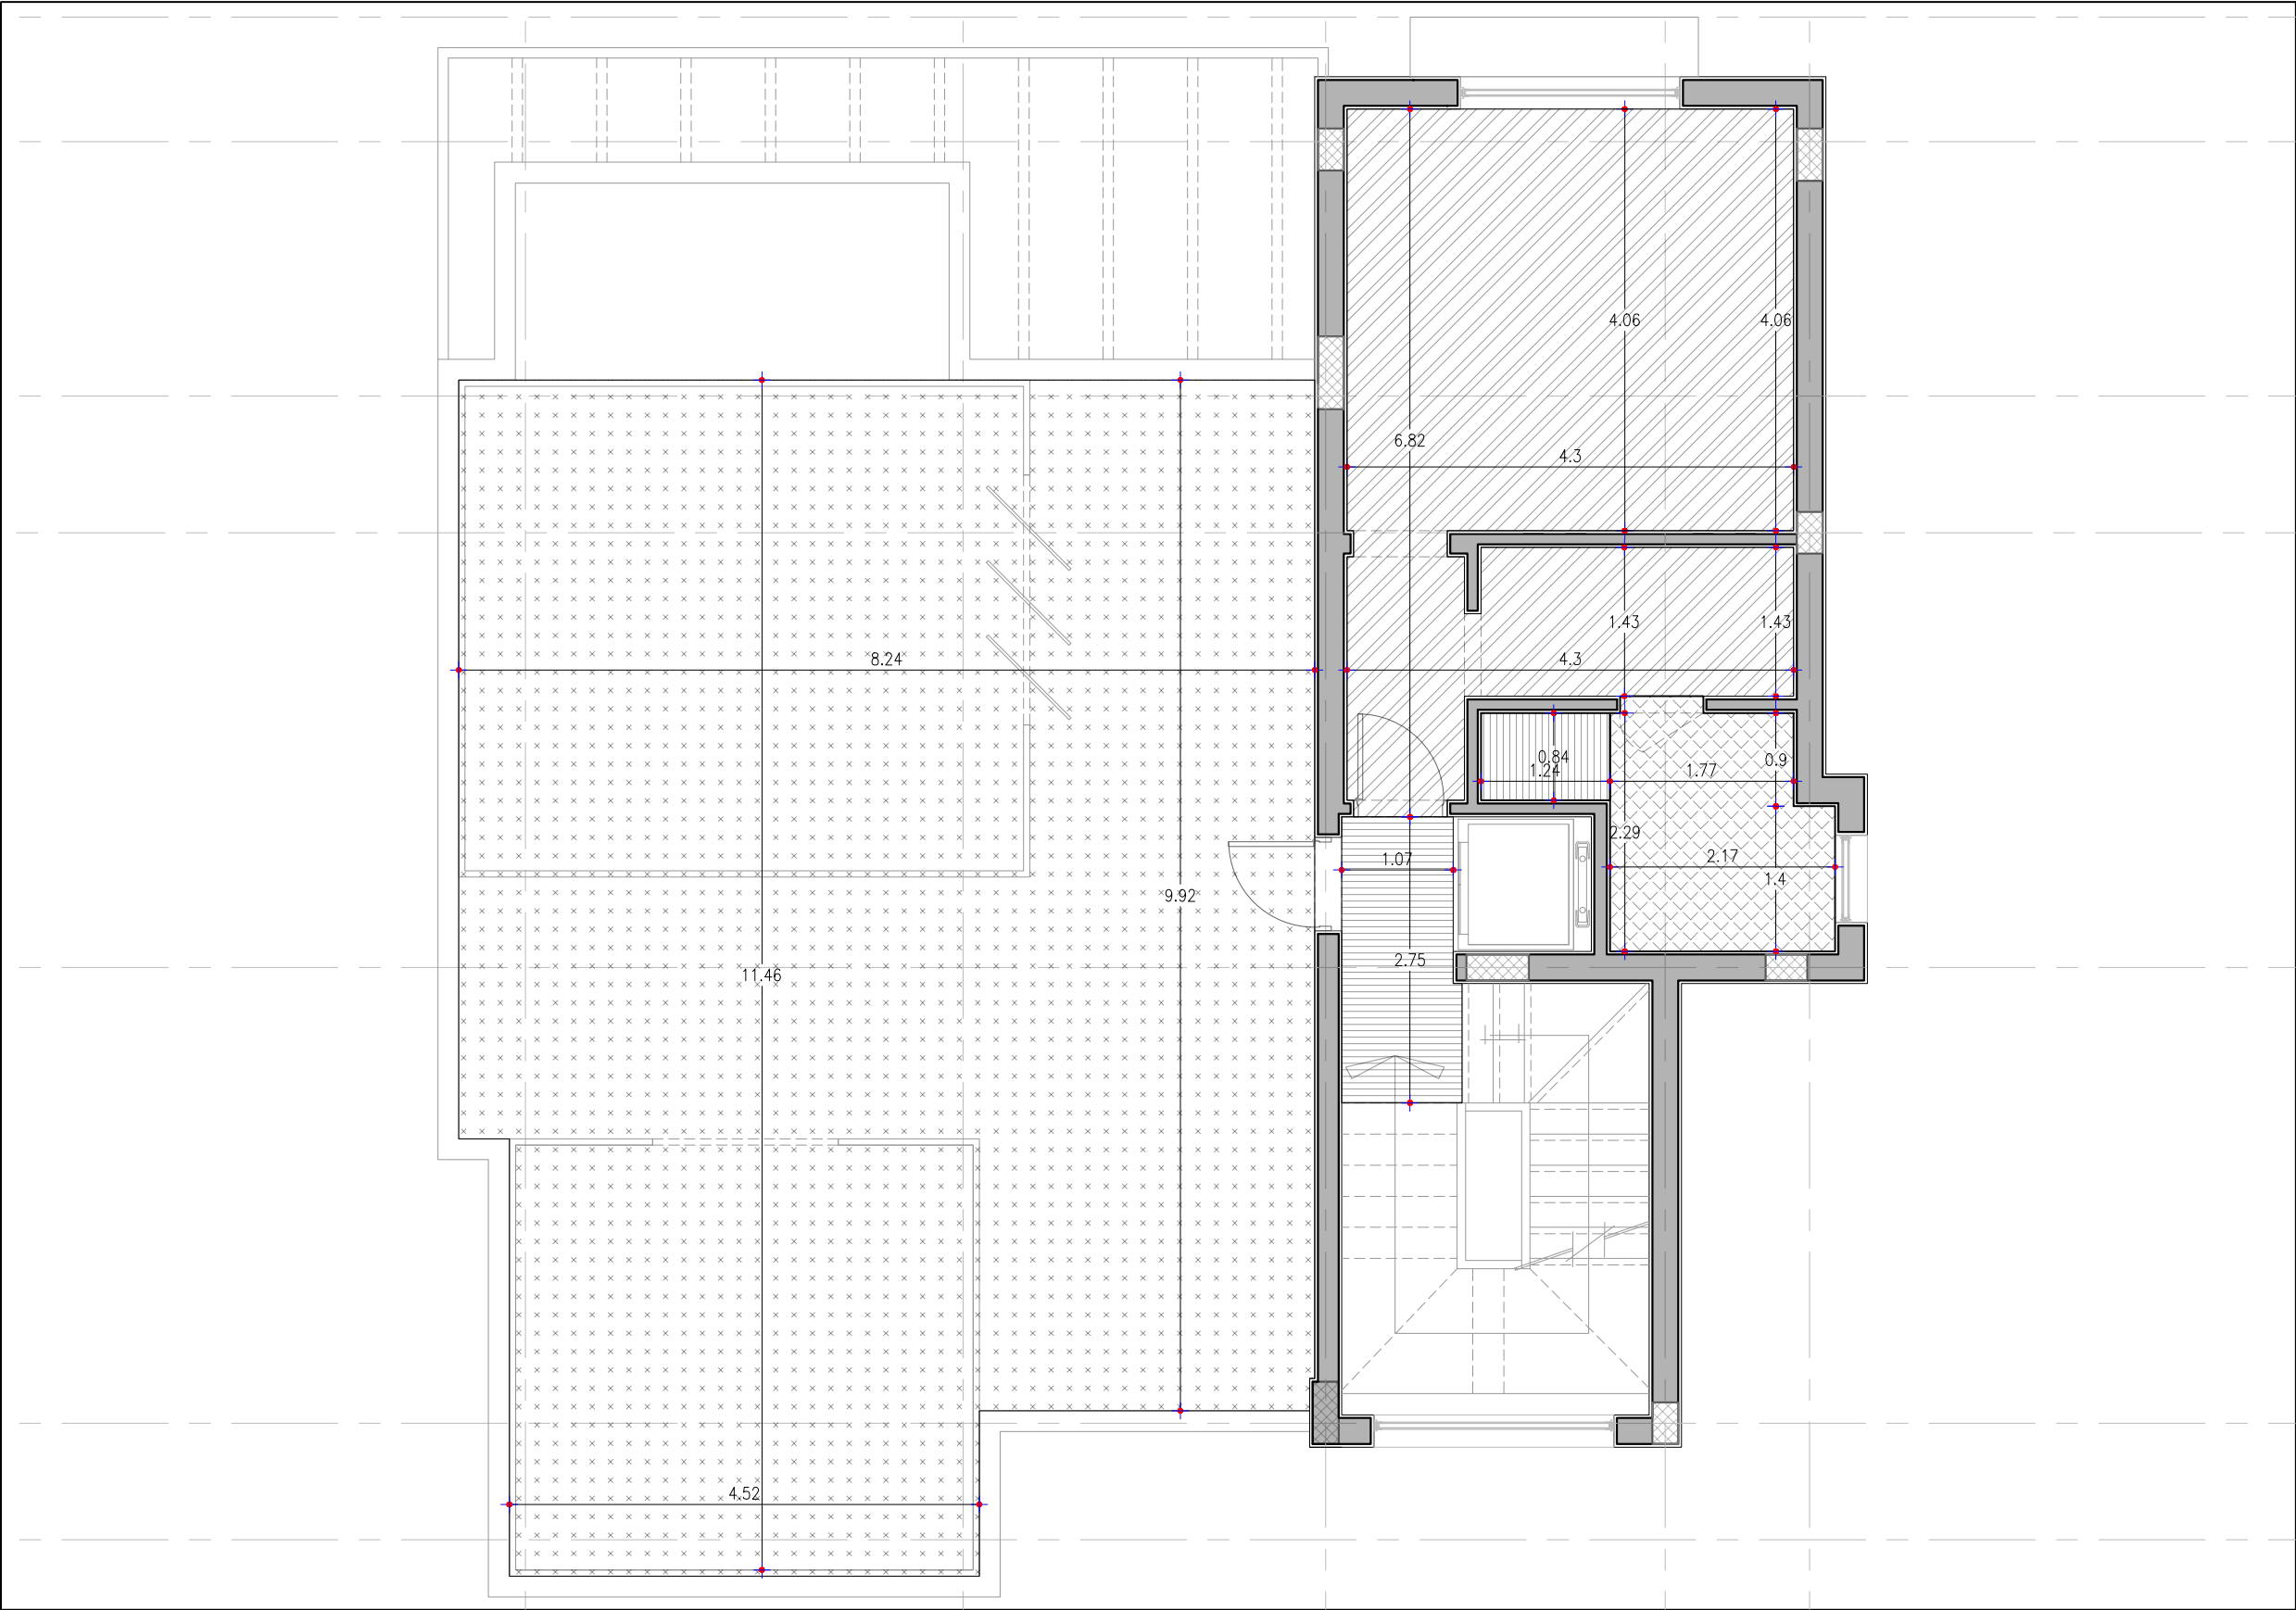

LEGEND & SYMBOLS

Flooring:

HATCH	DESCRIPTION	AREA
	Ceramic Tiles 01	90 sqm
	Ceramic Tiles 02	5 sqm
	Porcelain 01	3.1 sqm
	Porcelain 02	25 sqm
	Marble 01	1.1 sqm

Client :
Mr. Ahmed El Nahas

Project :
Alex West


2510 - Alex West Villa 373

Team Work

Architect : Heba Fahmy
Revised by : Omar Alaa

Roof Floor Plans
Flooring

Scale :	Draft
Date : April 2025	Sheet no:
File Name : Alex West Villa	
Project Number : 2510	

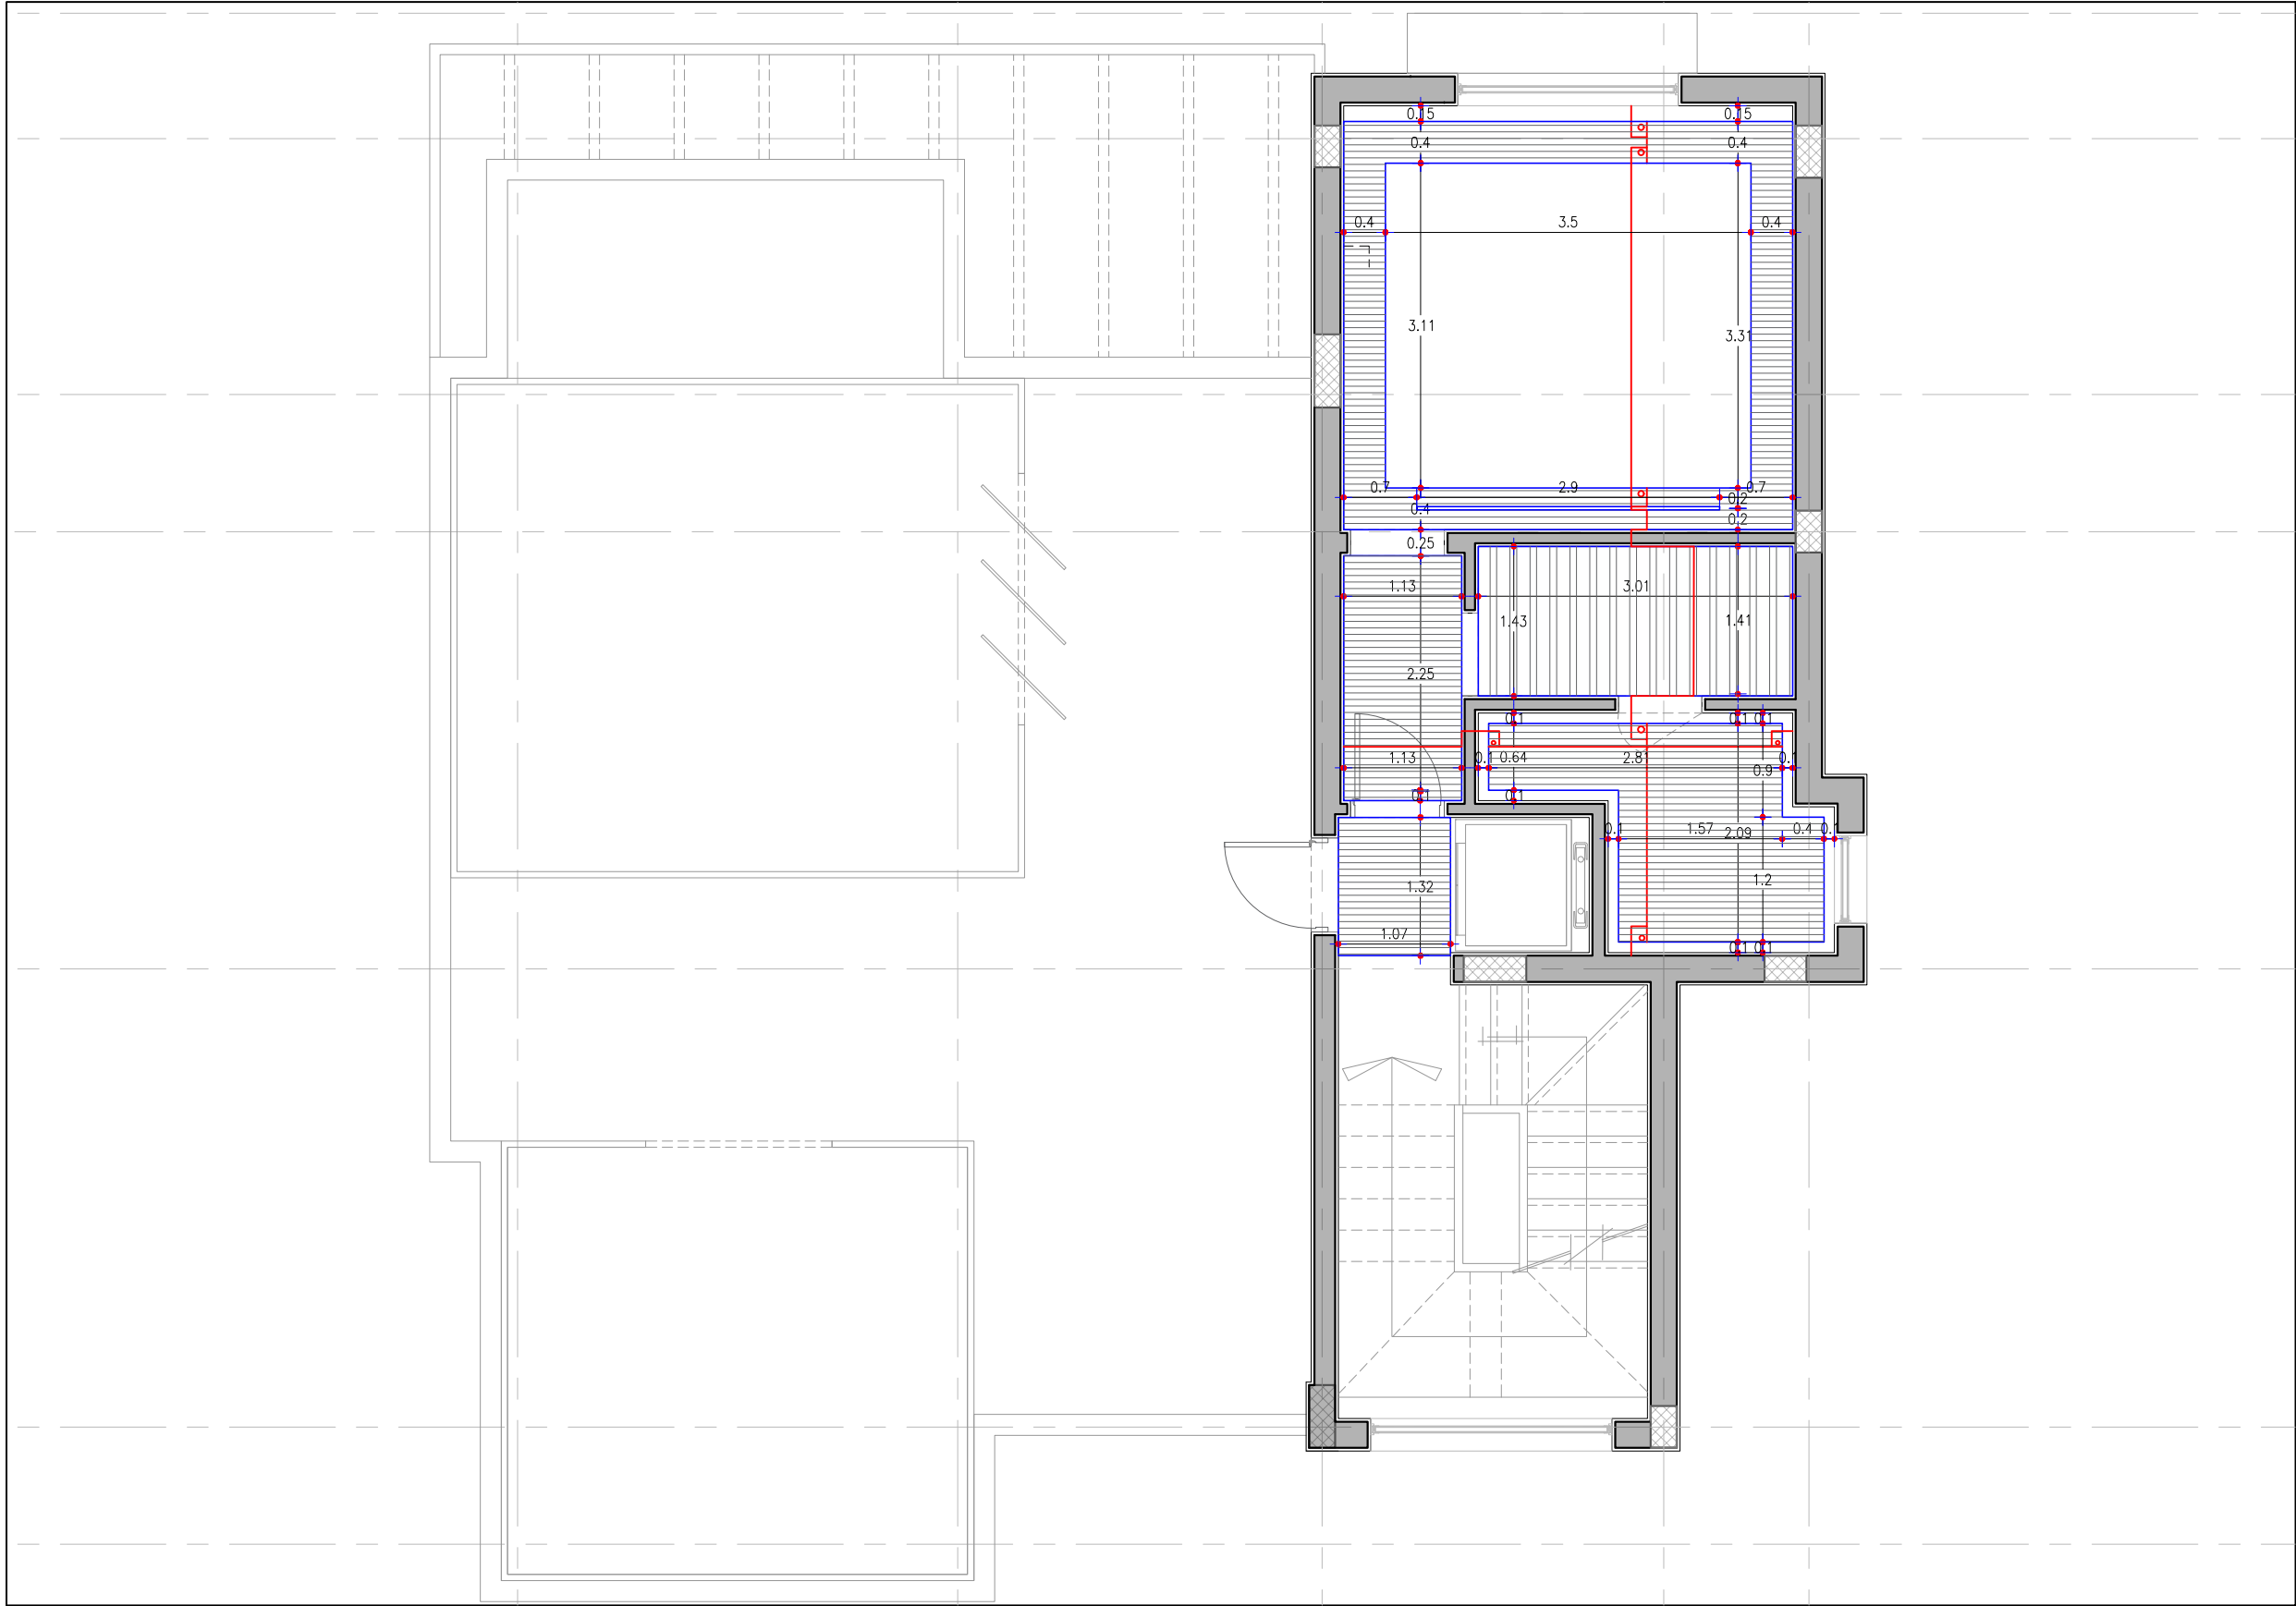

LEGEND & SYMBOLS

CEILING:
- All curtain boxes are 15cm wide

HATCH	DESCRIPTION	AREA
	-0.60 m Gypsum Board	5 sqm
	-0.15 m Gypsum Board	20 sqm


Client :
Mr. Ahmed El Nahas

Project :
Alex West

2510 - Alex West Villa 373

Team Work
Architect : Heba Fahmy
Revised by : Omar Alaa

Roof Floor Plans Ceiling	
Scale :	Draft
Date : April 2025	Sheet no:
File Name : Alex West Villa	
Project Number : 2510	

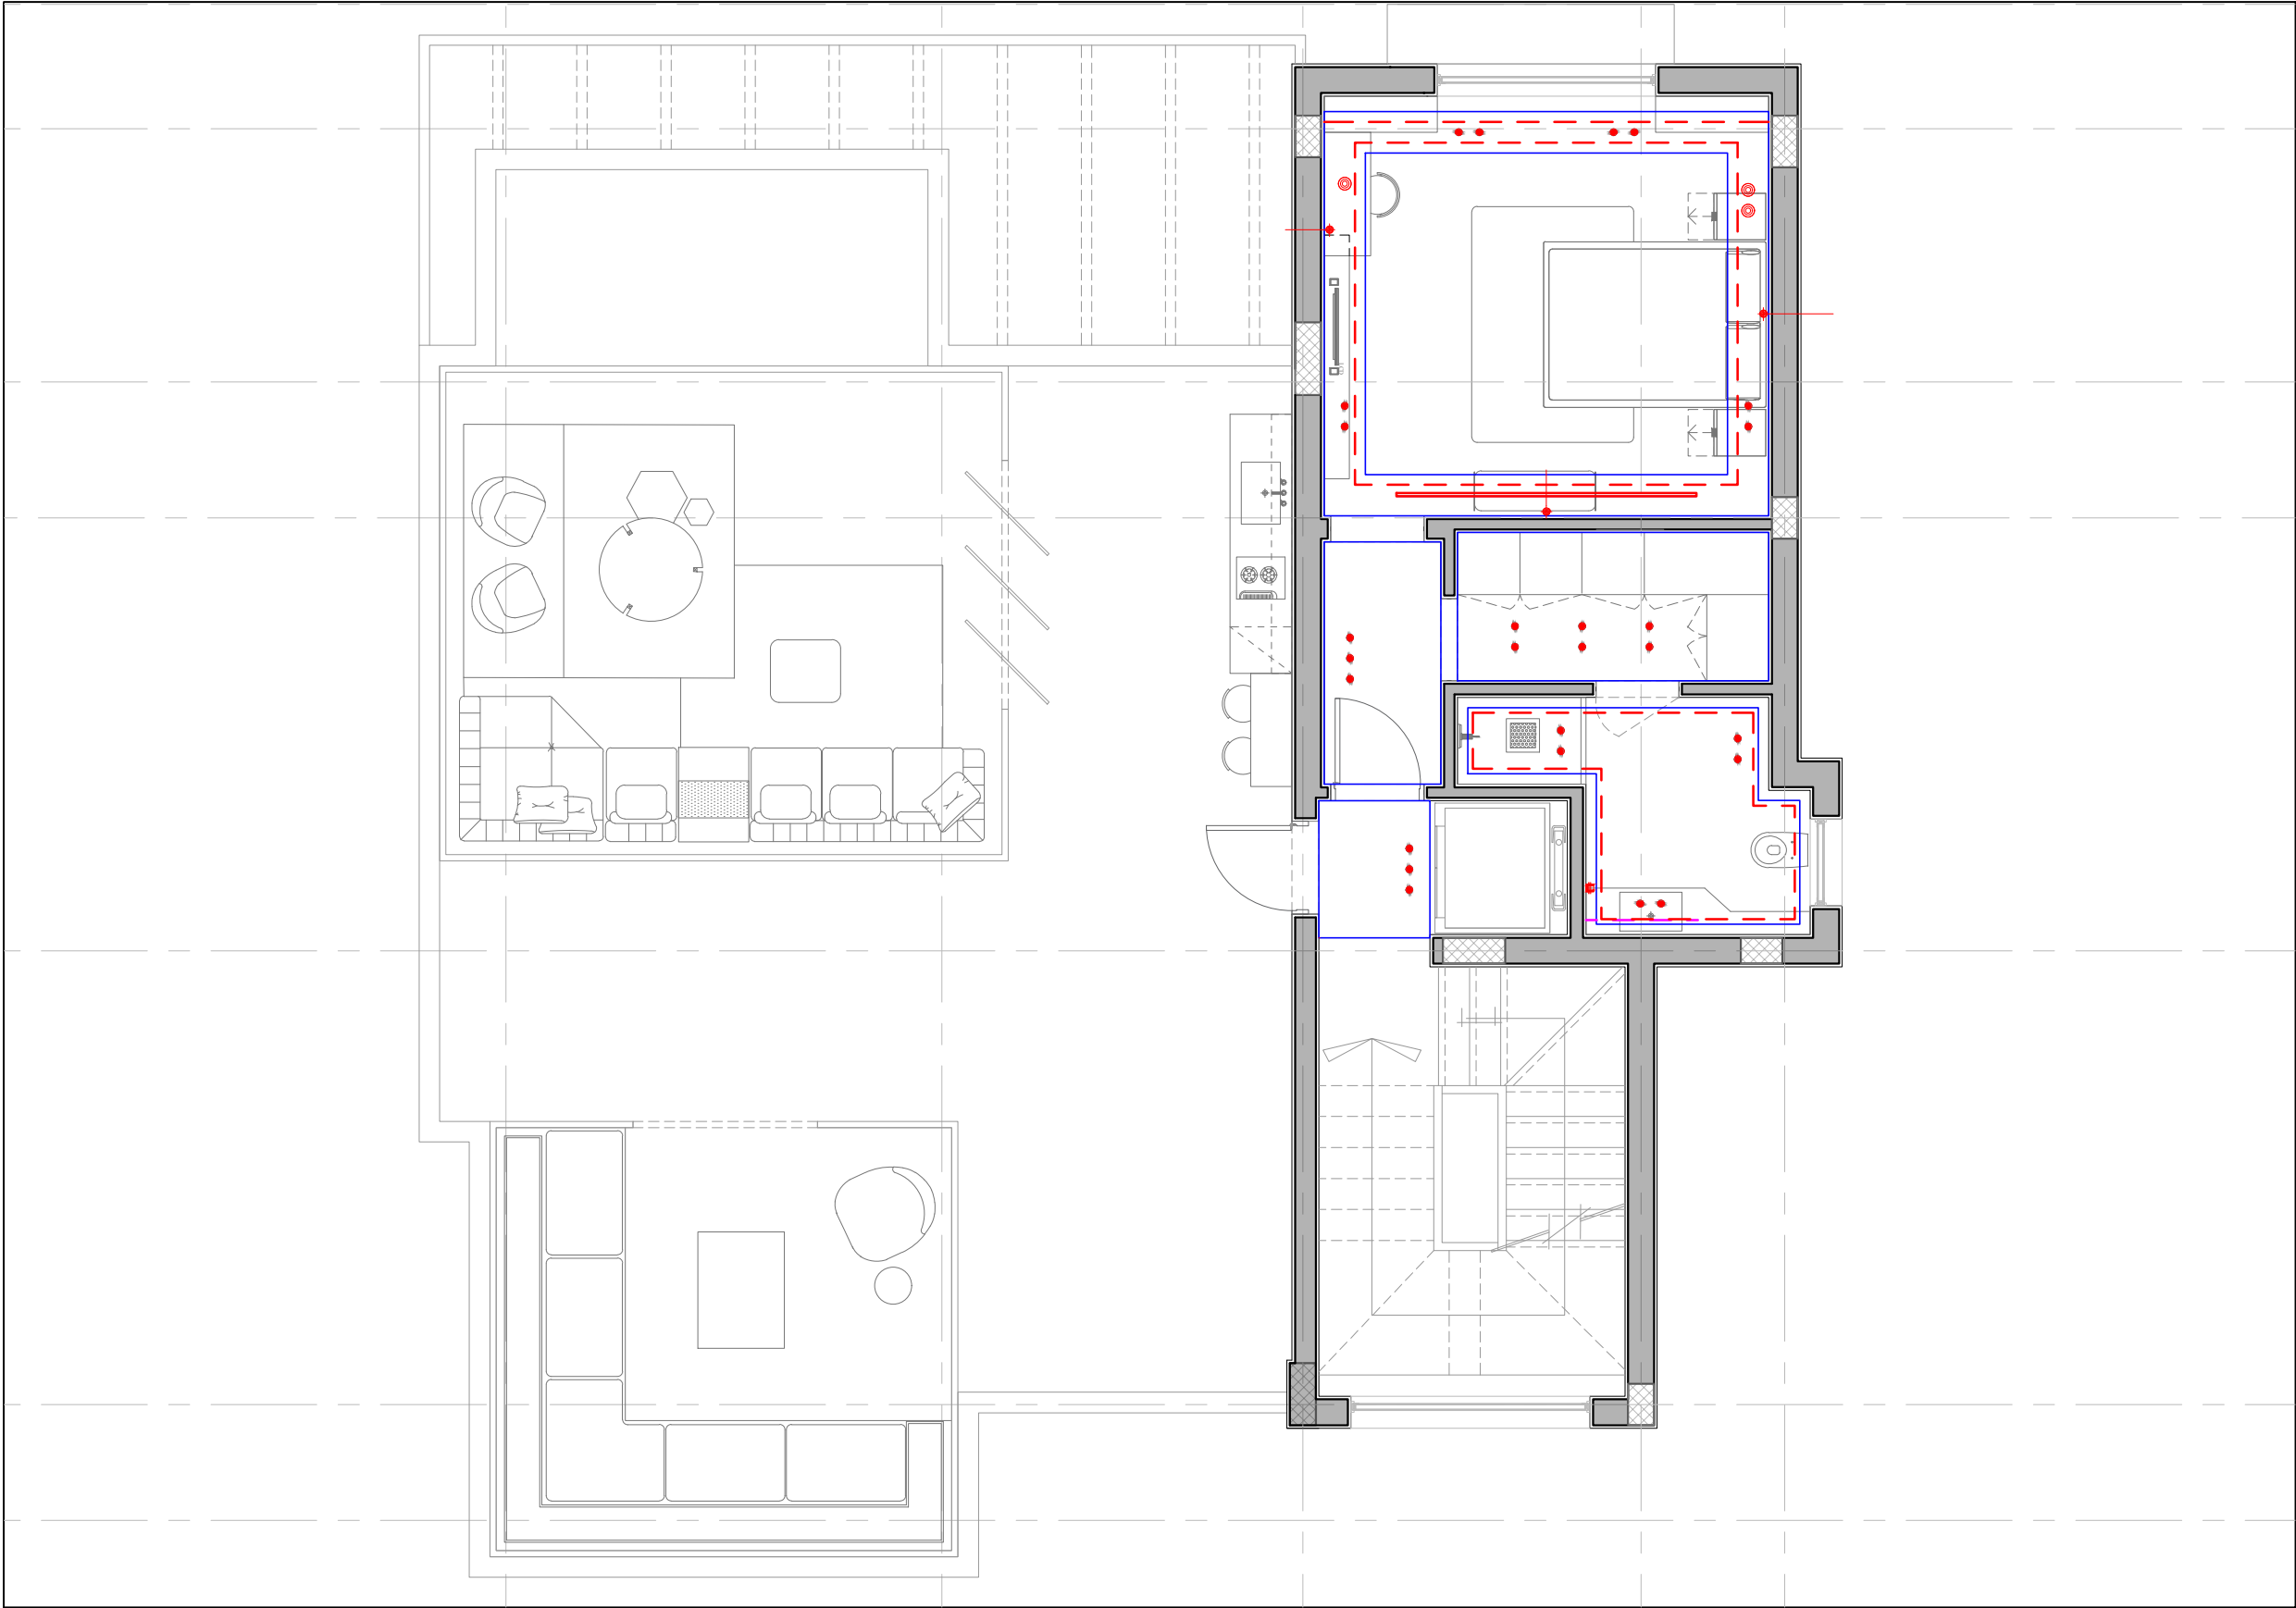

LEGEND & SYMBOLS

Lighting:

SYMBOL	DESCRIPTION
	Track Light
	Spot Light for bathroom
	Spot Light 10 cm
	Service Spot Light 20 cm
	Suspended lighting fixtures (pendant)
	Suspended lighting fixtures (chandelier)
	Projector
	Wall Mounted lighting feature to be installed @170 cm from finish floor
	Floor lighting outlet
	Skirting lighting LED profile
	Indirect Ceiling light.
	Indirect Mirror Lighting
	Indirect Light in wall/unit
	LED Light profile
	Unit Skirting LED Light profile
	Floor LED Light profile
	Wardrobe Sensor LED Light outlet to be installed @ AS drawing from finish floor

Client :

Mr. Ahmed El Nahas

Project :

Alex West


2510 - Alex West Villa 373

Team Work

Architect : Heba Fahmy
Revised by : Omar Alaa

Roof Floor Plans Lighting

Scale :	Draft
Date : April 2025	Sheet no:
File Name : Alex West Villa	
Project Number : 2510	

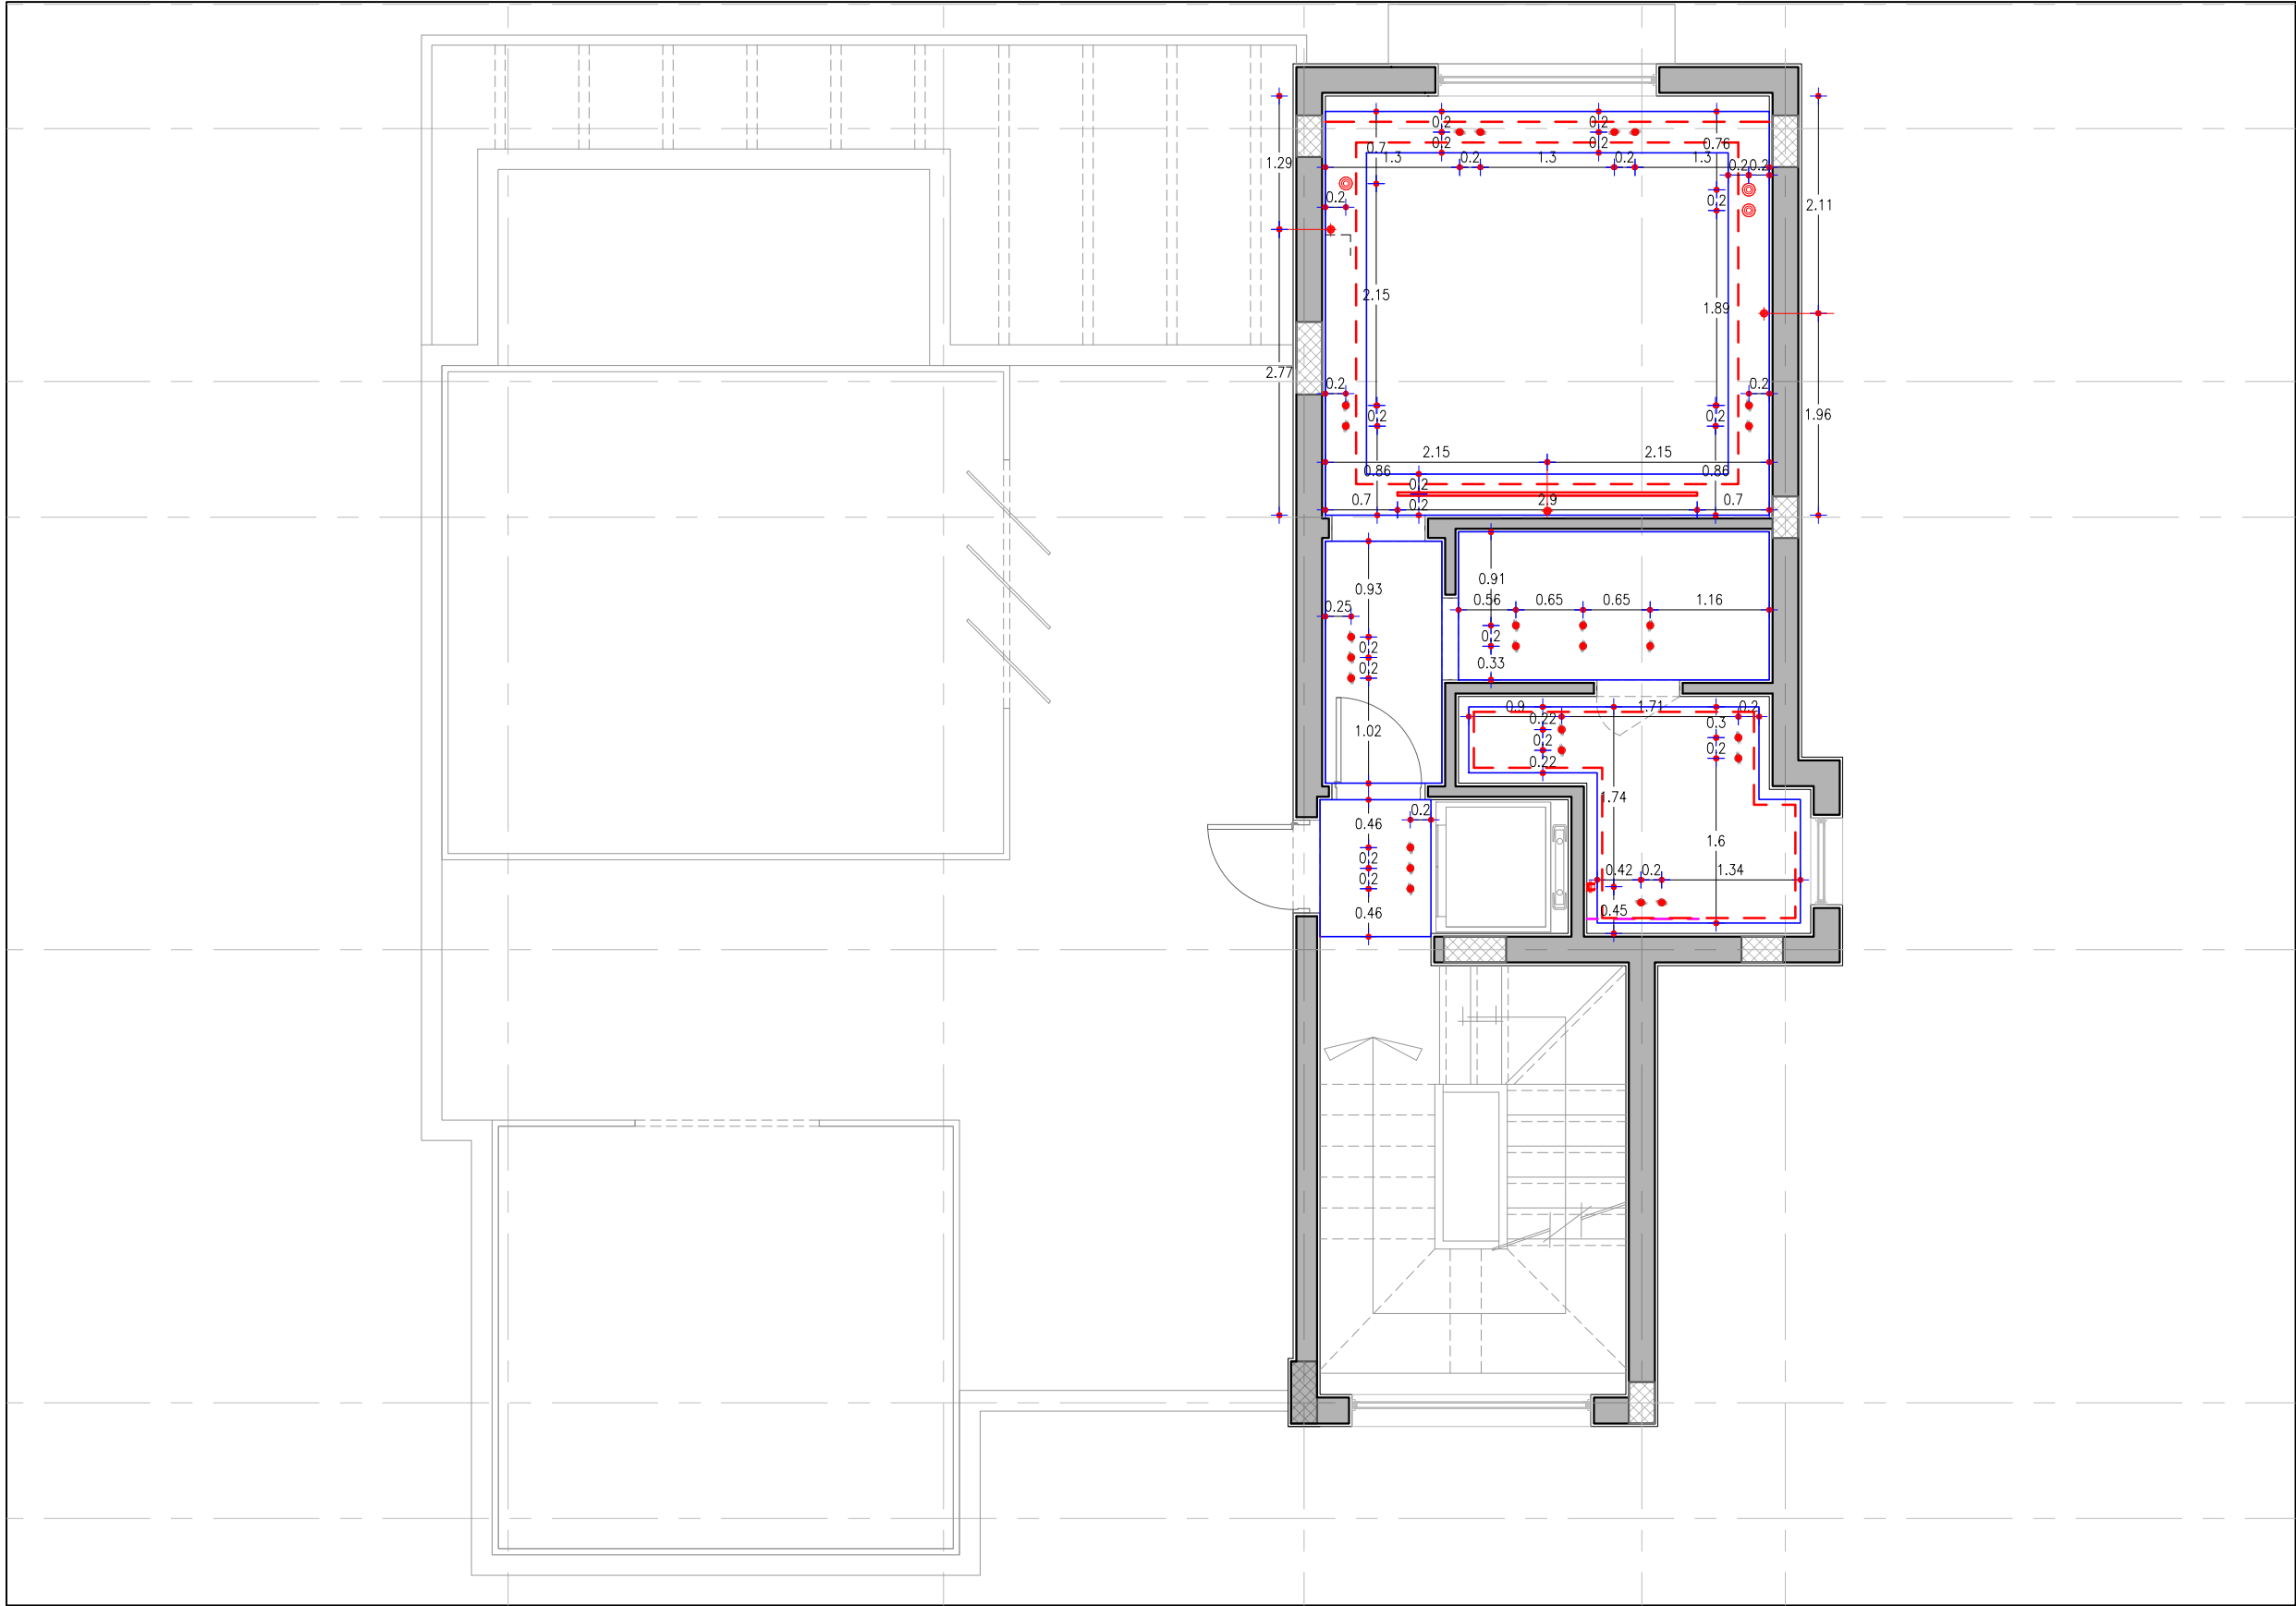

LEGEND & SYMBOLS

Lighting:

SYMBOL	DESCRIPTION
	Track Light
	Spot Light for bathroom
	Spot Light 10 cm
	Service Spot Light 20 cm
	Suspended lighting fixtures (pendant)
	Suspended lighting fixtures (chandelier)
	Projector
	Wall Mounted lighting feature to be installed @170 cm from finish floor
	Floor lighting outlet
	Skirting lighting LED profile
	Indirect Ceiling light.
	Indirect Mirror Lighting
	Indirect Light in wall/unit
	LED Light profile
	Unit(Skirting LED Light profile
	Floor LED Light profile
	LED neon outlet

Client :

Mr. Ahmed El Nahas

Project :

Alex West


2510 - Alex West Villa 373

Team Work

Architect : Heba Fahmy
Revised by : Omar Alaa

Roof Floor Plans Lighting

Scale :	Draft
Date : April 2025	Sheet no:
File Name : Alex West Villa	
Project Number : 2510	

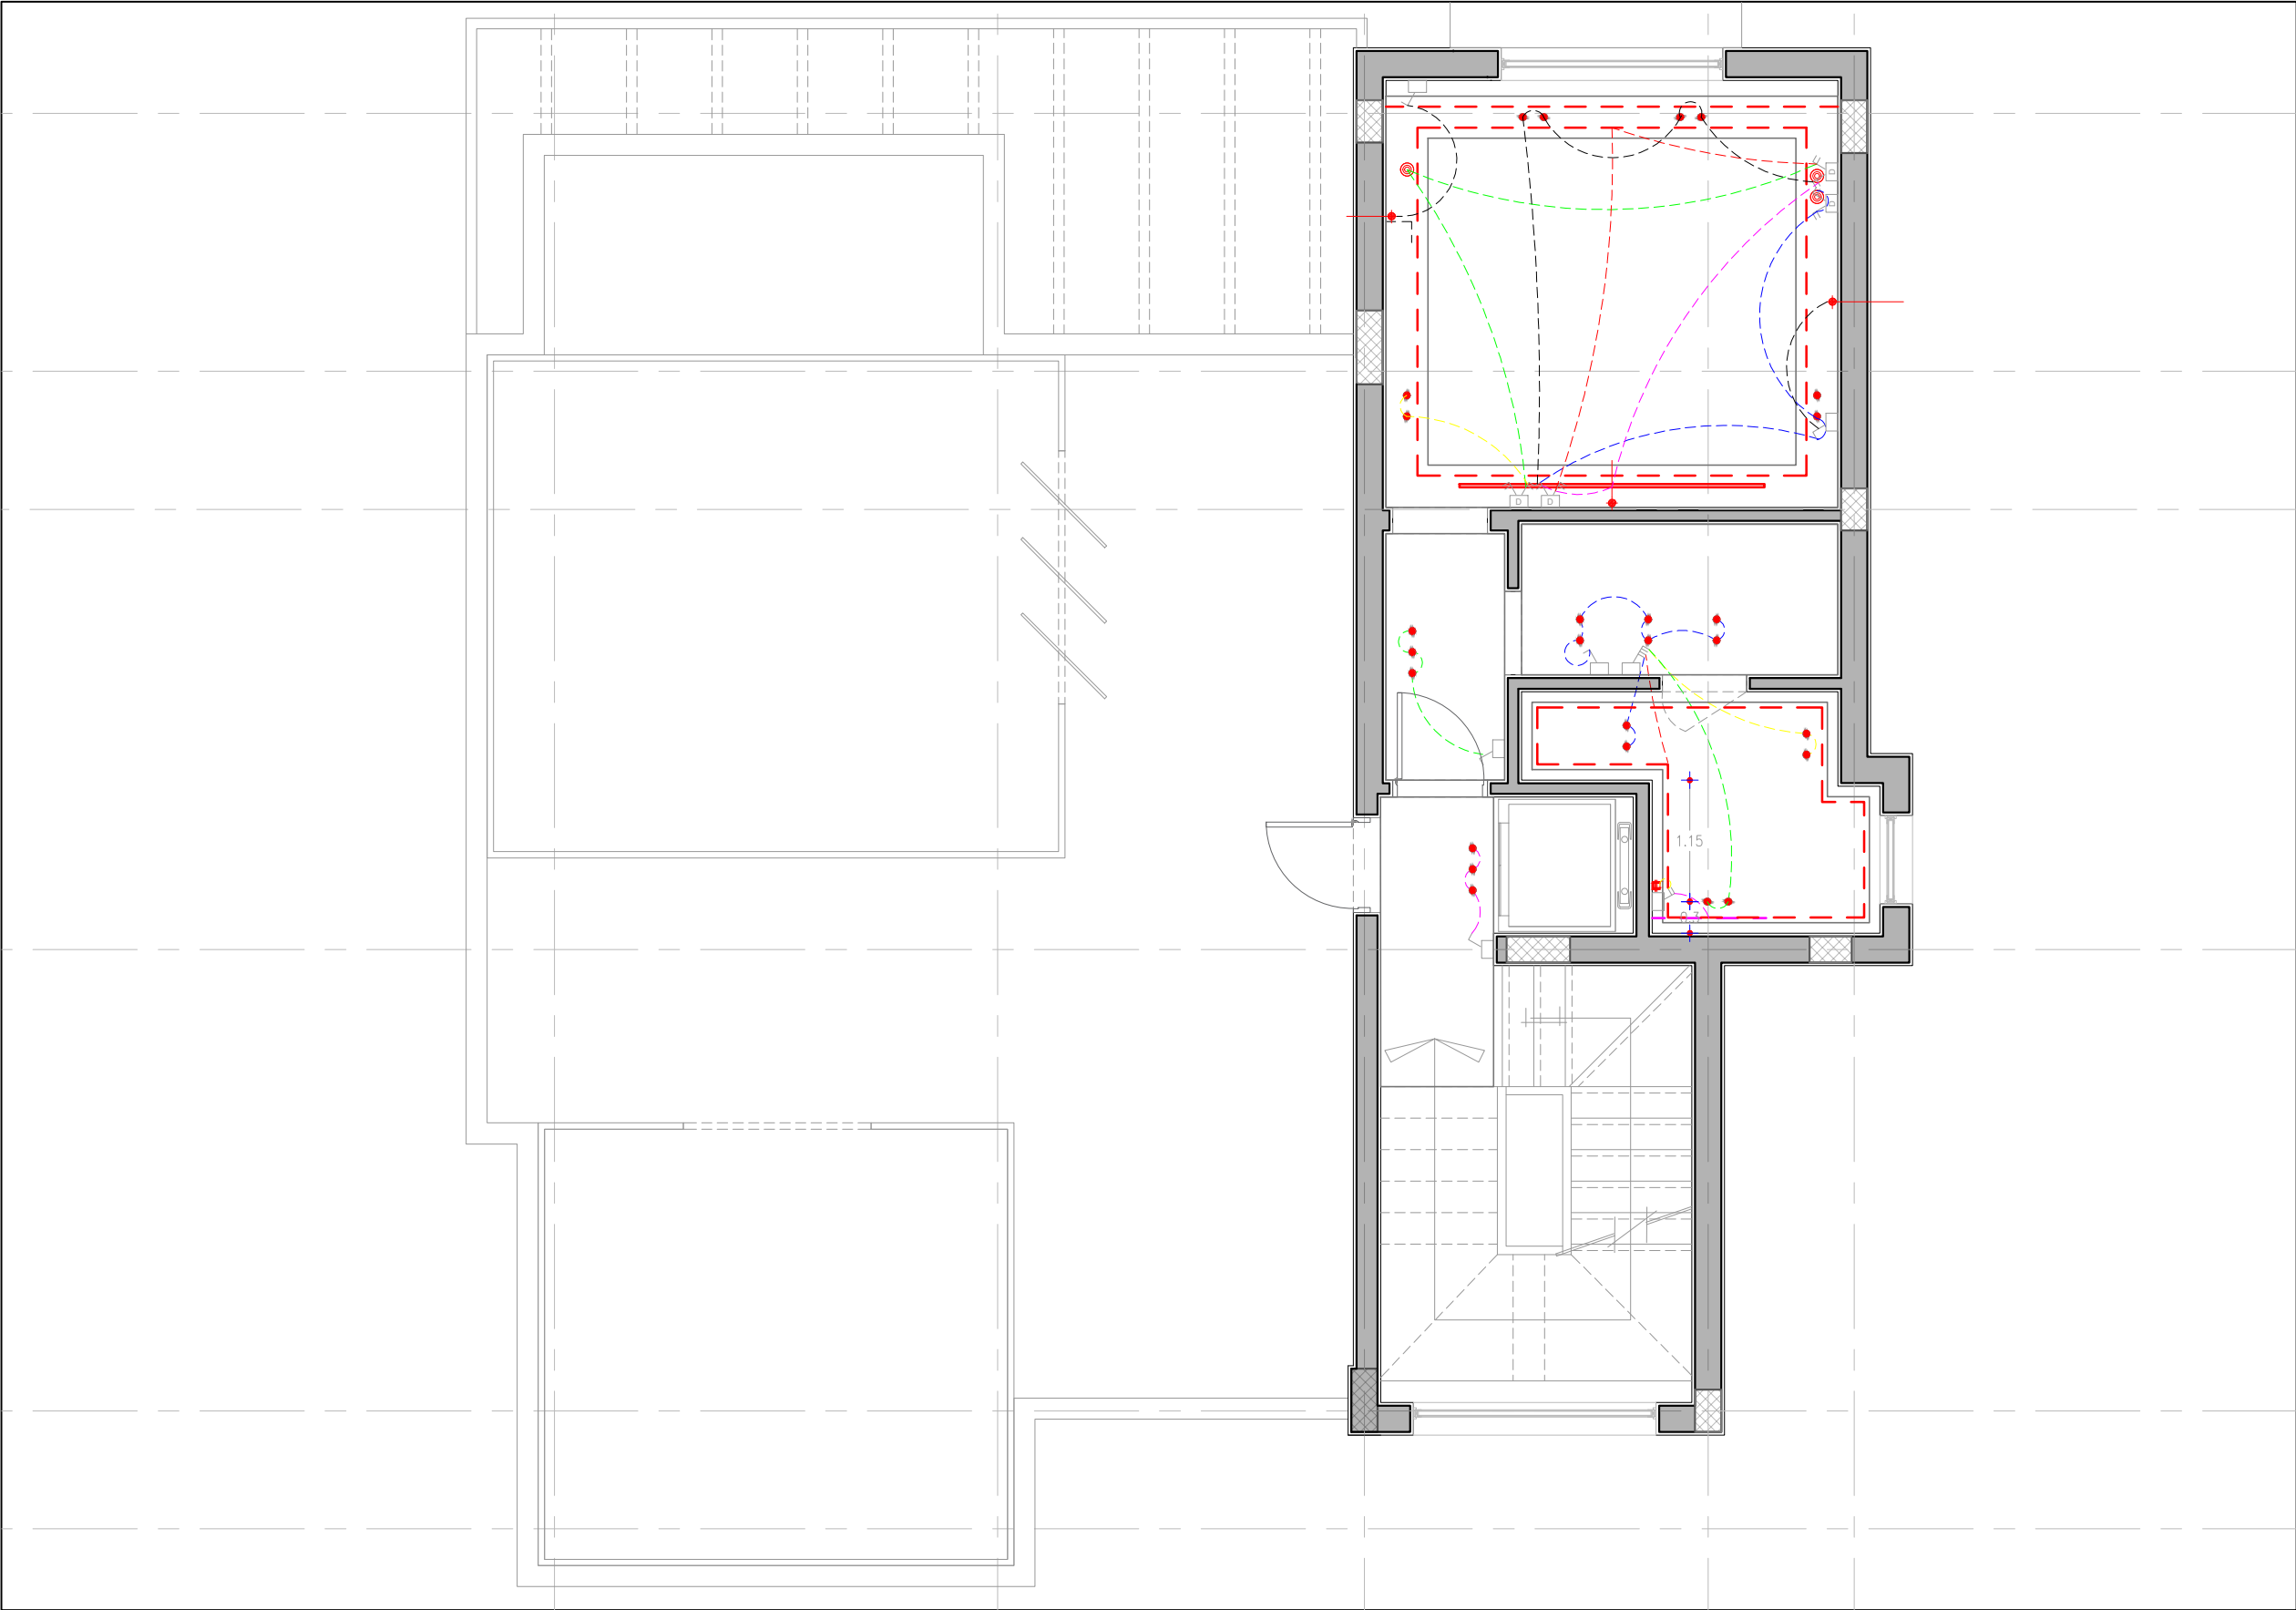

LEGEND & SYMBOLS

- All Closets and cabinets Shelving lighting to automatically turn on when Cabinet door opens (Kitchenette, Laundry,etc ...)
- All Keypads to be placed above light switches (1.30) F.F.L
- All switches and sockets are aligned
- All switches and sockets are minimum 25 cm from wall edge

Circuits:

SYMBOL	DESCRIPTION	NOTES
	DEVIATORY CIRCUITS PATH	
	CIRCUITS PATH	
	Light Switch (Single Pole)	1.30m FFL
	Light Switch (Double Pole)	1.30m FFL
	Light Switch (Triple Pole)	1.30m FFL
	Deviator Light Switch (Single Pole)	1.30m FFL
	Deviator Light Switch (Double Pole)	1.30m FFL
	Deviator Light Switch (Triple Pole)	1.30m FFL
	Exhaust Fan Switch	
	AC Switch Disconnect	
	Heater Switch Disconnect	
	Hood Switch Disconnection	

Client :
Mr. Ahmed El Nahas


Project :
Alex West

2510 - Alex West Villa 373

Team Work
Architect : Heba Fahmy
Revised by : Omar Alaa

Roof Floor Plans
Circuits

Scale :	Draft
Date : April 2025	Sheet no:
File Name : Alex West Villa	
Project Number : 2510	

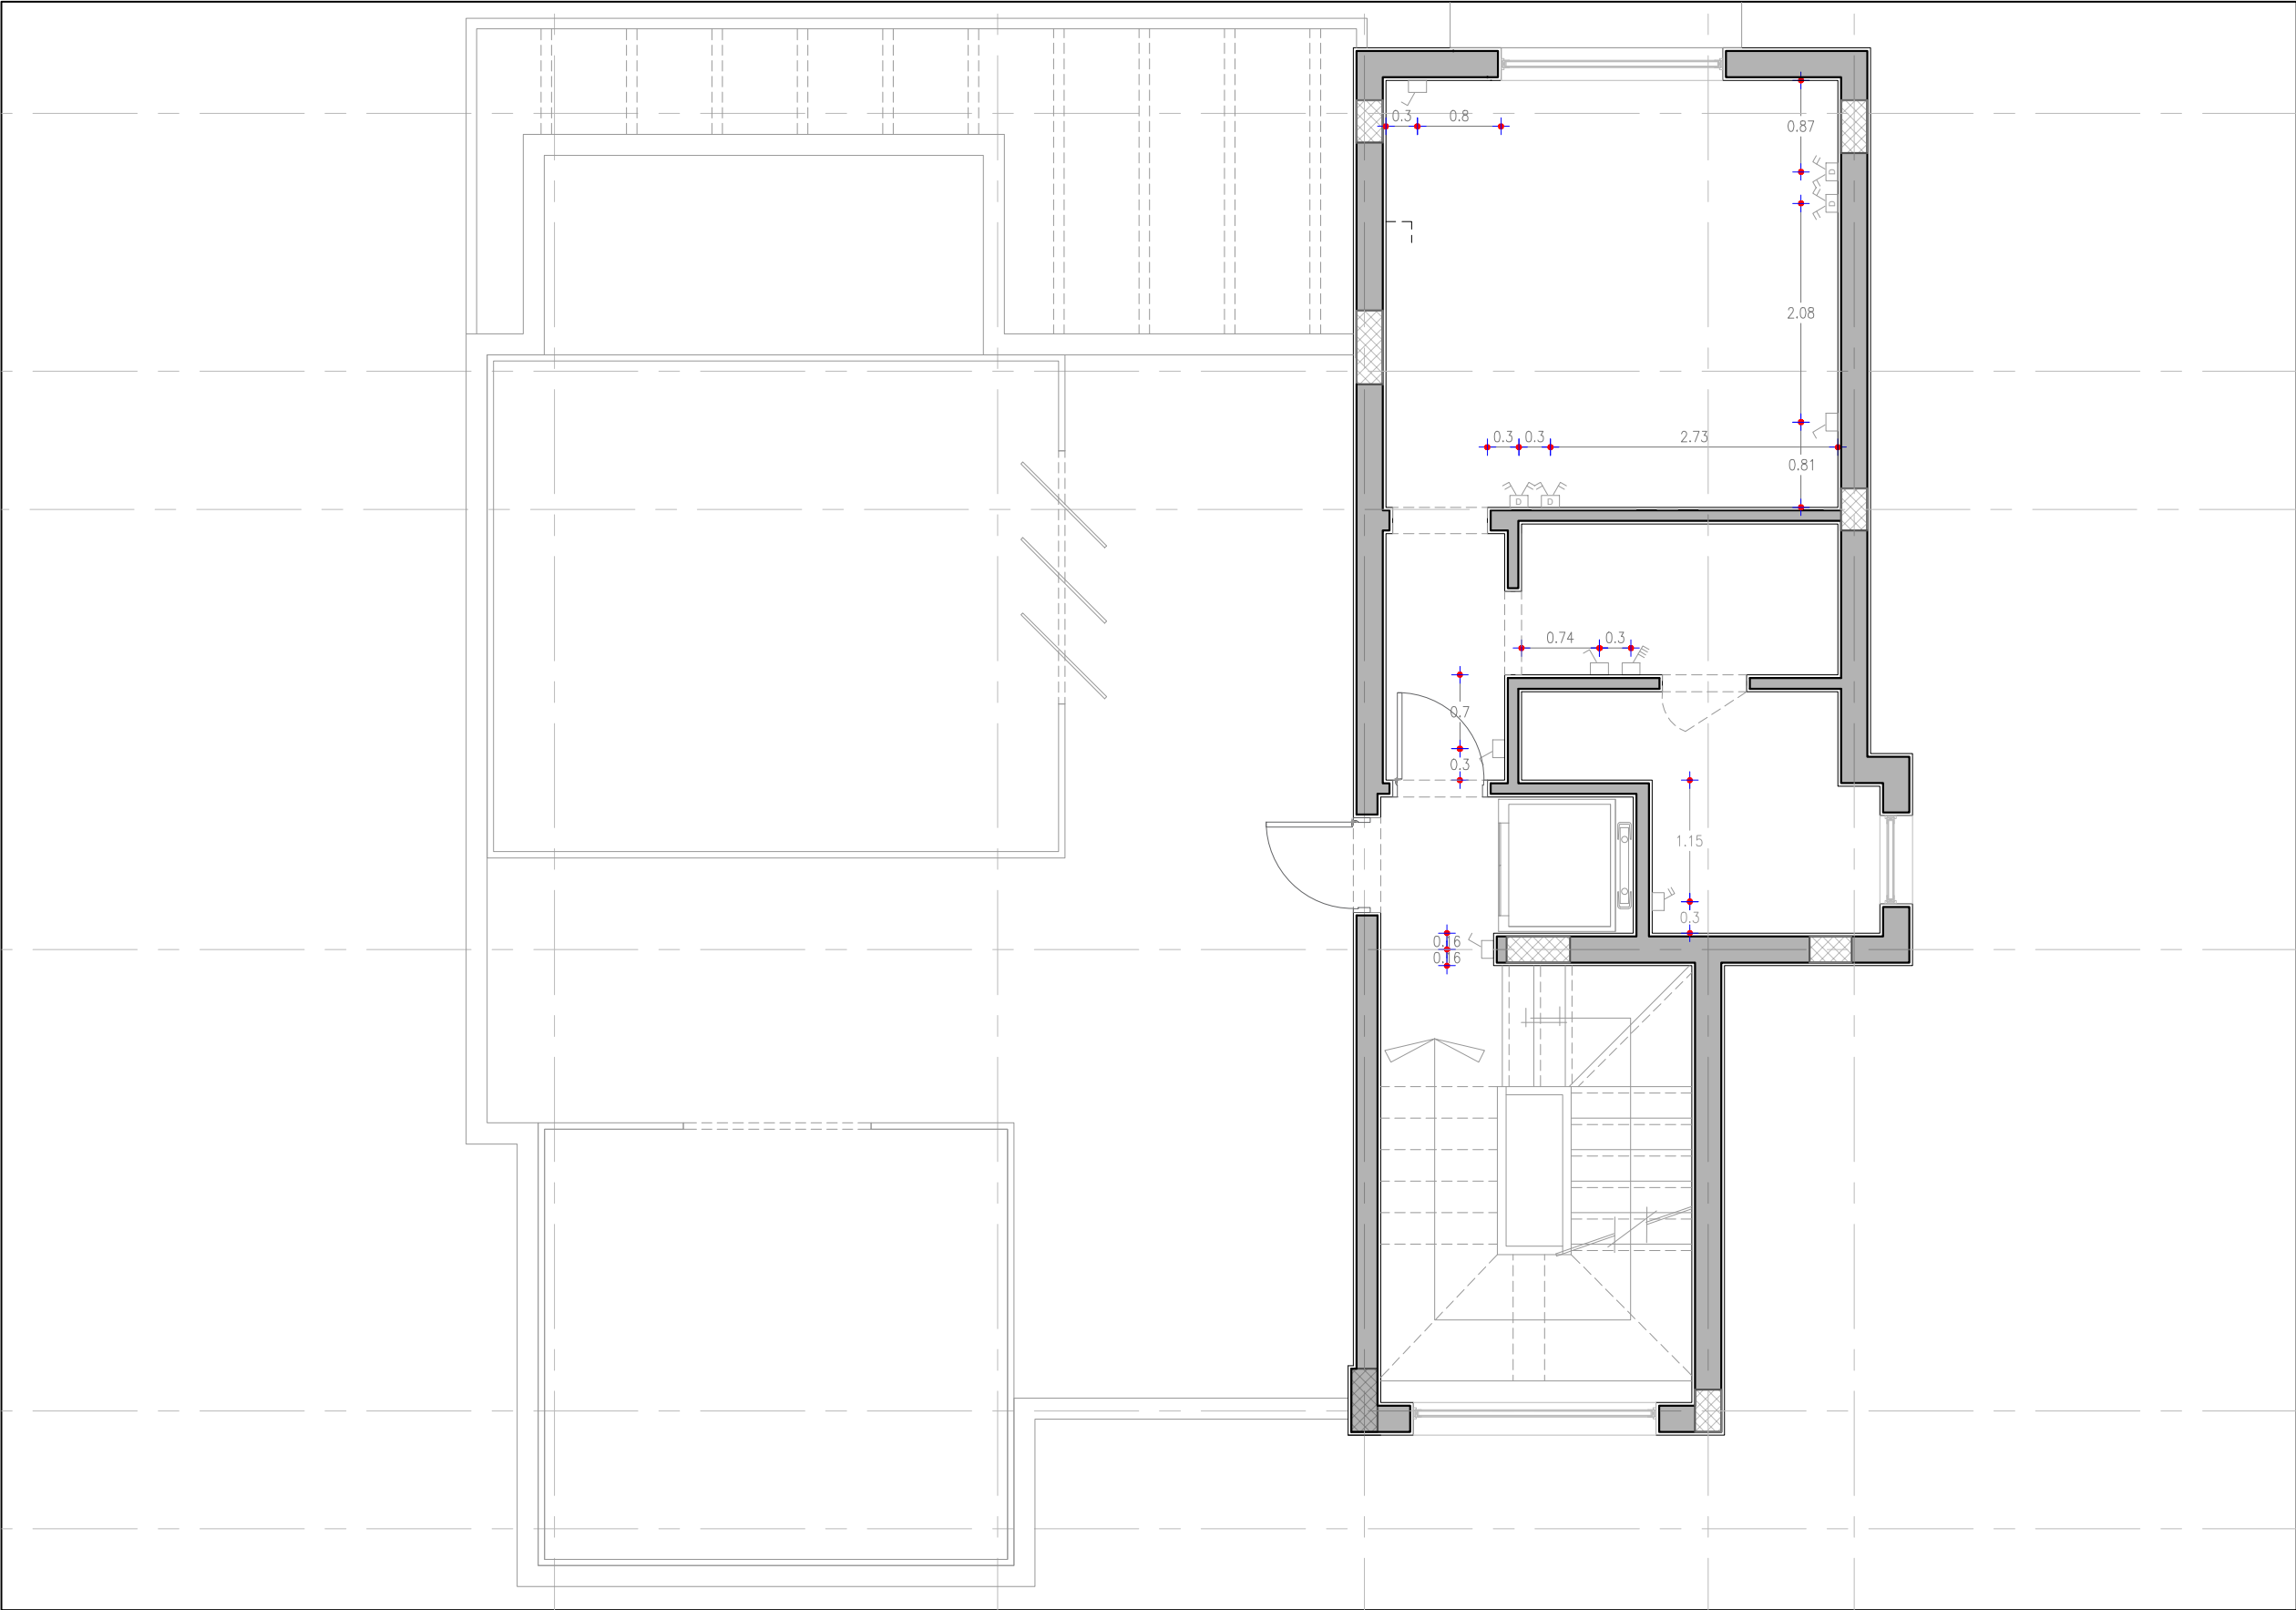

LEGEND & SYMBOLS

- All Closets and cabinets Shelving lighting to automatically turn on when Cabinet door opens (Kitchenette, Laundry,etc ...)
- All Keypads to be placed above light switches (1.30) F.F.L
- All switches and sockets are aligned
- All switches and sockets are minimum 25 cm from wall edge

Circuits:

SYMBOL	DESCRIPTION	NOTES
	DEVIATORY CIRCUITS PATH	
	CIRCUITS PATH	
	Light Switch (Single Pole)	1.30m FFL
	Light Switch (Double Pole)	1.30m FFL
	Light Switch (Triple Pole)	1.30m FFL
	Deviator Light Switch (Single Pole)	1.30m FFL
	Deviator Light Switch (Double Pole)	1.30m FFL
	Deviator Light Switch (Triple Pole)	1.30m FFL
	Exhaust Fan Switch	
	AC Switch Disconnect	
	Heater Switch Disconnect	
	Hood Switch Disconnection	

Client :

Mr. Ahmed El Nahas

Project :

Alex West


2510 - Alex West Villa 373

Team Work

Architect : Heba Fahmy
Revised by : Omar Alaa

Roof Floor Plans Circuits

Scale :	Draft
Date : April 2025	Sheet no:
File Name : Alex West Villa	
Project Number : 2510	

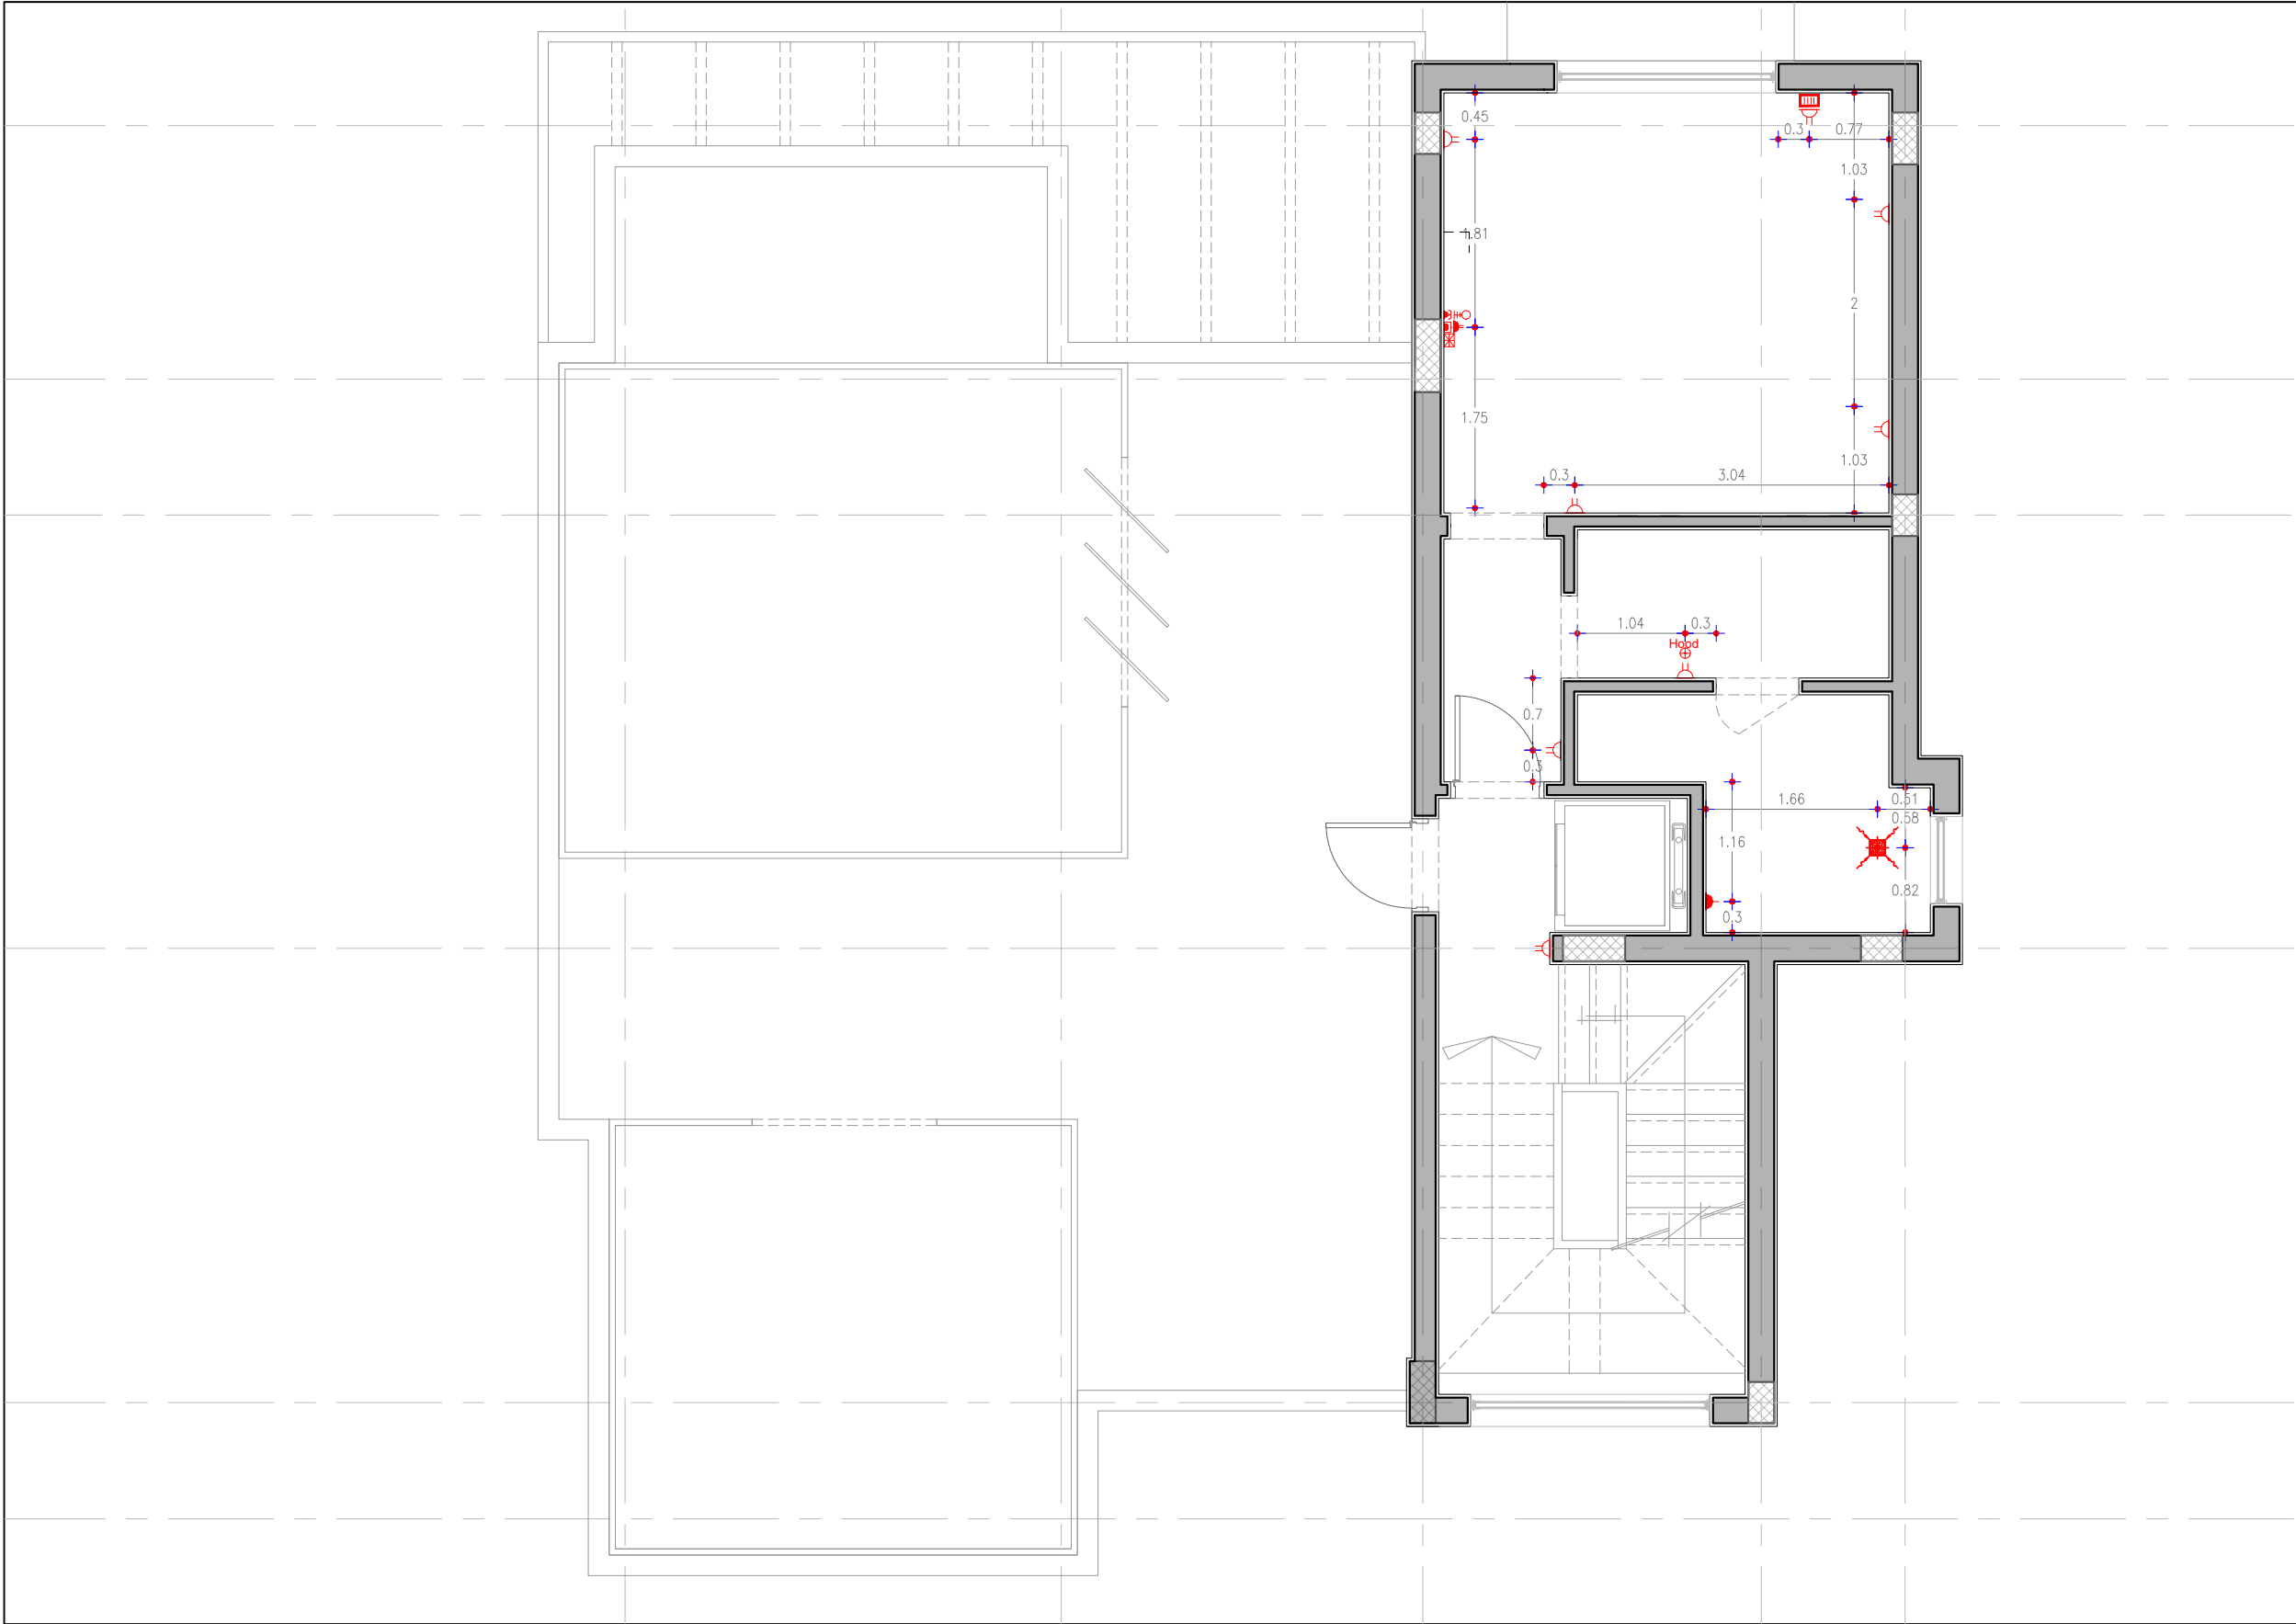

LEGEND & SYMBOLS

- Heights to be considered from Floor Finish Level as indicated in the symbol NOTES unless indicated otherwise on plan.
- All dimensions are in meters
- All Closets and cabinets Shelving lighting to automatically turn on when Cabinet door opens (Kitchenette, Laundry,etc ...)
- All switches and sockets are aligned
- All switches and sockets are minimum 25 cm from wall edge

Electrical:

SYMBOL	DESCRIPTION	NOTES
	Socket Outlet (Single)	0.40m FFL
	Socket Outlet (Single)	1.20m FFL
	Socket Outlet (Double)	0.40 FFL
	Socket Outlet (Double)	1.20m FFL
	Waterproof Socket outlet (Single)	0.40m FFL
	Waterproof Socket outlet (Single)	1.20m FFL
	Waterproof Socket outlet (double)	0.40m FFL
	Waterproof Socket outlet (double)	1.20m FFL
	Power Socket Outlet (Single)	0.40m FFL
	Power Socket Outlet (Single)	1.20m FFL
	Power Socket Outlet (Double)	0.40m FFL
	Power Socket Outlet (Double)	1.20m FFL
	Intercom	1.20m FFL
	Indoor Intercome Unit	1.20m FFL
	AC Thermostate Control	1.40m FFL
	Receiver Outlet	
	TV Outlet	1.30 m FFL
	Instant Heater Outlet	
	Heater Outlet	Ceiling Mounted
	Hood Outlet	Ceiling Mounted
	Internet/ DATA Outlet	0.60m FFL
	Telephone outlet	0.60m FFL
	Telephone outlet	0.60m FFL
	Door Bell	1.00m FFL
	Shutter outlet	1.00m FFL
	Exhaust Outlet	Ceiling Mounted

Client :

Mr. Ahmed El Nahas

Project :

Alex West


2510 - Alex West Villa 373

Team Work

Architect : Heba Fahmy
Revised by : Omar Alaa


Roof Floor Plans Electrical

Scale :	Draft
Date : April 2025	Sheet no:
File Name : Alex West Villa	
Project Number : 2510	

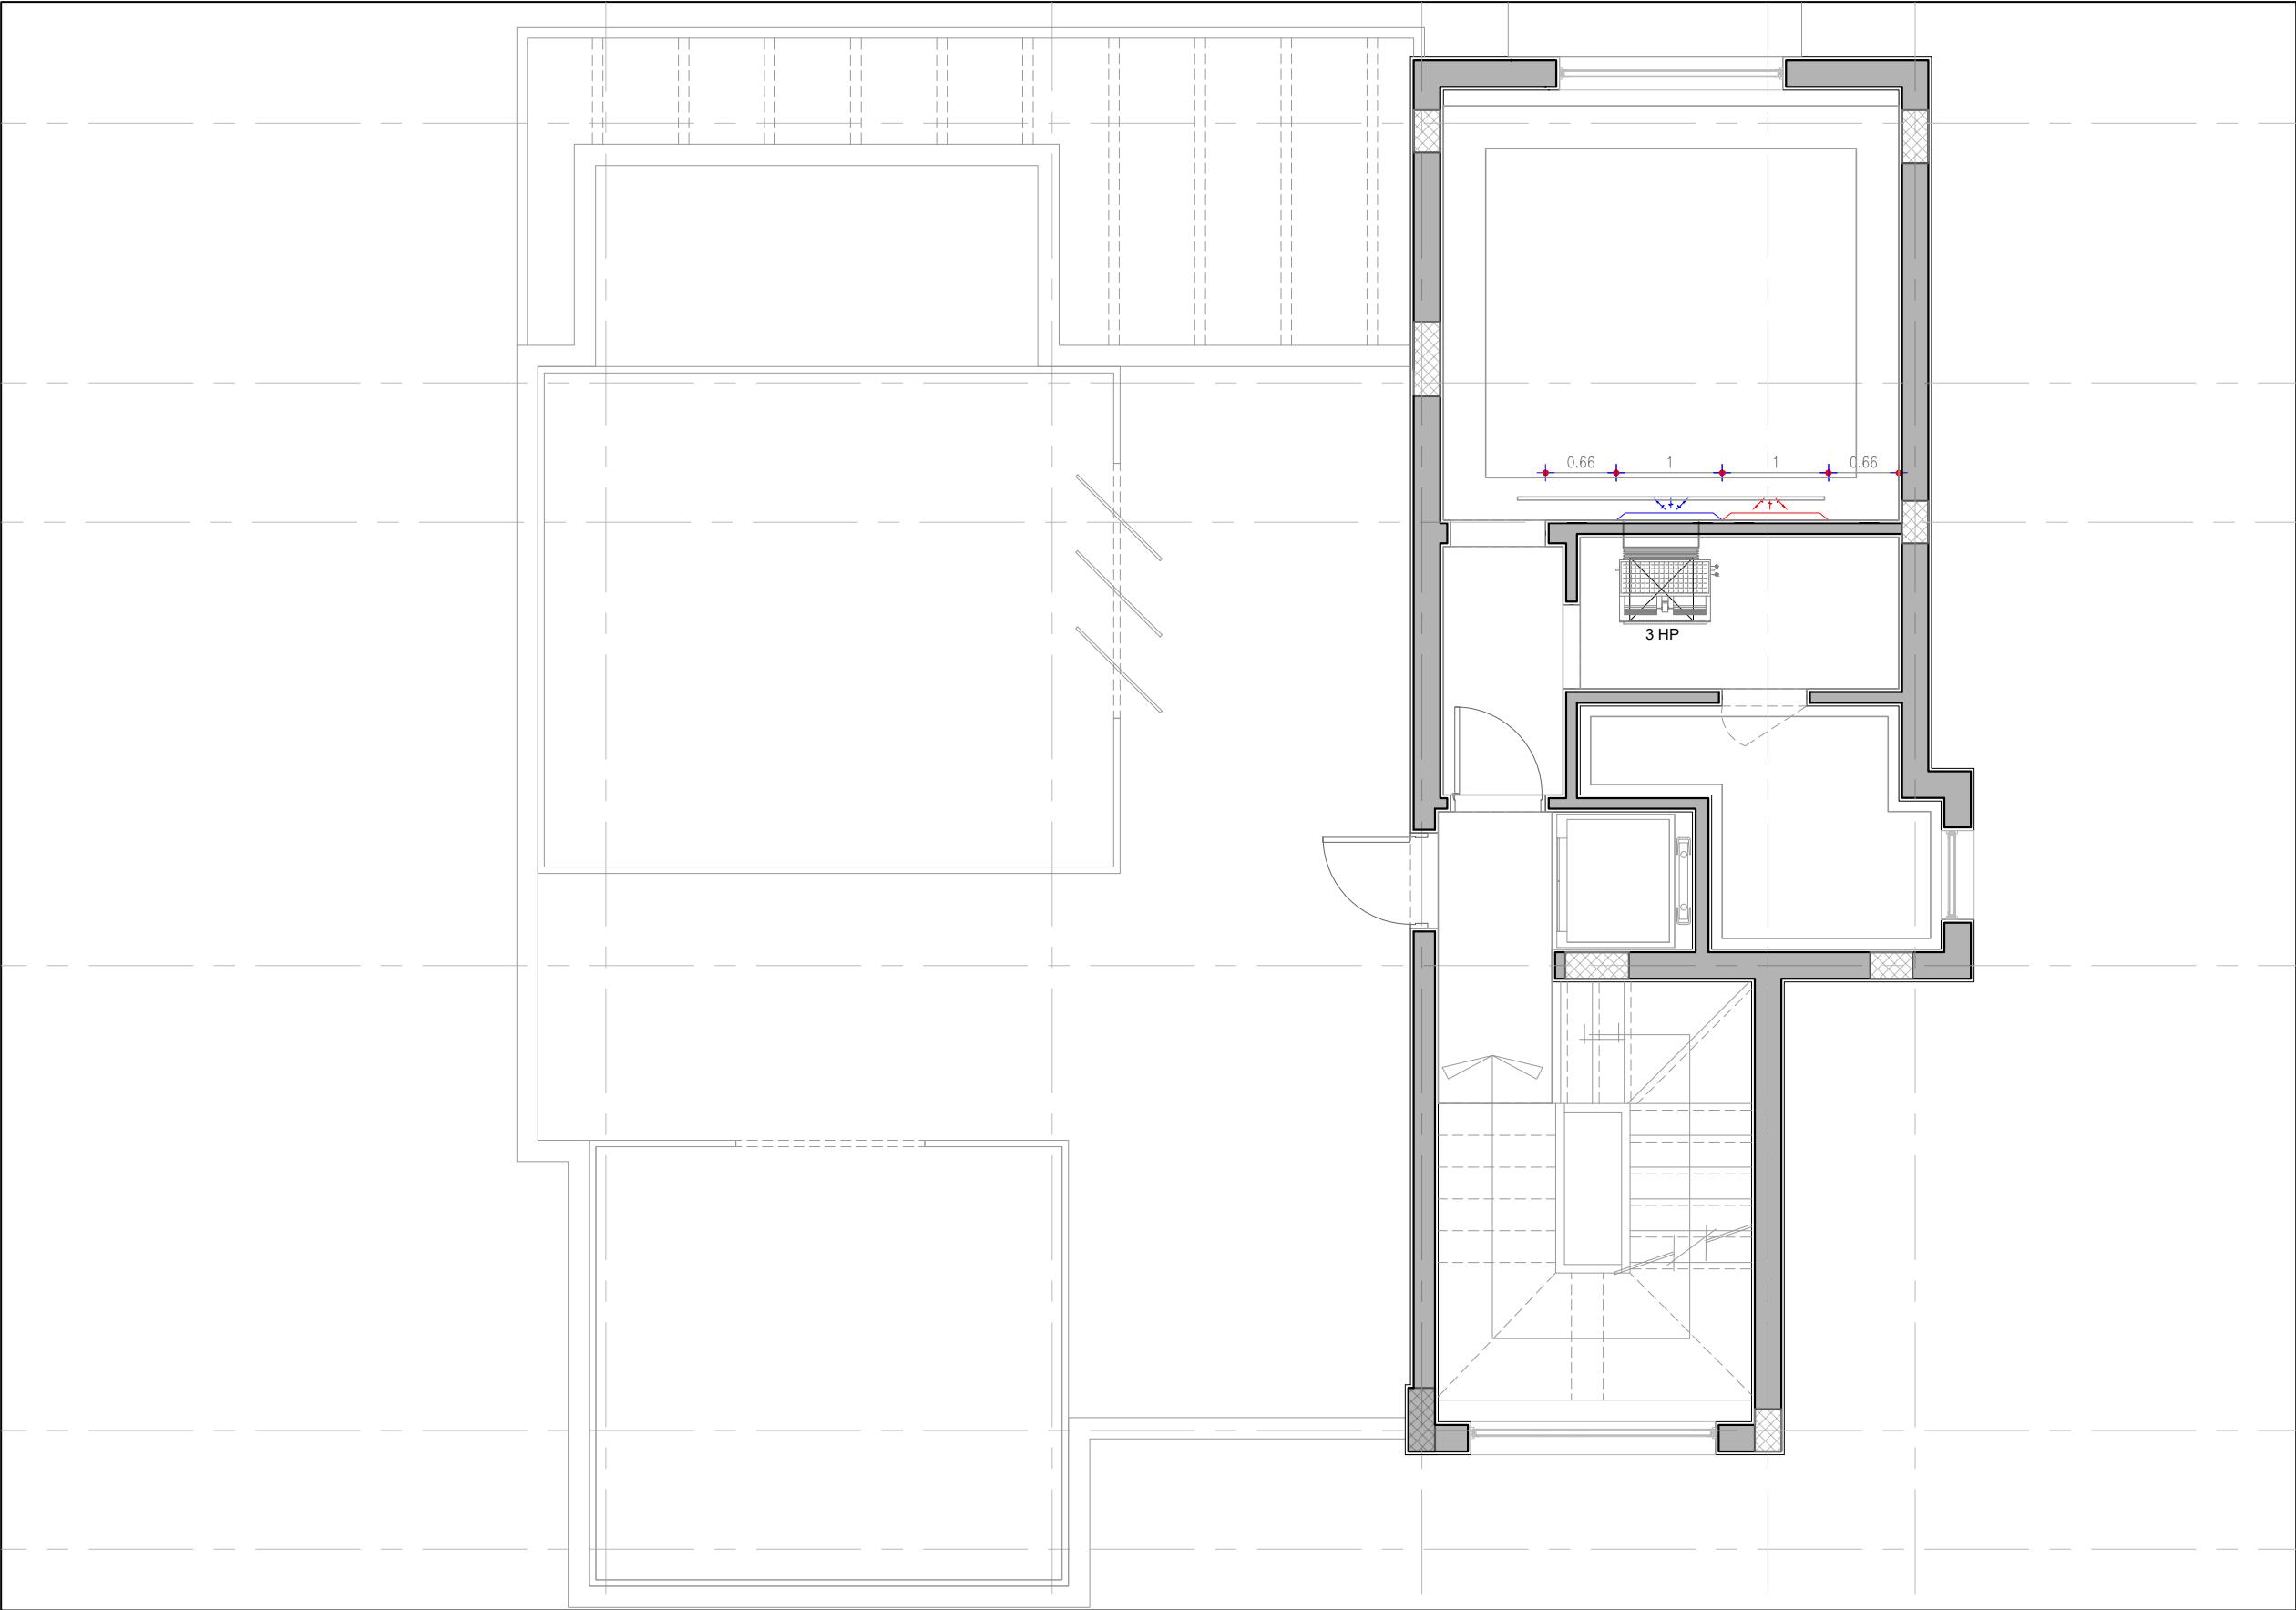

LEGEND & SYMBOLS

HVAC:

 SYMBOL	DESCRIPTION
	Concealed Unit
	Supply Grill Ceiling Mounted (60cm*60cm)
	High Wall Split Unit
	Return Air Grill (Wall Mounted)
	Supply Air Grill (Wall Mounted)
	Return Air Grill (Ceiling Mounted)
	Supply Air Grill (Ceiling Mounted)
	Access Door 60*60
	AC Compressors


Client :
Mr. Ahmed El Nahas

Project :
Alex West

2510 - Alex West Villa 373

Team Work
Architect : Heba Fahmy
Revised by : Omar Alaa

Roof Floor Plans HVAC	
Scale :	Draft
Date : April 2025	Sheet no:
File Name : Alex West Villa	
Project Number : 2510	

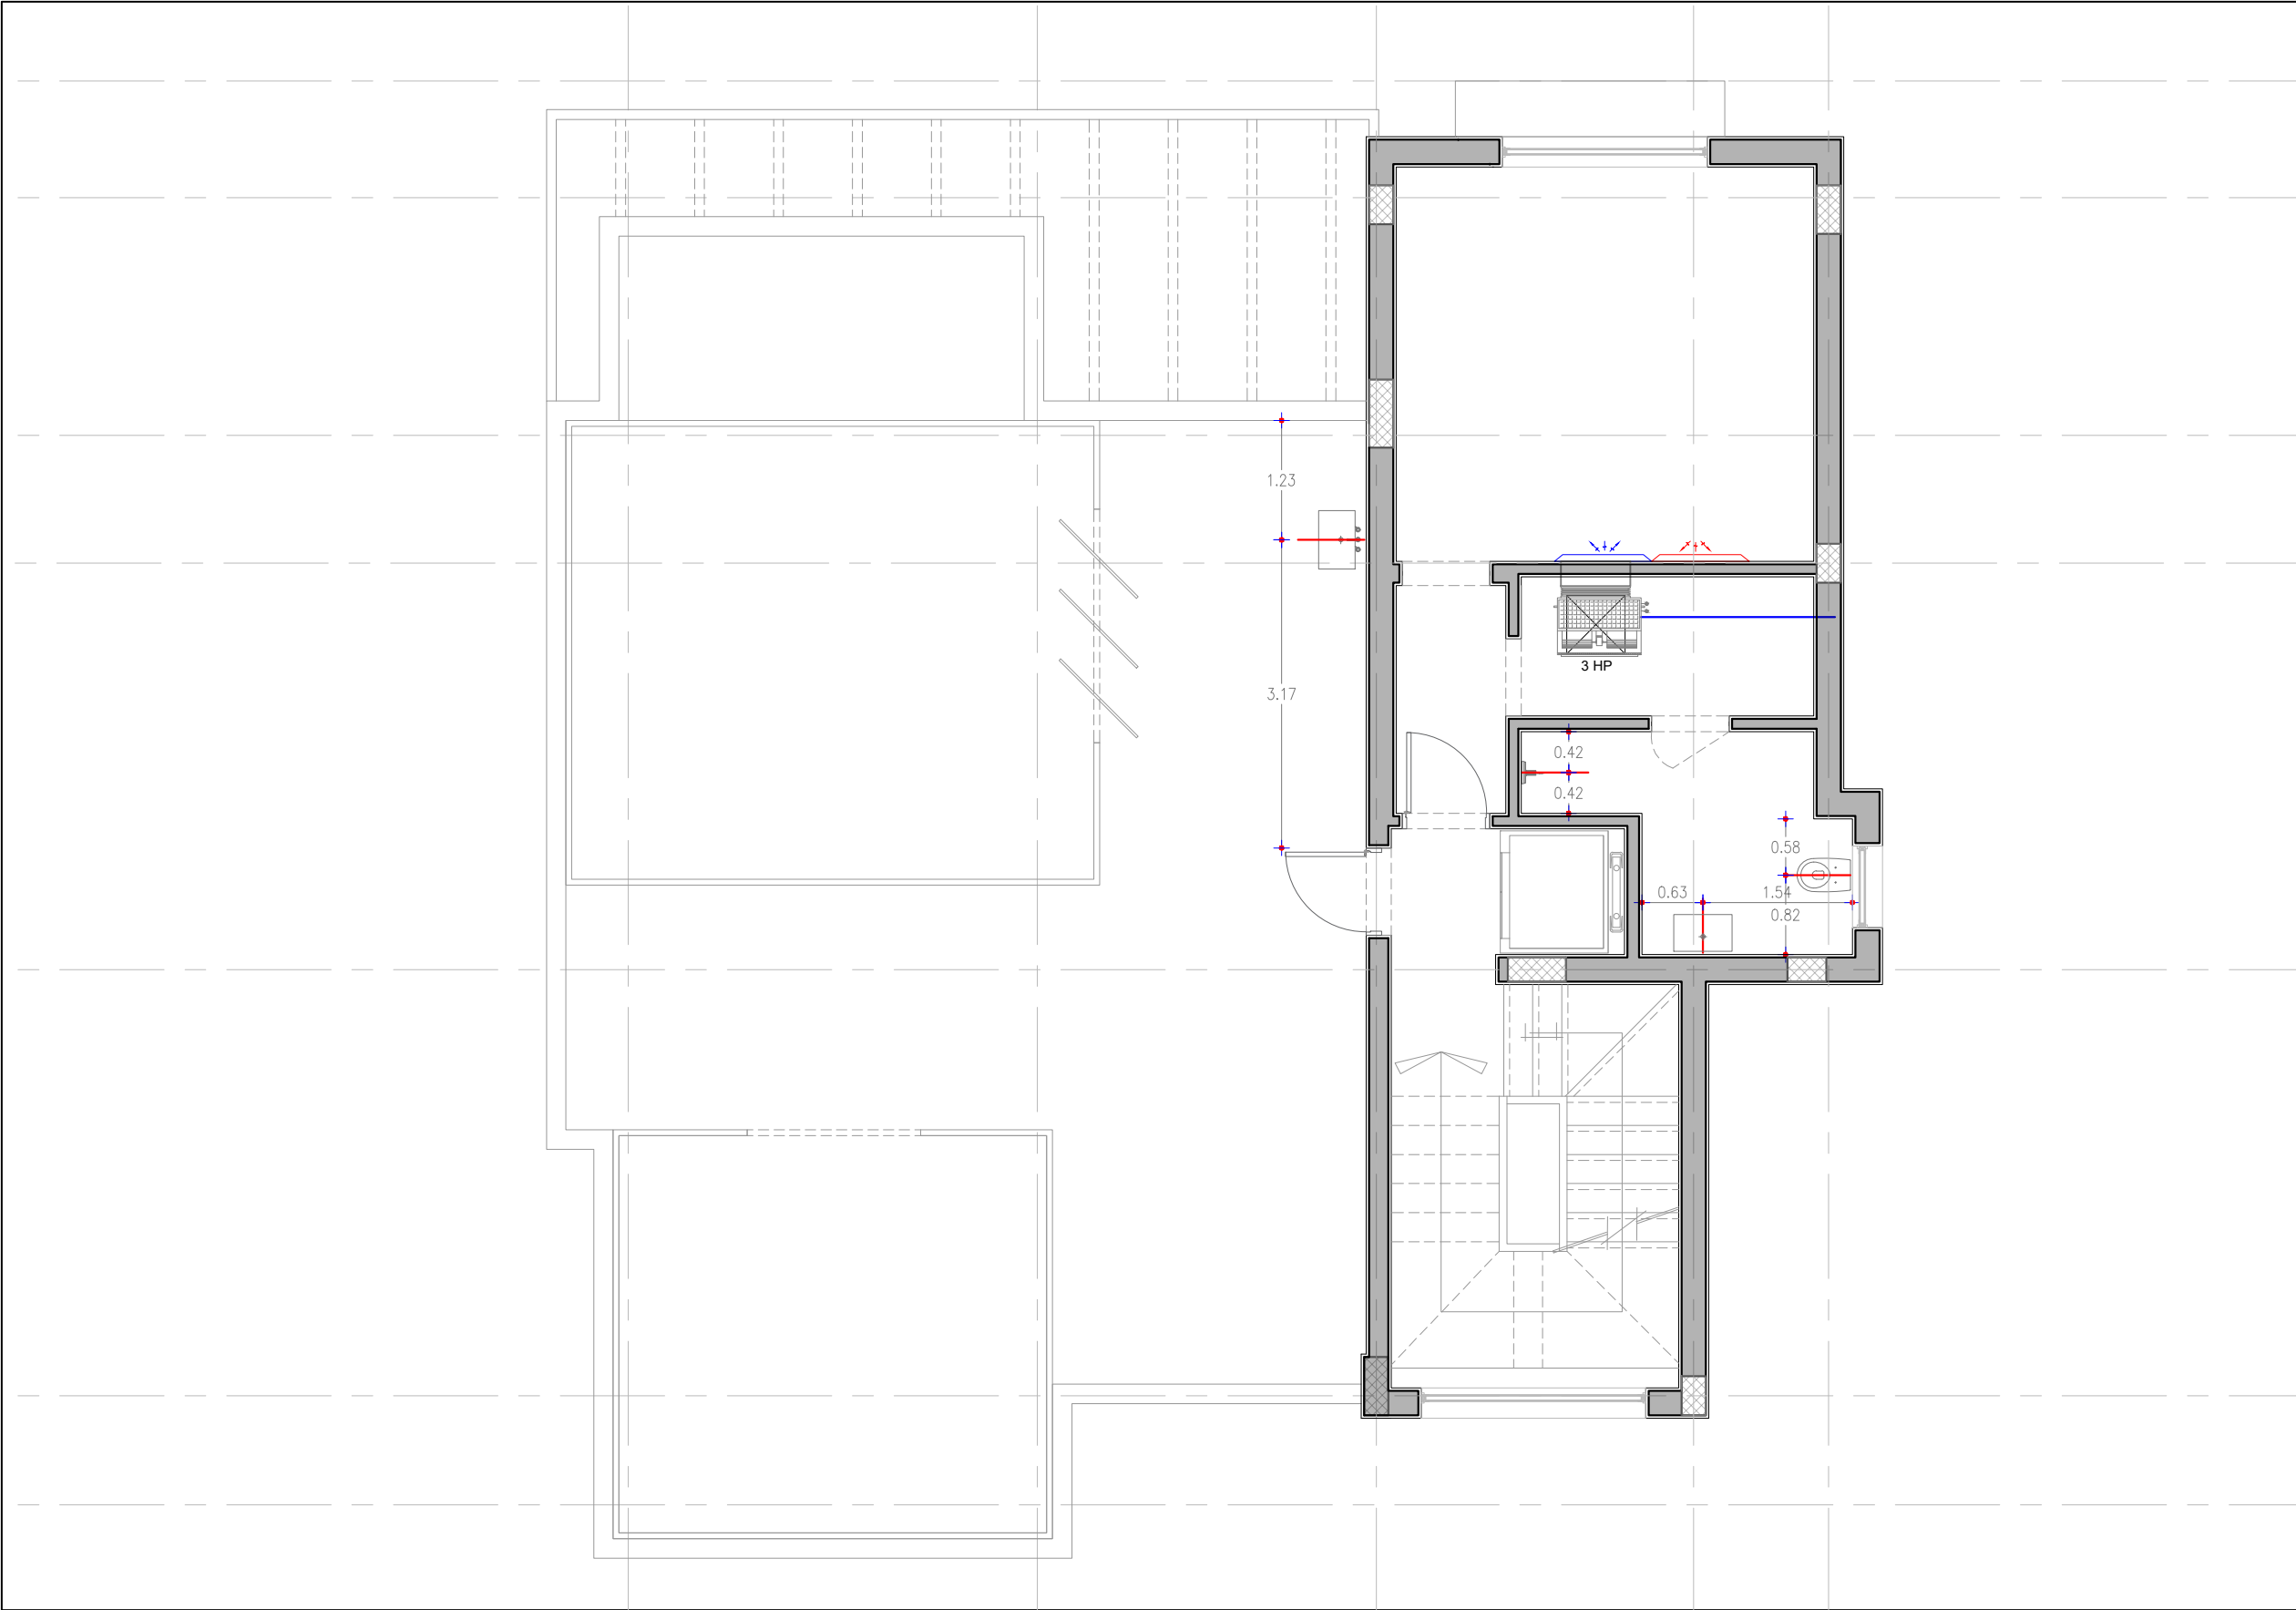

LEGEND & SYMBOLS

PLUMBING:

SYMBOL	DESCRIPTION
—	Sanitary Plumbing
—	AC Plumbing
—	AC Center

Client :
Mr. Ahmed El Nahas

Project :
Alex West

2510 - Alex West Villa 373

Team Work
Architect : Heba Fahmy
Revised by : Omar Alaa

Roof Floor Plans Plumbing	
Scale :	Draft
Date : April 2025	Sheet no:
File Name : Alex West Villa	
Project Number : 2510	

Window Schedule

Symbol	Description	Width	Sill	Space	QTY
W01	Hinged Aluminum Window	0.84 m	1.20 m	-Bathroom 01	1
W02	Sliding Aluminum Window	2.11 m	1.20 m	-Bedroom 01	1

Door Schedule

Symbol	Description	Width	Height	Space	QTY
D01	Wooden Hinged Door	0.90 m	2.20 m	-Roof Outdoor	1
D02	Wooden Hinged Door	0.90 m	2.20 m	-Bedroom 01	1
D03	Wooden Swing Door	0.80 m	2.20 m	-Bathroom 01	1

Client :
Mr. Ahmed El Nahas


Project :
Alex West

2510 - Alex West Villa 373


Team Work
Architect : Heba Fahmy
Revised by : Omar Alaa

Roof Floor Plans
Doors and Windows schedule


Scale :	Draft
Date : April 2025	Sheet no:
File Name : Alex West Villa	
Project Number : 2510	

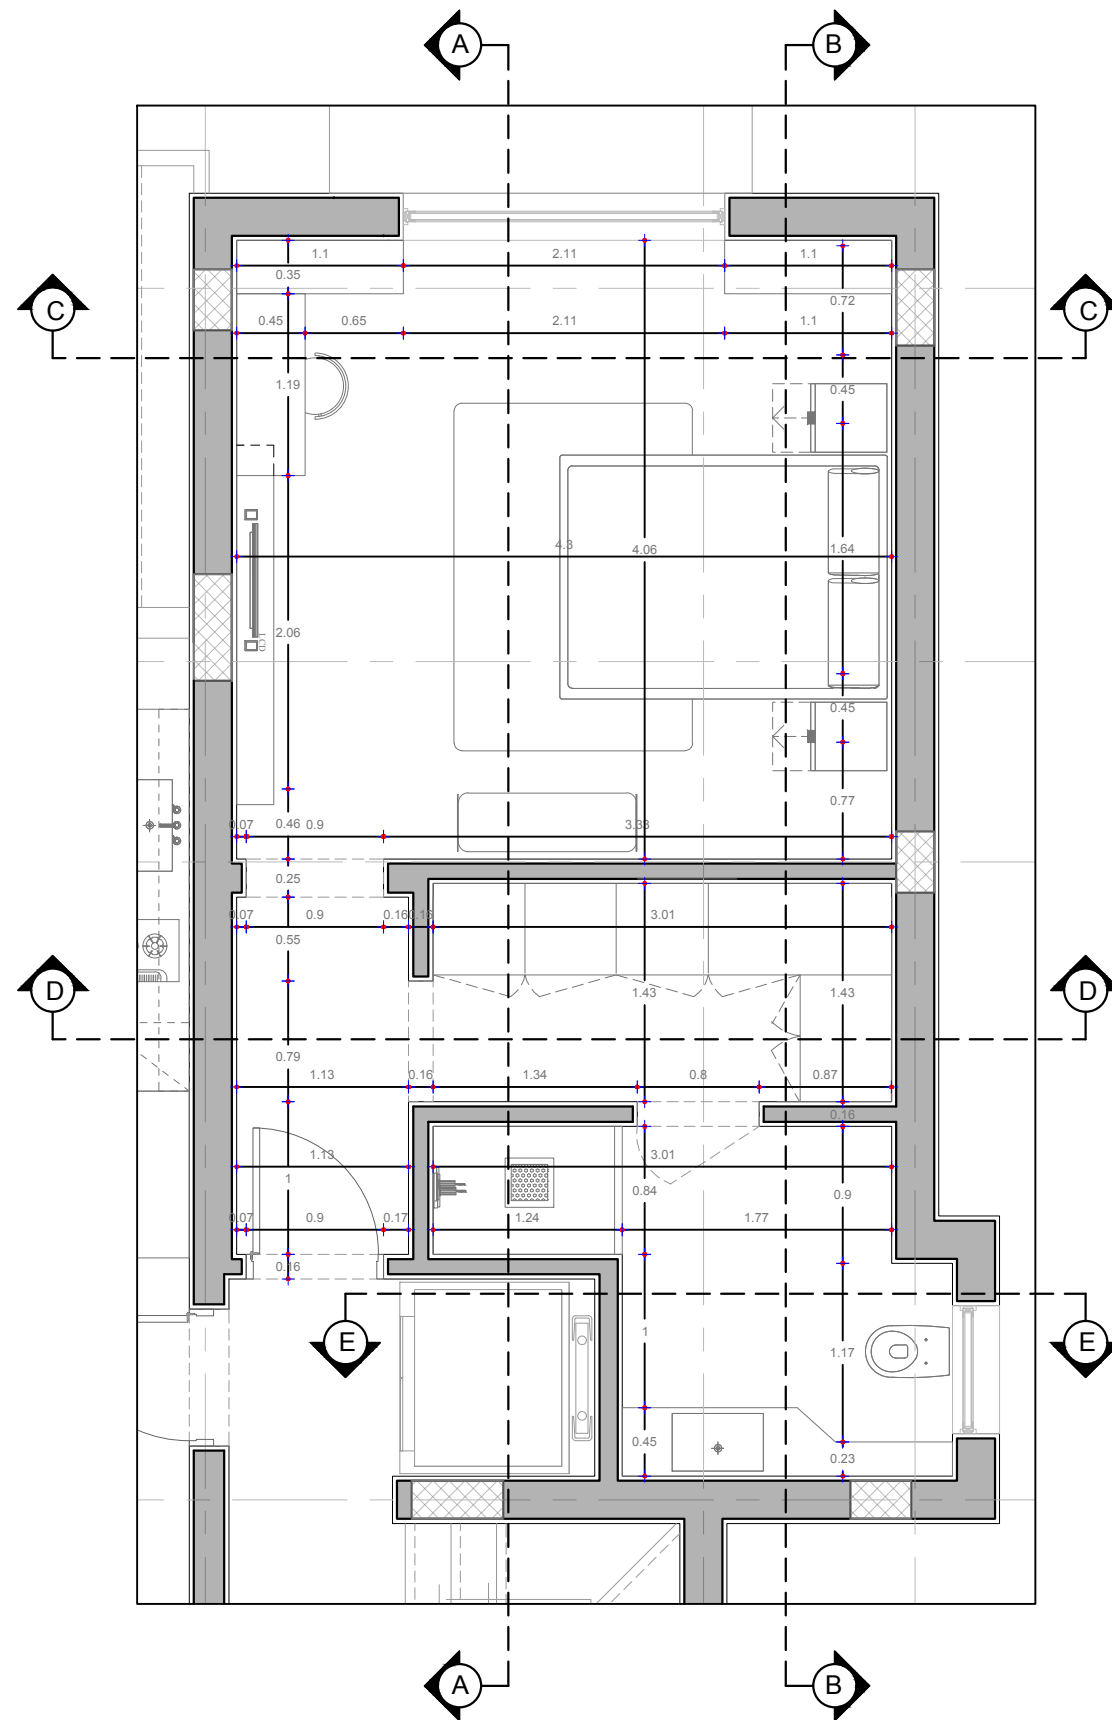

Client : Mr. Ahmed El Nahas	
Project : Alex West	
2510 - Alex West Villa 373	
Team Work	
Architect : Heba Fahmy Revised by : Omar Alaa	
Roof Floor Plans Plan	
Scale :	Draft
Date : April 2025	Sheet no:
File Name : Alex West Villa	
Project Number : 2510	

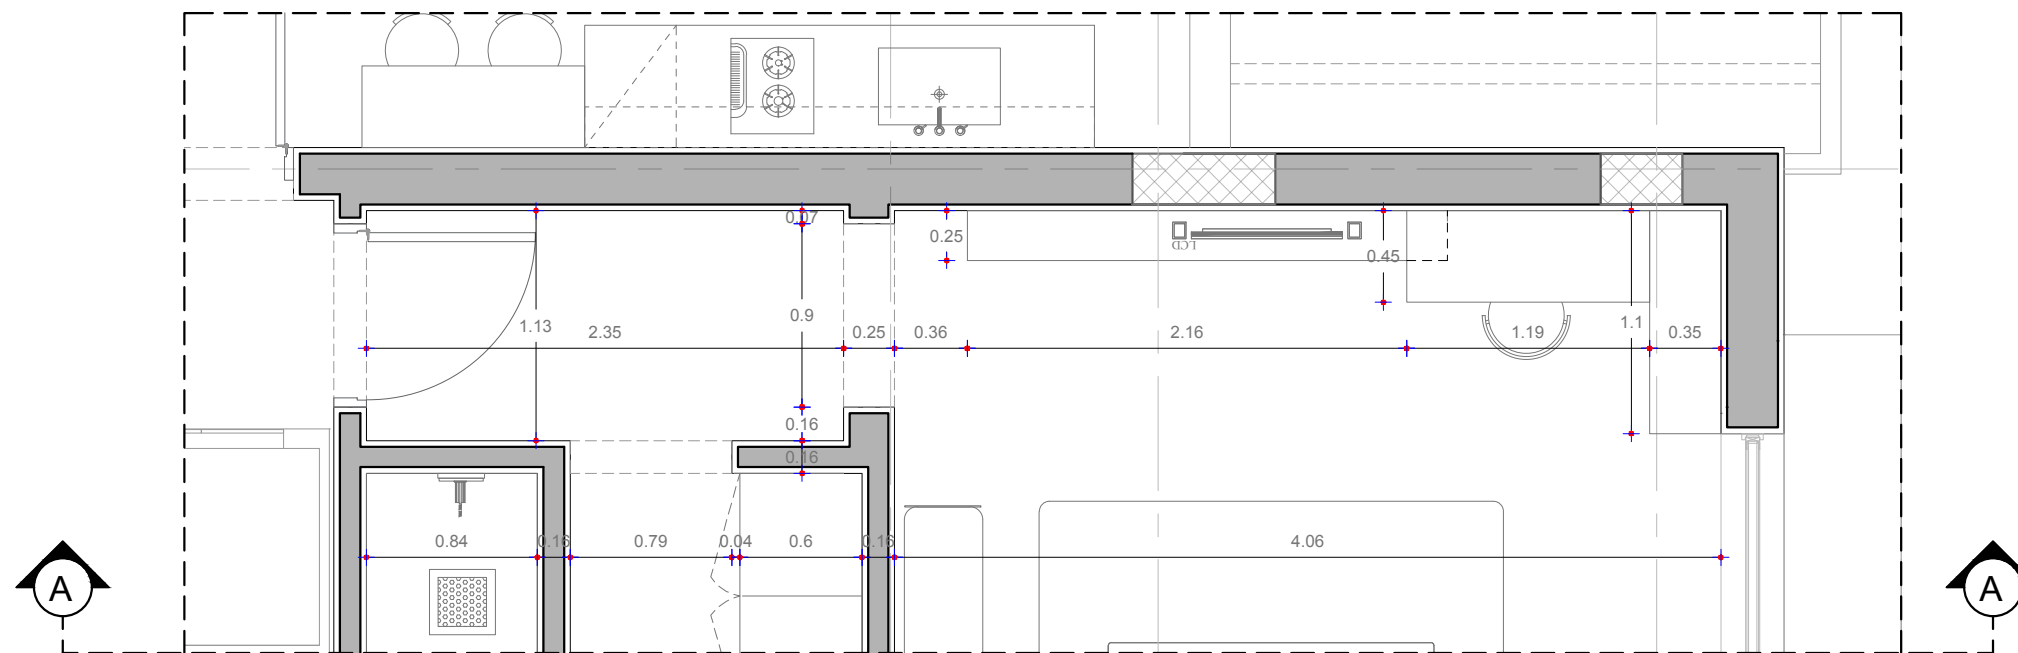

- Gypsum board -0.50m
- Rain shower
- Suspended lighting
- Ceramic tiles
- Wardrobe
- Wooden cladding
- Wooden cladding
- 55" Television
- LED lighting
- Study desk
- Television unit
- Porcelain skirting

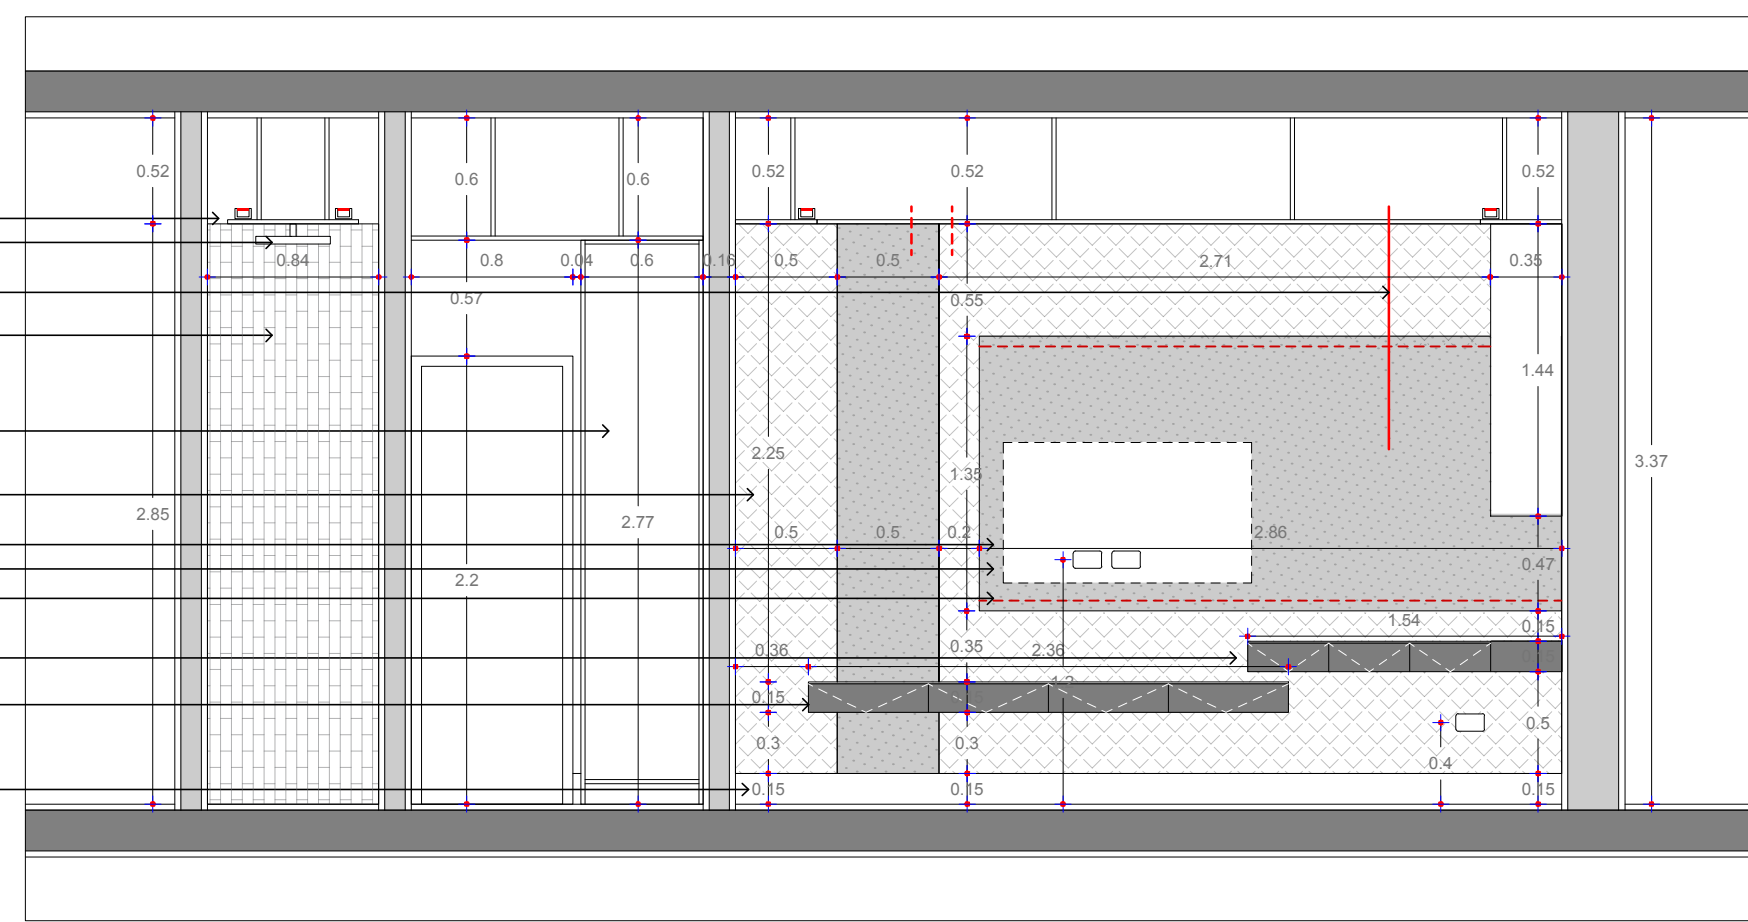

Client :
Mr. Ahmed El Nahas

Project :
Alex West


2510 - Alex West Villa 373

Team Work


Architect : Heba Fahmy
Revised by : Omar Alaa

**Roof Floor Plans
Elevation A**



Scale :	Draft
Date : April 2025	Sheet no:
File Name : Alex West Villa	
Project Number : 2510	

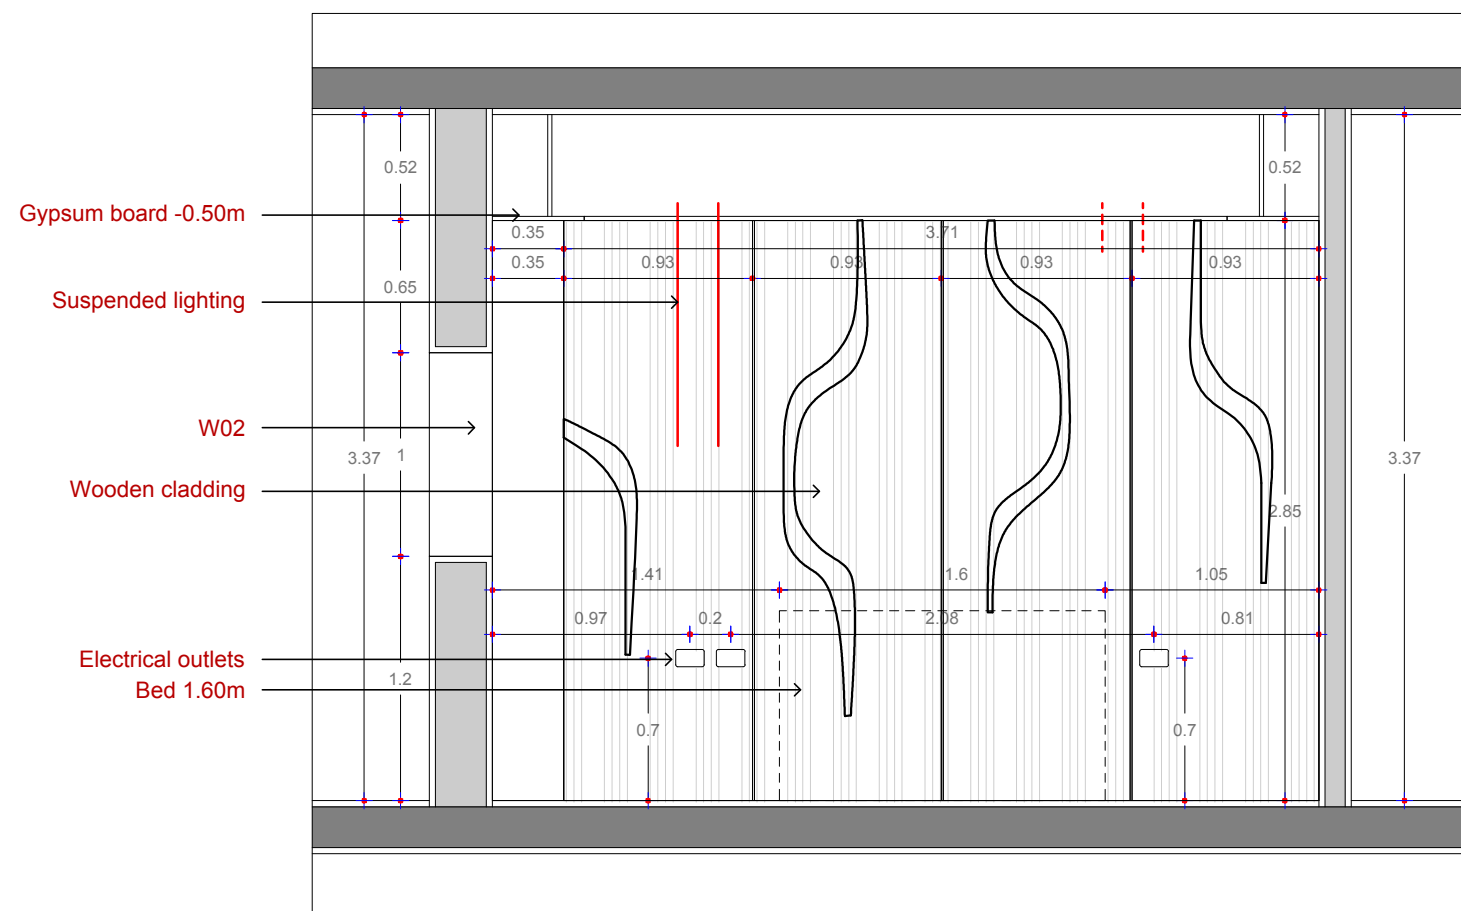

Sheet no:

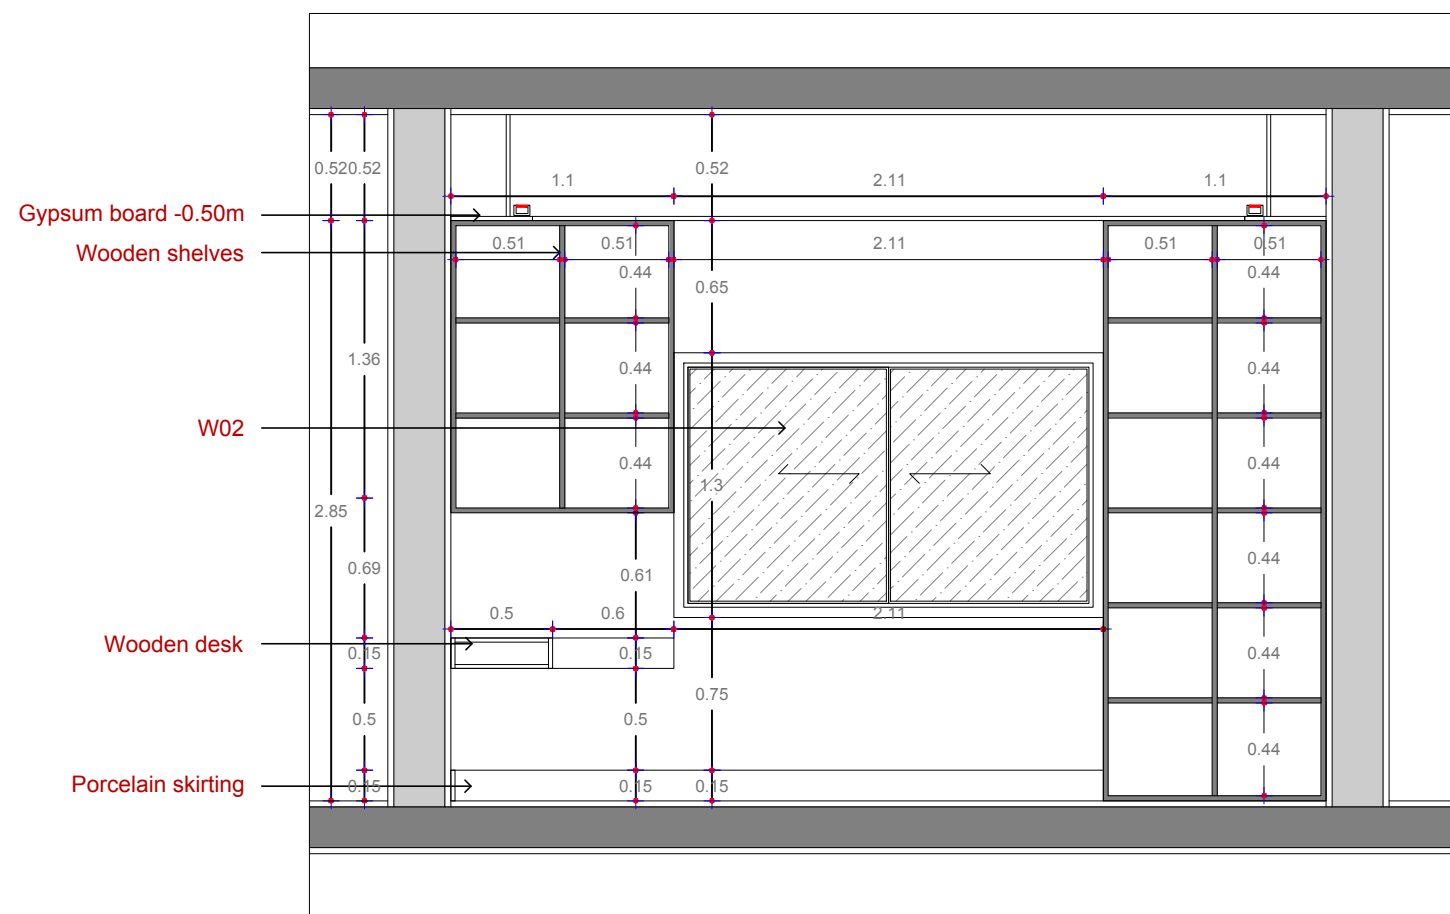

Sheet no:

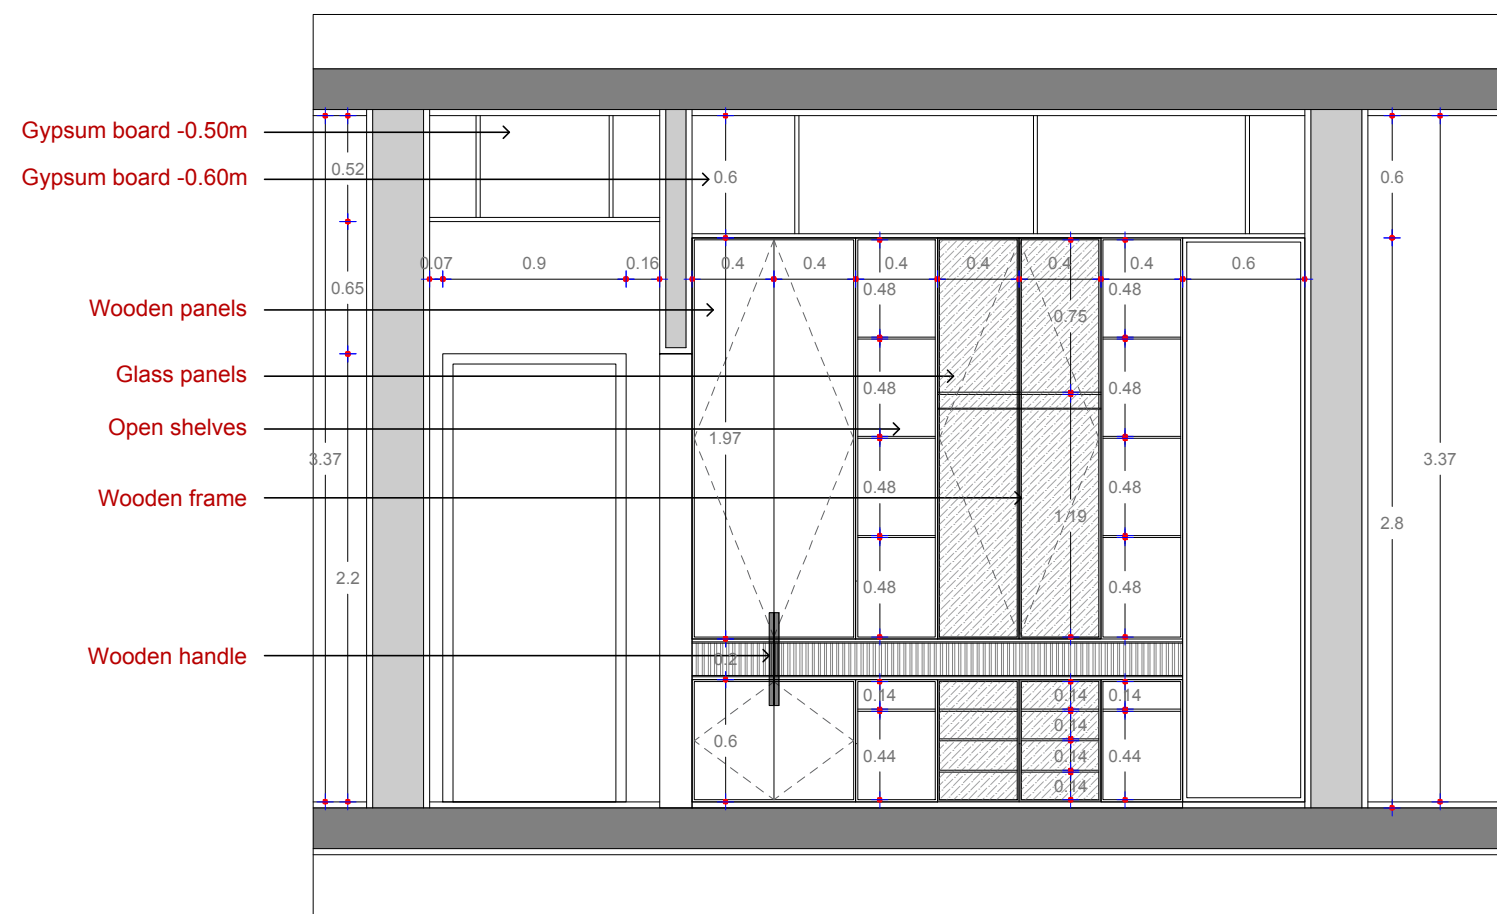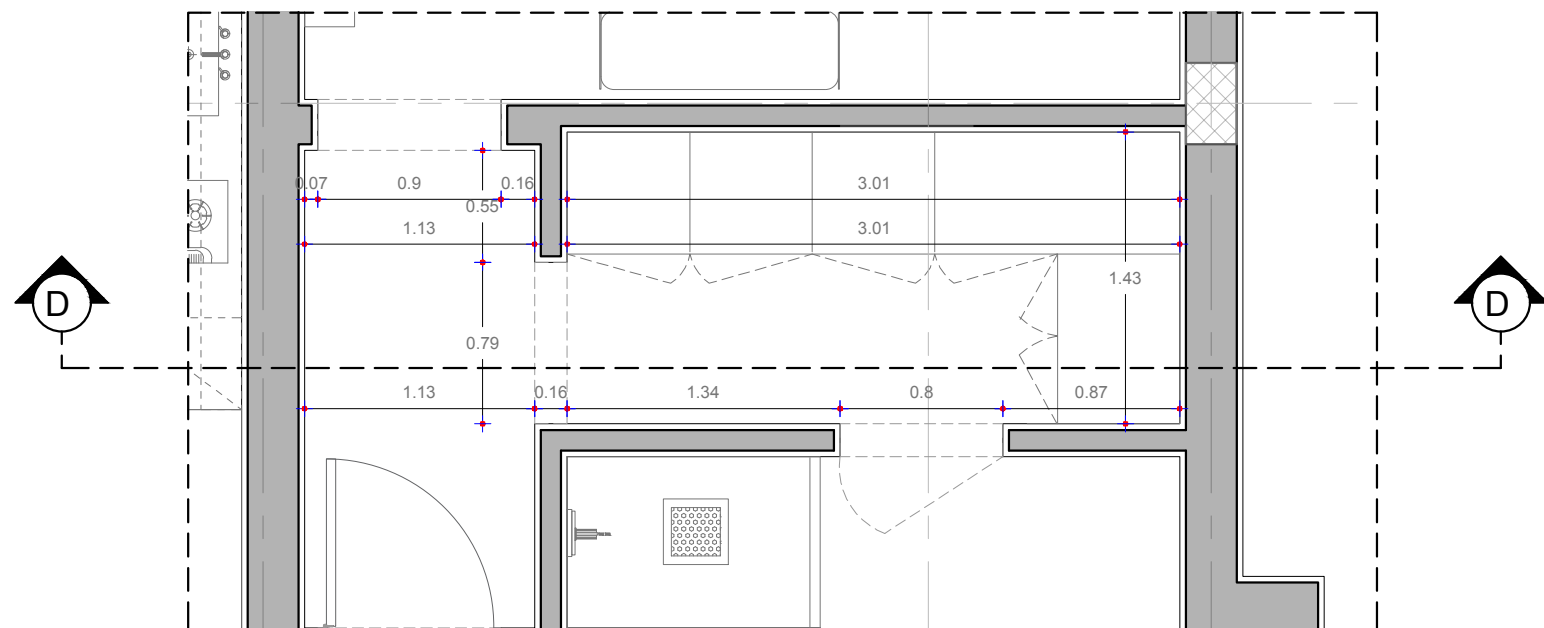

Client :

Mr. Ahmed El Nahas

Project :

Alex West

2510 - Alex West Villa 373

Team Work

Architect : Heba Fahmy
Revised by : Omar Alaa

Roof Floor Plans Elevation D

Scale :

Date : April 2025

File Name : Alex West Villa

Project Number : 2510

Draft

Sheet no:



THANK YOU